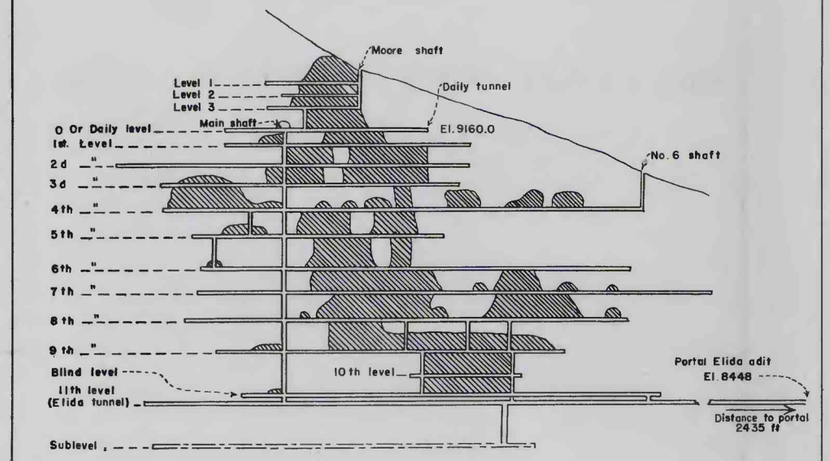

(AVERAGE DIP 78°, STRIKE N 65° E)
STOPE SECTION PREPARED BY R.B. MORTON, MINING ENGINEER, 1905

B. VERTICAL LONGITUDINAL PROJECTION THROUGH JO REYNOLDS VEIN

LEGEND

- PRESENT MINE WORKINGS, ELIDA LEVEL
- PRESENT 92-FOOT LEVEL, DRIVEN AFTER 1905
- SHAFT - BOTTOM
- RAISE OR WINZE - FOOT
- DIP AND STRIKE OF VEIN
- RAISE OR WINZE - HEAD
- CAVED, OCT. 1951

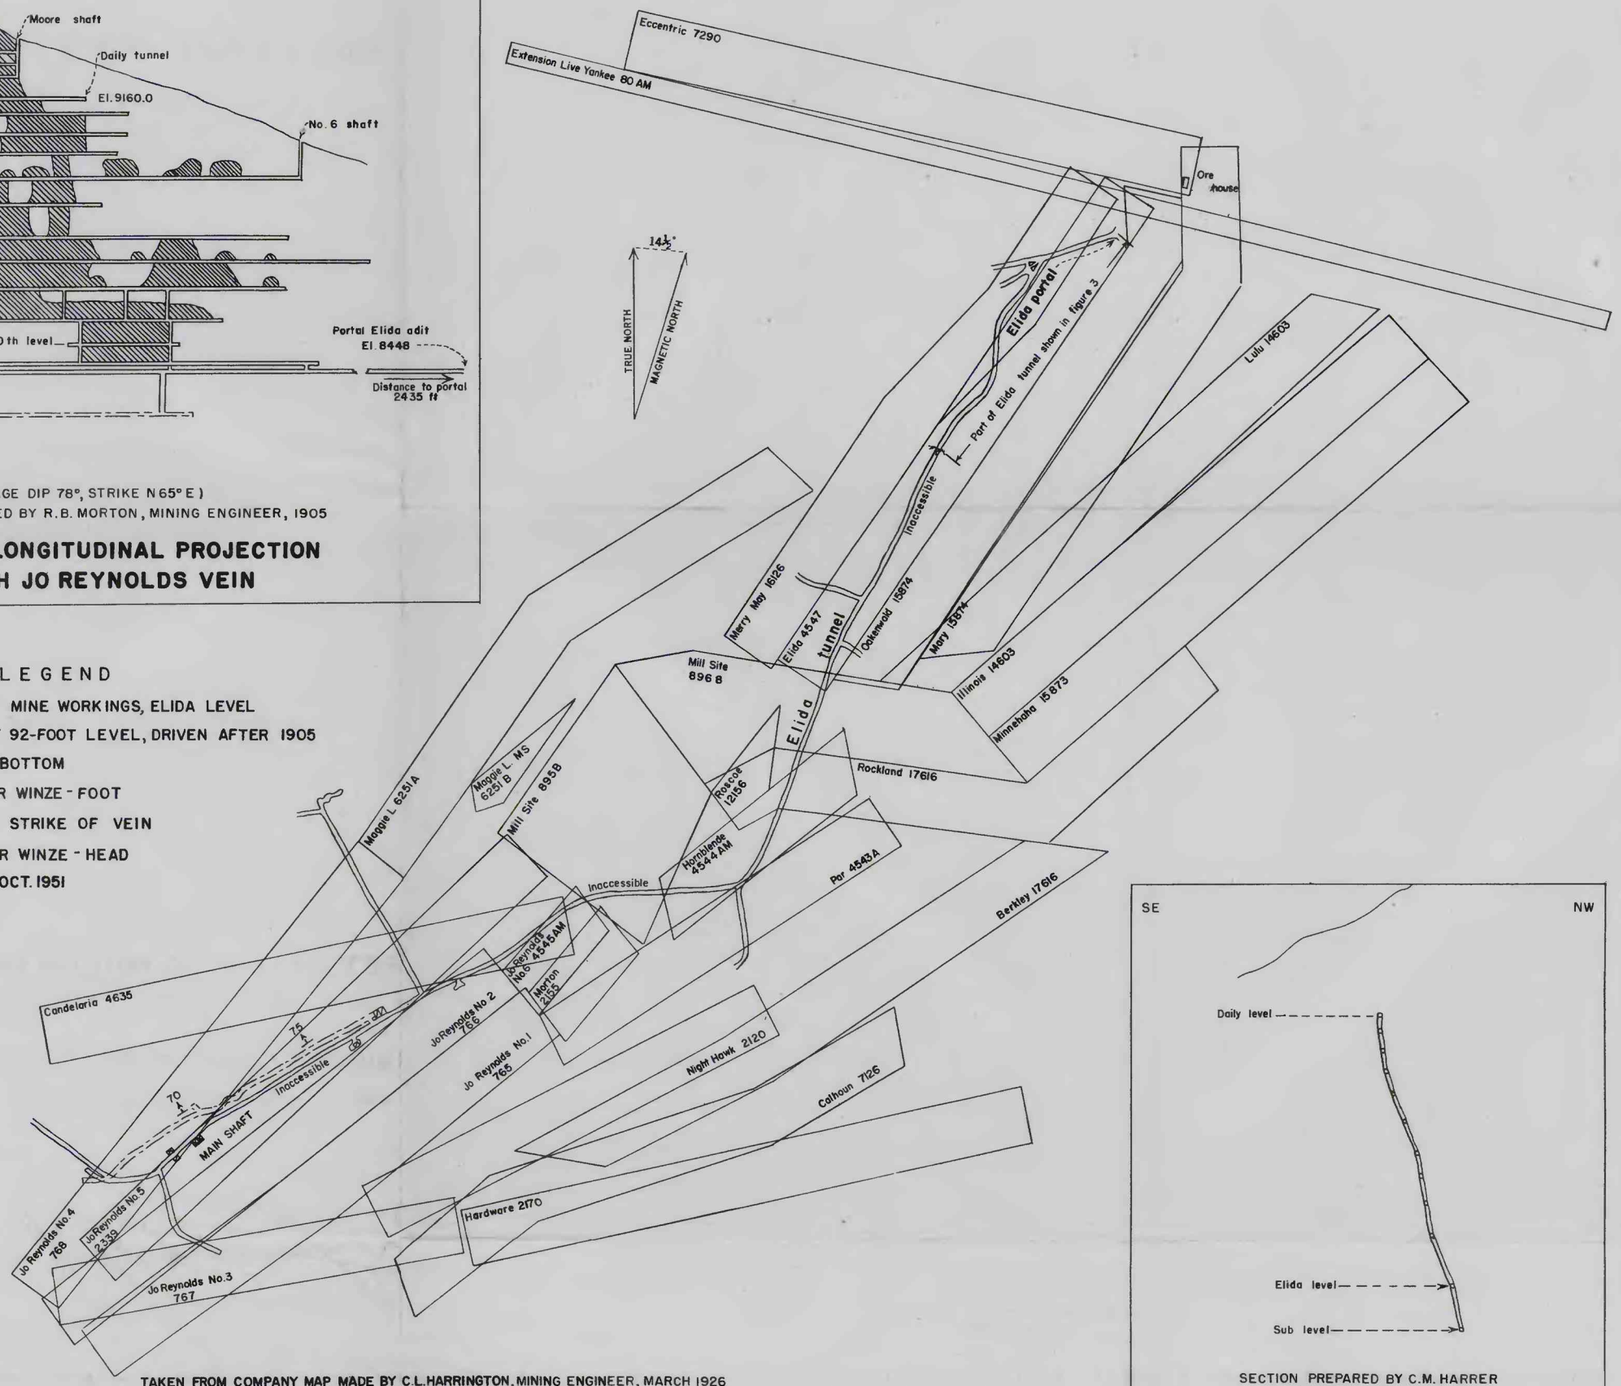

TAKEN FROM COMPANY MAP MADE BY C.L. HARRINGTON, MINING ENGINEER, MARCH 1926

C. PLAN OF ELIDA TUNNEL, SHOWING HORIZONTAL PROJECTION OF CLAIMS

SECTION PREPARED BY C.M. HARRER
U.S. BUREAU OF MINES, 1951

A. SECTION THRU JO REYNOLDS MAIN SHAFT

PLAN AND SECTION OF JO REYNOLDS MINE, LAWSON—DUMONT DISTRICT, CLEAR CREEK COUNTY, COLORADO

200 0 200 400 600 800
SCALE OF FEET