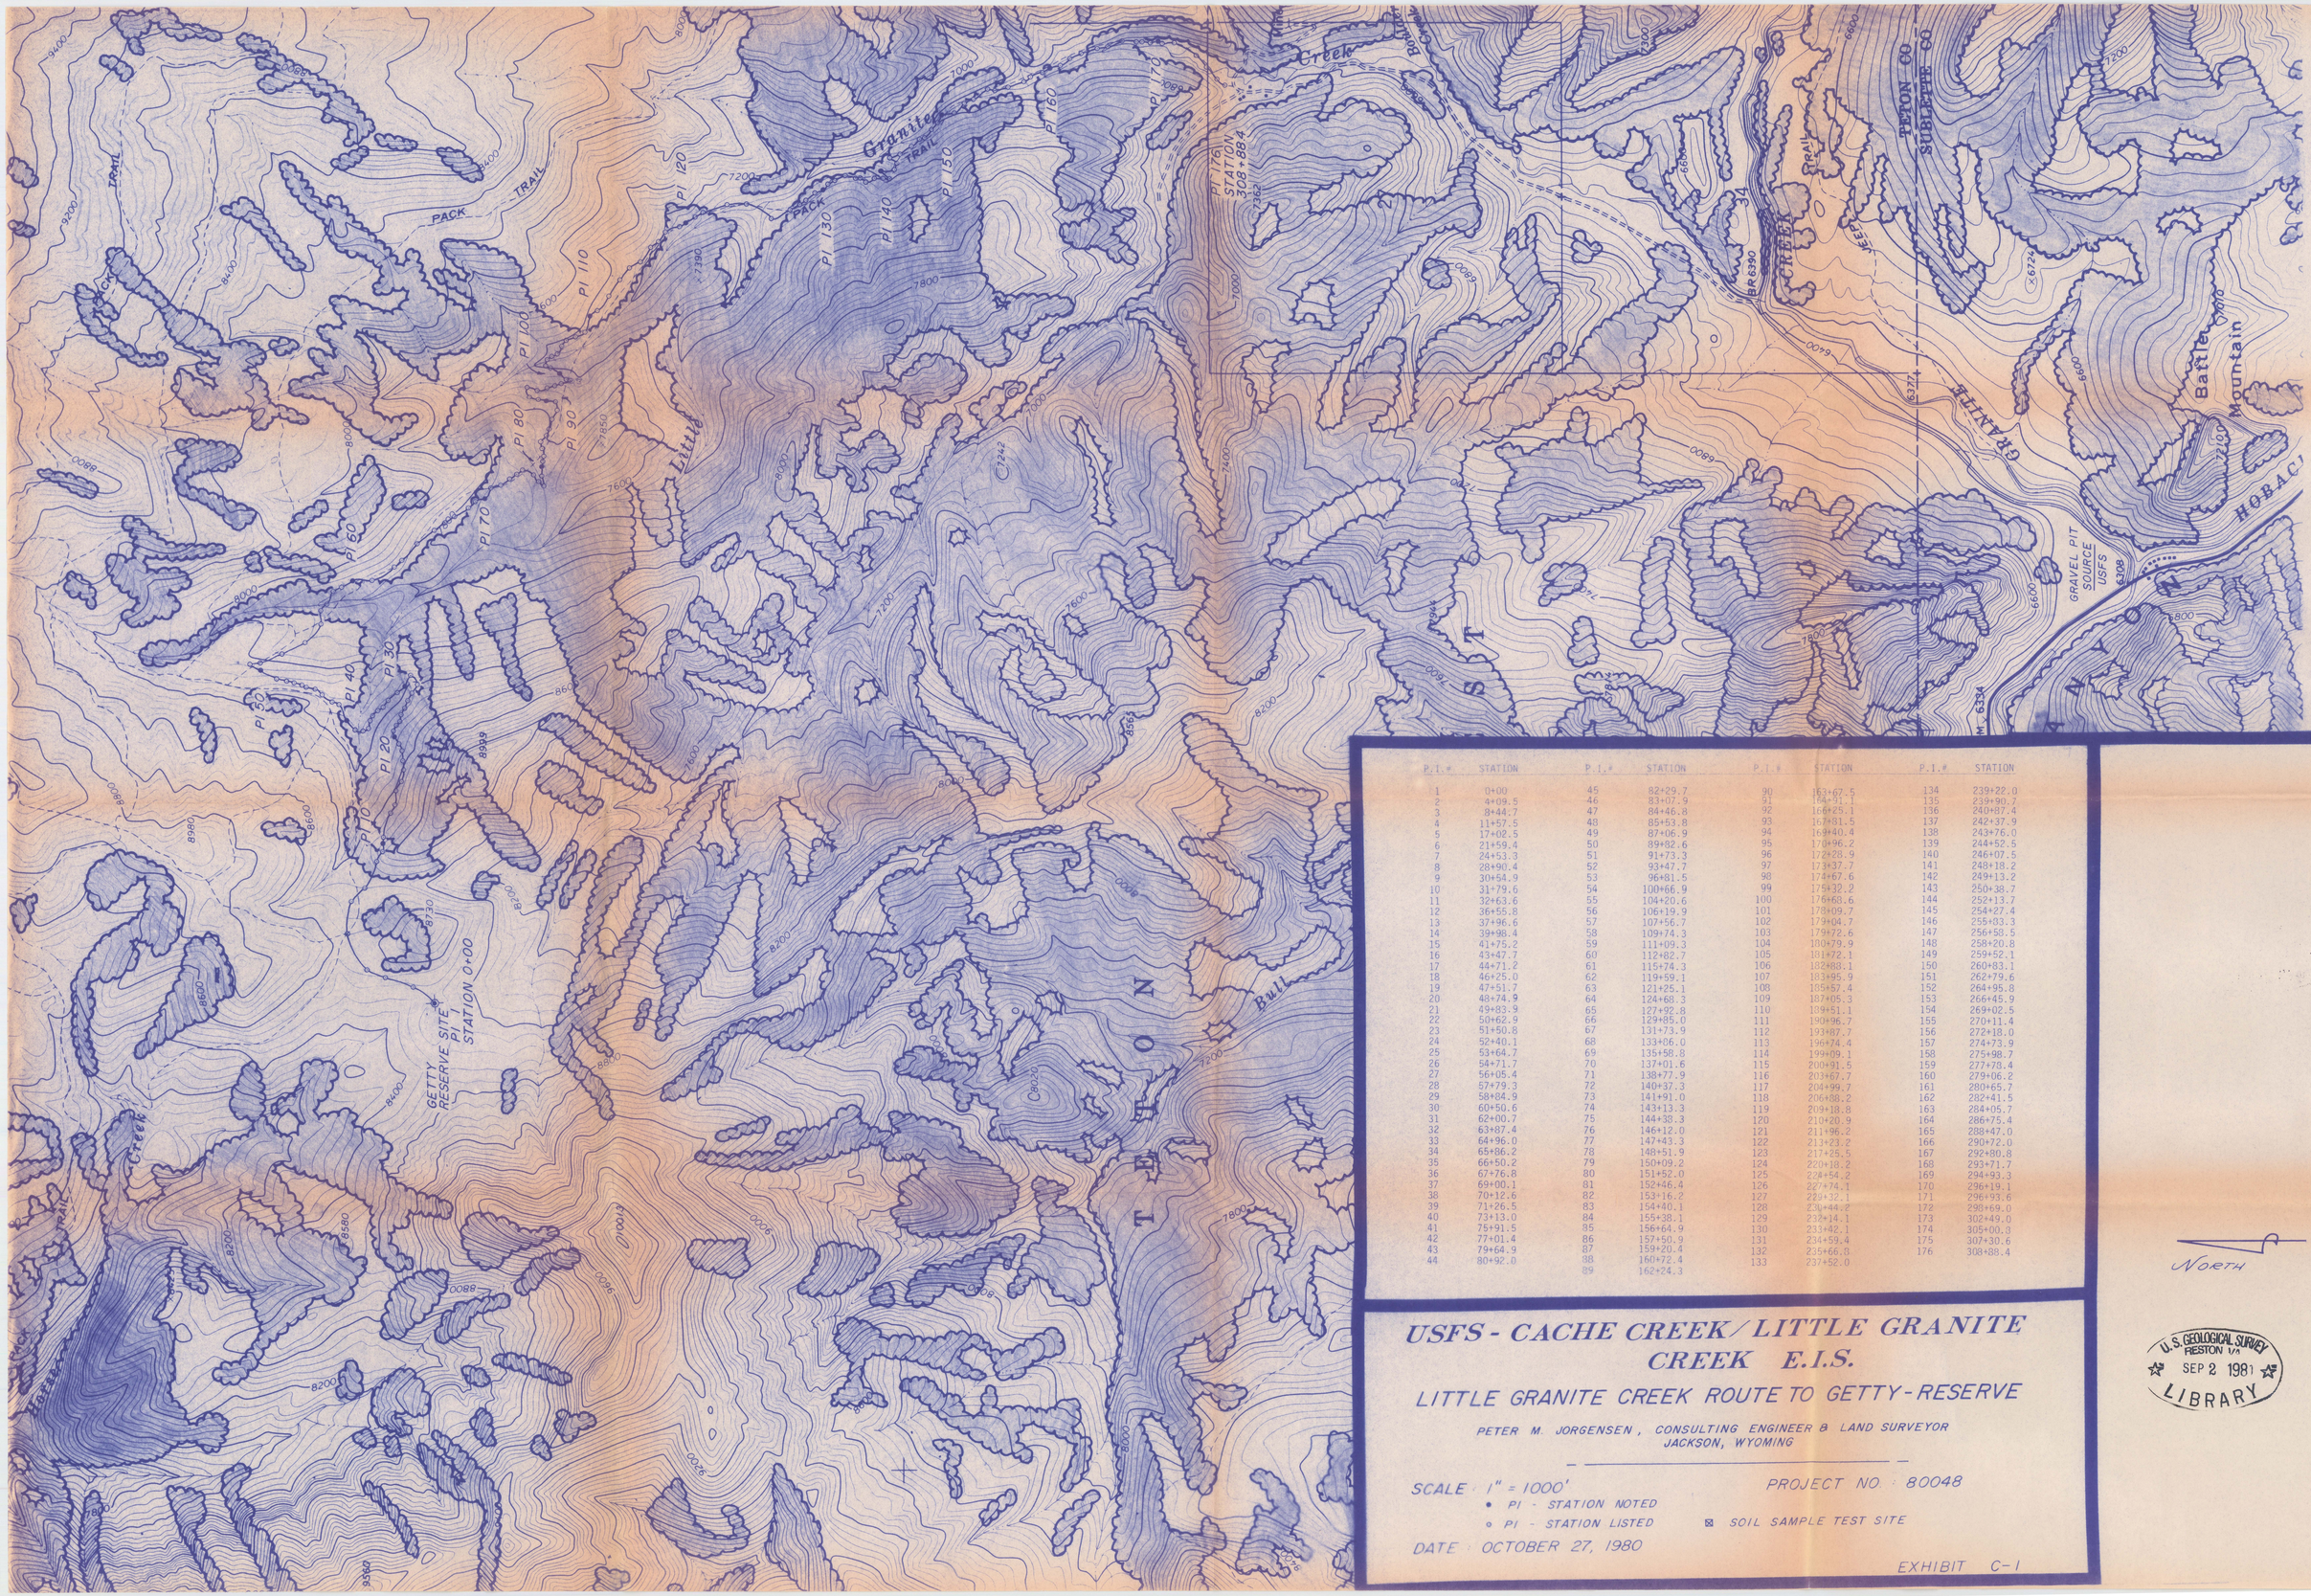

P.I.#	STATION	P.I.#	STATION	P.I.#	STATION	P.I.#	STATION
1	0+00	45	82+29.7	90	163+67.5	134	239+22.0
2	4+09.5	46	83+07.9	91	164+91.1	135	239+90.7
3	9+44.7	47	84+46.8	92	166+25.1	136	240+97.4
4	11+57.5	48	85+53.8	93	167+81.5	137	242+37.9
5	17+02.5	49	87+06.9	94	169+40.4	138	243+76.0
6	21+59.4	50	89+82.6	95	170+96.2	139	244+52.5
7	24+53.3	51	91+73.3	96	172+28.9	140	246+07.5
8	28+90.4	52	93+47.7	97	173+37.7	141	248+18.2
9	30+54.9	53	96+81.5	98	174+67.6	142	249+13.2
10	31+79.6	54	100+66.9	99	175+32.2	143	250+38.7
11	32+63.6	55	104+20.6	100	176+68.6	144	252+13.7
12	36+55.8	56	106+19.9	101	178+09.7	145	254+27.4
13	37+96.6	57	107+56.7	102	179+04.7	146	255+83.3
14	39+98.4	58	109+74.3	103	179+72.6	147	256+58.5
15	41+75.2	59	111+09.3	104	180+79.9	148	258+20.8
16	43+47.7	60	112+82.7	105	181+72.1	149	259+52.1
17	44+71.2	61	115+74.3	106	182+88.1	150	260+83.1
18	46+25.0	62	119+59.1	107	183+95.9	151	262+79.6
19	47+51.7	63	121+25.1	108	185+57.4	152	264+95.8
20	48+74.9	64	124+68.3	109	187+05.3	153	266+45.9
21	49+83.9	65	127+92.8	110	189+51.1	154	269+02.5
22	50+62.9	66	129+85.0	111	190+96.7	155	270+11.4
23	51+50.8	67	131+73.9	112	193+87.7	156	272+18.0
24	52+40.1	68	133+06.0	113	196+74.4	157	274+73.9
25	53+64.7	69	135+58.8	114	199+09.1	158	275+98.7
26	54+71.7	70	137+01.6	115	200+91.5	159	277+78.4
27	56+05.4	71	138+77.9	116	203+67.7	160	279+06.2
28	57+79.3	72	140+37.3	117	204+99.7	161	280+65.7
29	58+84.9	73	141+91.0	118	206+88.2	162	282+41.5
30	60+50.6	74	143+13.3	119	209+18.8	163	284+05.7
31	62+00.7	75	144+38.3	120	210+20.9	164	286+75.4
32	63+87.4	76	146+12.0	121	211+96.2	165	288+47.0
33	64+96.0	77	147+43.3	122	213+23.2	166	290+72.0
34	65+86.2	78	148+51.9	123	217+25.5	167	292+80.8
35	66+50.2	79	150+09.2	124	220+18.2	168	293+71.7
36	67+76.8	80	151+52.0	125	224+54.2	169	294+93.3
37	69+00.1	81	152+46.4	126	227+74.1	170	296+19.1
38	70+12.6	82	153+16.2	127	229+32.1	171	296+93.6
39	71+26.5	83	154+40.1	128	230+44.2	172	298+69.0
40	73+13.0	84	155+38.1	129	232+14.1	173	302+49.0
41	75+91.5	85	156+64.9	130	233+42.1	174	305+00.8
42	77+01.4	86	157+50.9	131	234+59.4	175	307+30.6
43	79+64.9	87	159+20.4	132	235+66.8	176	308+88.4
44	80+92.0	88	160+72.4	133	237+52.0		
		89	162+24.3				

USFS - CACHE CREEK / LITTLE GRANITE CREEK E.I.S.

LITTLE GRANITE CREEK ROUTE TO GETTY-RESERVE

PETER M. JORGENSEN, CONSULTING ENGINEER & LAND SURVEYOR
JACKSON, WYOMING

SCALE: 1" = 1000'

PROJECT NO.: 80048

• PI - STATION NOTED

∘ PI - STATION LISTED

⊠ SOIL SAMPLE TEST SITE

DATE: OCTOBER 27, 1980

EXHIBIT C-1

NORTH

(200)
R290
no. 81-858

U.S. GEOLOGICAL SURVEY
RESTON VA
SEP 2 1981
LIBRARY