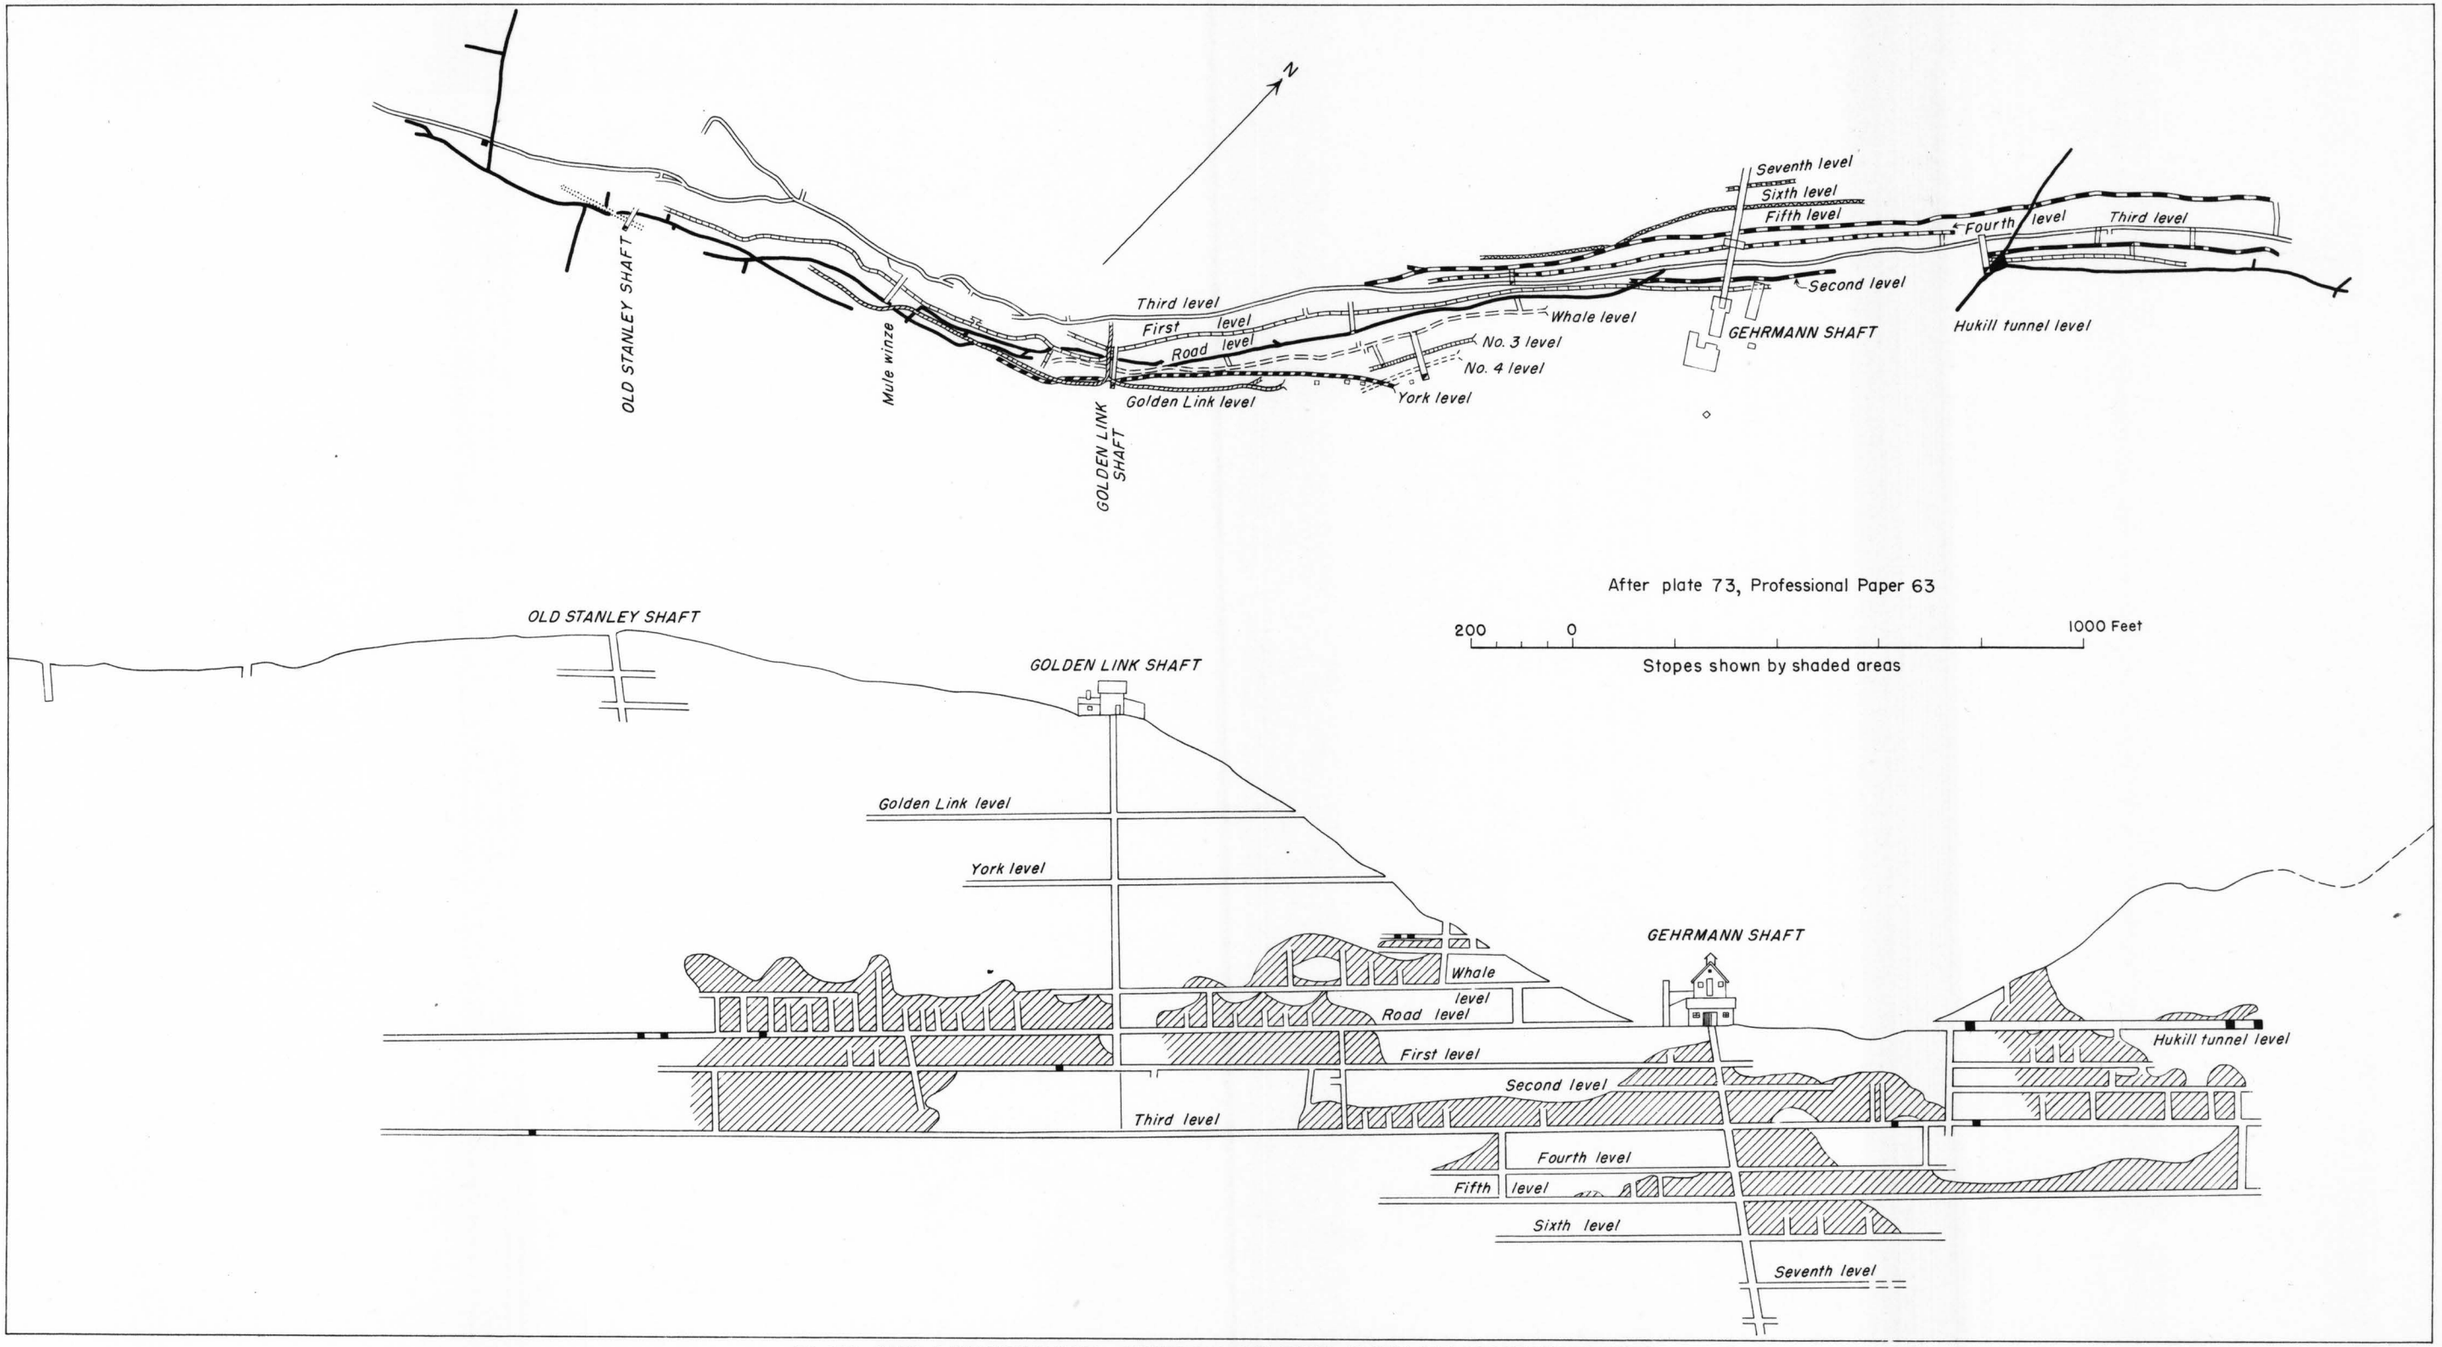

PLAN AND LONGITUDINAL SECTION OF THE STANLEY MINE WORKINGS

862135 O - 50 (In pocket)