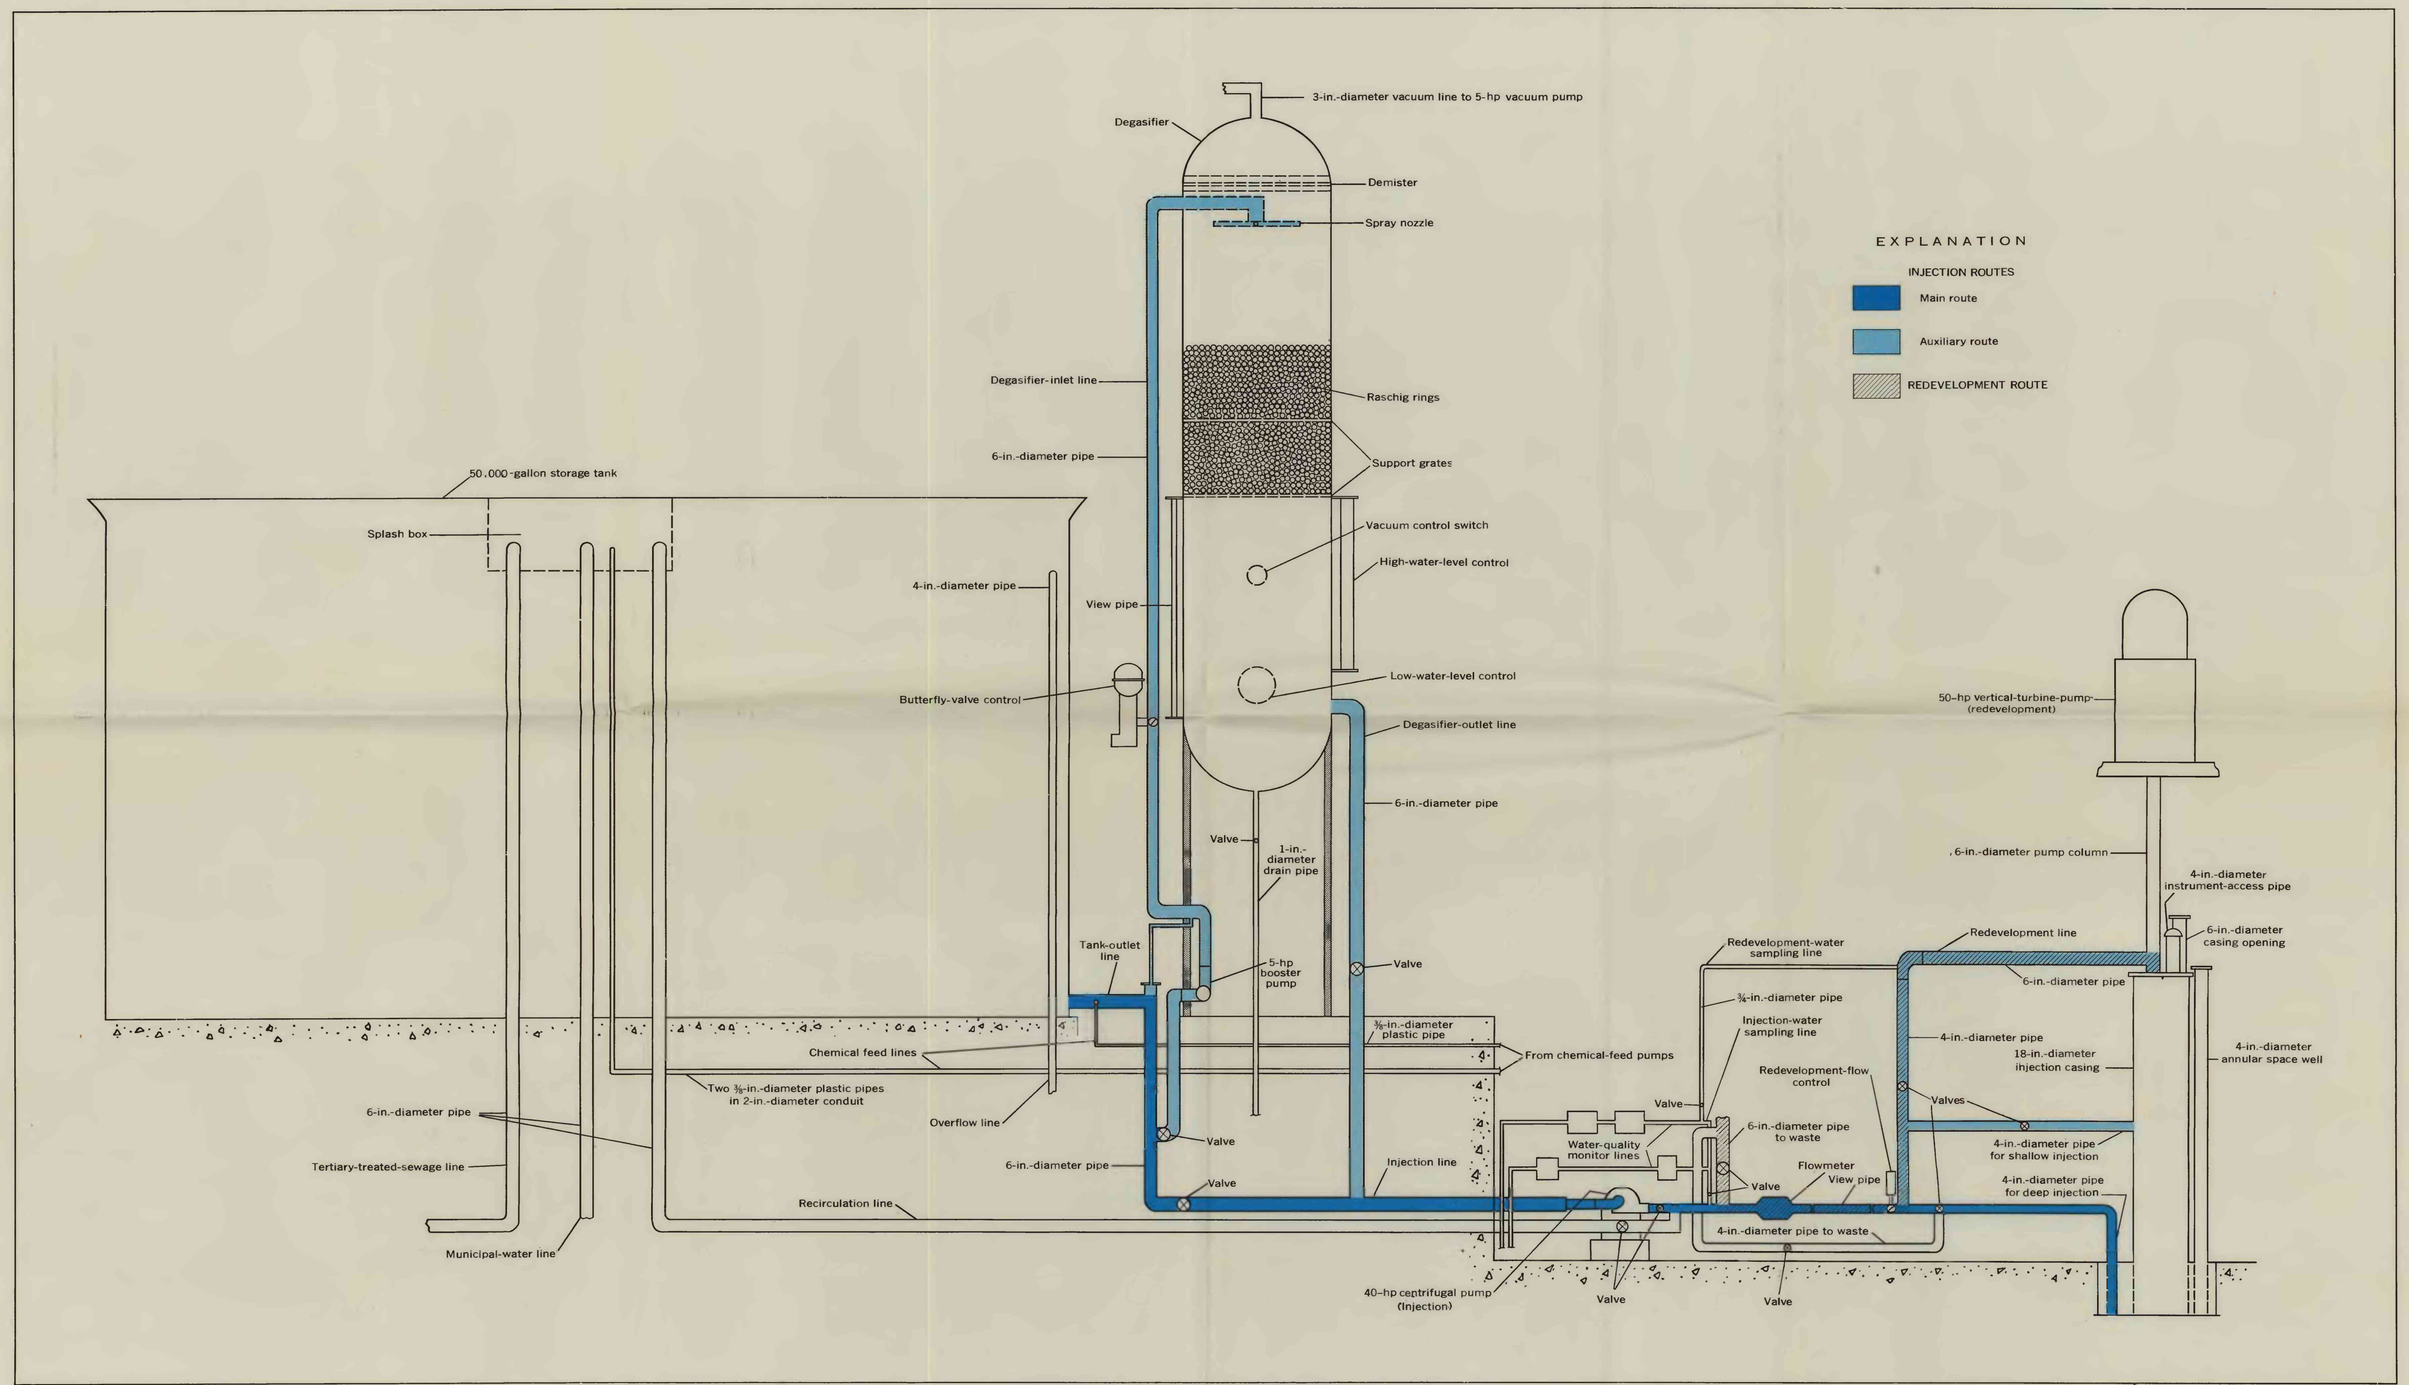

DIAGRAM SHOWING MAJOR ELEMENTS OF THE RECHARGE PLANT AND FLOW ROUTE OF THE WATER DURING INJECTION OR REDEVELOPMENT, BAY PARK, NEW YORK

* U.S. GOVERNMENT PRINTING OFFICE: 1973 O—515-659/20