11-

Dona - 443X

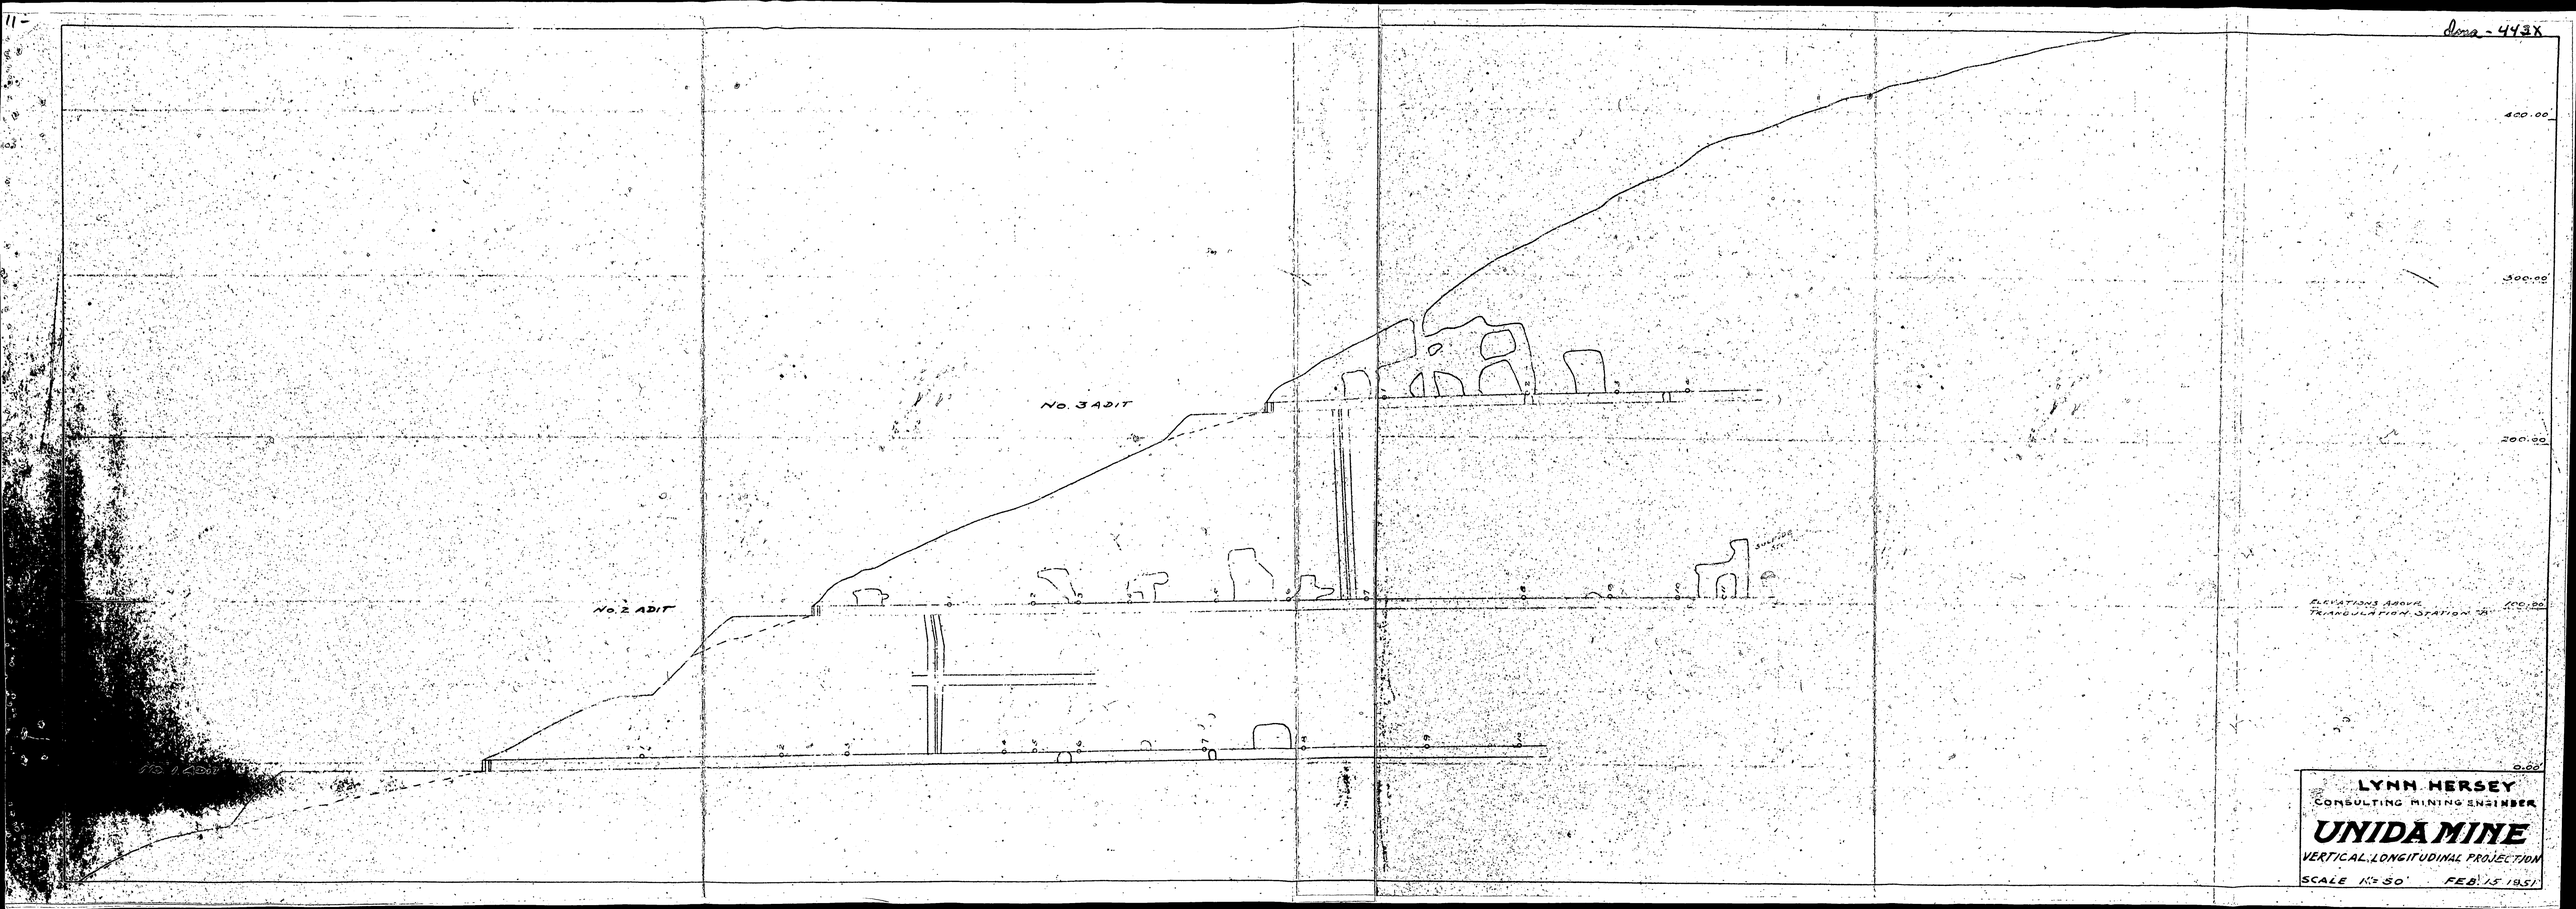

LYNN HERSEY
CONSULTING MINING ENGINEER

UNIDA MINE

VERTICAL, LONGITUDINAL PROJECTION

SCALE 1" = 50' FEB. 15 1951

Ama = 443X

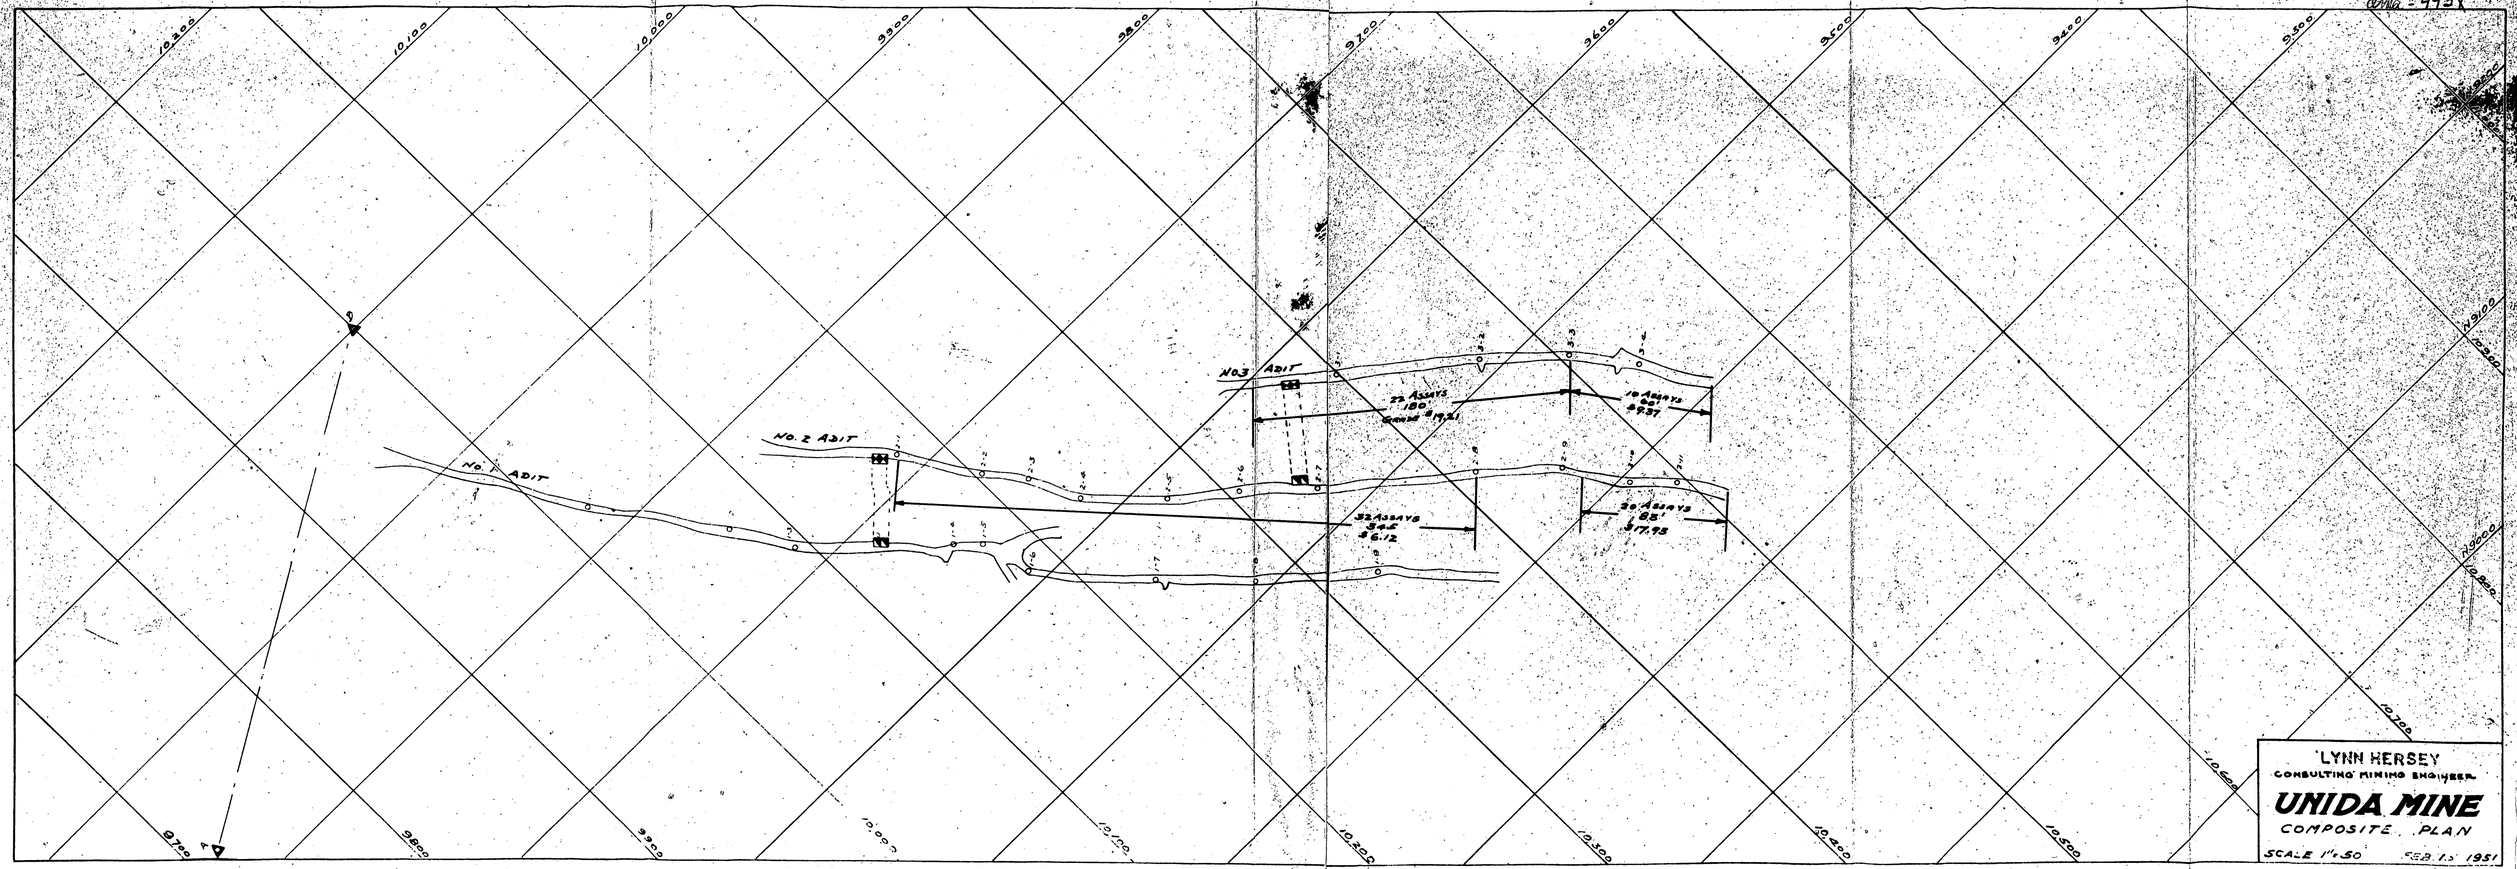
10,300
10,100
10,000
9900
9800
9700
9600
9500
9400
9300
N 9100
10,300
10,200
10,100
10,000
9900
9800
9700
No. 1 ADIT
No. 2 ADIT
No. 3 ADIT
22 ASSAYS
180'
Gold $19.21
19 ASSAYS
80'
$9.37
32 ASSAYS
94'
$6.12
30 ASSAYS
85'
$7.93
LYNN HERSEY
CONSULTING MINING ENGINEER
UNIDA MINE
COMPOSITE PLAN
SCALE 1" = 50
FEB 15 1951

Dwg. 443X

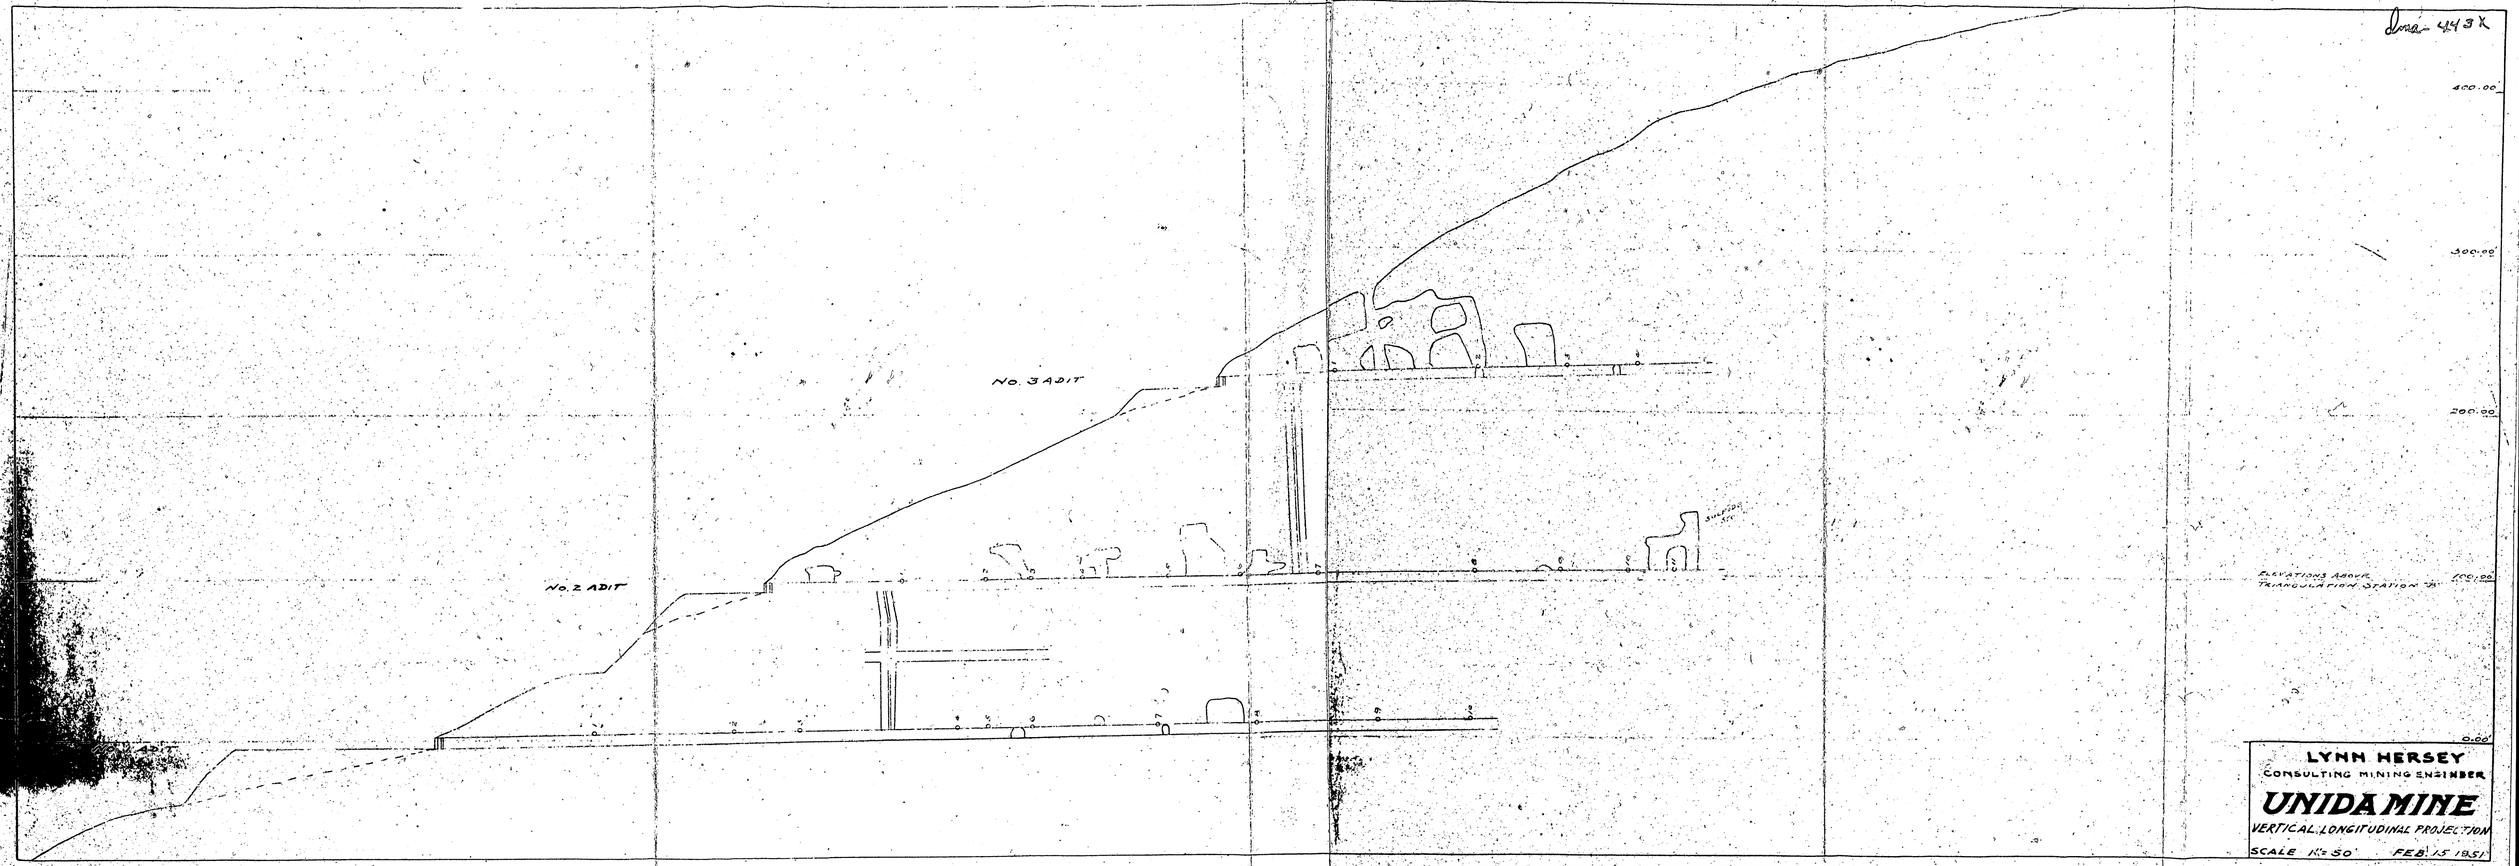
No. 3 ADIT
No. 2 ADIT
400.00
300.00
200.00
100.00
0.00
ELEVATIONS ABOVE
TRIANGULATION STATION "A"
LYNN HERSEY
CONSULTING MINING ENGINEER
UNIDA MINE
VERTICAL LONGITUDINAL PROJECTION
SCALE 1" = 50'
FEB. 15 1951

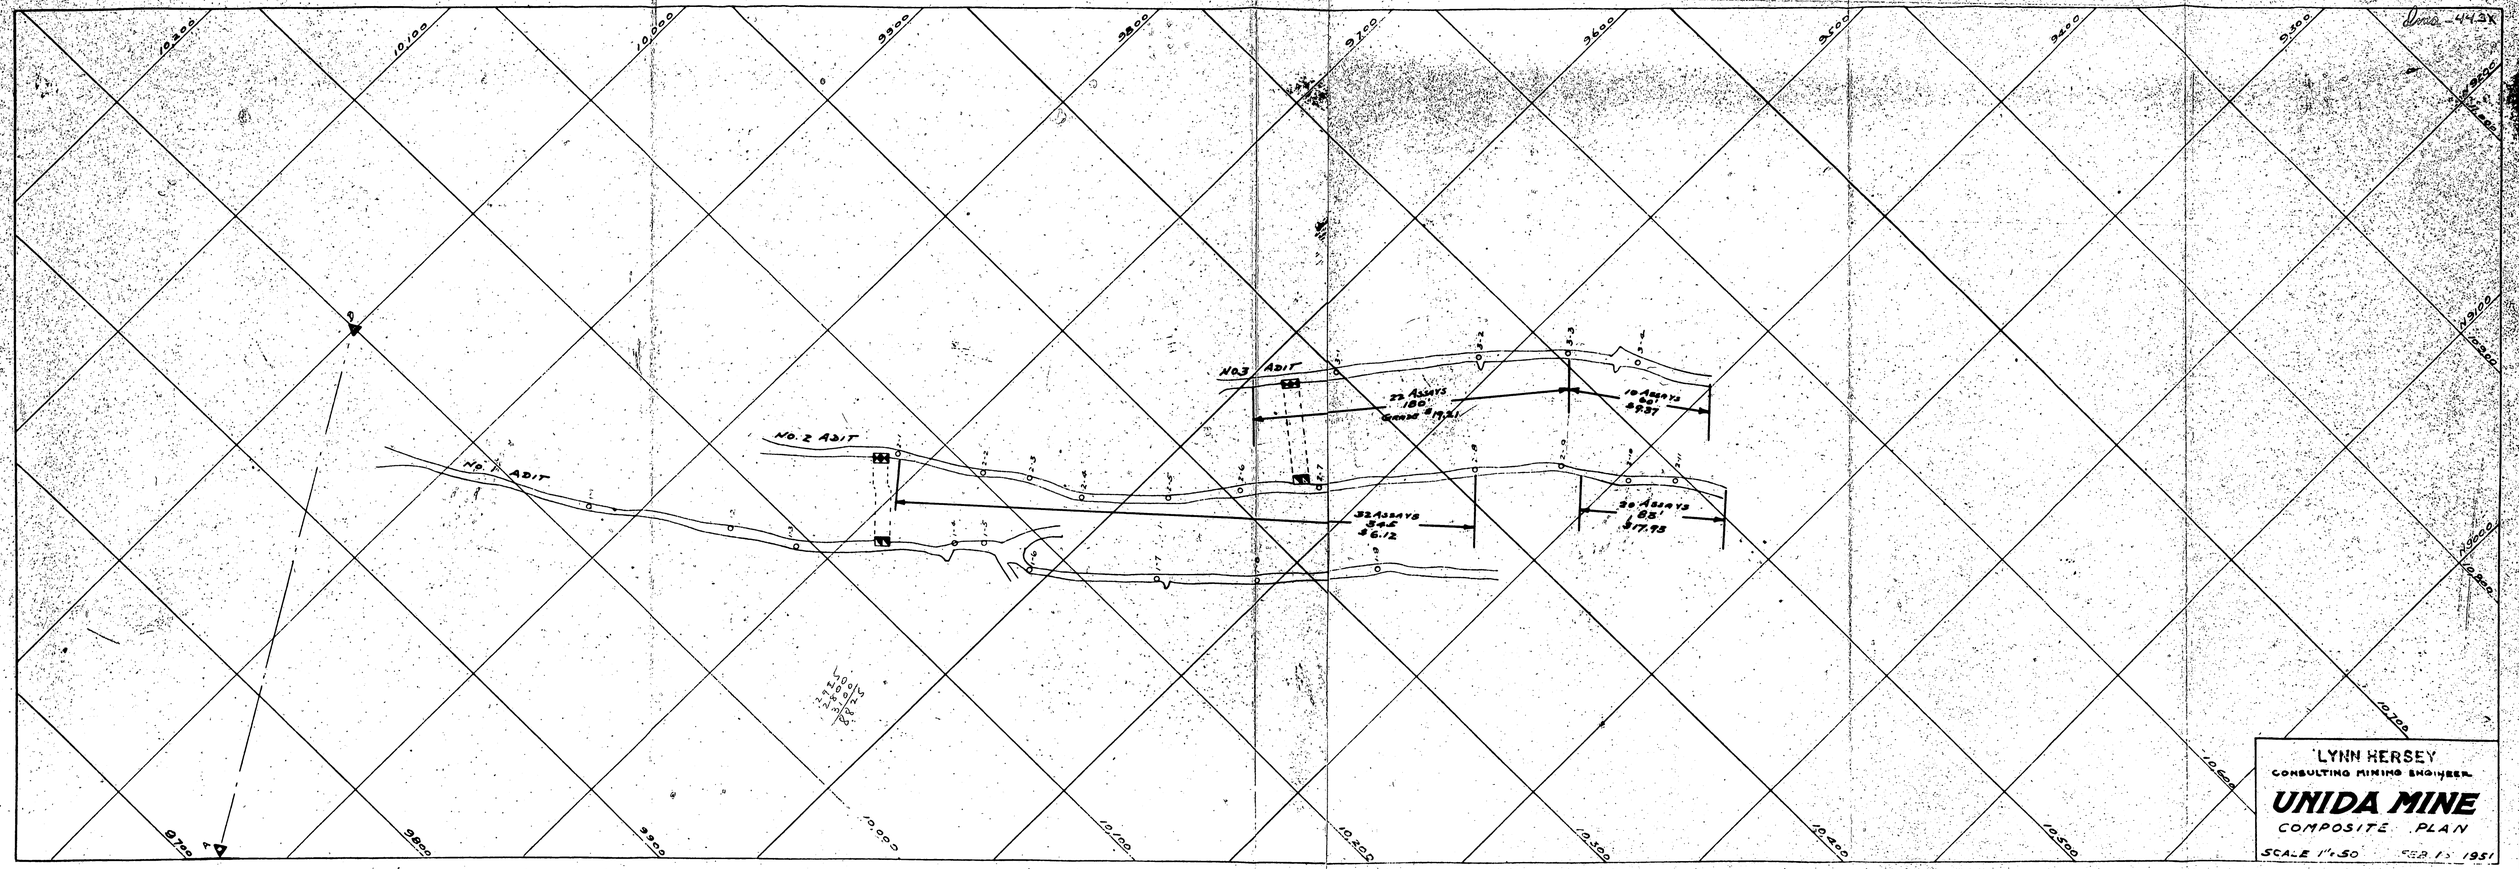
Unida-44.3X
10,200
10,100
10,000
9900
9800
9700
9600
9500
9400
9300
9200
9100
9000
10,300
10,400
10,500
10,600
10,700
10,800
10,900
11,000
11,100
11,200
No. 1 ADIT
No. 2 ADIT
No 3 ADIT
22 ASSAYS
180'
GRADE $19.21
10 ASSAYS
90'
$7.37
32 ASSAYS
84'
$6.12
30 ASSAYS
85'
$17.75
LYNN HERSEY
CONSULTING MINING ENGINEER
UNIDA MINE
COMPOSITE PLAN
SCALE 1" = 50'
FEB. 13 1951

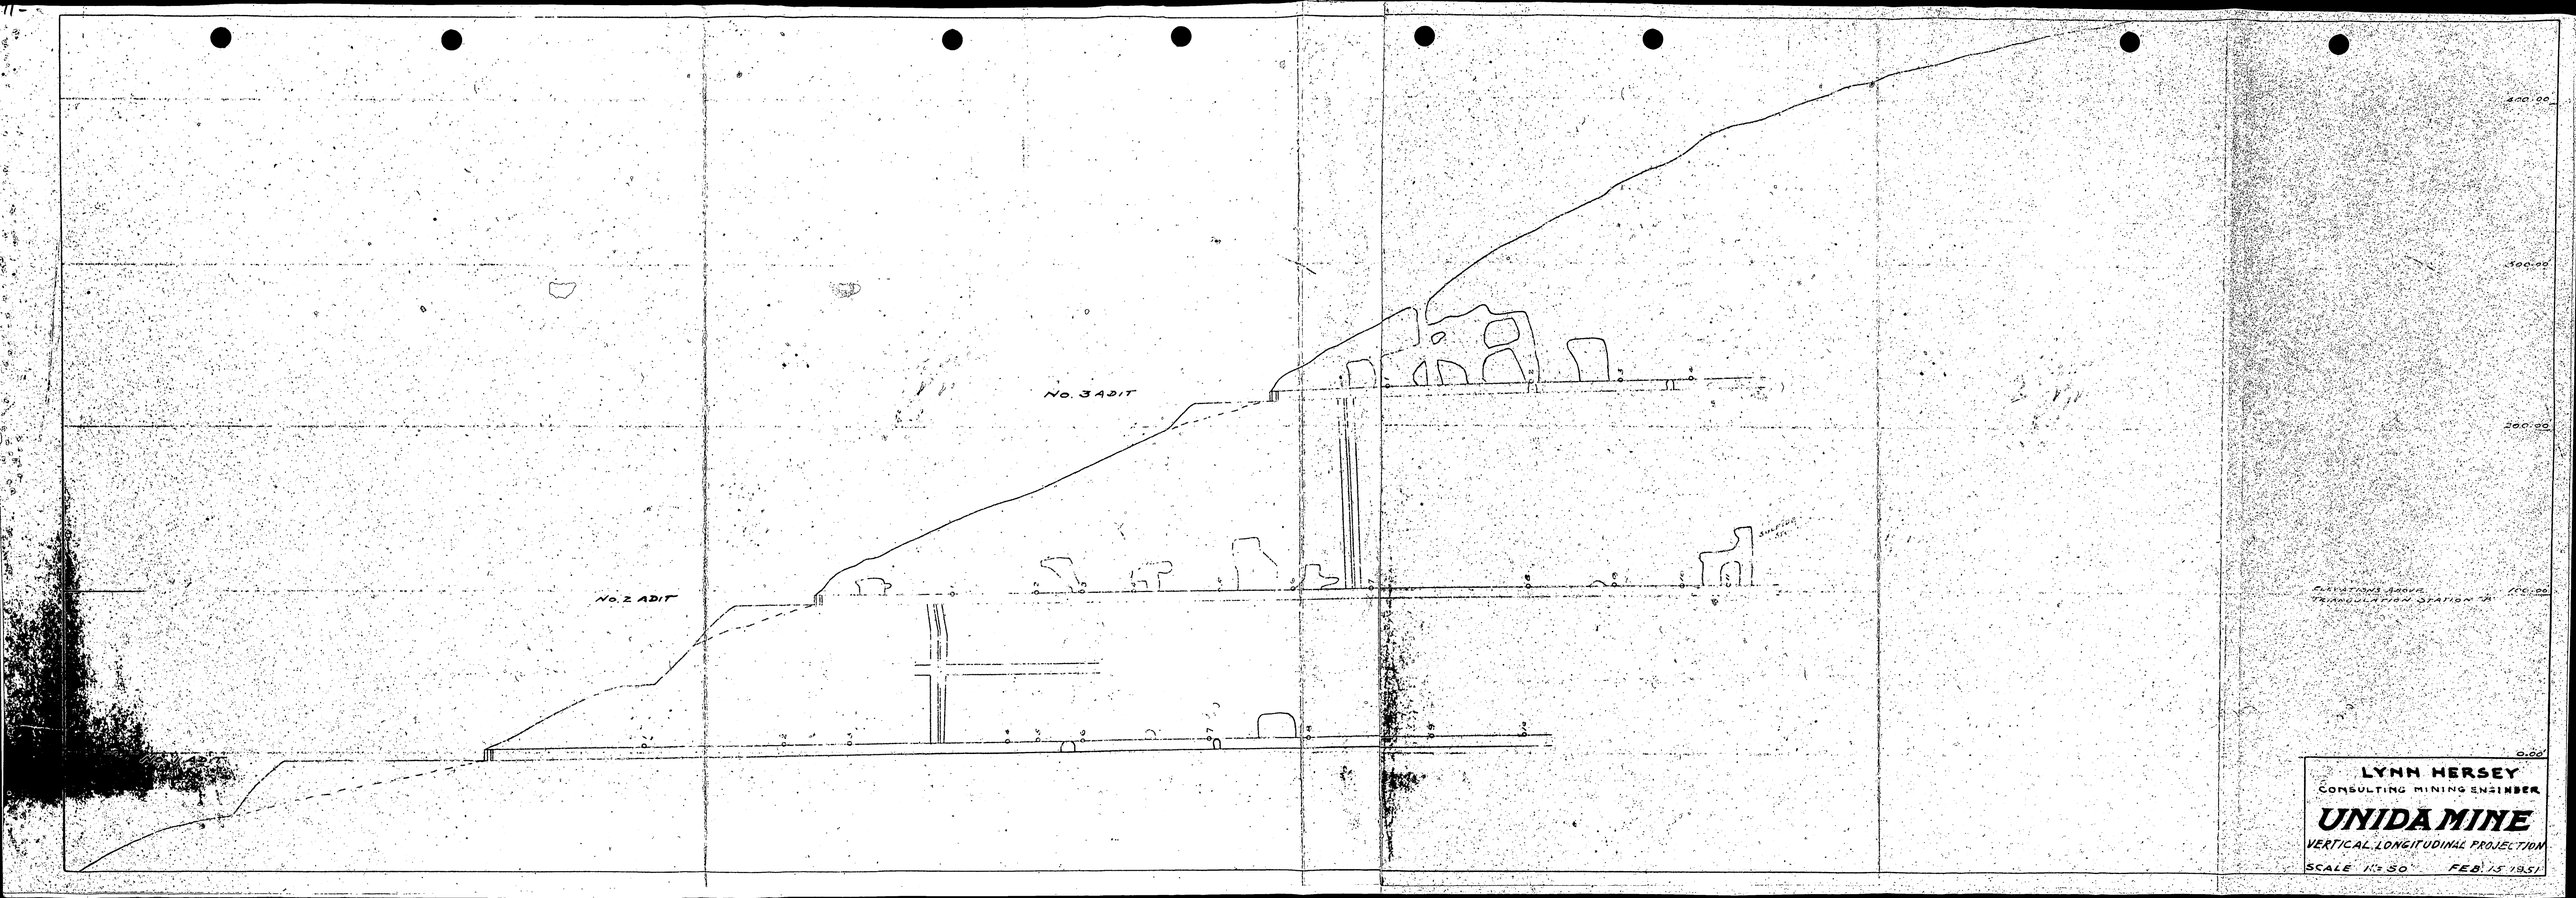
No. 3 ADIT
No. 2 ADIT
400.00
300.00
200.00
100.00
0.00
ELEVATIONS ABOVE
TRANSPORTATION STATION 3A
LYNN HERSEY
CONSULTING MINING ENGINEER
UNIDA MINE
VERTICAL LONGITUDINAL PROJECTION
SCALE 1" = 50'
FEB. 15 1951

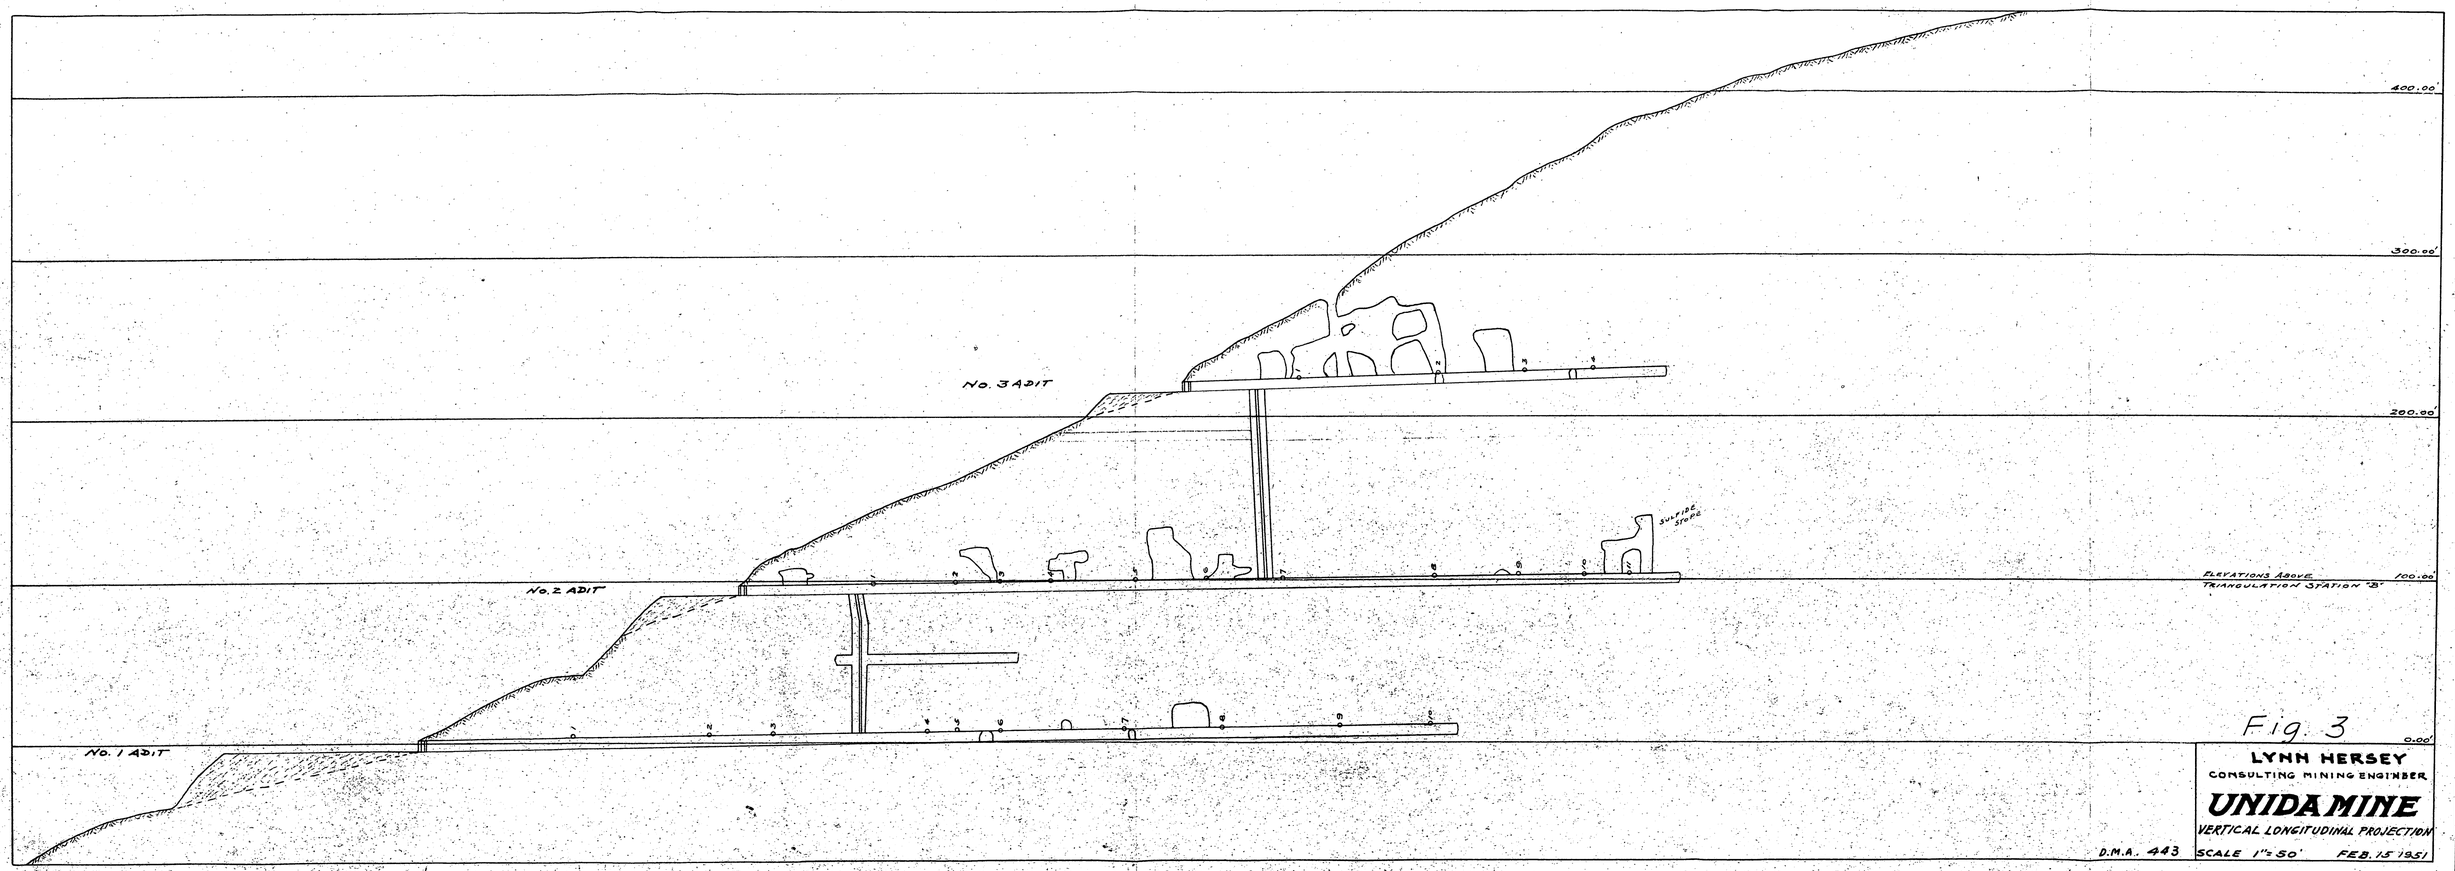

Fig. 3

LYNN HERSEY
CONSULTING MINING ENGINEER

UNIDA MINE

VERTICAL LONGITUDINAL PROJECTION

SCALE 1" = 50' FEB. 15 1951

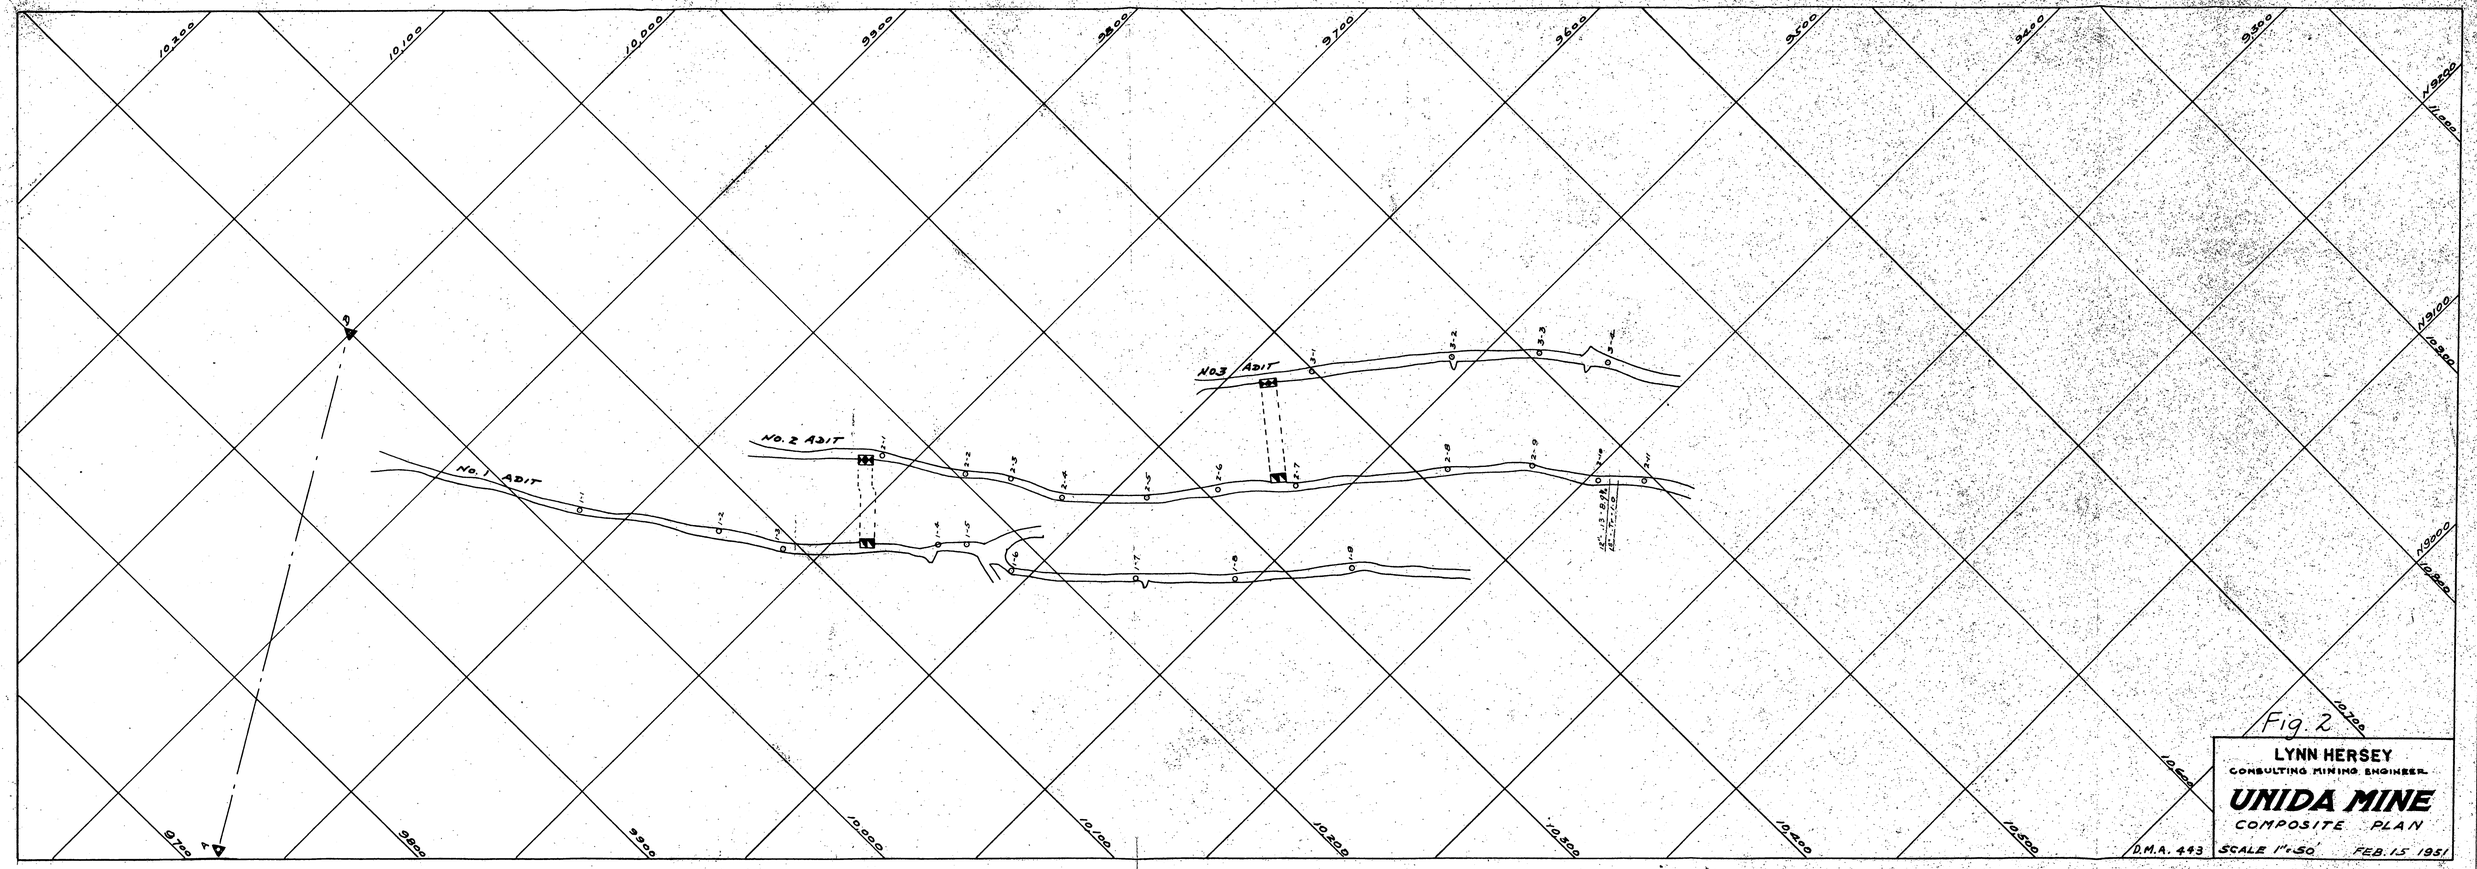

Fig. 2

LYNN HERSEY
CONSULTING MINING ENGINEER

UNIDA MINE

COMPOSITE PLAN

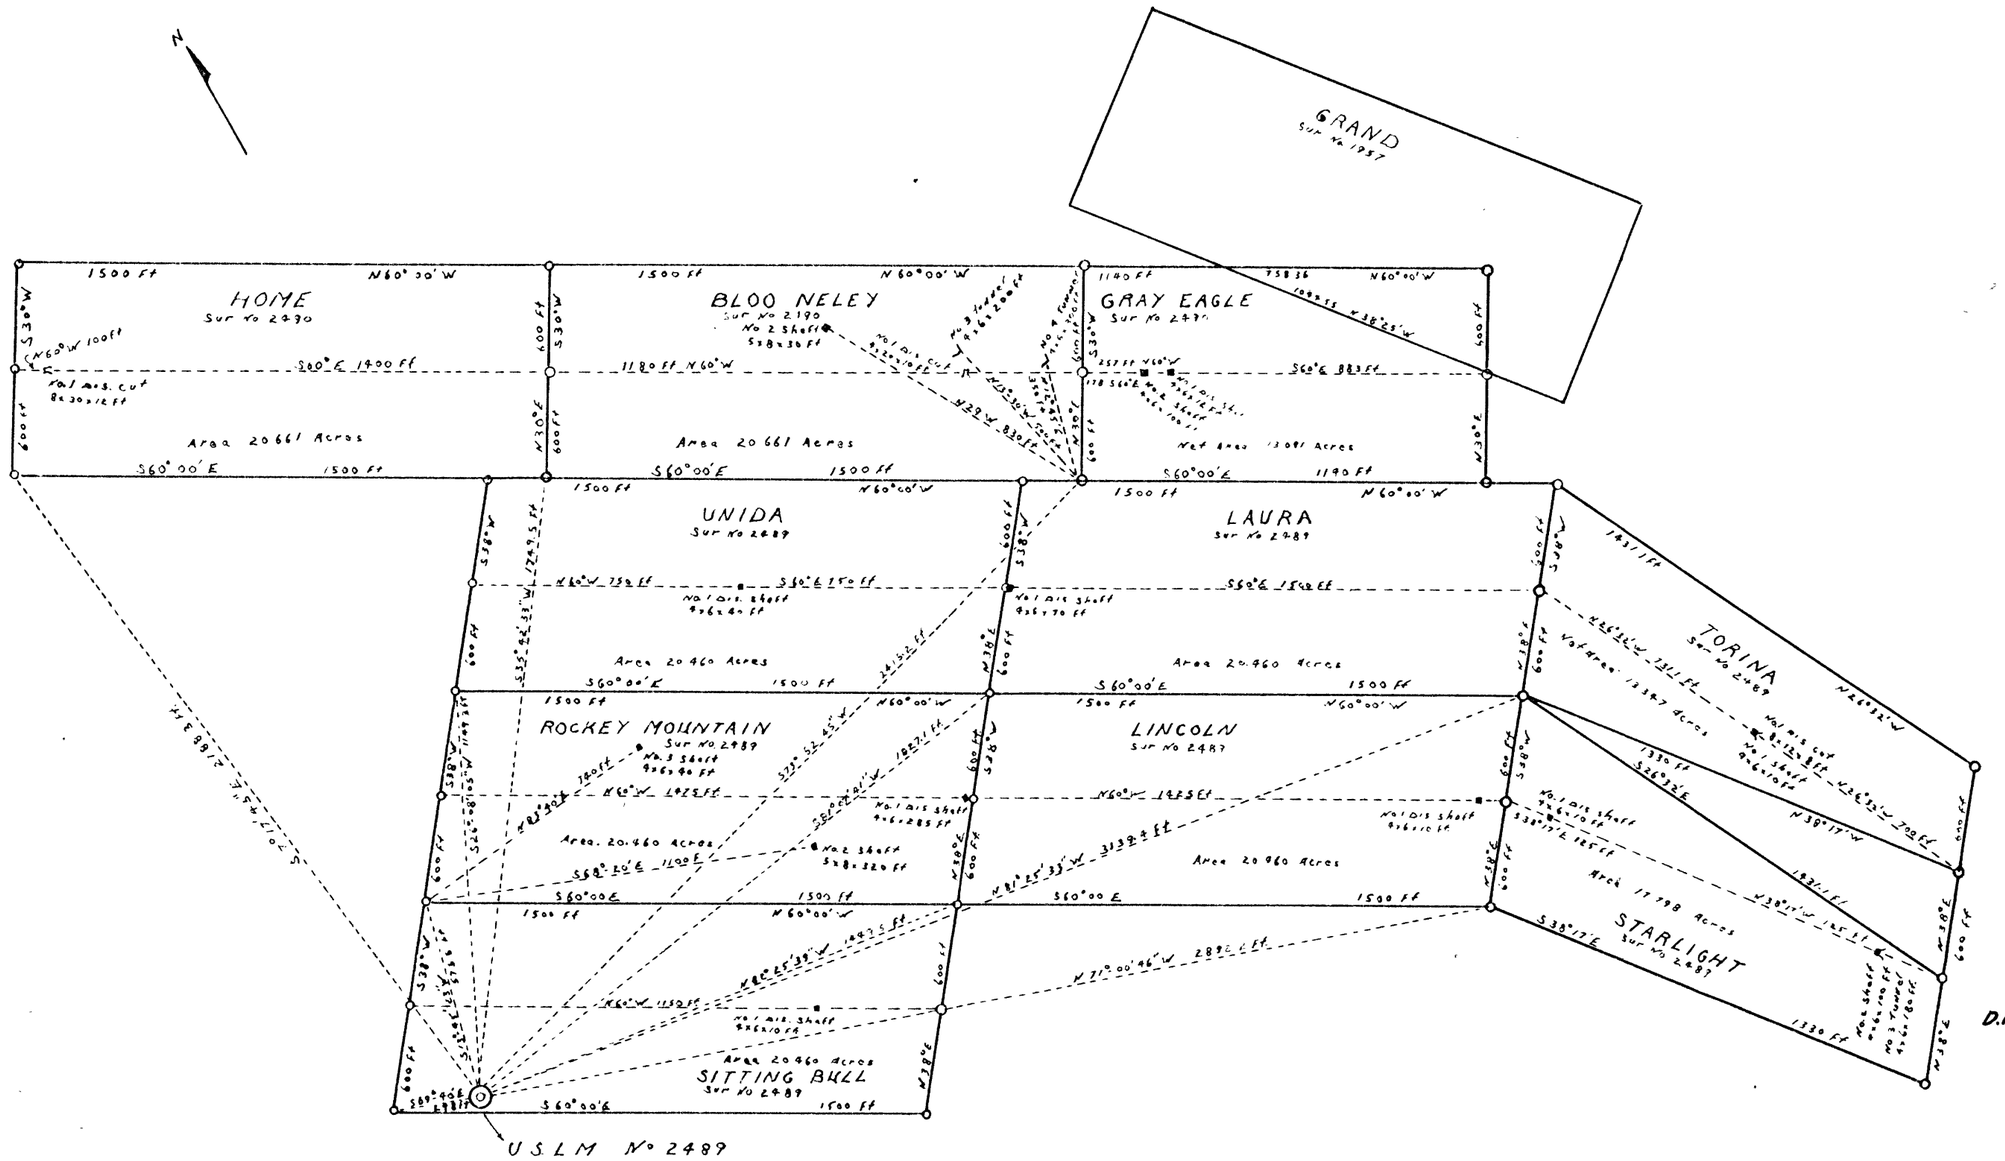

Fig. 5

D.M.A. 443

Traced from:
Mineral Survey plat No 2489
dated January 31 1908
U.S. Surveyor General's Office
Phoenix, Arizona
and
Mineral Survey plat No 2490
dated January 27, 1908
U.S. Surveyor General's Office
Phoenix, Arizona

UNITED MINE OPERATORS INC.
UNIDA MINE
CLAIM MAP

Date	3-23-51
Scale	1 in = 400 ft
Traced by	E.E.S.

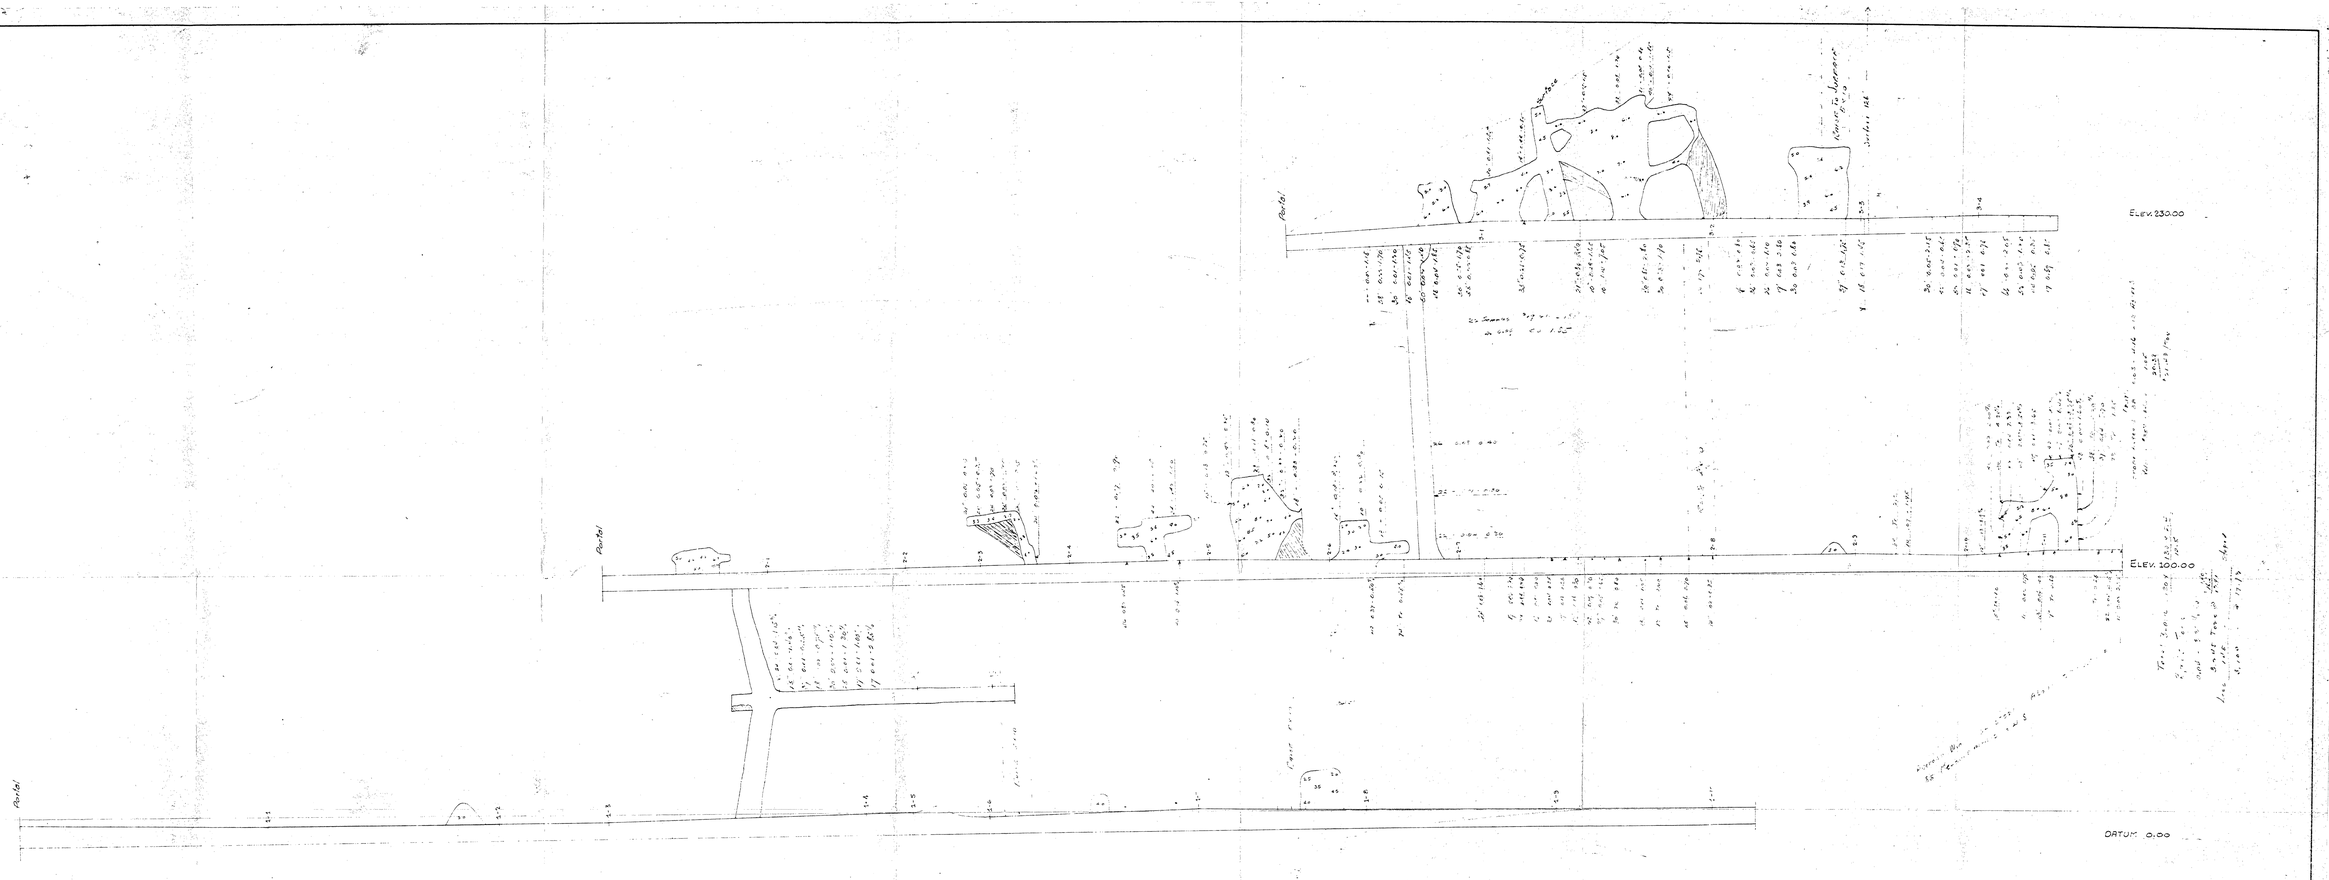

Fig. 4

UNITED MINE OPERATORS, INC.

-UNIDA MINE-

VERTICAL LONGITUDINAL SECTION

DATE: 12-28-50

HOR. SCALE 1"=20'
VERT. SCALE 1"=20'

D.M.A. 443