81-284

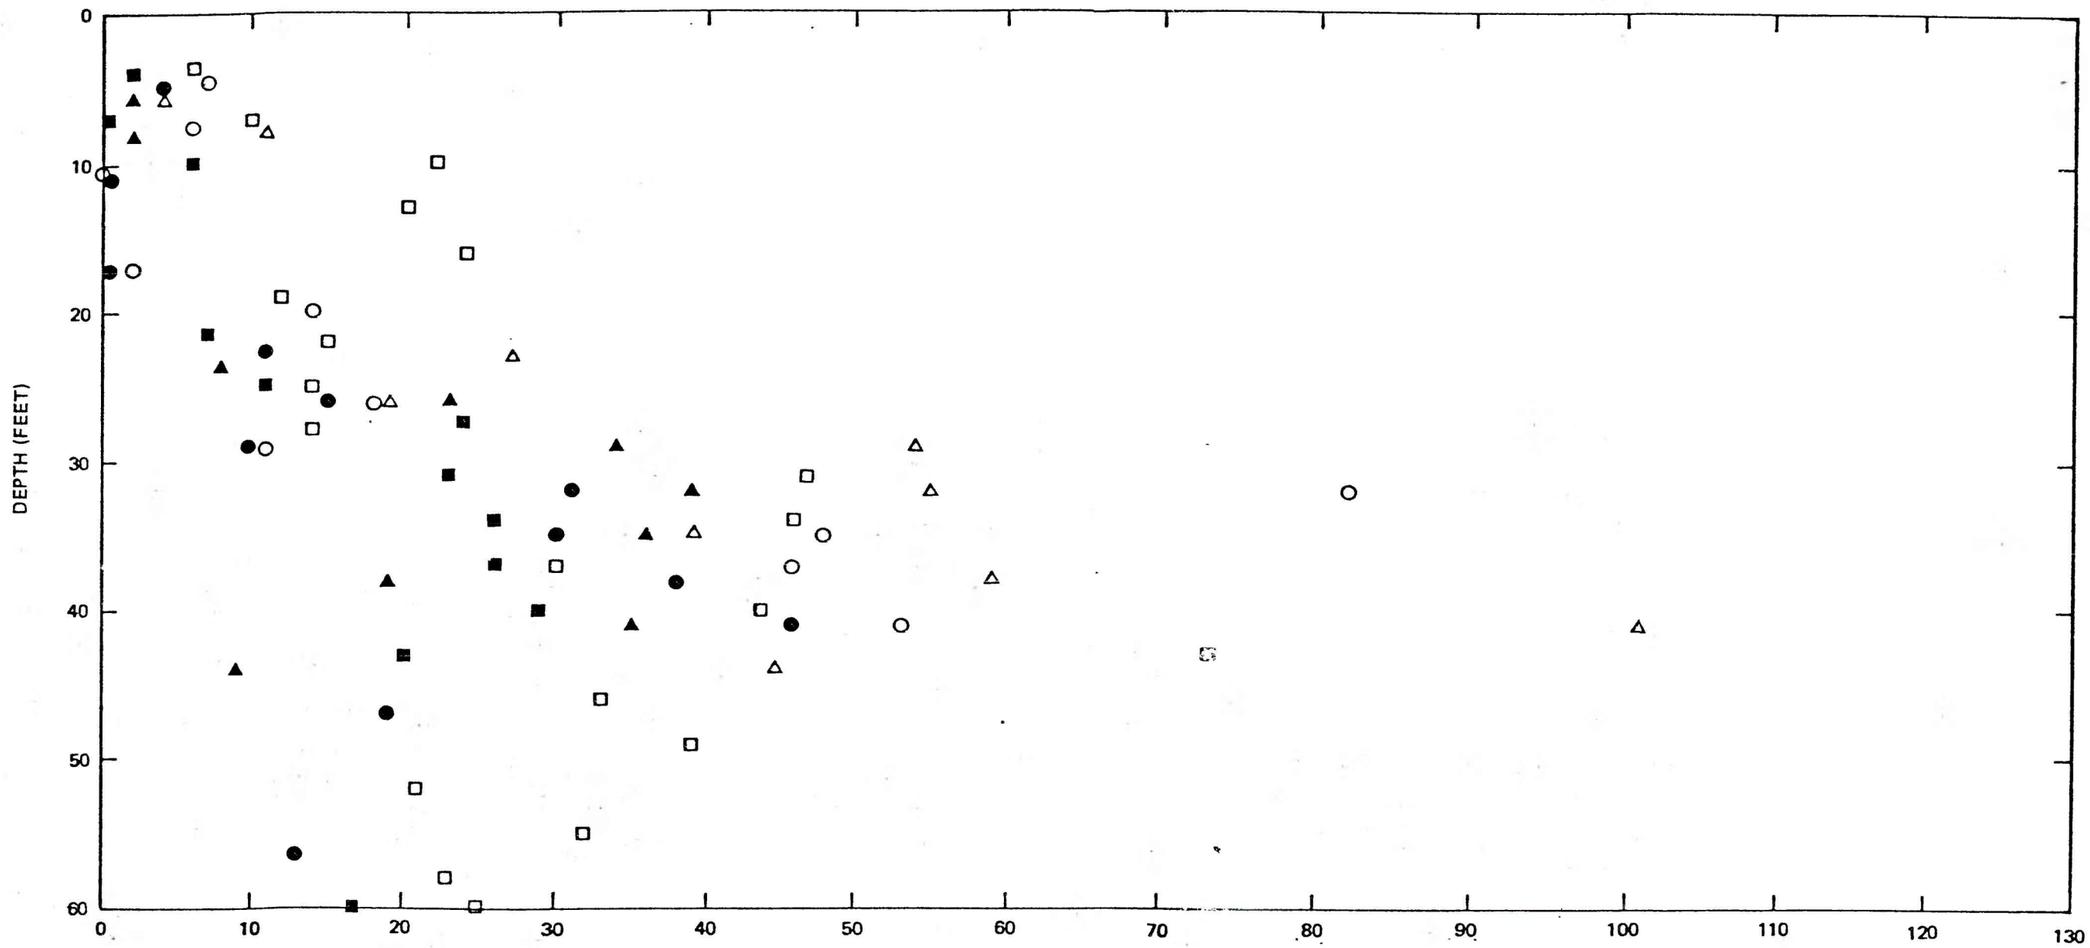

STANDARD SPT

- BORING 1
- BORING 3
- BORING 8

TRIP SPT

- BORING 2
- BORING 4
- BORING 6

FUGRO

PROJECT NO.: 79-153

USGS CPT-SPT

COMPOSITE BLOWCOUNT VS DEPTH
SAN JOSE SITE: COYOTE SOUTH

9-80

FIGURE 3.35