CANCELLED

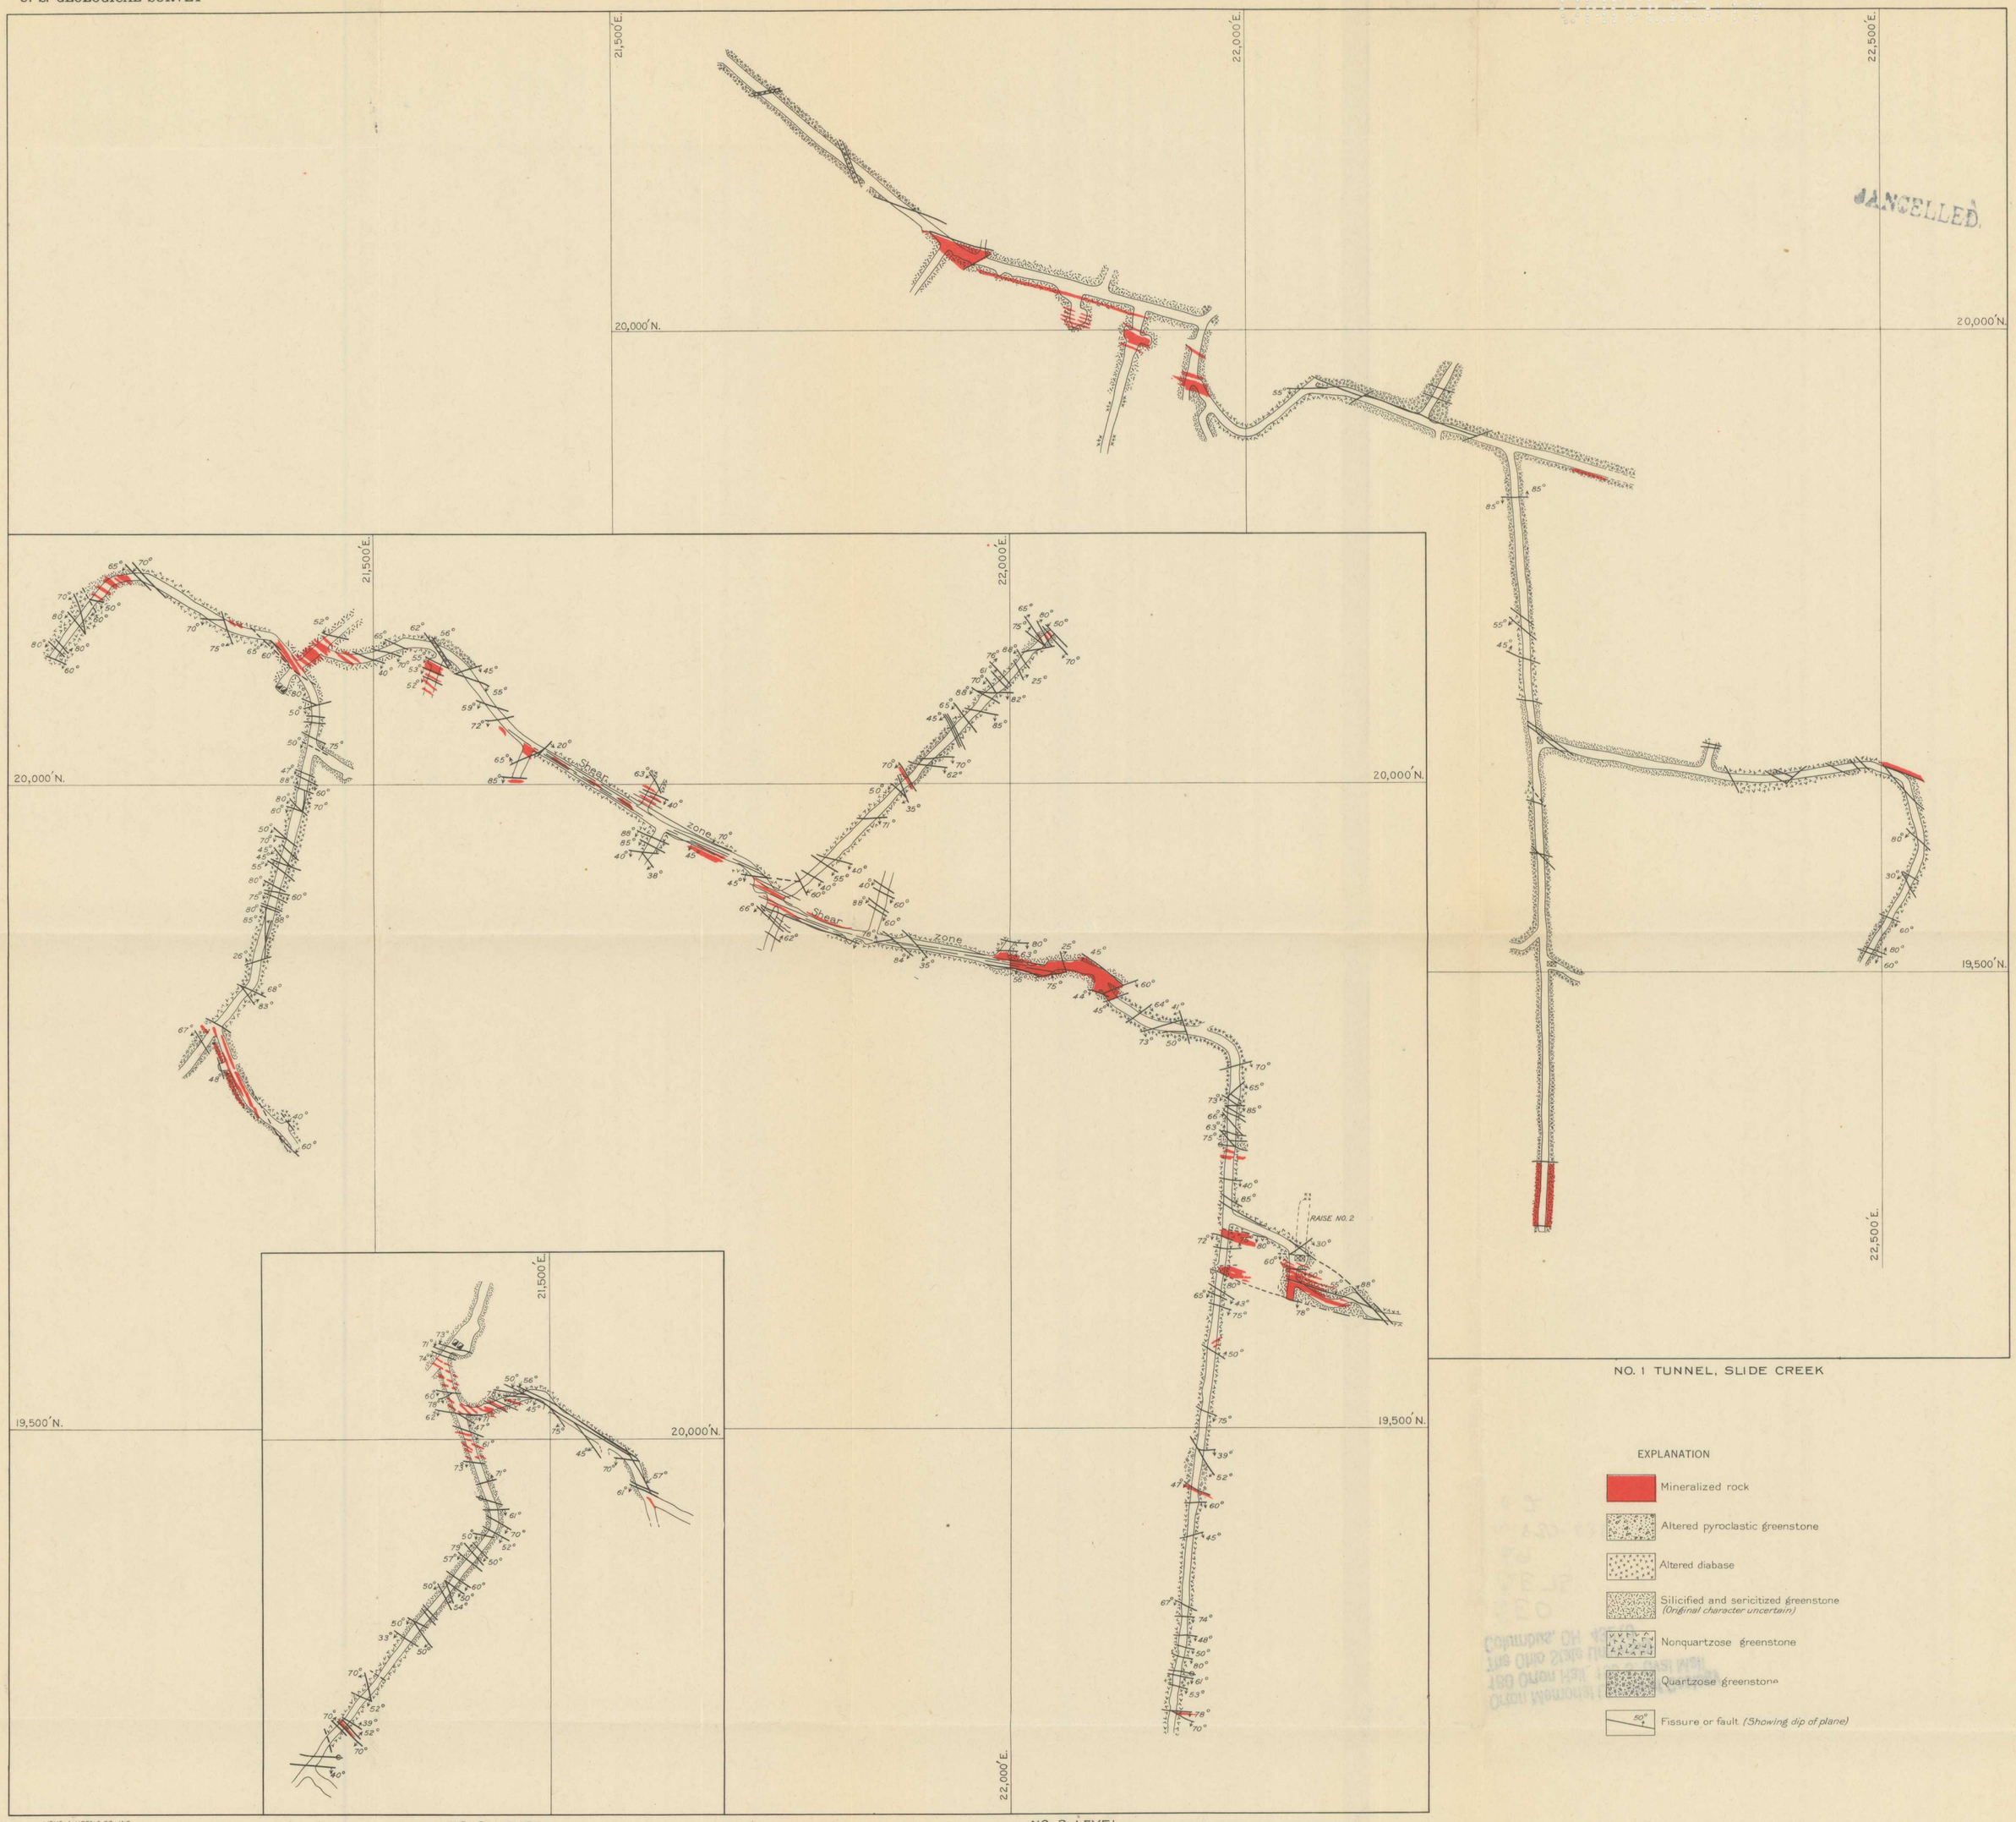

LITHO A HOEN & CO. INC.

PLANS OF THE POORMAN WORKINGS OF THE OREGON COPPER CO. ON SLIDE CREEK, KEATING DISTRICT, OREGON