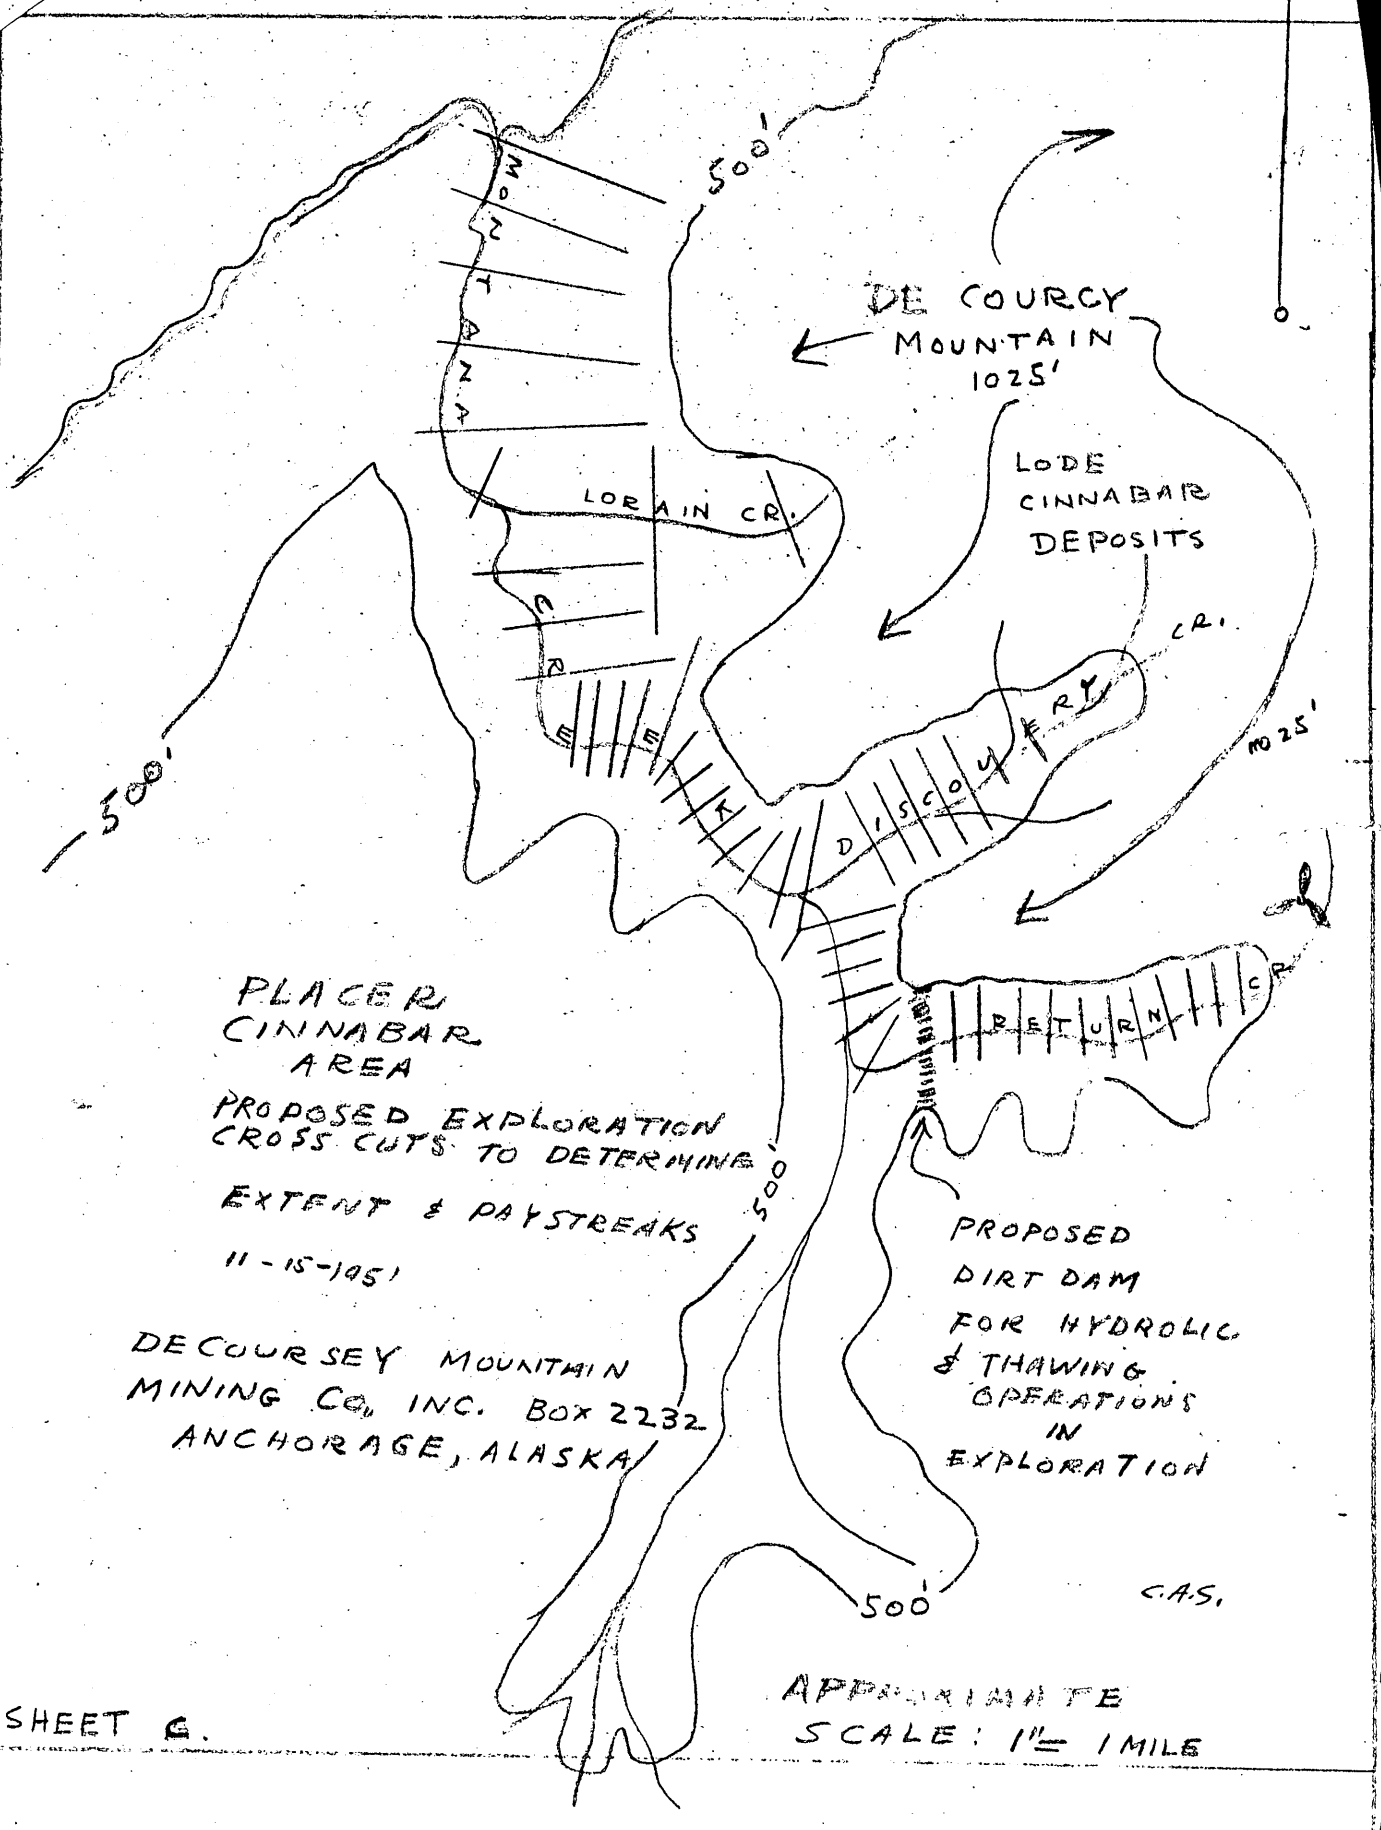


SHEET G.

dmea 2276

C
O
P
Y

## Bill of Sale

Know all Men by these Presents; that I John Brink, of Flat, Alaska, for and in consideration of [illegible] of $1.00 to me paid, receipt of which is [illegible] by [illegible] ledged, [illegible] sold to Harry Brink, of Flat, Alaska, all my right, title, and interest, in and to those certain mining claims, situated on Return Creek, in the Iditarod mining District, Fourth Division of Alaska, and [illegible] claims carrying quicksilver values, together with all tools [illegible] etc; situated and described as follows, being the [illegible] Lindfors and Brink [illegible], as shown on recorded plat [illegible] 3, 4, 5, 6, adjoining; in witness whereof I have set my [illegible] at Flat, Alaska, this [illegible] day of November, 1[illegible].

Witnesses

[illegible]

[illegible]

JOHN BRINK

---

No. [illegible] Recorded

Bill of Sale
from
John Brink
to
Harry Brink.

Filed for Record at Request of Harry Brink, 6/21-1929 at 4:20 P.M. Recorded at Page 381 of Volume 4, of Deeds, in the Recorder's office for Otter Precinct, 4th Div. of Alaska.

D. E. BROWN Recorder

14596 Notice of Lode Location

This Claim was known as Corona No.1. Notice is hereby given that on the 10th day of May 1936, The undersigned did relocate, and this is to be known as the Snow Bird Lode mining Claim No.5. adjoining the Snow Bird Lode No.4. the general Course of said vein is northerly and southerly, said claim is situated on return Creek a tributary to Iditarod River Otter recording precinct, Territory of Alaska, Fourth Division, the boundaries of said Claim are as follows, Commencing at the initial post No.1.

Thence Northerly 1500 feet No.2 Corner, Thence Westerly 600 feet No.3 Corner. Thence Southerly 1500 feet No.4 Corner. Thence Easterly 600 feet No.1 Corner.

Locator

Harry Brink

Filed for record at request of Harry Brink May 22nd 1936. 2 P.M.

T.M.Garland Recorder.

This is to Certify that the above is a True and Correct Copy of the Original Record in Vol. 4 of Locations, on file at this office.

Orrin S. Felmley
U. S. Commissioner,
Mc Grath, Alaska

14597 Notice of Lode Location

This claim was known as Corona No.2,Notice is hereby given that on the 10th day of May 1936,did relocated and this Claim is to be known as the Snow Bird Lode Mining Claim No. 4. Adjoining the Snow Bird Lode No.1.The general Course of said vein is Northerly and Southerly, said Claim is situated on return Creek a tributary to Iditarod river, Otter recording precinct, Territory of Alaska,Fourth Division,Fourth Division, The boundaries of said Claim are as follows, Commencing at the initial post No. 1. Thence Northerly 1500 feet No.2 Corner. Thence Westerly 600 feet No.3 Corner. Thence Southerly 1500 feet No.4 Corner. Thence Easterly 600 feet No.1 Corner.

Locator.

Harry Brink

Filed for record at request of Harry Brink May 22nd 1936. at 2 P.M.

T.M.Garland Recorder.

This is to Certify that the above is a True and Correct Copy of the Original Record in Vol. 4 of Locations, on file at this office.

Orrin S. Felmley
U. S. Commissioner,
Mc Grath, Alaska

COPY

Notice of Lode Location

This claim was known as Gorome No. 2. Notice is hereby given that on the 10th day of May, 1936, the undersigned did relocate and this claim is to be known as the Snow Bird Lode Mining Claim No. 4. Adjoining the Snow Bird Lode No. 1. The general course of said vein is northerly and southerly. Said claim is situated on Return Creek a tributary to Ioiturod River, Otter Recording Precinct, Territory of Alaska, Fourth Division. The boundaries of said claim are as follows:

Commencing at the initial post No. 1.

Thence northerly 1500 feet No. 2, corner,

Thence westerly 600 feet No. 3, corner,

Thence southerly 1500 feet No. 4, corner,

Thence easterly 600 feet No. 1, corner.

Locator

HARRY BRINK

---

No. 14597 Indexed

LOCATION NOTICE

Snow Bird No. 4 Lode Claim on Return Creek; a tributary of the Ioiturod River,

Harry Brink.
Locator

Filed for record at request of Harry Brink, 5/22-1936 at 2 P.M. Recorded at page 311, Vol. 4-12, Locations in the Recorder's office for Otter Precinct, 4th Div. Alaska.

T. M. CARLAND
Recorder.

C O P Y

## Notice of Lode Location

Notice is hereby given that on the 16th day of March, 1929, the undersigned did discover a lode or vein of quartz and did locate and stake a claim to be known as the Snow River Lode Mining Claim No. 2. The said claim is adjoining the Snow River No. 1 on westerly side. Claim as marked upon the ground extends fifteen hundred feet along [illegible] Lode. The general course of said vein is northerly and southerly. Said claim is situated on Return Creek a tributary to Idaho River, [illegible] Precinct, Territory of Alaska, Fourth Division. The boundaries of the said claim are as follows:

Commencing at the initial post No. 1,

Thence northerly 150[illegible] feet to post No. 2, corner,

Thence westerly 60[illegible] feet to post No. 3, corner,

Thence southerly 15[illegible] feet to post No. 4, corner,

Thence westerly 80[illegible] feet to post No. 1, corner.

Discovered 15th of August, 1[illegible].

Located 16th of March, 1[illegible].

Locator

HARRY BRINK

---

No. [illegible] Indexed

Compared Location

On.

Notice Of Claim

Filed for Record at Request of Harry Brink, 5/27-1929, at 1:15 P.M. Recorded at Page 287 of Volume 2/9 of [illegible] in the Recorder's office for Otter Precinct, 4th Div. of Alaska

D. E. SMITH Recorder

[illegible]

[illegible] 1896, the undersigned [illegible]

[illegible] The general course of said [illegible]

[illegible] Creek a tributary to Kilcord River, [illegible]

[illegible] Precinct, Territory of Alaska, Fourth Division. [illegible] of

said claim and as follows:

Commencing at the initial post No. 1,

Thence northerly 1500 feet No. 2, corner,

Thence westerly 600 feet No. 3, corner,

Thence southerly 1500 feet No. 4, corner,

Thence easterly 600 feet, No. 1 corner.

Locator

[illegible]

No. [illegible] Indexed

[illegible] Section

Show [illegible] Lode Claim on

Return [illegible] of the

Filter [illegible]

[illegible]

Filed for record at request of

Harry Brink, 5/22-1896 [illegible]

Recorded at Page [illegible] Volume [illegible]

Locations, in the Recorder's Office

for Otter Precinct, [illegible] Alaska.

T. [illegible]

Recorder

15637 AMENDED LOCATION CERTIFICATE

Notice is hereby given that on the 21st day of October, 1943 the undersigned did make an amended location of the Last Chance No. 1 claim situated near Return Creek of the Iditarod watershed in the Otter Recording Precinct of Alaska.

The said claim as amended and marked upon the ground joins the Snow Bird No. 1 claim on the south and the Last Chance No. 3 claim on the east. Commencing at the initial post the lines extend 1500 feet in a northerly direction to post No. 2; thence 600 feet in a westerly direction to post No. 3; thence 1500 feet in a southerly direction to post No. 4; thence 600 feet in an easterly direction to the initial post.

The original location was made in the fall of 1927.

Harry Brink
Locator

Filed for record at the request of Harry Brink on the 15th day of November, 1943 at 2:49 PM:

Margaret M. Lott Recorder

This is to Certify that the above is a True and Correct Copy of the Original Record in Vol. 4 of Locations, on file at this office.

Orrin G. Felmley
U. S. Commissioner,
Mc Grath, Alaska

15638 AMENDED LOCATION CERTIFICATE

Notice is hereby given that on the 21st day of October, 1943 the undersigned did make an amended location of the Snow Bird No. 2 claim situated near Return Creek of the Iditarod watershed in the Otter Recording Precinct of Alaska.

The said claim as amended and marked upon the ground joins the Snow Bird No. 4 claim on the south and the Snow Bird No. 3 on the east and the Last Chance No. 2 claim on the west. Commencing at the initial post the lines extend 1500 feet in a northerly direction to post No. 2; thence 600 feet in a westerly direction to post No. 3; thence 1500 feet in a southerly direction to post No. 4; thence 600 feet in an easterly direction to the initial post.

The original location was made March 16, 1929

Harry Brink
Locator

Filed for record at the request of Harry Brink on the 15th day of November, 1943 at 2:49PM.

Margaret M. Lott Recorder

This is to Certify that the above is a True and Correct Copy of the Original Record in Vol. 4 of Locations, on file at this office.

Orrin S. Felmley
Orrin S. Felmley
U. S. Felmley,
Mc Grath, Alaska

15639 AMENDED LOCATION CERTIFICATE

Notice is hereby given that on the 21st day of October, 1943 the undersigned did make an amended location of the Last Chance No. 3 claim situated near Return Creek of the Iditarod watershed in the Otter Recording Precinct, of Alaska.

The siad claim as amended and marked upon the ground joins the Last Chance No. 1 claim on the south and the Last Chance No. 2 claim on the east. Commencing at the initial post the lines extend 1500 feet in a northerly direction to post No. 2; Thence 600 feet in a westerly direction to post No. 3; thence 1500 feet in a southerly direction to post No. 4; thence 600 feet in an easterly direction to the initial post.

The original location was made November 15, 1927.

Harry Brink
Locator

Filed for record at the request of Harry Brink on the 15th day of November, 1943 at 2:49 PM.

Margaret M. Lott Recorder

This is to Certify that the above is a True and Correct Copy of the Original Record in Vol. 4 of Locations, on file at this office.

Orrin S. Felmley
U. S. Commissioner
Mc Grath, Alaska

15640 AMENDED LOCATION NOTICE

Notice is hereby given that on the 21st day of October, 1943 the undersigned did make an amended location of the Last Chance No. 2 claim situated near Return Creek of the Iditarod watershed in the Otter Recording Precinct of Alaska.

The said claim as amended and marked upon the ground joins the Snow Bird No.1 claim on the west and the Last Chance No. 3 claim on the north. Commencing at the initial post the lines extend 1500 feet in a northerly direction to post No. 2; thence 600 feet in a westerly direction to post No. 3; thence 1500 feet in a southerly direction to post No. 4; thence 600 feet in an easterly direction to the initial post.

The oringnal location was made November 14, 1927.

Harry Brink
Locator

Filed for record at the request of Harry Brink on the 15th day of November, 1943 at 2:49 PM.

Margaret M. Lott Recorder

This is to Certify that the above is a True and Correct Copy of the Original Record in Vol. 4 of Locations, on file at this office.

Orrin S. Felmley
U. S. Commissioner
Mc Grath, Alaska

15641 AMENDED LOCATION CERTIFICATE

Notice is hereby given that on the 21st day of October, 1943 the undersigned did make an amended location of the Snow Bird No. 3 claim situated near Return Creek of the Iditarod watershed in the Otter Recording Precinct of Alaska.

The said claim as amended and marked upon the ground joins the Snow Brid No.5 claim on the south and the Snow Brid No.3 claim on the west. Commencing at the initial post the lines extend 1500 feet in a northerly direction to post No. 2; thence 600 feet in a westerly direction to post No. 3; thence 1500 feet in a southerly direction to post No. 4; thence 600 feet in an easterly direction to the initial post.

The original location was made March 16, 1929.

Harry Brink
Locator

Filed for record at the request of Harry Brink on the 15th day of November, 1943 at 2:49 PM.

Margaret M. Lott Recorder

This is to Certify that the above is a True and Correct Copy of the Original Record in Vol. 4 of Locations, on file at this office.

Orrin S. Felmley
U. S. Commissioner
Mc Grath, Alaska

# E S C R O W  C O N T R A C T

THIS AGREEMENT, made and entered into this 16 day of October, 1951, by and between ROBERT F. LYMAN, party of the first part, hereinafter referred to as the Seller, and DECOURSEY MOUNTAIN MINING COMPANY, INC., a corporation, party of the second part, hereinafter referred to as the Buyer, WITNESSETH:

THAT FOR AND IN CONSIDERATION of the mutual covenants and promises hereinafter contained, it is expressly agreed by and between the parties hereto that the Seller will sell and convey to the Buyer, and the Buyer will purchase of and from the Seller, all those certain lode mining claims in the Territory of Alaska, Fourth Judicial Division, Otter Mining and Recording District, and more particularly described as follows:

"Snowbird", Nos. 1, 2, 3, 4 and 5, and "Last Chance", Nos. 1, 2 and 3.

TOGETHER WITH ALL AND SINGULAR, the tenements, hereditaments and appurtenances thereunto belonging or in anywise appertaining.

THIS CONTRACT OF PURCHASE AND SALE, is however, subject to the following terms and conditions, to-wit:

1. That the purchase price of said property is in the sum of SEVENTY THOUSAND and NO/100 DOLLARS ($70,000.00), lawful money of the United States of America, payable as follows: The sum of FOURTEEN THOUSAND and NO/100 DOLLARS ($14,000.00), at the time of execution and delivery of this contract, the receipt of which is hereby acknowledged, and the balance to-wit: The sum of FIFTY-SIX THOUSAND and NO/100 DOLLARS ($56,000.00) payable at the rate of SIX THOUSAND TWO HUNDRED TWENTY-TWO and 22/100 DOLLARS ($6,222.22), without interest, first payment of SIX THOUSAND TWO HUNDRED TWENTY-TWO and 22/100 DOLLARS ($6,222.22), without interest on or before the 16th day of October, 1952, and a like sum of SIX THOUSAND TWO HUNDRED TWENTY-TWO and 22/100 DOLLARS ($6,222.22), without interest, on or before the 16th day of October of each subsequent year thereafter until this contract is paid in full. It is mutually understood that the down-payment hereinabove mentioned consists of SEVEN THOUSAND and NO/100 DOLLARS ($7,000.00) in cash, and SEVEN THOUSAND DOLLARS ($7,000.00) value in common stock of the DECOURSEY MOUNTAIN MINING COMPANY, INC., a corporation.

2. And until the said purchase price shall be paid in full by the Buyer, it is expressly agreed that the Buyer shall pay all taxes and assessments which may be levied or may accrue against said property, or any part thereof from the date hereof; to allow no liens or encumbrances of any kind or character whatsoever to attach to said property or any part thereof. The Buyer shall be entitled to possession of the premises above described at the time of execution and delivery of this contract.

3. It is expressly agreed that the Seller shall deposit a copy of this agreement in the CITY BANK OF ANCHORAGE, at Anchorage, Alaska, and will deposit therewith in escrow a good and sufficient deed conveying title to said property to the Buyer free and clear of all encumbrances, with instructions to the said escrow holder to deliver the same to the Buyer upon payment of the full purchase price hereinaobve mentioned and set forth, or upon showing receipts from the Seller for the full amount of said purchase price. Payments under this contract are to be made directly to the Seller.

4. Time is agreed to be the essence of this contract, and in the event that the Buyer shall make any default in any of the payments when due, or to perform any of the covenants herein contained to be kept on its part, the Seller shall be released from all obligations at law or in equity to convey the said property, as well as the Buyer losing all right to and of purchase hereunder; all payments made by the Buyer shall be forfeited to the Seller as

KAY & ROBISON
BOX 1178
MASONIC BLDG.
ANCHORAGE, ALASKA

liquidated damages and in the nature of rent, and not as a penalty, and in such event, the Buyer shall and will immediately vacate the hereinabove described premises, and surrender the same to the Seller on demand; and the Seller shall have the right to re-enter upon and take possession of the said land and premises and every part thereof. In the event that this contract is breached by the Buyer, and suit is instigated to enforce the provisions of this contract, the Buyer shall pay all costs of said suit or action, including a reasonable attorney's fee. The Buyer shall not have the right to sell or assign its interest in this contract without first having received the written consent of the Seller to such assignment.

Each and every clause and condition herein contained shall be binding upon and inure to the benefit of the respective parties hereto, their heirs, legal representatives and assigns.

IN WITNESS WHEREOF, the parties hereto have hereunto set their hands and seals the day and year first hereinabove written.

Signed in the presence of:

Robert F. Lyman (SEAL)
ROBERT F. LYMAN, Seller

DECOURSEY MOUNTAIN MINING COMPANY, INC. (SEAL)

By: Wendell P. Kay
Trustee

UNITED STATES OF AMERICA
TERRITORY OF ALASKA } ss:

THIS IS TO CERTIFY that on this 16th day of October, 1951, before me, the undersigned, a Notary Public in and for the Territory of Alaska, duly commissioned and sworn as such, came ROBERT F. LYMAN and WENDELL P. KAY, the particular officer, to-wit: Trustee of DECOURSEY MOUNTAIN MINING COMPANY, INC., both known to me and known to be the particular persons who executed the foregoing instrument, and they acknowledged that they signed and sealed the same freely and voluntarily for the uses and purposes therein stated, the said WENDELL P. KAY being thereunto duly authorized by the Board of Directors of said corporation.

WITNESS my Hand and Notarial Seal the day and year last above written.

Notary Public in and for Alaska
My commission expires: 7-5-54

U. S. DEPARTMENT OF COMMERCE
CHARLES SAWYER, Secretary
WEATHER BUREAU
F. W. REICHELDERFER, Chief

SEE ANIAK
FLAT
CROOKED CREEK

# CLIMATOLOGICAL DATA

## ALASKA

ANNUAL SUMMARY 1950

Volume XXXVI No. 13

SAN FRANCISCO: 1951

dmca 2276

## ALASKA - ANNUAL - 1950

Robert F. Dale, Climatologist, Anchorage, Alaska

### WEATHER SUMMARY

The year of 1950 was one of the coldest and driest in the Southern Division, and one of the driest in the Northern Division. Precipitation was generally below normal over the entire territory, with the exception of the Arctic Drainage District, the Seward Peninsula, the western Aleutian Chain, and the Bering Sea Islands. The areas of greatest precipitation anomalies can be observed on page 160. The least annual precipitation measured in Alaska was observed at Fort Yukon, where the year's precipitation totaled only 3.83 inches, about 55% of normal. Forest fires in the area burned through the spring, summer, and early fall. Lake Minchumina reported the least precipitation in relation to its normal, with only 4.87 inches, about 35 percent of its average annual precipitation. Umiat and Barrow, with 5.51 and 6.22 inches respectively, observed the next lowest amounts, although these amounts were above the average annual precipitation at those stations. Probably the areas of greatest importance with regard to the precipitation deficiency were the agricultural areas from the Matanuska Valley to the western Kenai Peninsula. Anchorage received only 8.61 inches for the least annual precipitation of record. Matanuska Valley #2 received 9.26 inches and Kenai recorded 10.65 inches of precipitation for 1950. However, with above normal rains in June at a time when the soil moisture was about exhausted, and then much better than hoped for harvest weather, crops were not appreciably hurt. In fact, although the yields were somewhat decreased, the quality of the crops was improved. It was one of the first years in which it has been possible for farmers to cure hay outside on the Kenai Peninsula.

The largest temperature anomalies occurred in the northern Bering Sea area and the Northwest coast where daily temperatures averaged 3°- 5° warmer than usual throughout the year. The coldest temperatures relative to the normal were observed in the area from Fairbanks to the Matanuska Valley and in the northern Panhandle, where the temperatures averaged 2°- 3° lower than normal. Generally, only those stations in the Southwestern Islands, Pacific Coast, and Southeastern Districts had mean annual temperatures above 32°. The unusually cold November without snow cover in the Matanuska Valley - Kenai Peninsula area caused fear that many of the legume seedings and some of the berries had winter killed in these areas. The same combination of the coldest November on record with no snow cover at Anchorage caused deeper than average frost penetration and much damage to city water lines. The 1950 mean temperature anomaly chart is shown on page 161.

Many new weather records were established in 1950--a few of these record events are described in the following monthly narrative summaries, with a brief explanation of the general flow pattern for each month. More detailed accounts can be found in the monthly Climatological Data weather summaries.

JANUARY: The January average atmospheric pressure pattern showed the greatest high pressure ridge ever observed over the Alaskan Peninsula and the southeastern Bering Sea. With the associated unusually strong westerly flow over western Alaska and northerly flow over eastern Alaska, one of the warmest Januarys of record was observed in western Alaska, while generally the coldest and driest January of record was observed in the Southeastern and Pacific Coast districts. Due to both light precipitation and unusually cold weather, Southeastern towns experienced water shortages, with Petersburg completely exhausting its supply on the 24th. Storms buffeted the Bering Sea coast with January being recorded as one of the most severe icing months of record. Kotzebue reported glaze formations several times during the period from the 16th to the 23rd, with an accumulation of clear ice on flat surfaces about one-quarter inch thick at the end of the period. The combination of glaze, hoarfrost, and rime in this same period produced a fairly hard, opaque coating about four inches in diameter on wires. Most people in the Southern Valley District and Kenai Peninsula areas will remember January because of the unusually brilliant display of Mother-of-Pearl clouds which appeared the morning of the 24th and continued throughout the day in varying pastel hues, until the last faint glow disappeared about 8:00 p.m.

FEBRUARY: The high pressure ridge moved westward over the Bering Sea with northward flow of cold dry air over Alaska and resultant exceptionally cold, clear, and dry weather being experienced throughout the entire territory. Only the extreme southern Panhandle, the western Aleutian Chain, and the stations at Gambell, Wales, and Point Hope reported near to above normal temperatures. The largest temperature anomalies were reported from the upper Yukon-Tanana River area where Eagle reported the lowest February mean temperature of record, -30.0° Fahrenheit, 26.1° below the February normal temperature. Maintenance crews struggled in zero weather at Seldovia on February 10-14 to thaw the city water supply; schools were temporarily closed and the hospital was without water for a three day period. No measurable precipitation was reported by many stations in the Yukon and Southern Valley districts.

MARCH: The month of March brought a reversal in the flow pattern to a low pressure cell centered over the Bering Sea with a corresponding reversal in the temperature anomaly patterns. Stations over the entire territory reported above to much above normal March temperatures, with the exception of the Panhandle, western Aleutian Chain, Gambell, and Point Hope, which reported near to below normal average March temperatures. However, the drought continued in the Yukon and Southern Valley districts. Only the immediate Bering Sea coast and Big Delta received above normal amounts of March precipitation.

APRIL: The circulation pattern for April, 1950, showed a deep low pressure trough over the Bering Sea and Gulf of Alaska, with continued southeasterly flow over the Alaskan Territory. Temperatures averaged above normal in all areas except the extreme upper Tanana Valley, and the entire Pacific Coast area from the Aleution Chain to the southeastern Panhandle. With the exception of the Kuskokwim-middle Yukon river valleys from Bethel to Tanana and at Eagle and Tanacross, the precipitation deficiency continued in the Yukon and Southern Valley districts. Above normal precipitation occurred along the entire coastal area from Barrow to Ketchikan. Break-up of rivers and lakes began the latter part of the month in southern coastal areas from Bristol Bay to Ketchikan. Matanuska Valley farmers began to plow and plant small grain and garden crops by the end of the month.

MAY: Southerly to southeasterly flow continued through May with above normal temperatures in the middle Yukon Valley and Arctic Drainage districts, and below normal temperatures in the remainder of the territory. Most Alaskan oceans, streams, and lakes broke their winter bonds during the month in one of the easiest spring break-ups of record. Precipitation continued deficient in the Yukon and Southern Valley districts and the Kenai Peninsula, creating one of the most widespread and hazardous forest fire conditions of record. Anchorage measured only .43 inch of accumulated precipitation for the first five months of the year. However, above normal precipitation was observed along the Pacific Coast from Cold Bay to Tree Point. By the end of the month, snow had largely disappeared from all but the higher hills and mountains south of the Brooks Range. Many gardens were planted.

JUNE: Frequent and persistent storms in the Bering Sea, with a predominant and stronger than normal high pressure ridge over northwestern Canada and eastern Alaska, resulted in generally cloudy, cool, windy, and rainy conditions in western Alaska and the Pacific Coast district, while eastern and southeastern Alaska experienced warm sunny days. Lakes and rivers which were still frozen over in May became free of ice in June. However, the ice in the Arctic Ocean at Wainwright and

Barrow was still solid at the end of the month. The above normal precipitation south of the Alaska Range temporarily terminated the hazardous forest fire situation in the Anchorage District, although hazardous fire conditions continued through June in the upper Yukon and Tanana Valleys where, by June 28th, a forest fire between the Chandalar and Porcupine Rivers in the Fort Yukon area covered 246,000 acres. Thunderstorms were reported from 12 stations in the Territory, and a hailstorm with hailstones 2-1/2 to 3-1/2 inches in diameter at Eagle on June 20th caused considerable damage to windows, gardens, green houses, roofs, and a plane.

JULY: The month was characterized by light southeasterly flow, with an unusually large number of thunderstorms reported over the Alaskan Territory, thunderstorms being observed as far north as Wainwright. However, they resulted in little more than lightning strikes, which, with the extended drought conditions, were credited as the major cause of the serious outbreak of forest fires in the Fairbanks district. With the exception of the McGrath-Farewell area, below average precipitation was observed over western Alaska, while stations in eastern and southeastern Alaska generally received above average July precipitation. Monthly mean temperatures averaged above normal north of the Alaska Range, and below normal south of the Range. Record breaking warm July mean temperatures were observed along the Northwest coast and southeast to the upper Koyukuk River Valley. The Arctic Ocean ice, solid at Wainwright and Barrow at the end of June, disappeared by the end of July just in time to permit the annual Navy supply expedition to reach the northern stations of Wainwright, Barrow, and Barter Island.

AUGUST: Above normal temperatures over the entire Alaskan Territory and continued drought conditions over most of the Yukon and Southern Valley districts marked the weather of August, 1950. The mean atmospheric circulation pattern was little changed from that of July. Above normal amounts of sunshine were generally observed over all but the Arctic Drainage and the northern Bering Sea districts. Record mean temperature anomalies were observed in the Kobuk, lower Yukon, and Kuskokwim Valleys. Less than half of normal precipitation was received in large areas of eastern Alaska. A number of thunderstorms were observed in August in the Yukon and Southern Valley districts. Forest fires continued to rage in the Fort Yukon area.

SEPTEMBER: The mean circulation pattern for September showed a low pressure area in the Bering Sea with general southerly flow over the Alaskan Territory. Above normal temperatures occurred over most of the Territory, with the greatest anomalies, as in August, observed in the Colville, Kobuk, and Koyukuk River Valleys, and the Eastern Seward Peninsula. Near to below normal temperature departures were observed along the Pacific Coast from Tree Point to Kodiak, and westward along the Alaskan Peninsula and the Aleutian Chain. Precipitation averaged near normal along the Pacific Coast, generally above normal in the Bering Sea and Northwest Alaska area, but considerably below normal in the drought areas on the western Kenai Peninsula, the Matanuska-Yentna, and the Tanana River Valleys. The hazardous forest fire situation continued.

OCTOBER: With essentially the same circulation pattern observed in September, the cool dry weather in southeastern Alaska continued through October. Below normal temperatures also prevailed south of the Kuskokwim and the Yukon Rivers, while stations in the Bering Sea and western Arctic Drainage districts observed temperatures 2°- 5° warmer than average. All stations in Alaska had reported the first killing freeze by the end of the month. Also by the end of October, the major part of the Territory was snow covered and all stations had reported first ice; ice on rivers was classified as being safe for man north of a line Chitina-Fort Yukon-Hughes-Moses Point, and at Manley Hot Springs, Summit, Skwentna, McGrath, and Flat. Most storms in the Gulf of Alaska stayed well south of the Mainland, and, with the exception of St. Lawrence Island, the Seward Peninsula, the western Arctic Drainage district, and a small area in the vicinity of Big Delta, monthly precipitation was reported below normal over the Territory. Generally less than half of the average precipitation was received by stations in the Southeastern, Pacific Coast, and Southern Valley districts, the lower Yukon Valley, and the upper Koyukuk River Valley.

NOVEMBER: November, 1950, in Alaska was a month of weather extremes, with many stations, as Stateside, posting new records in temperature, precipitation, cloudiness, wind, and pressure. The average circulation pattern for the month showed the Aleutian low pressure area displaced east of its usual November position, and an unusually strong high pressure ridge extending over the Aleutian Chain and southwestern Alaska. Stations in the Bering Sea area reported the highest average November mean sea level pressure of record. Northwest Alaska reported one of the warmest and wettest Novembers of record. Northerly flow on the eastern side of the high pressure ridge resulted in one of the coldest Novembers of record in much of the remaining Alaskan Territory and continued drought and little cloudiness south of the Alaskan range.

DECEMBER: With prevailing light southeasterly flow, the entire territory, with the exception of the Alaskan Peninsula, observed near to above normal December temperatures. As in November, several storms moved northeastward during the month into the Bering Sea, through the Bering Strait and eastward in the Arctic Ocean, bringing periods of high winds to Bering Sea and Arctic Ocean coasts, as well as above average December precipitation over most of the Alaskan Territory north of the Yukon and Tanana Rivers. However, the month of December in Alaska generally was regarded as a mild month, providing a welcome end to the 1950 weather year.

RFD

# PERCENTAGE OF NORMAL ANNUAL PRECIPITATION, 1950

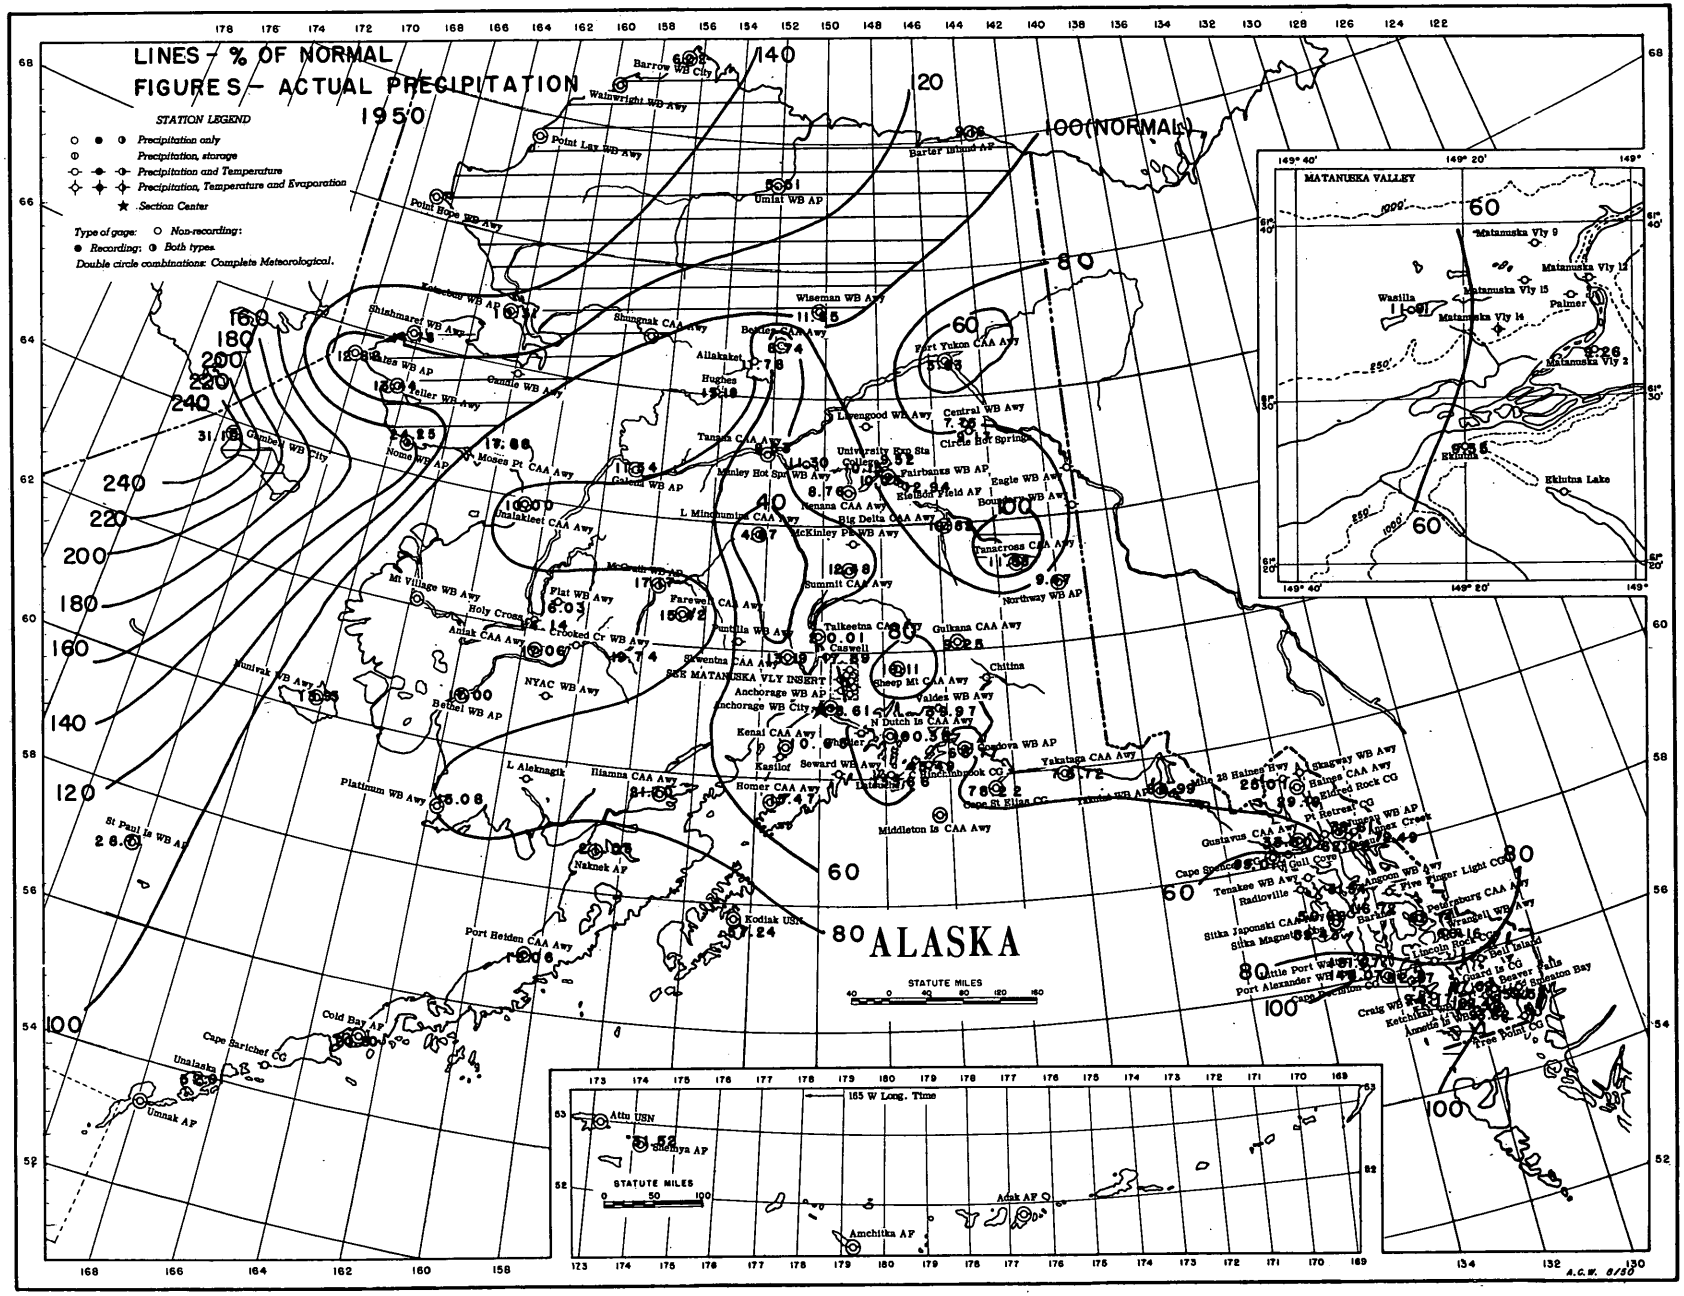

# 1950 DEPARTURE FROM NORMAL MEAN ANNUAL TEMPERATURE

## DEGREES FAHRENHEIT

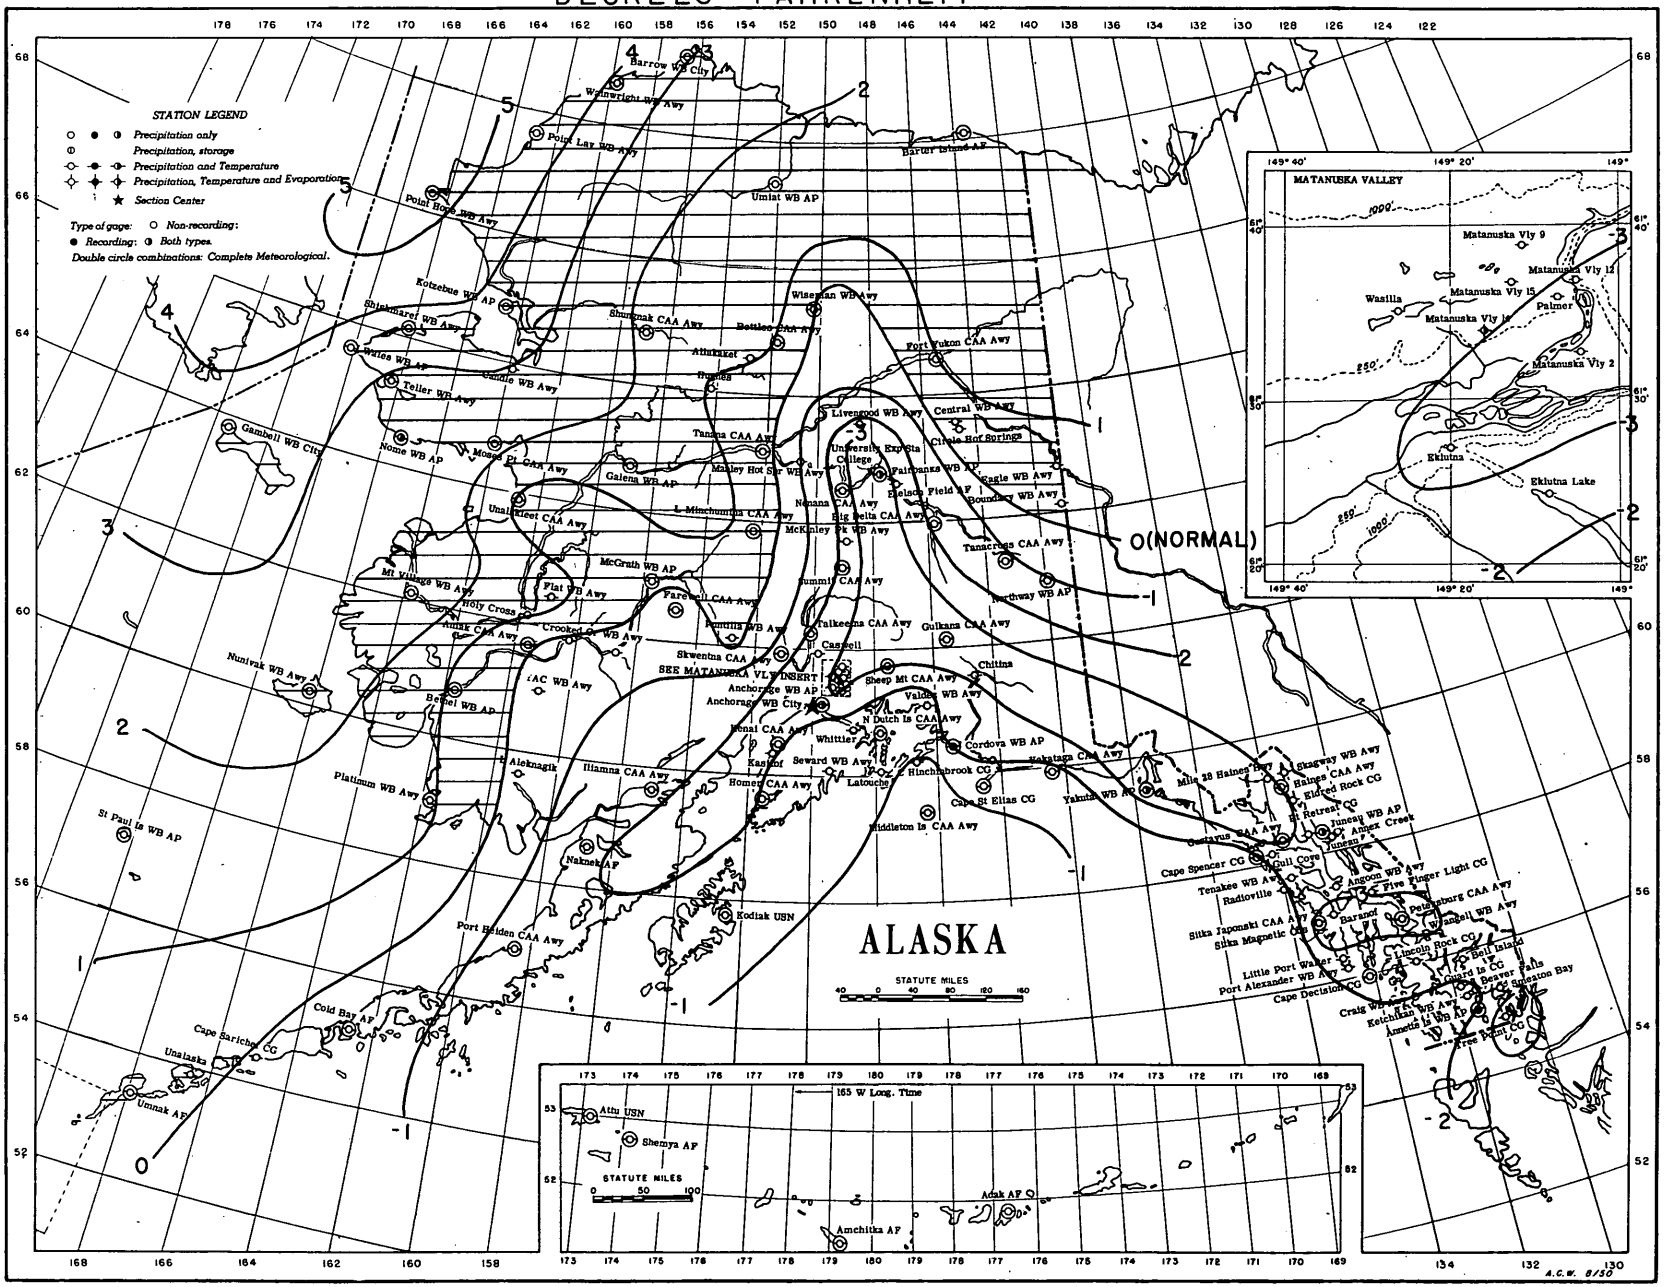
STATION LEGEND
Precipitation only
Precipitation, storage
Precipitation and Temperature
Precipitation, Temperature and Evaporation
Section Center
Type of gage: Non-recording; Recording; Both types.
Double circle combinations: Complete Meteorological.
ALASKA
STATUTE MILES
O(NORMAL)
MATANUSKA VALLEY
SEE MATANUSKA VLY INSERT
165 W Long. Time
Barrow WB City
Wainwright WB Awy
Point Lay WB Awy
Point Hope WB Awy
Kotzebue WB AP
Shishmaref WB Awy
Nome WB AP
Gambell WB City
Umiat WB AP
Barter Island AP
Wiseman WB Awy
Fort Yukon CAA Awy
Central WB Awy
Circle Hot Springs
Livengood WB Awy
Tanana CAA Awy
Manley Hot Spr WB Awy
Fairbanks WB AP
Eagle WB Awy
Boundary WB Awy
Big Delta CAA Awy
McKinley Pk WB Awy
Tanacross CAA Awy
Northway WB AP
Gulkana CAA Awy
Talkeetna CAA Awy
Summit CAA Awy
Cassell
Sheep Mt CAA Awy
Valdez WB Awy
Chitina
Cordova WB AP
Yakutat WB AP
Juneau WB AP
Skagway WB Awy
Haines CAA Awy
Elfred Rock CG
St Retreat CG
Cape Spencer CG
Gull Cove
Angoon WB Awy
Five Finger Light CG
Tenakee WB Awy
Radioville
Sitka Japonski CAA Awy
Sitka Magnetic Obs
Petersburg CAA Awy
Wrangell WB Awy
Lincoln Rock CG
Bell Island
Port Alexander WB Awy
Cape Decision CG
Craig WB Awy
Ketchikan WB Awy
Annette Is WB AP
Tree Point CG
Sitka Beaver Falls
Sitka Sawmill Cove
Sitka Sawmill Cove
Sitka Sawmill Cove

Table 1

# AVERAGE TEMPERATURES AND DEPARTURES FROM NORMAL



| Station | January | | February | | March | | April | | May | | June | | July | | August | | September | | October | | November | | December | | Annual | |
|---|---|---|---|---|---|---|---|---|---|---|---|---|---|---|---|---|---|---|---|---|---|---|---|---|---|---|
| | Temp. | Departure | Temp. | Departure | Temp. | Departure | Temp. | Departure | Temp. | Departure | Temp. | Departure | Temp. | Departure | Temp. | Departure | Temp. | Departure | Temp. | Departure | Temp. | Departure | Temp. | Departure | Temp. | Departure |
| **SOUTHERN DIVISION** | | | | | | | | | | | | | | | | | | | | | | | | | | |
| **SOUTHEASTERN DISTRICT** | | | | | | | | | | | | | | | | | | | | | | | | | | |
| ANGOON | 18.0 | -10.9 | 27.4 | - 0.8 | 36.3 | 3.0 | 38.1 | - 0.9 | 44.4 | - 1.7 | 53.7 | 2.3 | 53.6 | - 1.2 | 55.3 | 1.0 | 50.9 | 2.7 | 41.6 | - 0.2 | 27.0 | - 7.3 | 32.9 | 2.4 | 39.9 | - 1.0 |
| ANNETTE WB | 19.1 | -16.7 | 35.4 | - 0.8 | 37.9 | - 1.4 | 40.6 | - 2.1 | 45.0 | - 5.4 | 56.6 | 2.0 | 55.5 | - 2.1 | 57.8 | - 0.6 | 54.3 | 0.4 | 44.1 | - 2.9 | 33.8 | - 6.8 | 39.3 | 3.9 | 43.3 | - 2.7 |
| ANNEX CREEK | 9.7 | -14.5 | 20.3 | - 5.7 | 34.9 | 2.7 | 37.2 | - 2.6 | 46.3 | - 1.1 | 61.1 | 7.6 | 59.3 | 4.5 | M | | 47.2 | - 1.9 | 38.4 | - 3.3 | 22.0 | -10.5 | 22.9 | - 2.0 | - | - |
| BARANOF | 16.1 | -15.0 | 28.8 | - 0.9 | 33.7 | - 1.1 | 35.6 | - 3.6 | 41.5 | - 4.1 | 52.1 | 0.2 | 52.6 | - 1.9 | 54.7 | 0.6 | 50.3 | - 0.1 | 40.9 | - 2.7 | 27.7 | - 8.7 | 31.5 | - 0.2 | 38.8 | - 3.2 |
| BEAVER FALLS | 17.4 | | 34.6 | | 37.2 | | 39.6 | | 44.7 | | 57.5 | | 55.7 | | 58.3 | | 54.0 | | 42.6 | | 31.4 | | 35.7 | | 42.4 | |
| CAPE DECISION | 19.6 | -17.1 | | | 32.1 | - 5.8 | 34.0 | - 7.5 | 38.1 | - 8.6 | M | | M | | M | | M | | | | 32.6 | - 8.7 | 38.9 | 0.9 | - | - |
| CAPE SPENCER | 25.9 | - 8.2 | 29.3 | - 3.1 | 36.3 | - 0.1 | 38.3 | - 2.3 | 43.3 | - 2.3 | 48.6 | - 0.7 | 51.7 | - 0.8 | 53.7 | 1.1 | 49.7 | - 0.7 | 43.3 | - 1.6 | 31.1 | - 7.2 | 35.6 | 1.9 | 40.6 | - 2.0 |
| CRAIG | 20.5 | -15.6 | 34.8 | - 0.1 | 38.1 | - 0.2 | 40.3 | - 2.1 | 45.8 | - 2.4 | 54.3 | 1.7 | 55.6 | - 0.3 | 58.7M | 2.4 | 53.2 | - 0.5 | M | | M | | 38.0 | 2.5 | - | - |
| ELDRED ROCK | 23.9M | | 22.5 | - 6.4 | 34.7 | - 0.1 | 37.8 | - 2.2 | 44.6 | - 3.9 | 56.0 | 0.2 | 56.0 | - 0.6 | | | M | | M | | 26.9 | - 8.7 | 31.9 | 3.9 | - | - |
| FIVE FINGER LIGHT | 25.3 | -11.8 | 31.0 | - 3.1 | 37.7 | 0.1 | 39.8 | - 0.9 | 44.1 | - 3.2 | 53.9 | 1.2 | 52.8 | - 1.9 | 55.4 | 0.9 | 50.6 | 0.0 | 43.4 | - 1.9 | 32.1 | - 7.4 | | | - | - |
| GUARD ISLAND | 23.4 | -13.4 | 35.8 | 0.1 | 38.4 | - 1.3 | 41.3 | - 1.7 | 45.7 | - 4.9 | 56.6 | 1.1 | 57.1 | - 1.3 | 58.7 | 0.1 | 53.6 | 1.6 | 44.6 | - 3.0 | 34.7 | - 6.5 | 38.3 | 2.2 | 44.0 | - 2.3 |
| GULL COVE | 21.0 | -10.5 | 27.4 | - 4.3 | 33.9 | - 1.1 | 37.1 | - 2.5 | 42.8 | - 4.1 | 51.5 | - 0.3 | 52.5 | - 1.3 | 53.7 | 0.1 | 47.9 | - 1.9 | 40.0 | - 3.0 | 28.1 | - 7.3 | 31.8 | 0.9 | 39.0 | - 2.9 |
| GUSTAVUS CAA | 10.8 | -18.8 | 25.0 | - 3.4 | 33.2 | - 0.7 | 38.1 | - 1.4 | 44.4 | - 2.5 | 54.1 | 1.9 | 54.8 | - 0.3 | 55.9 | 2.2 | 50.2 | 0.3 | 39.4 | - 3.6 | 23.8 | -11.0 | 28.9 | - 0.5 | 38.2 | - 3.2 |
| HAINES CAA | 16.9 | - 7.3 | | | 32.3 | 0.5 | 36.6 | - 2.9 | 46.0 | - 2.6 | 57.8 | 2.6 | 56.3 | - 1.1 | 58.1 | 2.2 | 50.9 | 0.7 | 38.7 | - 2.8 | 22.2 | - 9.3 | 27.1 | 2.3 | M | - |
| HOLLIS | | | | | | | | | 44.8M | | 56.0 | | 55.3M | | 59.8M | | 52.6M | | M | | | | | | - | |
| JUNEAU | 18.0 | - 9.8 | 25.3 | - 4.8 | 35.2 | 1.4 | 38.0 | - 2.8 | 44.9 | - 2.8 | 57.9 | 3.7 | 55.6 | - 1.1 | 57.4 | 2.0 | 51.0 | 0.6 | 41.5 | - 1.8 | 26.1 | - 9.6 | 32.5 | 1.6 | 40.3 | - 1.9 |
| JUNEAU WB AP | 7.9 | -17.3 | 23.4 | - 4.1 | 32.7 | - 0.1 | 37.4 | - 2.8 | 44.8 | - 2.0 | 56.2 | 3.2 | 54.4 | - 1.1 | 55.9 | 3.1 | 49.6 | 1.0 | 38.9 | - 2.4 | 22.3 | - 9.7 | 29.3 | 1.2 | 37.7 | - 2.6 |
| KETCHIKAN | 20.8 | -12.8 | 37.3 | - 2.1 | 40.1 | 2.3 | 42.3 | - 0.3 | 47.0 | - 1.6 | 58.5 | 3.8 | 56.8 | - 0.9 | 59.0 | 0.6 | 55.6 | 1.9 | 45.8 | - 0.9 | 35.0 | - 5.2 | 39.5 | 4.2 | 44.8 | - 0.6 |
| LINCOLN ROCK | 22.0 | -13.8 | 34.6 | - 0.6 | 37.5 | - 0.4 | 40.3 | - 1.9 | 44.1 | - 5.4 | 53.7 | - 0.4 | 54.4 | - 1.9 | 59.3 | 2.1 | 53.2 | - 0.2 | 44.0 | - 2.9 | 33.3 | - 8.9 | 38.0 | 1.2 | 42.9 | - 2.7 |
| LITTLE PORT WALTER | 24.1 | -10.4 | 31.2 | - 1.8 | 35.7 | - 0.6 | 36.7 | - 3.4 | 42.1M | | 51.0 | - 0.7 | 52.6 | - 2.3 | 55.0 | 0.2 | 50.1 | - 1.2 | 42.1 | - 3.6 | 30.8 | - 8.2 | 35.3 | 0.8 | 40.5 | - 3.0 |
| MILE 28 HAINES HIGHWAY | 3.0 | | 9.6 | | 25.3 | | 32.3 | | 42.8 | | 54.1 | | 54.5 | | 56.1 | | 48.1 | | 34.1 | | 16.1 | | 16.6 | | 32.8 | |
| PETERSBURG CAA | 10.5 | -19.7 | 31.4 | 1.0 | 35.0 | - 0.2 | 38.3 | - 2.8 | 44.2 | - 4.0 | 55.1 | 1.3 | 54.2 | - 1.3 | 55.9 | 1.0 | 50.1 | 0.2 | 40.7 | - 3.6 | 26.7 | - 9.8 | 33.3 | 1.9 | 39.6 | - 3.0 |
| POINT RETREAT | | | | | | | | | | | | | | | | | | | | | 28.2M | | 33.1M | | - | |
| PORT ALEXANDER | 24.9 | | 31.7 | | 36.6 | | 38.2 | | 44.4 | | 54.3 | | 54.6 | | 56.5 | | 51.4 | | 43.5 | | 31.9 | | 36.3 | | 42.0 | |
| RADIOVILLE | 25.6 | -10.2 | 30.8 | - 3.4 | 37.5 | - 1.5 | 39.5 | - 0.6 | 45.2 | - 3.5 | 52.3 | - 0.8 | 56.9 | 0.7 | 58.6M | 1.8 | 53.4 | - 0.2 | 43.9 | - 3.0 | | | | | - | - |
| SITKA JAPONSKI CAA | 24.2 | -12.9 | 34.2 | | 37.9 | | 39.7 | | 44.7 | | 54.8 | | 53.9 | | 57.8 | | 52.6 | | 44.6 | | 32.2 | - 8.3 | 38.0 | | 42.9 | - |
| SITKA MAGNETIC | 18.4 | -14.4 | 32.2 | - 2.1 | 35.7 | - 1.0 | 38.2 | - 3.1 | 42.9 | - 3.9 | 52.3 | 0.6 | 52.5 | - 2.4 | 55.7 | - 0.1 | 50.7 | - 1.3 | 42.6 | - 3.4 | 29.6 | - 9.3 | 34.7 | - 0.3 | 40.5 | - 3.4 |
| SKAGWAY | M | | M | | M | | | | | | | | | | | | | | | | | | | | - | |
| SMEATON BAY | 14.0 | | 32.8 | | 35.7 | | 38.8 | | 43.9M | | 56.9 | | 56.6 | | 57.8M | | 53.1 | 3.1 | | | | | | | - | |
| TENAKEE | 19.4 | -12.7 | 28.2 | - 3.9 | 35.1 | 0.3 | 38.1 | - 2.2 | 44.6 | - 3.7 | 57.1 | 3.8 | 56.3 | 0.7 | 58.4 | 2.5 | 51.8 | - 0.2 | 41.8 | - 1.8 | 26.4 | - 8.7 | 32.3 | 2.4 | 40.8 | - 2.0 |
| TREE POINT | 19.9 | -16.1 | 35.5 | - 0.3 | 39.0 | - 0.5 | 40.6 | - 3.8 | 45.3 | - 4.2 | 54.5 | 0.5 | 55.8 | - 0.8 | 56.8 | - 0.7 | 53.0 | - 0.4 | 44.0 | - 3.8 | 34.0 | - 7.7 | 39.4 | 2.3 | 43.2 | - 2.9 |
| WRANGELL | 14.9 | -15.3 | 31.2 | - 0.5 | 37.3 | 1.5 | 40.8 | - 1.8 | 46.1 | - 3.2 | 57.8 | 2.5 | 56.1 | - 1.5 | 58.1 | 1.3 | 52.4 | 0.5 | 42.3 | - 2.6 | 28.5M | - 9.2 | 34.6 | 3.3 | 41.7 | - 2.1 |
| **PACIFIC COAST** | | | | | | | | | | | | | | | | | | | | | | | | | | |
| CAPE HINCHINBROOK | 31.6 | 0.0 | 28.0 | - 3.3 | 35.0 | 2.1 | 37.4 | - 0.3 | 42.3 | - 1.4 | 50.7 | - 0.3 | 53.8 | - 1.3 | 57.0 | 1.6 | 49.6 | - 1.0 | 43.3 | 0.2 | 31.7 | - 4.7 | 34.2 | 2.6 | 41.2 | - 0.5 |
| CAPE ST ELIAS | 30.0 | - 4.1 | 28.5 | - 5.0 | 35.4 | - 0.5 | 37.4 | - 2.4 | 41.7 | - 3.9 | 49.1 | - 2.1 | 54.0 | - 1.4 | 56.1 | 0.5 | 51.0 | - 1.2 | 44.5 | 0.8 | 32.5 | - 5.7 | 36.1 | 2.5 | 41.4 | - 2.0 |
| CORDOVA WB | 14.3 | -11.5 | 20.1 | - 5.7 | 31.3 | 1.1 | 34.6 | - 0.6 | 41.6 | - 2.0 | 50.3 | 0.2 | 52.1 | - 0.9 | 53.8 | 1.7 | 47.0 | - 0.9 | 38.5 | - 2.0 | 21.2 | - 9.2 | 27.0 | 3.1 | 36.0 | - 2.2 |
| HOMER CAA | 20.1 | - 3.7 | 16.0 | -11.6 | 32.8 | 4.0 | 34.9 | - 1.2 | 40.2 | - 2.6 | 47.2 | - 2.3 | 50.6 | - 2.5 | 52.8 | 0.1 | 47.2 | 0.3 | 36.2 | - 2.7 | 20.7 | - 8.0 | 20.4 | - 3.0 | 34.9 | - 2.8 |
| KENAI CAA | 4.0 | - 7.9 | 8.6 | - 9.4 | 27.3 | 3.8 | 34.5 | 2.2 | 42.7 | - 0.6 | 48.3 | - 1.2 | 52.6 | - 1.1 | 54.7 | 1.5 | 47.6 | 1.4 | 34.0 | - 0.6 | 13.4 | - 8.3 | 11.0 | - 2.3 | 31.5 | - 1.9 |
| KODIAK | 34.7 | 4.6 | 24.7 | - 7.3 | 34.6 | 1.3 | 35.9 | - 1.0 | 40.7 | - 2.3 | 47.6 | - 2.2 | 51.6 | - 2.6 | 55.2 | 0.5 | 48.1 | - 1.9 | 40.1 | - 2.1 | 31.3 | - 3.8 | 30.8 | - 0.1 | 39.6 | - 1.4 |
| LATOUCHE | 27.1 | - 3.4 | 26.8 | - 5.5 | 83.8 | 0.7 | 35.2 | - 2.1 | 40.2 | - 3.5 | 49.2 | - 1.7 | 54.0 | - 1.2 | 56.7 | 1.7 | 48.9 | - 1.3 | 41.2 | - 1.5 | 31.3 | - 4.2 | 32.3 | 1.0 | 39.7 | - 1.8 |
| MIDDLETON ISLAND CAA | 33.5 | - 0.6 | 30.1 | - 3.9 | 35.8 | 1.2 | 37.8 | 0.0 | 41.4 | - 1.4 | 46.0 | - 2.3 | 51.3 | - 1.0 | 54.4 | 0.6 | 50.2 | - 0.2 | 44.5 | 0.2 | 34.7 | - 4.1 | 36.7 | 2.5 | 41.3 | - 0.8 |
| NORTH DUTCH ISLAND CAA | 30.8 | 0.4 | 27.4 | - 3.2 | 35.4 | 3.1 | 36.7 | 0.1 | 42.2 | - 1.4 | 50.7 | - 0.9 | 55.4 | 0.1 | 57.5 | 2.9 | 49.8 | 0.6 | 41.6 | - 0.1 | 30.1 | - 5.3 | 32.3 | 1.3 | 40.8 | - 0.2 |
| SEWARD | 25.6 | 2.2 | 19.8 | - 7.8 | 34.5 | 3.6 | 37.2 | - 0.4 | 43.0 | - 1.6 | 50.9 | - 0.3 | 54.7 | - 0.6 | 57.9 | 3.4 | 48.7 | - 0.3 | 39.3 | - 1.0 | 24.5 | - 6.6 | 24.4 | - 0.5 | 38.4 | - 0.8 |
| VALDEZ | 17.5 | - 1.8 | 15.5 | - 6.1 | 29.2 | 3.3 | 35.9 | 1.8 | 43.1 | 0.4 | 50.9 | 0.9 | 51.1 | - 2.1 | 51.7 | - 0.1 | 43.9 | - 2.2 | 34.9 | - 2.8 | 18.0 | - 8.5 | 20.9 | 0.7 | 34.4 | - 1.4 |
| WHITTIER | | | | | | | | | | | | | | | | | | | 37.4M | - 1.9 | 25.2 | - 3.9 | 26.7 | 1.1 | - | - |
| YAKATAGA CAA | 18.4 | -11.7 | 26.6 | - 3.0 | 33.2 | 0.9 | 36.3 | 0.2 | 41.1 | - 2.2 | 49.2 | - 0.1 | 52.5 | - 0.8 | 53.7 | 1.6 | 48.4 | 0.1 | 40.8 | - 0.9 | 26.4 | - 8.3 | 32.1 | 2.3 | 38.2 | - 1.9 |
| YAKUTAT WB | 12.4 | -16.6 | 25.7 | - 4.0 | 31.5 | - 0.5 | 34.5 | - 2.8 | 41.5 | - 2.4 | 50.1 | - 0.1 | 52.9 | - 0.1 | 54.3 | 1.3 | 47.5 | - 1.2 | 39.9 | - 2.2 | 26.6 | - 8.1 | 30.3 | 0.4 | 37.3 | - 3.0 |
| **SOUTHWESTERN ISLANDS** | | | | | | | | | | | | | | | | | | | | | | | | | | |
| ADAK | 37.8 | 6.0 | 33.4 | 1.1 | 34.4 | 0.5 | 36.8 | - 0.6 | 39.4 | - 0.2 | | | 50.3 | 2.0 | 52.6 | 1.5 | 46.7 | - 0.9 | 42.0 | 0.2 | 37.1 | - 0.2 | 35.4 | 1.5 | - | - |
| AMCHITKA | 36.1 | 5.0 | 33.5 | 1.6 | 32.8 | - 0.3 | 35.5 | - 0.6 | 37.6 | - 0.9 | | | | | M | | 45.0 | - 1.1 | 41.6 | 0.3 | M | | | | - | - |
| ATTU | | | | | 31.1 | | 34.0 | | 38.2 | | 44.8 | | 50.0 | | 51.7 | | 47.4 | | 41.9 | | 37.6 | | 34.6 | | - | |
| COLD BAY | 34.3 | 7.3 | 24.2 | - 3.9 | 33.1 | 5.5 | 33.0 | - 0.0 | 38.3 | - 1.1 | 44.1 | - 1.3 | 49.9 | 0.4 | 52.7 | 1.2 | 47.0 | 0.1 | 40.4 | 0.8 | 33.1 | - 0.5 | 27.0 | - 0.9 | 38.1 | 0.6 |
| ST PAUL ISLAND WB | 32.7 | 8.0 | 22.4 | - 0.9 | 28.3 | 4.0 | 30.3 | 1.3 | 34.5 | - 0.5 | 40.4 | - 0.9 | 45.2 | - 0.5 | 48.4 | 1.0 | 44.3 | 0.9 | 39.1 | 0.1 | 33.9 | 1.5 | 31.1 | 2.8 | 35.9 | 1.3 |
| SHEMYA | 35.8 | 5.3 | 33.7 | 3.2 | 32.2 | 0.6 | 34.6 | - 0.8 | 37.8 | - 0.2 | 42.8 | 1.2 | 46.7 | 0.4 | 50.2 | 0.9 | 46.9 | - 0.7 | 41.9 | 0.0 | 37.3 | 0.8 | 35.0 | 2.0 | 39.6 | 1.1 |
| UMNAK | 36.7 | 6.3 | 29.8 | - 2.7 | 33.9 | | 35.5 | | 38.7 | | 43.0 | | | | 51.1 | | 46.0 | | 40.9 | | 35.4M | | | | - | - |
| UNALASKA | 37.4 | 5.6 | 29.8 | - 2.0 | 35.3 | 1.5 | 36.0 | - 0.2 | 39.6 | - 1.2 | 44.2 | - 2.0 | 50.4 | - 1.0 | 56.4 | 3.4 | 46.6 | - 2.1 | 41.0 | - 1.2 | 35.8 | - 0.7 | 34.4 | 1.1 | 40.6 | 0.1 |
| DIVISION | 22.7 | - 6.7 | 26.8 | - 3.7 | 33.5 | 1.0 | 36.8 | - 1.2 | 42.3 | - 2.4 | 50.8 | 0.1 | 53.2 | - 0.9 | 55.5 | 1.3 | 49.2 | - 0.3 | 40.7 | - 1.7 | 28.4 | - 6.3 | 30.9 | 1.3 | 39.2 | - 1.6 |
| **NORTHERN DIVISION** | | | | | | | | | | | | | | | | | | | | | | | | | | |
| **SOUTHERN VALLEYS** | | | | | | | | | | | | | | | | | | | | | | | | | | |
| ANCHORAGE WB AP | 5.1 | - 6.5 | 7.5 | -11.1 | 27.5 | 3.8 | 35.2 | - 0.2 | 45.1 | 0.1 | 53.1 | - 0.4 | 56.7 | - 0.3 | 58.0 | 2.4 | 48.8 | 1.0 | 33.2 | - 2.8 | 12.0 | -10.4 | 12.1 | - 1.2 | 32.9 | - 2.1 |
| ANIAK CAA | 7.8 | 9.3 | - 9.4M | -17.9 | 21.2 | 10.1 | 28.7 | 0.4 | 40.3 | - 1.5 | 49.7 | - 4.0 | 56.4 | 0.8 | 54.9 | 3.1 | 45.2 | 0.5 | 30.0 | - 1.1 | 11.6 | - 2.5 | 3.0 | 2.1 | 28.3 | 0.0 |
| BETHEL WB | 13.1 | 6.2 | - 3.7 | - 9.2 | 21.0 | 9.7 | 26.1 | - 0.8 | 38.2 | - 1.9 | 48.7 | - 4.0 | 56.3 | 1.8 | 56.1 | 3.8 | 46.3 | 1.1 | 34.0 | 2.5 | 17.5 | 0.7 | 8.9 | 1.9 | 30.2 | 0.6 |
| CASWELL | - 3.4 | | 1.3 | | 25.4 | | 34.2 | | 46.6 | | 55.5 | | 58.3 | | 58.0 | | M | | 29.6 | | 5.4 | | 5.0 | | - | |
| CHITINA | | | | | | | | | | | | | | | M | | 46.3 | | 28.5 | | -10.2 | | 0.7 | | - | |
| CROOKED CREEK | 4.1 | 2.2 | -10.4 | -20.4 | 22.7 | 10.0 | 30.5M | | 43.0 | - 0.1 | 52.2 | - 2.1 | 59.4 | 2.2 | 58.2 | 4.7 | 46.9 | 2.3 | 31.4 | 1.7 | 9.4 | - 0.6 | - 0.5 | - 0.1 | 28.9 | 0.0 |
| EKLUTNA | - 3.4 | -16.5 | 4.2 | -14.6 | 28.7 | 3.3 | 36.7 | 0.8 | 46.9 | - 1.0 | 55.2 | - 1.2 | 58.2 | - 0.8 | 58.6 | 2.9 | 48.5 | 0.1 | 32.2M | - 3.5 | 10.5 | - 9.4 | 7.5 | - 4.1 | 32.0 | - 3.7 |
| EKLUTNA LAKE | - 0.1 | | - 2.5M | | 24.8M | | 31.1M | | 42.4 | | 51.1 | | 53.1 | | 55.0 | | 44.3M | | 30.6M | | 6.0M | | 8.8M | | 28.7 | |
| FAREWELL CAA | 10.3 | 5.6 | -18.5 | -23.4 | 20.4 | 11.5 | 27.7 | 3.5 | 40.1 | 0.2 | 50.2 | - 0.6 | 55.8 | 0.8 | 54.9 | 5.2 | 43.2 | 2.1 | 24.5 | - 1.2 | 4.1 | - 2.6 | - 1.0 | - 4.4 | 26.0 | - 0.3 |
| GULKANA CAA | -13.2 | - 9.5 | -12.7 | -17.2 | 16.1 | 1.6 | 28.0 | - 0.3 | 43.8 | - 0.1 | 54.3 | 0.0 | 54.4 | - 2.7 | 55.3 | 3.2 | 44.2 | 1.1 | 23.8 | - 4.2 | - 7.9 | -13.2 | - 2.7 | 0.5 | 23.6 | - 3.4 |
| ILIAMNA CAA | 15.0M | - 1.6 | 1.3 | -17.9 | 29.2 | 9.6 | 31.7 | - 0.1 | 41.0 | - 0.4 | 48.4 | - 1.9 | 54.4 | 0.5 | 56.7 | 3.3 | 47.7 | 1.7 | 35.1 | - 0.6 | 17.6 | - 5.1 | 12.5 | - 3.4 | 32.5 | - 1.4 |
| LAKE MINCHUMINA CAA | | | 13.0 | - 9.1 | 17.0 | 8.3 | 27.9 | 3.3 | 44.7 | 1.3 | 56.5 | 1.1 | 61.5 | 1.9 | 57.9 | 5.6 | 45.2 | 2.5 | 25.9 | - 0.3 | - 0.2 | - 2.1 | - 5.0 | 1.8 | M | - |
| MATANUSKA VALLEY 2 | - 1.4 | -15.5 | 5.2 | -15.2 | 28.7 | 3.6 | 35.8 | 0.7 | 45.8 | - 1.5 | 53.7 | - 1.1 | 55.3 | - 1.4 | 57.1 | 2.3 | 47.4 | - 0.1 | 33.2M | - 2.6 | 10.0 | - 9.9 | 8.7 | - 2.6 | 31.6 | - 3.6 |
| MATANUSKA VALLEY 9 | 6.6 | -10.4 | 11.8M | - 8.8 | 30.6 | 4.5 | 35.5 | 1.0 | 44.3 | - 1.4 | 52.0 | - 0.7 | 54.7 | - 1.3 | 56.2 | 1.9 | M | | 12.1M | -11.3 | M | | 12.1M | | - | - |
| MATANUSKA VALLEY 12 | 6.5 | - 9.6 | | | 31.8 | 6.1 | 36.6 | 1.0 | 46.4 | - 0.9 | 54.6 | 0.1 | 56.4M | - 0.6 | 58.3 | 3.4 | 48.0 | 0.0 | 33.6 | - 2.9 | 14.7 | - 6.9 | 11.8 | - 2.0 | - | - |
| MATANUSKA VALLEY 14 | 3.8 | - 9.6 | 9.2 | - 9.5 | 29.7 | 5.2 | | | | | 53.7 | - 1.5 | 57.1 | 0.4 | 56.2 | 2.9 | 48.2 | 0.7 | 33.3 | - 3.1 | | | | | - | - |
| MATANUSKA VALLEY 15 | | | | | | | | | | | M | | 55.5 | - 0.7 | 56.8 | 4.8 | 48.6M | 2.4 | | | | | | | - | - |
| MC GRATH WB | - 1.3 | 6.0 | -18.0 | -21.2 | 15.9 | 8.5 | 28.9 | 4.1 | 44.0 | 0.8 | 54.2 | - 1.8 | 60.9 | 2.4 | 57.2 | 4.3 | 46.2 | 2.3 | 28.0 | 0.5 | 3.6 | 0.4 | - 5.4 | 2.4 | 26.2 | 0.7 |
| MEIER | | | | | | | | | | | M | | 53.2 | | 53.5 | | 41.2 | | | | | | | | - | |
| NAPTOWNE | | | | | | | | | | | | | | | | | M | | 32.4 | | 8.9 | | 8.7 | | - | |
| NYAC | | | 2.8 | | | | 29.8 | | | | 49.5 | | 57.5M | | 56.5 | | 45.1 | | 32.9 | | 15.4 | | | | - | |
| PALMER | 7.4 | | 11.3 | | 31.6 | | 37.0 | | 46.7 | | 55.1 | | 56.7 | | 58.6 | | 48.5 | | 34.1 | | 14.9 | | 14.1 | | 34.7 | |
| PUNTILLA | 11.3 | 7.1 | - 3.6 | -12.7 | 15.6 | 4.3 | 24.5 | 1.6 | 37.0 | 0.2 | 48.2 | 1.1 | 52.7 | 1.3 | 53.4 | 5.7 | 39.5 | - 0.7 | 24.0 | - 2.3 | 9.7 | - 0.9 | 2.4 | - 0.2 | 26.2 | 0.3 |
| SHEEP MOUNTAIN CAA | 11.2 | 3.3 | - 2.0 | -12.1 | 20.2 | 3.4 | 27.5 | 1.8 | 40.7 | - 0.8 | 50.4 | 0.2 | 51.3 | - 1.7 | 54.7 | 5.0 | 45.7M | 3.3 | M | | 7.6M | - 6.4 | 8.9 | 2.0 | - | - |
| SKWENTNA CAA | - 3.7 | -11.9 | 5.5 | - 9.7 | 25.0 | 4.3 | 34.5 | 1.5 | 46.2 | 0.8 | 53.8 | - 1.9 | 58.3 | 0.0 | 58.4 | 3.6 | 47.3 | 0.5 | 30.3 | - 3.2 | 6.1 | -10.2 | 8.8 | 1.5 | 30.9 | - 2.0 |
| STONY RIVER | 1.3 | | - 5.0 | -10.8 | 22.2 | 11.1 | 31.4 | | 45.0 | | 54.3 | | 59.0 | 1.4 | 57.9 | | 47.2 | | 31.4 | | 9.4 | | 0.4 | | 29.6 | - |
| TALKEETNA CAA | - 1.1 | -10.1 | 9.0 | - 7.7 | 26.7 | 6.1 | 35.1 | 1.8 | 45.0 | 0.2 | 53.3 | - 1.5 | 56.8 | - 1.1 | 57.8 | 3.1 | 46.9 | 0.7 | 30.3 | - 3.9 | 7.9 | -11.7 | 11.1 | 1.5 | 31.6 | - 1.9 |
| WASILLA | 0.3M | -11.9 | 13.9 | - 4.0 | 31.3M | 7.2 | 36.8M | 2.4 | 45.8 | - 0.5 | 53.2M | - 0.2 | 56.6 | 0.4 | 57.5 | 3.5 | 48.8 | 2.6 | 33.0 | - 2.3 | 13.3 | - 7.1 | 12.1M | 0.8 | 33.6 | - 0.7 |
| **BERING SEA** | | | | | | | | | | | | | | | | | | | | | | | | | | |
| CANDLE | | | -12.5 | - 7.2 | 4.8 | 4.8 | 18.3 | 8.4 | 29.5M | - 3.4 | 47.6M | 0.5 | 58.1M | 5.2 | 54.7 | 4.9 | 42.8 | 3.2 | 32.6M | 9.0 | | | | | - | - |
| GAMBELL WB AP | 23.0 | 20.2 | 10.8 | 7.9 | 5.6 | - 0.4 | 17.4 | - 1.0 | 26.9 | - 2.6 | 36.8 | - 1.2 | 44.6 | - 0.5 | 46.4 | 0.8 | 40.5 | - 0.2 | 34.8 | 3.6 | 29.1 | 6.7 | 19.6 | 10.5 | 28.0 | 3.7 |
| LAKE ALEKNAGIK | | | | | 26.0M | | M | | M | | | | | | M | | M | | M | | M | | 12.2M | | - | |
| MOSES POINT CAA | 5.1 | 4.5 | - 6.9 | -10.9 | 11.3 | 7.9 | 21.0 | 4.2 | 34.1 | 0.1 | 46.8 | - 1.3 | 57.4 | 3.2 | 55.3 | 5.8 | 45.6 | 4.2 | 32.4 | 4.5 | 18.9 | 7.2 | 5.5 | 4.7 | 27.2 | 2.8 |
| MOSQUITO POINT | | | | | | | | | M | | M | | 55.4M | | 56.5M | | M | | | | | | | | - | |
| NAKNEK | 15.4 | 1.1 | 1.9 | -17.9 | 30.1 | 8.7 | 31.8 | - 1.9 | 41.7 | - 1.3 | 50.0 | - 1.6 | 55.1 | 0.2 | 57.0 | 2.9 | 47.7 | - 0.6 | 34.8 | - 1.3 | 16.2 | - 6.1 | 9.0 | - 5.5 | 32.5 | - 2.0 |
| NOME WB AP | 13.1 | 9.7 | - 3.3 | - 8.9 | 14.4 | 5.7 | 21.7 | 2.0 | 33.5 | - 0.6 | 41.4 | - 4.2 | 52.4 | 2.5 | 51.7 | 2.2 | 44.4 | 2.7 | 34.3 | 4.9 | 22.6 | 6.7 | 9.6 | 2.1 | 28.0 | 2.1 |
| NUNIVAK | 21.7 | 11.6 | 6.6 | - 4.8 | 21.0 | 7.6 | 25.1 | 1.7 | 33.5 | 0.3 | 40.9 | - 1.6 | 49.7 | 1.5 | 52.3 | 2.9 | 46.2 | 1.1 | 38.8 | 3.4 | 29.0 | 4.3 | 19.5 | 5.1 | 32.0 | 2.7 |
| PLATINUM | 22.1 | 7.0 | 4.3 | -13.7 | 27.3 | 10.6 | 29.3M | - 1.1 | 38.6 | - 0.8 | 46.2 | - 2.4 | 53.3 | 1.7 | 54.7 | 3.2 | 47.2 | 1.4 | 37.1 | 2.5 | 22.2 | 0.1 | 18.6 | 6.5 | 33.4 | 1.2 |
| PORT HEIDEN CAA | 27.4 | 4.5 | 10.5 | -14.4 | 32.3 | 6.6 | 31.4 | 1.3 | 37.7 | 1.8 | 44.2 | - 3.2 | 51.4 | 0.4 | 53.2 | 1.1 | 46.9 | 1.2 | 38.2 | - 0.5 | 25.1 | - 4.6 | 22.5 | - 2.8 | 35.1 | - 1.2 |
| TELLER | 13.6 | 14.4 | - 3.5 | - 6.0 | 7.6 | 4.9 | 17.6 | - 1.1 | 28.0 | - 2.7 | 40.8 | - 3.9 | 53.1 | 2.3 | 52.6 | 2.9 | 43.4 | 1.0 | 33.9 | 3.6 | 23.2M | 7.4 | 9.4 | 5.8 | 26.7 | 2.4 |
| UNALAKLEET CAA | 12.1 | 6.6 | - 9.6 | -18.0 | 16.3 | 8.5 | 24.9 | 2.8 | 34.3 | - 2.7 | 45.6 | - 3.2 | 56.6 | 1.9 | 54.9 | 4.1 | 45.0 | 1.8 | 30.7 | 1.6 | 15.2 | 3.3 | 6.0 | 3.9 | 27.7 | 0.9 |
| WALES WB AP | 17.4 | 18.9 | 0.1 | 0.7 | 0.3 | 3.0 | 14.8 | 3.7 | 24.4 | - 2.5 | 36.9 | - 1.9 | 48.2 | - 2.1 | 49.0 | 3.1 | 41.8 | 1.3 | 34.4 | 4.1 | 25.3 | 7.4 | 11.2 | 9.2 | 25.3 | 4.1 |

See reference notes following Station Index.

Table 1—Continued

# AVERAGE TEMPERATURES AND DEPARTURES FROM NORMAL

| Station | January | | February | | March | | April | | May | | June | | July | | August | | September | | October | | November | | December | | Annual | |
|---|---|---|---|---|---|---|---|---|---|---|---|---|---|---|---|---|---|---|---|---|---|---|---|---|---|---|
| | Temp. | Departure | Temp. | Departure | Temp. | Departure | Temp. | Departure | Temp. | Departure | Temp. | Departure | Temp. | Departure | Temp. | Departure | Temp. | Departure | Temp. | Departure | Temp. | Departure | Temp. | Departure | Temp. | Departure |
| YUKON VALLEY | | | | | | | | | | | | | | | | | | | | | | | | | | |
| ALLAKAKET | 9.1M | 10.5 | M | | 7.5M | 9.7 | 20.4 | 2.4 | 42.5 | 1.2 | 55.3 | -1.1 | 61.1 | 4.7 | 55.5 | 3.9 | 41.9 | 2.0 | 23.8 | 3.3 | M | | M | | - | - |
| BETTLES CAA | 9.7 | -3.1 | -18.8 | -14.7 | 14.5 | 10.6 | 23.1 | 5.6 | 42.8 | 2.7 | 53.1 | -2.0 | 62.4 | 4.0 | 55.0 | 5.8 | 42.6 | 3.6 | 24.0 | 1.9 | 7.1 | -6.9 | -1.3 | 7.5 | 23.4 | 1.3 |
| BIG DELTA CAA | 0.7 | 2.2 | -19.0 | -25.4 | 18.6 | 6.0 | 27.8 | -0.8 | 46.3 | -0.5 | 59.2 | 2.8 | 60.0 | 1.0 | 57.4 | 3.8 | 47.3 | 3.9 | 24.4 | -3.5 | 3.8 | -9.8 | -0.6 | 4.0 | 26.4 | -1.4 |
| BOUNDARY | | | | | 16.0M | | 22.6 | | 39.9 | | 55.2M | | 54.0 | | 50.8 | | 41.0 | | 19.4M | | -10.4 | | -3.9 | | - | |
| CENTRAL | 4.8 | | -30.0 | | 9.3 | | 21.6 | | 45.2 | | 57.0 | | 58.5 | | 53.7 | | 41.9 | | 19.0 | | -5.8 | | -9.2 | | 21.4 | |
| CIRCLE HOT SPRINGS | 0.5 | 13.8 | -30.5 | -21.5 | 11.3 | 6.2 | 24.4 | 0.7 | 46.2 | 0.6 | 58.0 | 0.0 | 60.1 | -0.6 | 55.9 | 2.1 | 43.2 | 1.9 | 20.1 | -3.6 | -2.8 | -1.3 | -7.1 | 7.1 | 23.3 | 0.5 |
| COLLEGE MAG OBS | 1.0 | | -18.2 | | 20.4 | | 28.9 | | 48.6 | | 58.7 | | 62.5M | | 58.7 | | 46.9 | | 27.6 | | -3.9 | | -1.5 | | 27.5 | |
| EAGLE | -14.6 | -1.7 | -30.0 | -26.1 | 15.6M | 7.4 | 25.0 | -1.9 | M | | M | | | | 55.7 | 2.2 | 45.7 | 3.4 | 24.0M | -1.7 | -10.7 | -14.9 | -0.3 | 10.4 | M | - |
| EIELSON FIELD | 2.1 | | -23.9 | | 15.4 | | 27.6 | | 47.2 | | 58.5 | | 61.7 | | 58.9 | | 47.2 | | 25.5 | | -6.6 | | -6.9 | | 25.2 | |
| FAIRBANKS WB AP | 0.9 | 9.9 | -22.5 | -22.0 | 17.5 | 7.9 | 28.9 | -0.2 | 47.4 | 0.4 | 58.8 | 0.6 | 62.0 | 1.9 | 57.7 | 2.8 | 46.8 | 3.1 | 25.9 | -0.9 | -6.1 | -9.4 | -5.4 | 2.6 | 25.8 | -0.3 |
| FLAT | 5.7M | 6.5 | -12.5M | -19.7 | 20.9M | 12.8 | 29.6M | 0.6 | 43.0 | 2.4 | 52.4 | -2.4 | 60.5M | 4.0 | 57.6M | 5.2 | 46.5 | 3.4 | 29.9 | 1.4 | 9.3 | 0.6 | 0.3 | 0.4 | 28.6 | 1.3 |
| FORT YUKON CAA | -12.3 | 7.7 | -33.0 | -18.5 | 10.1 | 9.3 | 22.1 | 0.8 | 46.5 | 3.4 | 60.0 | 1.7 | 63.2 | 1.8 | 56.3 | 1.6 | 42.1 | 0.2 | 19.7 | -1.4 | -10.3 | -4.9 | -7.9 | 12.4 | 21.4 | 1.2 |
| GALENA WB AIRPORT | 0.2 | 11.2 | -20.0 | -18.9 | 12.4 | 8.0 | 25.0 | 4.2 | 42.7 | 0.6 | 54.4 | -3.3 | 64.0 | 3.5 | 58.2 | 5.7 | 45.3 | 2.7 | 27.4 | 1.1 | 5.0 | 1.5 | -6.1 | 4.3 | 25.7 | 1.7 |
| HOLY CROSS | 8.9 | 8.9 | -5.5 | -11.1 | 21.1 | 8.8 | 29.4 | 2.8 | 41.7 | 0.0 | 51.3 | -3.2 | 59.4 | 2.7 | 56.5 | 3.1 | 46.7 | 2.4 | 32.2 | 2.4 | 14.2 | 2.3 | 4.6 | 3.8 | 30.0 | 1.9 |
| HUGHES | 1.0 | 7.2 | -22.7 | -22.0 | 11.7 | 7.6 | 23.4 | 3.0 | 43.2 | 1.4 | 55.4 | -0.9 | 64.1 | 4.9 | 58.3 | 6.1 | 43.6 | 2.0 | 25.8 | 1.2 | -4.3 | -4.6 | -6.3 | 2.8 | 24.3 | 0.8 |
| MANLEY HOT SPRINGS | 2.6 | 6.7 | -23.4 | -22.8 | 16.8 | 9.4 | 27.1 | 0.9 | 46.7 | 1.6 | 55.0 | -2.9 | 60.4 | 1.0 | 55.6 | 2.2 | 43.9 | 0.4 | 23.4 | -3.3 | -7.5 | -9.5 | -8.5 | 2.3 | 23.9 | -1.2 |
| MC KINLEY PARK | | | -13.0 | -20.8 | 21.5 | 8.6 | 26.1M | -0.6 | 40.8M | -0.7 | 52.4 | -0.2 | 56.2 | 1.5 | 55.3 | 4.6 | 43.3 | 1.4 | 25.4 | -1.7 | -2.9 | -8.1 | -3.6 | 0.3 | - | - |
| MOUNTAIN VILLAGE | 12.0 | 5.5 | | | 18.1 | 11.8 | 25.3 | 3.9 | 36.0 | | | | | | 54.6 | | 45.6 | | 33.0M | | 20.3 | 4.2 | 8.2 | 1.7 | - | - |
| NENANA CAA | | | | | 17.6 | 8.7 | 26.8 | -0.4 | 46.4 | 0.3 | 56.1 | -1.8 | 60.0 | -0.6 | 56.5 | 0.8 | 44.8 | 0.6 | 24.4 | -2.7 | -3.5 | -7.4 | -5.9 | 1.4 | - | - |
| NORTHWAY WB | -10.1 | 4.3 | -23.2 | -16.4 | 9.0 | 0.9 | 24.2 | -0.8 | 44.2 | -1.2 | 59.0 | 3.5 | 58.2 | -0.8 | 56.5 | 3.7 | 45.1 | 2.7 | 23.0 | -2.0 | -14.2 | -12.0 | -9.7 | 6.0 | 21.8 | -1.0 |
| SUMMIT CAA | | | | | | | 23.9 | 1.3 | 37.7M | 0.5 | 48.9M | -0.4 | 52.3 | 0.2 | 53.1 | 4.8 | M | | 23.6 | -2.0 | 2.0 | -5.6 | 4.9 | 1.8 | - | - |
| TANACROSS | 6.0 | 5.3 | -23.8 | -20.4 | 10.0 | -0.1 | 25.0 | -2.9 | 45.0 | -1.5 | 59.3 | 3.9 | 58.2 | -0.6 | 54.8 | 1.8 | M | | 24.6 | -0.4 | -12.6 | -11.4 | -8.3 | 6.5 | - | - |
| TANANA CAA | | | | | 14.9 | 9.2 | 27.0 | 2.5 | 45.8 | 1.9 | 55.2 | -1.7 | 62.4 | 3.8 | 57.0 | 3.9 | 43.7 | 2.4 | 25.6 | 1.8 | 3.8 | -4.5 | -7.6 | 2.3 | - | - |
| UNIVERSITY EXP STATION | 0.6 | 8.4 | -19.3 | -20.8 | 20.7 | 9.4 | 28.8 | -0.6 | 46.9 | -0.1 | 57.5 | -0.5 | 61.1 | 1.2 | 57.6 | 2.8 | 46.2 | 2.4 | 26.2 | -0.9 | 5.9 | -10.0 | -4.5 | 1.8 | 26.3 | -0.5 |
| WISEMAN | -12.7 | -3.0 | -20.7M | -16.4 | 12.6 | 10.1 | 20.7 | 1.5 | 41.7 | 1.9 | 54.0 | -1.7 | 61.0 | 4.1 | 53.8 | 3.3 | 40.9 | 1.1 | 21.2 | -0.9 | 7.6 | -7.3 | -6.5 | 2.2 | 21.5 | -0.5 |
| ARCTIC DRAINAGE | | | | | | | | | | | | | | | | | | | | | | | | | | |
| BARROW WB | 3.3 | 13.2 | -23.8 | -7.4 | -11.7 | 2.9 | 2.3 | 2.7 | 20.1 | 0.8 | 33.7 | -0.5 | 39.3 | -0.5 | 39.4 | 1.1 | 32.2 | 1.4 | 21.2 | 4.4 | 15.3 | 15.3 | -9.9 | 2.0 | 12.9 | 2.9 |
| BARTER ISLAND | 6.9 | | -33.4 | | -8.9 | | 3.9 | | 23.1 | | 35.8 | | 39.5 | | 39.9 | | 34.1 | | 18.3 | | 10.8 | | -10.7 | | 12.1 | |
| KOTZEBUE WB | 8.0 | 15.9 | -11.1 | -7.2 | 6.2 | 7.4 | 16.0 | 2.5 | 28.4 | -1.3 | 42.6 | -0.7 | 58.6 | 5.6 | 55.0 | 5.0 | 43.0 | 2.4 | 29.3 | 4.5 | 14.1 | 8.2 | 0.2 | 4.1 | 24.2 | 3.9 |
| POINT HOPE | 11.6 | 17.4 | -5.4 | 3.6 | 0.8 | 5.4 | 11.1 | 6.1 | 24.6 | 0.6 | 35.5 | -0.2 | 48.3 | 5.8 | 47.6M | 4.5 | 37.9 | -1.0 | 30.8 | 4.4 | 22.3 | 9.7 | 5.7 | 6.9 | 22.4 | 5.2 |
| POINT LAY | 4.0 | 18.3 | | | -11.3 | 2.2 | 4.6 | 3.7 | M | | | | M | | 47.6 | 4.5 | 35.9 | 3.0 | 23.8 | 4.1 | 18.0 | 13.7 | -10.8 | 0.6 | - | - |
| SHISHMAREF | 9.6 | 14.5 | -6.2 | -1.6 | 0.7 | 3.2 | 15.3 | 4.7 | 26.6 | 0.2 | 39.7 | 0.5 | 52.3 | 4.4 | 50.4 | 3.5 | 41.9 | 1.2 | 31.7 | 3.3 | 19.1M | 5.8 | 4.7 | 4.1 | 23.8 | 3.6 |
| SHUNGNAK CAA | 2.0M | 6.6 | -20.2 | -17.1 | 12.6 | 14.7 | 20.7 | 4.7 | 37.5 | 0.8 | 51.5 | -2.5 | 61.5 | 2.8 | 56.5 | 6.3 | | | | | | | | | - | - |
| UMIAT WB | 2.0 | | -29.8 | | -12.8 | | 2.4 | 3.7 | 25.5 | 4.9 | 47.2 | 5.0 | 55.8 | 3.3 | 50.4 | 4.6 | 35.1 | 3.5 | 14.8 | 2.8 | 9.8 | 16.9 | -19.2 | 2.1 | 14.8 | - |
| WAINWRIGHT | 0.1 | 17.0 | -21.8 | -6.0 | -11.4 | 1.5 | 3.7 | 2.2 | 22.8 | 2.4 | 36.0 | -0.3 | 48.1 | 5.3 | 44.2 | 3.0 | 34.8 | 3.5 | 22.1 | 2.6 | 16.6 | 16.0 | -10.9 | 1.1 | 15.4 | 4.1 |
| DIVISION | 2.2 | 6.3 | -13.1 | -13.3 | 12.6 | 6.9 | 22.6 | 1.9 | 38.1 | 0.4 | 49.6 | -0.7 | 55.9 | 2.0 | 53.9 | 3.7 | 43.0 | 1.8 | 27.2 | 0.6 | 7.7 | -0.5 | 0.0 | 2.6 | 25.0 | 1.0 |
| TERRITORY | 5.0 | 4.5 | -7.6 | -12.0 | 15.5 | 6.1 | 24.5 | 1.5 | 38.7 | 0.0 | 49.8 | -0.6 | 55.5 | 1.6 | 54.1 | 3.4 | 43.8 | 1.5 | 29.1 | 0.3 | 10.6 | -1.3 | 4.3 | 2.4 | 26.9 | 0.6 |

Table 2

# TOTAL PRECIPITATION AND DEPARTURES FROM NORMAL

| Station | January | | February | | March | | April | | May | | June | | July | | August | | September | | October | | November | | December | | Annual | |
|---|---|---|---|---|---|---|---|---|---|---|---|---|---|---|---|---|---|---|---|---|---|---|---|---|---|---|
| | Precip. | Departure | Precip. | Departure | Precip. | Departure | Precip. | Departure | Precip. | Departure | Precip. | Departure | Precip. | Departure | Precip. | Departure | Precip. | Departure | Precip. | Departure | Precip. | Departure | Precip. | Departure | Precip. | Departure |
| SOUTHERN DIVISION | | | | | | | | | | | | | | | | | | | | | | | | | | |
| SOUTHEASTERN DISTRICT | | | | | | | | | | | | | | | | | | | | | | | | | | |
| ANGOON | 1.17 | -3.57 | 4.65 | 1.12 | 1.20 | -1.62 | 2.74 | -.08 | 1.44 | -1.01 | 1.10 | -.88 | 3.18 | -.08 | 3.45 | -.44 | 3.99 | -2.21 | 2.86 | -4.73 | 3.12 | -2.36 | 2.64 | -2.02 | 31.54 | -17.88 |
| ANNETTE WB AP G | .77 | -9.72 | 9.32 | 2.57 | 7.25 | -1.28 | 7.99 | -.30 | 8.15 | 3.95 | 2.79 | -2.14 | 10.17 | 4.47 | 10.16 | 5.52 | 10.28 | .77 | 9.51 | -6.57 | 6.02 | -5.00 | 11.21 | 1.82 | 93.62 | -5.91 |
| ANNEX CREEK | .44 | -8.85 | 7.34 | .20 | 3.55 | -2.85 | 1.98 | -3.92 | 10.66 | 5.05 | 1.43 | -3.29 | 8.07 | 1.37 | 11.50 | .74 | 20.65 | 6.17 | 4.26 | -13.91 | 1.20 | -12.93 | E 8.41 | -1.13 | E 79.49 | -33.35 |
| BARANOF | .49 | -16.13 | 10.23 | .53 | 12.39 | -1.50 | 14.98 | 3.40 | 7.92 | .74 | 3.41 | -.59 | 7.06 | 2.82 | 9.09 | 2.45 | 14.35 | .77 | 17.98 | -10.52 | 7.47 | -14.12 | 11.35 | -7.50 | 116.72 | -39.65 |
| BEAVER FALLS | 2.09 | | 21.47 | | 9.27 | | 13.69 | | 11.25 | | 2.90 | | 9.52 | | 12.38 | | 16.45 | | 15.24 | | 11.23 | | 14.04 | | 139.53 | |
| CAPE DECISION | 1.27 | -6.27 | 8.51 | 3.78 | 4.37 | -1.05 | 6.67 | 1.93 | 6.53 | 3.08 | 2.61 | -.31 | 7.98 | 4.14 | 7.16 | 3.90 | 10.35 | 2.60 | 8.29 | -5.86 | 8.55 | -1.56 | 10.68 | 2.34 | 82.97 | 6.72 |
| CAPE SPENCER | 1.80 | -7.69 | 3.88 | -1.54 | 4.99 | -1.91 | 7.55 | 2.10 | 11.01 | 5.20 | 2.91 | -3.02 | 9.16 | .32 | 9.66 | .68 | 17.26 | 1.45 | 9.98 | -8.63 | 4.88 | -10.70 | 5.93 | -4.65 | 89.01 | -28.39 |
| CRAIG | .40 | -13.27 | 10.31 | 3.16 | 6.57 | -2.27 | 12.81 | 4.24 | 4.93 | -.46 | 2.20 | -1.99 | 6.34 | 1.83 | 7.97 | 1.88 | 9.55 | .32 | 13.42 | -3.93 | 6.53 | -7.18 | 15.14 | 3.20 | 96.17 | -14.47 |
| ELDRED ROCK | .44 | | .52 | | 1.99 | | .47 | -2.19 | 1.11 | -1.14 | .93 | -.15 | 5.24 | | 3.99 | 1.18 | 6.72 | .99 | 2.44 | -10.84 | 3.26 | -2.49 | 2.44 | | 29.55 | |
| FIVE FINGER LIGHT | 2.37 | -3.04 | 6.43 | | 1.84 | -1.80 | 3.85 | .88 | 3.80 | 1.15 | 2.16 | -.08 | 8.11 | 4.54 | 5.49 | 2.09 | 8.49 | 1.50 | 4.06 | -5.89 | 2.58 | -4.74 | - | | - | |
| GUARD ISLAND | 1.12 | | 9.51 | | 4.88 | -.23 | 5.79 | .65 | 3.11 | .35 | 1.95 | -1.65 | 5.33 | 1.90 | 7.08 | 3.79 | 8.26 | | 7.02 | -.99 | 4.76 | -3.09 | 8.78 | 3.43 | 67.59 | |
| GULL COVE | 1.70 | -11.35 | 7.49 | 1.52 | 4.02 | -5.02 | 4.20 | -.84 | 4.46 | .80 | - | | 8.19 | 2.98 | 5.18 | .13 | 11.48 | -.49 | 6.94 | -11.43 | 4.44 | -9.33 | 6.35 | -3.45 | - | |
| GUSTAVUS CAA | .84 | -5.25 | 1.58 | -1.12 | .97 | -2.20 | 1.67 | -1.30 | 3.24 | .42 | 2.02 | -.47 | 7.28 | 2.97 | 2.50 | -1.54 | 5.64 | -1.68 | 2.96 | -6.79 | 1.40 | -5.75 | 3.40 | -.93 | 33.50 | -23.64 |
| HAINES CAA | .46 | -6.28 | - | | 2.40 | -2.52 | 3.23 | .06 | 3.98 | 1.98 | 1.07 | -.35 | 5.49 | 3.55 | 5.76 | 3.11 | 11.20 | 5.34 | 3.16 | -8.55 | 2.53 | -5.97 | 5.08 | -1.71 | - | |
| HOLLIS | - | | - | | - | | - | | 4.42 | | 1.78 | | 5.60 | | 7.47 | | - | | - | | - | | - | | - | |
| JUNEAU | 1.17 | -5.99 | 3.14 | -2.39 | 3.32 | -2.19 | 4.47 | -.92 | 6.22 | 1.00 | 1.55 | -2.49 | 9.93 | 4.79 | 5.43 | -1.95 | 10.91 | .74 | 6.96 | -4.45 | 4.21 | -4.98 | 4.75 | -2.83 | 62.06 | -21.66 |
| JUNEAU WB AP | .94 | -3.12 | 2.22 | -1.98 | 1.29 | -1.76 | 2.09 | -.98 | 3.38 | .43 | 1.08 | -2.58 | 7.07 | 2.85 | 4.95 | .23 | 7.32 | .74 | 2.71 | -5.61 | 2.13 | -3.27 | 3.43 | -.70 | 38.61 | -15.75 |
| KETCHIKAN | 1.65 | -12.31 | 16.58 | 5.47 | 10.19 | -1.98 | 15.35 | 4.31 | 13.04 | 4.52 | 3.51 | -2.82 | 16.95 | 8.83 | 16.67 | 5.33 | 20.63 | 8.47 | 15.28 | -4.83 | 12.73 | -7.45 | 19.87 | 3.93 | 162.45 | 11.47 |
| LINCOLN ROCK | .76 | -5.65 | - | | 3.10 | -1.82 | 5.74 | .42 | 5.03 | 2.33 | 1.47 | -1.34 | 7.07 | .65 | 5.75 | 2.08 | 5.63 | -1.17 | 5.24 | -3.15 | 4.31 | -1.86 | 6.43 | .89 | - | |
| LITTLE PORT WALTER | 2.88 | -21.98 | 14.07 | .10 | 9.37 | -8.47 | 16.34 | 3.39 | 15.02 | 4.27 | 4.74 | -2.68 | 12.49 | 2.10 | 20.61 | 8.21 | 33.49 | 9.84 | 18.84 | -20.57 | 10.42 | -20.10 | 23.70 | -6.82 | 181.97 | -52.71 |
| MILE 28 HAINES HIGHWAY | .18 | | 2.36 | | .00 | | 1.27 | | 1.24 | | 1.09 | | 3.12 | | 1.83 | | 7.15 | | 2.47 | | 1.87 | | 2.43 | | 25.01 | |
| PETERSBURG CAA | 1.49 | -8.66 | 8.20 | 1.03 | 2.76 | -4.82 | 5.77 | -1.09 | 7.67 | 2.26 | 1.49 | -3.17 | 8.71 | 3.20 | 9.56 | 2.21 | 14.72 | 3.07 | 8.23 | -9.33 | 6.20 | -6.79 | 7.34 | -3.28 | 82.14 | -25.37 |
| PORT ALEXANDER | 5.31 | | 13.83 | | 5.80 | | 13.64 | | 11.85 | | 3.92 | | 16.22 | | 11.29 | | 15.41 | | 14.64 | | 10.46 | | 22.70 | | 148.07 | |
| RADIOVILLE | E 2.42 | -8.34 | 4.02 | -1.92 | 3.39 | -4.68 | 4.94 | -.88 | 7.05 | 1.89 | - | | 7.49 | -.73 | 7.81 | -1.37 | 13.55 | -.51 | 7.21 | -10.77 | - | | - | | - | |
| SITKA JAPONSKI CAA | 1.43 | -7.29 | 3.77 | | 2.45 | | 3.47 | -1.51 | 3.85 | | .98 | | 6.70 | | 6.60 | | 7.95 | | 6.30 | | 2.59 | -8.58 | 4.57 | | 50.66 | |
| SITKA MAGNETIC | 2.72 | -5.36 | 4.71 | -1.85 | 3.57 | -2.69 | 4.16 | -1.30 | 4.66 | .51 | 1.08 | -2.27 | 7.12 | 2.73 | 7.26 | .06 | 8.62 | -2.14 | 7.01 | -6.04 | 3.59 | -6.82 | 4.93 | -4.31 | 59.43 | -29.48 |
| SKAGWAY | - | | - | | 1.30 | -.13 | 2.05 | .64 | - | | - | | - | | - | | - | | - | | - | | - | | - | |
| SMEATON BAY | 1.55 | | 10.93 | | 6.22 | | 8.45 | | 6.54 | | 3.22 | | 7.40 | | 9.34 | | 13.32 | | - | | - | | - | | - | |
| TENAKEE | 1.52 | -4.73 | 4.52 | .54 | 2.18 | -2.50 | 3.74 | | 3.09 | .43 | 1.80 | -.78 | 5.20 | .56 | 4.67 | .01 | 6.96 | -1.94 | 5.13 | -7.38 | 3.66 | -4.11 | 2.70 | -3.70 | 45.17 | |
| TREE POINT | 1.48 | -7.97 | 9.34 | 2.57 | 5.72 | -1.92 | 9.14 | 2.12 | 7.61 | 2.99 | - | | 5.12 | -.73 | 7.52 | 1.83 | 6.33 | -2.34 | 7.51 | -6.64 | 6.50 | -6.00 | 10.78 | -.46 | - | |
| WRANGELL | E .59 | -7.72 | 4.70 | -1.70 | 2.58 | -3.05 | 5.23 | .24 | 4.54 | .27 | 1.90 | -1.83 | 7.86 | 3.07 | 7.32 | 1.48 | 8.25 | -.39 | 5.41 | -6.84 | 4.63 | -6.63 | 7.15 | -.89 | E 60.16 | -23.99 |
| PACIFIC COAST | | | | | | | | | | | | | | | | | | | | | | | | | | |
| CAPE HINCHINBROOK | .74 | -.32 | E 1.07 | | 1.19 | -5.44 | 2.44 | -1.21 | 5.91 | -1.10 | 7.01 | 2.59 | 2.77 | -3.68 | 3.18 | -6.94 | 9.07 | -2.89 | 7.12 | -7.77 | 1.18 | -8.46 | 3.81 | -4.82 | E 45.49 | |
| CAPE ST ELIAS | 2.57 | -7.19 | 8.23 | -.49 | 4.70 | -2.85 | 7.48 | 1.32 | 9.50 | 4.73 | 8.80 | 4.03 | 3.42 | -3.41 | 5.05 | -4.26 | 9.13 | -3.33 | 8.13 | -5.72 | 2.72 | -8.70 | 8.49 | -2.65 | 78.22 | -28.52 |
| CORDOVA WB AP G | .72 | -8.62 | 1.07 | -3.79 | 1.98 | -3.50 | 4.65 | 1.20 | 9.92 | 3.17 | 9.47 | 5.27 | 4.91 | -.23 | 4.54 | -5.67 | 17.09 | .91 | 5.82 | -7.69 | 1.75 | -7.13 | 4.85 | -2.64 | 66.77 | -28.72 |
| HOMER CAA | .71 | -1.98 | .16 | -1.41 | 1.08 | -.77 | 2.75 | 1.48 | .50 | -.64 | 1.40 | .38 | 1.02 | -.74 | 1.34 | -1.78 | 2.63 | -2.84 | 2.36 | -1.57 | .08 | -2.32 | 1.44 | -1.37 | 15.47 | -13.56 |
| KENAI CAA | .61 | -.17 | T | -.82 | .03 | -.88 | .14 | -.68 | .14 | -.69 | 2.45 | 1.49 | 2.27 | .06 | .87 | -2.35 | 1.91 | -1.33 | .84 | -1.30 | .16 | -1.54 | 1.23 | .17 | 10.65 | -8.04 |
| KODIAK | 1.14 | -3.85 | E 1.62 | -3.58 | 5.26 | 1.41 | 3.95 | -.30 | 8.06 | 2.16 | 5.30 | .52 | 6.98 | 3.39 | 7.13 | 2.35 | 10.28 | 4.65 | 4.59 | .39 | .16 | -5.51 | 2.77 | -3.12 | E 57.24 | -1.49 |
| LATOUCHE | 2.14 | -15.12 | 5.05 | -11.61 | 17.59 | 2.42 | 18.68 | 5.32 | 22.92 | 12.24 | 6.94 | 1.44 | 3.10 | -4.08 | 8.31 | -4.85 | 21.58 | 3.66 | 10.79 | -12.88 | .48 | -17.95 | 16.08 | -2.98 | 133.66 | -44.39 |
| MIDDLETON ISLAND CAA | 1.59 | -5.26 | - | | 3.11 | -.68 | 3.98 | .87 | 5.97 | 2.00 | 4.36 | 2.13 | 1.38 | -2.48 | 3.87 | -.46 | 6.30 | -1.21 | 3.55 | -5.57 | .91 | -6.96 | 3.99 | -2.83 | - | |
| NORTH DUTCH ISLAND CAA | 2.26 | -12.28 | 3.07 | -6.49 | 8.14 | -2.26 | 10.87 | 6.39 | 14.44 | 4.36 | 13.43 | 7.58 | 4.70 | -3.38 | 7.55 | -3.66 | 15.41 | -1.12 | 10.29 | -8.89 | .09 | -14.04 | 10.13 | -1.97 | 100.38 | -35.76 |
| SEWARD | 1.18 | -4.22 | .92 | -4.58 | 3.03 | -.79 | - | | 5.54 | 2.11 | 3.77 | 1.40 | 1.38 | -1.55 | 4.82 | -1.31 | 15.83 | 6.20 | 3.96 | -6.92 | .32 | -6.90 | 6.12 | -.62 | - | |
| VALDEZ | 1.20 | -4.09 | .23 | -4.60 | .62 | -3.52 | 2.38 | -.45 | 4.69 | 1.78 | 5.90 | 3.64 | 4.30 | .58 | 2.20 | -4.34 | 10.78 | 1.74 | 3.35 | -4.60 | .61 | -5.04 | 3.71 | -1.86 | 39.97 | -20.76 |
| WHITTIER | - | | - | | - | | - | | - | | - | | - | | - | | - | | 7.49 | -17.61 | .82 | -15.60 | 14.31 | -8.37 | - | |
| YAKATAGA CAA | .80 | -13.53 | 2.58 | -3.05 | 4.53 | -2.05 | 6.09 | 1.28 | 10.70 | 4.42 | 9.11 | 4.75 | 6.44 | 1.25 | 3.69 | -3.84 | 13.77 | -1.14 | 8.35 | -8.76 | 2.47 | -10.04 | 8.19 | -5.31 | 76.73 | -36.02 |
| YAKUTAT WB AP G | 1.59 | -10.31 | 3.31 | -5.56 | 4.99 | -4.49 | 8.59 | .84 | 12.52 | 5.01 | 4.20 | -.64 | 7.99 | -.23 | 10.57 | -.64 | 14.31 | -1.57 | 6.68 | -13.08 | 4.36 | -11.64 | 6.88 | -5.67 | 85.99 | -47.98 |
| SOUTHWESTERN ISLANDS | | | | | | | | | | | | | | | | | | | | | | | | | | |
| ADAK | 3.95 | -1.81 | 2.63 | -2.43 | 3.39 | -.98 | 2.54 | -.91 | 3.23 | .64 | - | | 2.44 | -.34 | 6.42 | 1.85 | 10.04 | 5.89 | 5.58 | -.16 | 2.54 | -4.33 | 7.65 | .67 | - | |
| AMCHITKA | 3.16 | .30 | 1.08 | -1.68 | .80 | -1.51 | .48 | -2.00 | 2.87 | .67 | - | | - | | - | | 3.70 | .14 | 3.09 | -.51 | - | | - | | - | |

See reference notes following Station Index.

Table 2—Continued

# TOTAL PRECIPITATION AND DEPARTURES FROM NORMAL

| Station | January | | February | | March | | April | | May | | June | | July | | August | | September | | October | | November | | December | | Annual | |
|---|---|---|---|---|---|---|---|---|---|---|---|---|---|---|---|---|---|---|---|---|---|---|---|---|---|---|
| | Precip. | Departure | Precip. | Departure | Precip. | Departure | Precip. | Departure | Precip. | Departure | Precip. | Departure | Precip. | Departure | Precip. | Departure | Precip. | Departure | Precip. | Departure | Precip. | Departure | Precip. | Departure | Precip. | Departure |
| ATTU | - | | - | | 2.89 | | 3.20 | | 6.37 | | 6.43 | | 6.68 | | 3.25 | | 4.97 | | 13.52 | | 6.31 | | 7.81 | | - | |
| COLD BAY | 2.02 | - .80 | .08 | -3.84 | .63 | - .99 | .52 | - .62 | 1.09 | - .75 | .69 | -1.21 | 5.28 | -1.54 | 5.08 | 1.85 | 4.72 | 1.16 | 3.16 | -1.43 | 1.59 | -3.22 | .94 | -1.92 | 20.80 | -13.30 |
| ST PAUL ISLAND WB AP G | 1.91 | - .22 | .70 | - .82 | 1.13 | - .55 | 1.56 | .27 | 1.51 | .07 | .90 | - .51 | 5.85 | 3.26 | 2.63 | - .54 | 3.72 | .23 | 3.21 | - .11 | 2.46 | - .37 | 3.13 | .88 | 28.71 | 1.59 |
| SHEMYA | 3.49 | 1.62 | 4.51 | 2.72 | 1.28 | - .64 | 3.49 | 2.31 | 2.57 | 1.23 | 1.67 | .74 | 4.10 | 1.96 | 1.84 | - .95 | 3.02 | .87 | 1.92 | -1.10 | .95 | -1.99 | 2.68 | .28 | 31.52 | 7.05 |
| UMNAK | 3.13 | .24 | 1.75 | -2.44 | 2.55 | | 2.07 | | 2.12 | | 1.87 | | - | | 7.33 | | 6.71 | | 9.87 | | - | | - | | - | |
| UNALASKA | 5.04 | -1.46 | 2.11 | -4.40 | 3.97 | -1.01 | 3.74 | - .57 | 3.02 | -1.48 | 1.19 | -1.92 | 4.62 | 2.53 | 2.93 | .47 | 8.81 | 3.22 | 4.72 | -2.71 | 2.20 | -4.41 | 9.66 | 2.78 | 52.01 | - 8.96 |
| DIVISION | 1.60 | -6.91 | 4.37 | -2.03 | 4.07 | -1.98 | 5.75 | .72 | 7.06 | 2.18 | 4.19 | .52 | 5.52 | 1.17 | 6.02 | - .68 | 10.89 | .97 | 6.73 | -6.59 | 2.95 | -7.21 | 7.26 | -1.92 | 66.41 | -21.76 |
| NORTHERN DIVISION | | | | | | | | | | | | | | | | | | | | | | | | | | |
| SOUTHERN VALLEYS | | | | | | | | | | | | | | | | | | | | | | | | | | |
| ANCHORAGE WB AP G | .83 | - .01 | T | - .67 | .29 | - .26 | .04 | - .37 | .10 | - .40 | 1.90 | 1.20 | .97 | - .66 | .92 | -1.68 | 1.07 | -1.51 | .52 | -1.66 | .26 | - .78 | 1.71 | .86 | 8.61 | - 5.94 |
| ANIAK CAA | 1.10 | .37 | .26 | - .59 | .05 | - .98 | .46 | .08 | .34 | - .81 | 3.95 | 2.73 | 1.49 | -1.03 | 3.50 | -1.88 | 3.64 | .65 | 1.03 | -1.15 | .42 | - .53 | .83 | - .33 | 17.06 | - 3.47 |
| BETHEL WB AP | 1.03 | .13 | .23 | - .61 | .53 | - .43 | .64 | .10 | .70 | - .19 | 2.48 | 1.31 | 2.25 | - .04 | 2.54 | -1.54 | 3.45 | .46 | 1.64 | - .11 | .99 | .02 | .52 | - .34 | 17.00 | - 1.24 |
| CASWELL | 1.95 | | .00 | | T | | .32 | | .61 | | 4.01 | | 2.52 | | 1.63 | | 2.59 | | .89 | | .44 | | 2.93 | | 17.89 | |
| CHITINA | - | | - | | - | | - | | - | | - | | - | | - | | 1.56 | | - | | - | | - | | - | |
| CROOKED CREEK | .48 | - .30 | .06 | - .49 | .05 | - .31 | - | | .40 | - .49 | 3.58 | 2.44 | 1.50 | - .21 | 2.39 | - .77 | 2.00 | - .49 | .40 | - .83 | .80 | .05 | .84 | .33 | - | |
| EKLUTNA | 1.06 | - .29 | .03 | - .64 | .18 | - .39 | .21 | - .06 | .15 | - .58 | 2.12 | .54 | 2.05 | .02 | .67 | -2.64 | .69 | -1.92 | .63 | - .72 | .20 | - .99 | 1.36 | .66 | 9.35 | - 7.01 |
| EKLUTNA LAKE | .58 | | .10 | | .41 | | .15 | | .22 | | .85 | | 1.82 | | .70 | | - | | .53 | | .12 | | .99 | | - | |
| FAREWELL CAA | .57 | .14 | .11 | - .35 | .28 | - .08 | .18 | - .39 | 1.26 | .19 | 2.16 | - .60 | 4.39 | 1.02 | 4.09 | - .44 | 1.09 | -1.38 | .46 | - .22 | .43 | .04 | .40 | - .09 | 15.42 | - 2.16 |
| GULKANA CAA | .86 | - .03 | .39 | - .04 | T | - .45 | .06 | - .37 | T | - .47 | .81 | - .42 | 2.81 | .70 | .53 | -1.33 | 1.75 | .17 | .44 | - .42 | .87 | .22 | .73 | - .23 | 9.25 | - 2.67 |
| ILIAMNA CAA | .52 | -1.27 | .01 | -1.18 | .08 | -1.32 | 1.56 | .43 | .34 | -1.28 | 3.85 | 2.64 | 2.02 | -1.22 | 6.39 | 1.45 | 3.91 | .00 | 2.42 | -1.73 | .08 | -1.33 | .52 | -1.86 | 21.70 | - 6.67 |
| LAKE MINCHUMINA CAA | .90 | .24 | .03 | - .46 | .08 | - .55 | .03 | - .23 | .34 | - .44 | .37 | -1.35 | .65 | -1.91 | 1.31 | -1.87 | .22 | -1.33 | .27 | - .53 | .52 | - .02 | .15 | - .44 | 4.87 | - 8.89 |
| MATANUSKA VALLEY 2 | E 1.59 | .19 E | .03 | - .83 | .01 | - .74 | .11 | - .15 | .47 | - .05 | 1.22 | .01 | 2.27 | .66 | .82 | -1.88 | .87 | -1.41 | .34 | -1.26 E | .18 | - .93 E | 1.35 | - .05 E | 9.26 | - 6.44 |
| MATANUSKA VALLEY 9 | .66 | - .88 | .00 | - .68 | .02 | - .73 | .04 | - .24 | .38 | - .25 | 1.83 | - .57 | 2.63 | .33 | 1.81 | -2.90 | - | | 1.59 | - .33 | .15 | - .72 | 3.10 | 2.28 | - | |
| MATANUSKA VALLEY 12 | - | | - | | .07 | - .65 | .10 | - .21 | .15 | - .49 | 1.43 | - .21 | 2.20 | .15 | 1.16 | -2.29 | .82 | -2.14 | .51 | - .97 | .26 | - .64 | 1.22 | .46 | - | |
| MATANUSKA VALLEY 14 | E 1.44 | .53 | .00 | - .73 | .07 | - .48 | - | | - | | 1.82 | .55 | 1.44 | - .53 | 1.45 | -1.43 | .68 | -1.97 | .40 | -1.37 | - | | - | | - | |
| MATANUSKA VALLEY 15 | - | | - | | - | | - | | - | | - | | 2.18 | .30 | 1.15 | -2.81 | .93 | -2.77 | - | | - | | - | | - | |
| MCGRATH WB AP | 1.80 | .68 | .07 | -1.23 | .03 | -1.11 | .67 | .28 | .52 | - .51 | 4.36 | 2.44 | 2.84 | .46 | 2.82 | - .76 | 2.13 | - .29 | .44 | -1.42 | .51 | - .62 | .98 | - .32 | 17.17 | - 2.40 |
| MEIER | - | | - | | - | | - | | - | | - | | 3.47 | | 1.14 | | 1.04 | | - | | - | | - | | - | |
| NAPTOWNE | - | | - | | - | | - | | - | | - | | - | | - | | - | | .44 | | .08 | | 1.90 | | - | |
| NYAC | - | | .34 | | - | | .48 | | - | | 3.34 | | - | | 4.06 | | 3.09 | | .96 | | .96 | | - | | - | |
| PALMER | E 1.22 | | T | | T | | .02 | | .06 | | 1.13 | | 2.05 | | 1.16 | | .95 | | .55 | | .18 | | 1.36 | | E 8.68 | |
| PUNTILLA | .84 | - .66 | .06 | -1.25 | .27 | -1.02 | .31 | .01 | .30 | - .02 | - | | .46 | -1.17 | .76 | -1.63 | .77 | -1.10 | .41 | - .80 | .21 | - .71 | .44 | - .34 | - | |
| SHEEP MOUNTAIN CAA | .20 | - .51 | .10 | - .27 | .07 | - .35 | T | - .19 | .80 | .48 | 3.44 | 2.39 | 3.91 | 1.50 | .46 | - .84 | .25 | -1.67 | .20 | - .98 | .21 | - .55 | .47 | - .17 | 10.11 | - 1.16 |
| SKWENTNA CAA | 1.45 | -1.13 | T | -2.15 | .10 | -1.70 | .27 | - .95 | .68 | - .74 | 3.17 | 1.38 | 2.14 | -1.42 | .93 | -3.62 | 2.50 | -2.90 | 1.21 | -2.05 | .12 | -2.31 | .62 | - .90 | 13.19 | -18.49 |
| STONY RIVER | 2.36 | | .06 | -1.61 | .13 | -1.43 | .61 | | .79 | | 3.58 | | 1.72 | -1.24 | 5.34 | | 2.77 | | .52 | | .87 | | .99 | | 19.74 | |
| TALKEETNA CAA | 1.58 | - .29 | .01 | -1.89 | .06 | -1.86 | .15 | - .76 | .52 | - .75 | 2.88 | 1.22 | 1.92 | -1.62 | 2.14 | -3.09 | 5.27 | .33 | 1.46 | -2.12 | .68 | -1.09 | 3.34 | 1.55 | 20.01 | -10.37 |
| WASILLA | 1.73 | .48 | .00 | - .82 | .28 | - .59 | .50 | .11 | .47 | - .25 | 1.96 | .07 | 1.40 | - .75 | 1.12 | -2.19 | 1.23 | -1.64 | .94 | - .82 | .14 | - .72 | 2.14 | 1.19 | 11.91 | - 5.93 |
| BERING SEA | | | | | | | | | | | | | | | | | | | | | | | | | | |
| CANDLE | - | | T | - .52 | 1.32 | | .04 | - .15 | - | | - | | .63 | - .61 | .95 | - .54 | 1.66 | .46 | - | | - | | - | | - | |
| GAMBELL WB AP | 3.28 | 2.57 | .59 | - .28 | 4.85 | 4.02 | 5.86 | 5.18 | .63 | .02 | .68 | .18 | 3.20 | 1.62 | 2.22 | .09 | 3.23 | 1.26 | 2.21 | .87 | 1.22 | .19 | 3.13 | 2.34 | 31.10 | 18.06 |
| LAKE ALEKNAGIK | - | | - | | - | | 2.13 | | 4.48 | | - | | - | | - | | 13.67 | | 3.67 | | 1.08 | | 2.45 | | - | |
| MOSES POINT CAA | 1.44 | .13 | .40 | -1.29 | .72 | -1.23 | .30 | - .66 | .11 | - .95 | .42 | - .18 | .36 | -1.59 | 3.38 | - .24 | 4.30 | 1.79 | 2.21 | .35 | 2.48 | 1.14 | 1.76 | .23 | 17.88 | - 2.50 |
| MOSQUITO POINT | - | | - | | - | | - | | - | | 4.89 | | 3.41 | | 6.15 | | - | | - | | - | | - | | - | |
| NAKNEK | 1.01 | .07 | .31 | - .93 | .56 | - .63 | 1.69 | .86 | 2.26 | .98 | 3.78 | 2.26 | 2.40 | - .70 | 2.42 | -1.72 | 3.81 | .32 | 2.07 | - .66 | .08 | -1.22 | .64 | - .57 | 21.03 | - 1.94 |
| NOME WB AP | 1.88 | .79 | .49 | - .32 | 1.01 | .17 | .99 | .32 | .53 | - .11 | 1.93 | .81 | 1.69 | - .81 | 5.50 | 2.28 | 3.63 | .92 | 3.02 | 1.44 | 2.53 | 1.56 | 1.05 | - .06 | 24.25 | 6.99 |
| NUNIVAK | .73 | - .23 | .61 | - .51 | 1.19 | .17 | 1.05 | .49 | .32 | - .37 | .74 | .10 | 1.00 | .06 | 2.04 | - .22 | 2.28 | .49 | 1.30 | -1.25 | 1.47 | .14 | 1.22 | .43 | 13.95 | - .70 |
| PLATINUM | .81 | - .39 | .15 | -1.04 | .84 | - .24 | .97 | .50 | .74 | - .30 | .75 | - .13 | .41 | -1.13 | 2.31 | -1.14 | 5.29 | 2.35 | 1.75 | -1.00 | .26 | -1.15 | .80 | - .25 | 15.08 | - 3.92 |
| PORT HEIDEN CAA | .78 | - .08 | .17 | - .39 | 1.32 | .72 | .76 | .43 | 1.52 | .90 | 1.46 | .16 | 1.10 | - .73 | 2.27 | - .89 | 3.03 | | 1.83 | -1.84 | .53 | -1.16 | .29 | - .88 | 15.06 | |
| TELLER | .29 | - .69 | .06 | - .65 | E 1.53 | 1.05 | .09 | - .76 | .16 | - .32 | .88 | .29 | 1.49 | - .39 | 3.41 | 1.19 | 1.97 | .28 | 1.57 | .88 | 1.25 | .67 | .74 | .26 | E 13.44 | 1.81 |
| UNALAKLEET CAA | .57 | .39 | .17 | - .16 | .33 | - .07 | .17 | - .06 | .34 | - .48 | 1.20 | .32 | .67 | -2.09 | 2.20 | -2.10 | 3.20 | 1.17 | .24 | - .89 | .55 | .37 | .36 | .16 | 10.00 | - 3.44 |
| WALES WB AP | .64 | - .12 | .76 | - .15 | .51 | - .10 | .79 | .51 | .38 | - .11 | 1.07 | .45 | 1.03 | - .33 | 2.04 | - .49 | 2.69 | .81 | 1.85 | .77 | .65 | .15 | .41 | - .24 | 12.82 | 1.15 |
| YUKON VALLEY | | | | | | | | | | | | | | | | | | | | | | | | | | |
| ALLAKAKET | .81 | .07 | .08 | - .74 | .02 | - .64 | .20 | - .16 | 1.00 | .26 | 2.56 | 1.23 | .89 | -1.25 | 1.02 | -1.11 | 2.12 | .57 | E 1.03 | - .08 | .91 | .12 | 1.14 | .36 | E 11.78 | - 1.37 |
| BETTLES CAA | .41 | - .57 | T | - .34 | T | -1.17 | .04 | - .30 | 1.10 | - .16 | 1.35 | .16 | .33 | -1.13 | 1.08 | -1.81 | 1.64 | - .54 | .78 | - .93 | 1.05 | .52 | .96 | .45 | 8.74 | - 5.82 |
| BIG DELTA CAA | 1.13 | .84 | .06 | - .15 | .69 | .44 | .07 | - .28 | .71 | .00 | .61 | -1.82 | 3.37 | .21 | 2.27 | .41 | .43 | - .88 | .69 | .29 | .53 | .24 | .26 | - .08 | 10.82 | - .78 |
| BOUNDARY | - | | - | | - | | T | | 1.56 | | - | | 2.76 | | 1.41 | | 1.41 | | - | | .54 | | 1.41 | | - | |
| CENTRAL | .47 | - .15 | .12 | - .05 | .12 | | .28 | - .96 | .24 | - .42 | 1.15 | -1.39 | 2.74 | .02 | 1.08 | | .49 | | .54 | - .51 | .11 | | .41 | - .06 | 7.75 | |
| CIRCLE HOT SPRINGS | .52 | .13 | .13 | - .12 | .16 | - .11 | .20 | - .21 | .23 | - .75 | .75 | - .41 | 3.13 | 1.14 | 1.56 | .01 | .95 | - .32 | .80 | .03 | .25 | - .30 | .49 | .16 | 9.17 | - .75 |
| COLLEGE MAG OBS | 2.35 | | .48 | | .53 | | .04 | | .30 | | .72 | | 1.03 | | 1.51 | | .46 | | .77 | | 1.16 | | .80 | | 10.15 | |
| EAGLE | 1.40 | .93 | .04 | - .28 | .60 | .25 | .52 | .12 | - | | - | | - | | .81 | -1.26 | 1.52 | .18 | .23 | - .59 | .73 | .24 | 1.27 | .79 | - | |
| EIELSON FIELD | 2.08 | | .15 | | .79 | | .08 | | .14 | | .95 | | 3.05 | | 2.62 | | .58 | | .58 | | 1.47 | | .45 | | 12.94 | |
| FAIRBANKS WB AP | 2.00 | 1.12 | .25 | - .25 | .52 | - .14 | .03 | - .28 | .52 | - .15 | .86 | - .56 | 2.50 | .60 | 1.17 | -1.00 | .31 | - .95 | .51 | - .36 | .99 | .31 | .39 | - .19 | 10.05 | - 1.85 |
| FLAT | 1.19 | .58 | T | - .82 | .38 | - .27 E | .63 | .21 | .70 | - .61 | 4.75 | 3.14 | 1.19 | -1.78 | 2.98 | -1.11 | 2.38 | - .43 | .46 | - .95 | 1.03 | .30 | .34 | - .43 | E 16.03 | - 2.17 |
| FORT YUKON CAA | .68 | .26 | .06 | - .35 | .27 | - .05 | .07 | - .19 | .13 | - .32 | .07 | - .73 | .06 | - .94 | .32 | - .91 | .62 | - .09 | .50 | - .14 | .48 | .10 | .57 | .26 | 3.83 | - 3.10 |
| GALENA WB AP | 1.21 | .63 | .12 | - .63 | .18 | - .63 | .80 | .66 | .12 | -1.13 | 1.88 | .64 | 1.07 | -1.60 | 2.58 | - .25 | 1.87 | .31 | .26 | - .36 | .33 | - .20 | 1.12 | .23 | 11.54 | - 2.33 |
| HOLY CROSS | 1.50 | .21 | .25 | - .72 | .29 | - .95 | .25 | - .33 | .23 | - .54 | 2.05 | .79 | 1.64 | - .91 | 2.24 | -1.49 | 2.63 | - .24 | .83 | - .89 | .55 | - .65 | 1.68 | .45 | 14.14 | - 5.27 |
| HUGHES | 1.68 | 1.12 | .09 | - .75 | T | - .76 | .27 | .18 | .20 | - .80 | 2.45 | 1.19 | 1.61 | - .55 | 1.45 | -1.27 | 2.49 | 1.08 | .85 | - .38 | 1.37 | .51 | .73 | .22 | 13.19 | - .21 |
| MANLEY HOT SPRINGS | 1.93 | .94 | .17 | - .70 | .10 | - .46 | .11 | - .23 | .76 | .00 | 1.18 | - .41 | .58 | -2.05 | 1.14 | -2.48 | 1.92 | .31 | .95 | - .27 | 1.56 | .78 | .90 | .20 | 11.30 | - 4.37 |
| MCKINLEY PARK | - | | .19 | - .42 | .41 | - .01 | .13 | - .57 | .72 | - .13 | .36 | 1.69 | 3.44 | 1.08 | 1.52 | -1.33 | .88 | - .72 | .38 | - .66 | 2.44 | 1.76 | .37 | - .23 | - | |
| MOUNTAIN VILLAGE | 1.71 | .56 | - | | .57 | - .19 | .46 | .06 | .50 | | - | | - | | 4.18 | | 3.69 | | 1.02 | | .65 | - .65 | .23 | -1.09 | - | |
| NENANA CAA | 1.86 | 1.22 | .11 | - .37 | .06 | - .50 | .10 | - .25 | .34 | - .36 | 1.25 | - .06 | 2.10 | .19 | 1.21 | -1.33 | .40 | - .81 | .28 | - .44 | .58 | .09 | .47 | .03 | 8.76 | - 2.59 |
| NORTHWAY WB AP | .98 | .38 | .04 | - .38 | .11 | - .15 | .03 | - .37 | .99 | .30 | .58 | -1.42 | 4.83 | 1.94 | .39 | -1.83 | .54 | - .90 | .23 | - .31 | .31 | - .04 | .44 | .06 | 9.47 | - 2.72 |
| SUMMIT CAA | .36 | - .71 | T | -1.13 | .07 | -1.41 | .13 | - .35 | .26 | - .82 | 1.19 | -1.12 | 2.22 | -1.02 | 1.39 | -2.31 | 3.96 | .56 | .70 | -1.05 | 1.48 | .60 | .71 | - .66 | 12.47 | - 9.42 |
| TANACROSS | 1.13 | .47 | .29 | - .03 | .10 | - .12 | .22 | .04 | .90 | .21 | .61 | -1.56 | 4.54 | 2.02 | 1.79 | .82 | 1.03 | - .44 | .38 | - .02 | .51 | .14 | .48 | .10 | 11.98 | 1.69 |
| TANANA CAA | 1.01 | .27 | .09 | - .61 | T | - .59 | 1.26 | 1.02 | .25 | - .56 | .78 | - .41 | .07 | -2.36 | .91 | -1.74 | 2.23 | .49 | .72 | - .34 | .59 | - .09 | .62 | - .02 | 8.53 | - .49 |
| UNIVERSITY EXP STATION | 1.63 | .80 | .30 | - .16 | .42 | - .24 E | .02 | - .28 | .39 | - .30 | .77 | - .64 | 1.57 | - .34 | 1.48 | - .76 | .53 | - .83 | .72 | - .14 | 1.06 | .40 | .63 | .09 | E 9.52 | - 2.40 |
| WISEMAN | .50 | - .05 | .04 | - .40 | .08 | - .37 | .14 | - .24 | .74 | .13 | 2.19 | .93 | 2.40 | .72 | .87 | -1.16 | 2.36 | .58 | .39 | - .58 | 1.63 | 1.18 | .51 | - .01 | 11.85 | .73 |
| DIVISION | 1.07 | .23 | .43 | - .43 | .34 | - .31 | .45 | .00 | .55 | - .24 | 1.61 | .38 | 1.73 | - .43 | 1.76 | -1.05 | 1.79 | - .01 | .83 | - .43 | .84 | .09 | .87 | .17 | 12.27 | - 2.03 |
| TERRITORY | 1.14 | - .76 | .98 | - .65 | .86 | - .54 | 1.19 | .10 | 1.46 | .10 | 1.98 | .40 | 2.26 | - .21 | 2.35 | -1.00 | 3.06 | .13 | 1.65 | -1.29 | 1.13 | - .92 | 1.76 | - .12 | 19.82 | - 4.76 |
| ARCTIC DRAINAGE | | | | | | | | | | | | | | | | | | | | | | | | | | |
| BARROW WB | .55 | .40 | .42 | .23 | .04 | - .10 | .19 | .07 | .23 | .09 | .82 | .55 | .56 | - .29 | 1.24 | .43 | 1.16 | .64 | .36 | - .19 | .43 | .15 | .22 | - .01 | 6.22 | 1.97 |
| BARTER ISLAND | 1.62 | | .16 | | .08 | | .12 | | .60 | | .26 | | 2.60 | | .62 | | .31 | | 1.13 | | 1.50 | | .16 | | 9.16 | |
| KOTZEBUE WB AP | .40 | - .10 | .28 | .01 | .30 | .02 | .46 | .12 | .26 | - .08 | 1.12 | .63 | .87 | - .60 | 2.14 | .43 | 2.17 | 1.26 | .76 | .20 | .98 | .61 | .57 | .25 | 10.31 | 2.75 |
| POINT HOPE | .75 | .42 | .66 | .40 | .33 | - .17 | 1.14 | .47 | .69 | .24 | 1.41 | .99 | .37 | .59 | 2.04 | .35 | 1.89 | .74 E | .81 | - .10 E | 2.47 | 1.67 | - | | - | |
| POINT LAY | .37 | .15 | - | | .08 | - .13 | .40 | .23 | - | | - | | - | | - | | T | | - | | - | | .35 | .13 | - | |
| SHISHMAREF | 1.45 | 1.09 | 1.48 | .99 | .71 | .32 | .53 | .28 | .56 | .28 | 1.28 | .89 | 1.28 | .01 | 1.57 | - .10 | 1.90 | .80 | 1.17 | .52 | .93 | .51 | 1.92 | 1.68 | 14.78 | 7.27 |
| SHUNGNAK CAA | .85 | .16 | .05 | - .83 | .08 | - .57 | 1.10 | .14 | .94 | - .25 | 2.15 | .65 | .83 | -1.75 | 2.87 | -1.53 | - | | - | | - | | - | | - | |
| UMIAT WB AP | .88 | | .16 | | .13 | | .10 | - .28 | .14 | .04 | .20 | - .52 | .14 | - .46 | .88 | | .64 | | .56 | | 1.07 | | .61 | | 5.51 | |
| WAINWRIGHT | .21 | .14 | .23 | .19 | - | | - | | .05 | - .11 | .29 | .13 | .37 | - .23 | .11 | -1.48 | 1.13 | .86 | .27 | - .32 | .34 | .16 | .20 | .12 | - | |

See reference notes following Station Index.

# MISCELLANEOUS DATA



| Station | Highest | Date | Lowest | Date | Freezing Temperature: Last date in spring | Freezing Temperature: First date in autumn | Length of growing season days | Total Annual Snowfall | Rivers and Harbors %: Date ice broke in spring | Rivers and Harbors %: Date closed in autumn | Rivers and Harbors %: Date safe for man | Number of days, Temperature: Max 70° or above | Max 32° or below | Min 32° or below | Min 0° or below |
|---|---|---|---|---|---|---|---|---|---|---|---|---|---|---|---|
| SOUTHEASTERN DISTRICT | | | | | | | | | | | | | | | |
| ANGOON | 75 | 7- 9 | 0 | 1- 1 | MAY 16 | OCT 17 | 154 | 111.1 | APR 15 | - (1) | - | 5 | 66 | 141 | 1 |
| ANNETTE WB AP | 83 | 6-17 | 2 | 1- 1 | APR 22 | OCT 28 | 189 | 43.1 | * | * | * | 20 | 40 | 88 | 0 |
| ANNEX CREEK | 84 | 6- 8 | -10 | 1- 3 | APR 25 | SEP 28 | 156 | 118.8 | * | * | * | 38 | 103 | 173 | 16 |
| BARANOF | 72 | 6-17+ | - 7 | 1-13 | MAY 23 | OCT 17 | 147 | 318.2 | JUN 5 | NOV 25 (2) | NOV 27 | 6 | 59 | 174 | 7 |
| BEAVER FALLS | 86 | 6-16 | 1 | 1-13+ | APR 23 | OCT 17 | 177 | - | MAY 6 | - (3) | - | 25 | 42 | 131 | 0 |
| CAPE DECISION | - | - | - | - | - | - | - | - | * | * | * | - | - | - | - |
| CAPE SPENCER | 73 | 7- 9 | 11 | 1-19 | APR 10 | NOV 5 | 209 | - | - | - | - | 1 | 52 | 95 | 0 |
| CRAIG | 82 | 8-18 | 2 | 1- 1 | APR 28 | - | - | - | - | - | - | - | - | - | 0 |
| ELDRED ROCK | - | - | 5 | 2- 7 | APR 14 | OCT 21 | 190 | 74.2 | - | - | - | - | 62 | 140 | 0 |
| FIVE FINGER LIGHT | 71 | 6-18 | - | - | APR 9 | NOV 7 | 212 | - | - | - | - | - | - | - | - |
| GUARD ISLAND | 81 | 6-18 | 3 | 1- 1 | APR 24 | AUG 27 | 125 | - | * | * | * | 25 | 34 | 93 | 0 |
| GULL COVE | 76 | 7- 9 | 0 | 1-23 | MAY 31 | SEP 8 | 100 | - | * | * | * | 9 | 52 | 171 | 1 |
| GUSTAVUS CAA | 82 | 6-17 | -20 | 1- 1 | JAN 4 | SEP 29 | 117 | 55.4 | FEB 9 | NOV 17 (4) | * | 23 | 69 | 182 | 20 |
| HAINES CAA | 87 | 6-17 | - | - | APR 27 | OCT 19 | 175 | - | - | - | - | 28 | - | - | - |
| HOLLIS | 85 | 6-17 | - | - | MAY 23 | - | - | - | - | - | - | - | - | - | - |
| JUNEAU | 82 | 6-18 | 0 | 1- 1 | APR 28 | OCT 19 | 174 | - | - | - | - | 25 | 63 | 127 | 1 |
| JUNEAU WB AP | 83 | 6-17 | -19 | 1- 1 | MAY 31 | SEP 30 | 122 | 92.1 | * | - | - | 31 | 78 | 181 | 24 |
| KETCHIKAN | 87 | 8-17 | 2 | 1- 1 | APR 23 | OCT 18 | 178 | - | - | - | - | 30 | 26 | 88 | 0 |
| LINCOLN ROCK | 85 | 8-14 | 2 | 1- 1 | APR 15 | OCT 27 | 195 | - | - | - | - | 11 | 44 | 96 | 0 |
| LITTLE PORT WALTER | 76 | 6-18 | 8 | 1-13 | MAY 23 | OCT 19 | 149 | 157.7 | MAR 3 | NOV 14 (5) | * | 2 | 49 | 143 | 0 |
| MILE 28 HAINES HIGHWAY | 93 | 6-17 | -32 | 1- 1 | JUN 14 | JUL 2 | 18 | - | - | - | - | 49 | 108 | 247 | 71 |
| PETERSBURG CAA | 81 | 6-18 | - 9 | 1-23 | MAY 22 | SEP 30 | 131 | 106.4 | APR 25 | - (6) | - | 16 | 60 | 144 | 13 |
| PORT ALEXANDER | 75 | 6-17 | 11 | 1- 1 | MAY 23 | SEP 19 | 119 | - | * | - | - | 12 | 46 | 114 | 0 |
| RADIOVILLE | 89 | 7- 9 | - | - | APR 28 | SEP 17 | 142 | - | - | - | - | - | - | - | - |
| SITKA JAPONSKI CAA | 84 | 8-18 | 5 | 1- 1 | MAY 15 | SEP 19 | 127 | 40.6 | - | - | - | 14 | 33 | 113 | 0 |
| SITKA MAGNETIC | 86 | 8-19 | - 5 | 1- 1 | JAN 1 | SEP 16 | 107 | 43.6 | - | - | - | 10 | 37 | 163 | 6 |
| SMEATON BAY | 85 | 6-17 | - | - | APR 28 | - | - | - | - | - | - | - | - | - | - |
| TENAKEE | 82 | 6- 9 | - 3 | 1-23 | MAY 31 | OCT 3 | 125 | 84.5 | * | - | - | 37 | 53 | 166 | 4 |
| TREE POINT | 73 | 8-18 | - 5 | 1- 1 | APR 27 | OCT 19 | 145 | - | - | OCT 25 (7) | NOV 16 | 4 | 24 | 118 | 6 |
| WRANGELL | 83 | 6-18 | - 1 | 1- 1+ | APR 27 | OCT 17 | 143 | 117.8 | - | - | - | 25 | 54 | 97 | 4 |
| PACIFIC COAST | | | | | | | | | | | | | | | |
| CAPE HINCHINBROOK | 69 | 8-13 | 12 | 2- 5 | MAY 24 | OCT 30 | 159 | - | - | - | * | 0 | 35 | 119 | 0 |
| CAPE ST ELIAS | 68 | 6-28 | 15 | 2- 5 | APR 19 | NOV 4 | 199 | 150.4 | * | * | * | 0 | 39 | 109 | 0 |
| CORDOVA WB AP | 77 | 6- 5 | -15 | 2- 5 | JUN 4 | SEP 13 | 101 | 72.7 | MAY 11 | OCT 18 (8) | NOV 10 | 10 | 62 | 206 | 27 |
| HOMER CAA | 71 | 8- 8 | - 8 | 2- 6+ | JUN 13 | SEP 14 | 93 | 26.6 | MAY 2 | OCT 21 (9) | OCT 30 | 5 | 84 | 218 | 16 |
| KENAI CAA | 79 | 8-14 | -29 | 2- 6+ | JUN 4 | SEP 2 | 90 | 47.7 | APR 6 | NOV 4 (10) | - | 9 | 117 | 216 | 70 |
| KODIAK | 74 | 8-14 | 12 | 2- 7 | MAY 5 | OCT 13 | 161 | 27.9 | - | OCT 30 (11) | * | 4 | 46 | 135 | 0 |
| LATOUCHE | 76 | 7-25 | 12 | 2- 6 | MAY 23 | OCT 18 | 148 | - | * | * | * | 7 | 50 | 173 | 0 |
| MIDDLETON ISLAND CAA | 63 | 8-12 | 17 | 2- 6 | APR 14 | NOV 3 | 203 | - | * | * | * | 0 | 19 | 77 | 0 |
| NAPTOWNE | - | - | - | - | - | - | - | - | - | NOV 2 (25) | JAN 9 | - | - | - | - |
| NORTH DUTCH ISLAND CAA | 70 | 8-14 | 13 | 2- 6 | APR 25 | OCT 29 | 187 | 90.5 | * | * | * | 1 | 45 | 158 | 0 |
| SEWARD | 80 | 8-12 | 0 | 2-11 | APR 26 | OCT 13 | 170 | - | * | * | * | 11 | 72 | 176 | 1 |
| VALDEZ | 75 | 8-14 | - 8 | 1- 1 | MAY 17 | SEP 14 | 120 | 124.1 | * | * | * | 8 | 97 | 211 | 12 |
| WHITTIER | - | - | - | - | - | OCT 17 | - | - | * | * | * | - | - | - | - |
| YAKATAGA CAA | 70 | 7-22+ | 2 | 2-10 | MAY 29 | SEP 30 | 124 | 61.6 | MAR 25 | NOV 8 (12) | * | 2 | 63 | 184 | 0 |
| YAKUTAT WB AP | 78 | 7- 9 | -13 | 1- 1 | MAY 29 | SEP 29 | 123 | 140.8 | - | - | - | 10 | 57 | 192 | 21 |
| SOUTHWESTERN ISLANDS | | | | | | | | | | | | | | | |
| ADAK | - | - | 19 | 12-25 | MAY 2 | OCT 20 | 171 | - | * | * | * | - | - | - | - |
| AMCHITKA | - | - | - | - | MAY 8 | NOV 9 | 185 | - | * | * | * | - | - | - | - |
| ATTU | 70 | 7-18 | - | - | MAY 13 | OCT 23 | 163 | - | * | * | * | - | - | - | - |
| COLD BAY | 69 | 8-11 | - 9 | 12-29 | MAY 22 | OCT 21 | 152 | 21.5 | * | * | * | 0 | 48 | 156 | 2 |
| ST PAUL ISLAND WB AP | 60 | 8-11 | 11 | 2-24 | JUN 16 | SEP 18 | 95 | 38.1 | * | * | * | 0 | 53 | 192 | 0 |
| SHEMYA | 57 | 6-28+ | 20 | 12-24 | MAY 8 | NOV 8 | 184 | 43.1 | * | * | * | 0 | 15 | 102 | 0 |
| UMNAK | 68 | 8-11 | - | - | MAY 21 | SEP 25 | 127 | - | * | * | * | - | - | - | - |
| UNALASKA | 80 | 8- 8 | 17 | 2-25 | MAY 15 | JUL 17 | 32 | - | * | * | * | 10 | 12 | 138 | 0 |
| SOUTHERN VALLEYS | | | | | | | | | | | | | | | |
| ANCHORAGE WB AP | 80 | 8-14 | -21 | 2- 6 | MAY 20 | SEP 24 | 127 | 48.3 | MAY 3 | OCT 20 (13) | OCT 25 | 25 | 120 | 208 | 66 |
| ANIAK CAA | 82 | 7- 8 | -41 | 2- 9 | JUN 5 | AUG 30 | 86 | 26.8 | MAY 12 | OCT 10 (14) | OCT 12 | 21 | 34 | 238 | 98 |
| BETHEL WB AP | 81 | 8-12 | -26 | 12-22 | MAY 23 | SEP 25 | 125 | 35.4 | MAY 18 | OCT 28 (14) | NOV 4 | 12 | 137 | 218 | 74 |
| CASWELL | 83 | 7- 5+ | -32 | 2- 8+ | MAY 16 | SEP 1 | 108 | 79.5 | MAY 2 | - | NOV 7 | - | - | - | - |
| CHITINA | - | - | - | - | - | AUG 28 | - | - | MAY 5 | OCT 15 (16) | NOV 1 | - | - | - | - |
| CROOKED CREEK | 83 | 7- 4+ | -39 | 12-22 | JUN 5 | SEP 1 | 88 | - | MAY 10 | OCT 11 (14) | NOV 4 | 47 | 133 | 228 | 97 |
| EKLUTNA | 82 | 8-13+ | -31 | 1-11 | MAY 23 | SEP 1 | 101 | - | - | - | - | 40 | 120 | 216 | 80 |
| EKLUTNA LAKE | 78 | 6- 5+ | -32 | 2- 2 | JUN 27 | AUG 27 | 61 | 29.9 | MAY 19 | NOV 19 (17) | NOV 28 | 31 | 119 | 250 | 77 |
| FAREWELL CAA | 80 | 8-16 | -41 | 2-12 | JUN 14 | SEP 2 | 80 | 34.0 | APR 27 | NOV 10 (18) | - | 24 | 138 | 244 | 104 |
| GULKANA CAA | 84 | 6-18 | -45 | 2-10 | JUN 3 | AUG 15 | 73 | 47.1 | MAY 10 | OCT 15 (20) | NOV 10 | 39 | 150 | 243 | 140 |
| ILIAMNA CAA | 78 | 8-14 | -22 | 2- 7 | MAY 21 | OCT 7 | 139 | 41.1 | - | OCT 6 (21) | OCT 29 | 12 | 115 | 199 | 47 |
| LAKE MINCHUMINA CAA | 84 | 7-10 | - | - | MAY 23 | SEP 15 | 115 | 35.7 | MAY 30 | OCT 9 (23) | OCT 25 | 48 | 138 | 191 | 84 |
| MATANUSKA VALLEY 2 | 80 | 8-13 | -27 | 1-11+ | JUN 4 | SEP 1 | 89 | 31.8 | - | - (24) | NOV 1 | 35 | 108 | 214 | 86 |
| MATANUSKA VALLEY 9 | 81 | 6- 6 | -25 | 1-11 | JUN 4 | - | - | - | - | - | - | - | - | - | - |
| MATANUSKA VALLEY 12 | 80 | 8-14 | - | - | MAY 6 | SEP 15 | 132 | - | MAR 10 | OCT 25 (24) | NOV 1 | - | - | - | - |
| MATANUSKA VALLEY 14 | 81 | 8-14 | - | - | JUN 14 | SEP 15 | 93 | - | - | - | - | - | - | - | - |
| MATANUSKA VALLEY 15 | - | - | - | - | JUN 22 | SEP 1 | 71 | - | - | - | - | - | - | - | - |
| MC GRATH WB AP | 84 | 7-23 | -49 | 2-15 | MAY 23 | SEP 1 | 101 | 65.6 | MAY 11 | OCT 11 (14) | OCT 30 | 40 | 154 | 229 | 112 |
| MEIER | - | - | - | - | JUN 26 | AUG 25 | 60 | - | - | - | - | - | - | - | - |
| NYAC | 83 | 7- 8+ | - | - | JUN 14 | AUG 30 | 77 | - | - | - | - | - | - | - | - |
| PALMER | 80 | 8-13+ | -15 | 1-11 | MAY 20 | SEP 4 | 107 | - | - | NOV 1 (24) | - | 38 | 115 | 201 | 46 |
| PUNTILLA | 80 | 6-29 | -38 | 2-13 | JUN 14 | AUG 28 | 75 | 57.6 | JUN 8 | OCT 17 (26) | OCT 18 | 16 | 148 | 265 | 113 |
| SHEEP MOUNTAIN CAA | 75 | 8-13 | -21 | 2-16 | MAY 28 | - | - | 29.3 | MAY 7 | OCT 8 (27) | OCT 24 | 18 | - | - | 40 |
| SKWENTNA CAA | 83 | 6-29+ | -34 | 2- 6 | JUN 2 | SEP 2 | 92 | 60.5 | MAY 7 | OCT 15 (28) | OCT 30 | 41 | 124 | 221 | 88 |
| STONY RIVER | 82 | 7- 9 | -36 | 2-18 | MAY 22 | SEP 1 | 102 | 72.6 | MAY 7 | OCT 11 (14) | NOV 16 | 39 | 134 | 217 | 97 |
| TALKEETNA CAA | 83 | 7- 5+ | -28 | 2- 9 | JUN 14 | SEP 1 | 79 | 88.6 | APR 5 | - (29) | - | 38 | 124 | 231 | 81 |
| WASILLA | 82 | 7- 9+ | -34 | 1-11 | JUN 27 | SEP 1 | 66 | - | APR 20 | SEP 1 (30) | OCT 25 | 42 | 104 | 226 | 34 |
| BERING SEA | | | | | | | | | | | | | | | |
| CANDLE | 83 | 7- 9 | - | - | JUN 27 | AUG 1 | 35 | - | MAY 17 | - (31) | - | - | - | - | - |
| GAMBELL WB AP | 58 | 7-22+ | -12 | 3-19 | JUN 10 | OCT 10 | 122 | 191.2 | JUL 1 | OCT 28 (32) | OCT 30 | 0 | 188 | 228 | 25 |
| LAKE ALEKNAGIK | - | - | - | - | - | SEP 25 | - | - | MAY 28 | OCT 24 (22) | NOV 22 | - | - | - | - |
| MOSES POINT CAA | 79 | 7- 5 | -36 | 2- 3 | JUN 1 | SEP 12 | 104 | 66.3 | MAY 18 | OCT 8 (33) | OCT 26 | 8 | 169 | 219 | 93 |
| MOSQUITO POINT | - | - | - | - | JUN 27 | AUG 1 | 35 | - | - | - | - | - | - | - | - |
| NAKNEK | 80 | 7- 8+ | -24 | 12-22 | MAY 22 | SEP 22 | 123 | 32.0 | - | OCT 30 (34) | NOV 8 | 19 | 110 | 203 | 54 |
| NOME WB AP | 72 | 8-15 | -26 | 2-12 | JUN 6 | SEP 11 | 97 | 81.8 | MAY 5 | OCT 31 (35) | DEC 2 | 2 | 165 | 227 | 70 |
| NUNIVAK | 70 | 8-10 | - 8 | 2-19+ | JUN 12 | OCT 12 | 122 | - | APR 18 | - (36) | - | 1 | 139 | 211 | 20 |

# MISCELLANEOUS DATA



| Station | Highest | Date | Lowest | Date | Freezing Temperature: Last date in spring | Freezing Temperature: First date in autumn | Length of growing season days | Total Annual Snowfall | Rivers and Harbors %: Date ice broke in spring | Rivers and Harbors %: Date closed in autumn | Rivers and Harbors %: Date safe for man | Number of days, Temperature: Max 70° or above | Max 32° or below | Min 32° or below | Min 0° or below |
|---|---|---|---|---|---|---|---|---|---|---|---|---|---|---|---|
| PLATINUM | 73 | 8-13 | -18 | 2-12 | MAY 22 | OCT 9 | 140 | 29.5 | - | NOV 14 (37) | NOV 24 | 2 | 128 | 201 | 24 |
| PORT HEIDEN CAA | 72 | 8-11 | -14 | 2-12 | JUN 5 | OCT 8 | 125 | 27.4 | * | DEC 11 (38) | * | 2 | 86 | 193 | 20 |
| TELLER | 73 | 8-14 | -22 | 12-31 | JUN 20 | SEP 17 | 89 | - | JUN 9 | OCT 28 (39) | DEC 26 | 4 | 167 | 238 | 78 |
| UNALAKLEET CAA | 80 | 7- 8+ | -42 | 2-10 | JUN 5 | SEP 12 | 99 | 29.1 | MAY 19 | OCT 12 (40) | OCT 31 | 11 | 158 | 236 | 81 |
| WALES WB AP | 70 | 8-15 | -22 | 3-30 | JUN 29 | SEP 24 | 87 | 43.3 | JUN 15 | NOV 20 (41) | JAN 8 | 1 | 191 | 248 | 63 |
| YUKON VALLEY | | | | | | | | | | | | | | | |
| ALLAKAKET | 84 | 7- 5 | -60 | 2-12 | JUN 14 | AUG 4 | 51 | - | MAY 12 | - (42) | OCT 29 | 54 | - | - | - |
| BETTLES CAA | 83 | 7- 7+ | -44 | 2-14 | JUN 2 | AUG 30 | 89 | 74.6 | MAY 11 | OCT 8 (42) | NOV 14 | 36 | 183 | 231 | 113 |
| BIG DELTA CAA | 86 | 6-18 | -51 | 2-14 | MAY 26 | SEP 13 | 110 | 58.6 | - | - | - | 42 | 174 | 215 | 109 |
| BOUNDARY | 87 | 6-18 | - | - | JUN 3 | AUG 3 | 61 | - | - | OCT 6 (43) | OCT 20 | - | - | - | - |
| CENTRAL | 88 | 6-18 | -59 | 2-13 | JUN 8 | AUG 14 | 67 | 41.3 | - | - (44) | - | 57 | 172 | 253 | 150 |
| CIRCLE HOT SPRINGS | 88 | 6-18 | -57 | 2-13 | JUN 3 | AUG 14 | 72 | - | MAY 3 | - (45) | - | 54 | 170 | 243 | 130 |
| COLLEGE MAG OBS | 86 | 7-11+ | -41 | 1- 1 | JUN 2 | SEP 10 | 100 | 88.5 | MAY 1 | OCT 9 (46) | NOV 9 | 66 | 162 | 223 | 102 |
| EAGLE | - | - | -66 | 2-11 | JUN 3 | AUG 6 | 64 | - | MAY 10 | - (44) | - | - | - | - | - |
| EIELSON FIELD | 85 | 6-18+ | -56 | 2-13 | MAY 15 | SEP 14 | 122 | 56.0 | - | - | - | 54 | 159 | 216 | 127 |
| FAIRBANKS WB AP | 87 | 6-18 | -52 | 2-13 | JUN 2 | AUG 28 | 87 | 81.2 | MAY 1 | OCT 9 (46) | NOV 9 | 64 | 156 | 230 | 120 |
| FLAT | 85 | 7- 9 | -39 | 12-22 | JUN 5 | SEP 1 | 88 | 29.4 | MAY 10 | OCT 9 (19) | OCT 25 | 43 | - | - | - |
| FORT YUKON CAA | 85 | 6-18+ | -63 | 2-12 | MAY 20 | AUG 3 | 75 | 45.8 | MAY 13 | SEP - (44) | OCT 27 | 61 | 180 | 237 | 135 |
| GALENA WB AIRPORT | 82 | 7-23+ | -45 | 2-15 | MAY 13 | SEP 2 | 112 | 42.9 | MAY 15 | OCT 29 (44) | DEC 8 | 35 | 171 | 220 | 113 |
| HOLY CROSS | 81 | 7- 8+ | -28 | 2- 4 | JUN 1 | SEP 26 | 117 | - | MAY 16 | OCT 21 (44) | NOV 1 | 24 | 142 | 218 | 85 |
| HUGHES | 85 | 8-16 | -57 | 2-11 | JUN 1 | AUG 31 | 91 | - | MAY 13 | OCT 9 (47) | OCT 30 | 53 | 164 | 232 | 128 |
| MANLEY HOT SPRINGS | 86 | 7- 4 | -57 | 2-14 | JUN 24 | AUG 14 | 51 | 70.4 | MAY 11 | OCT 10 (48) | NOV 1 | 61 | 161 | 257 | 132 |
| MC KINLEY PARK | 78 | 6-19 | - | - | JUN 13 | AUG 27 | 75 | - | - | SEP 5 (49) | JAN 15 | - | - | - | - |
| MOUNTAIN VILLAGE | - | - | - | - | | OCT 8 | - | - | MAY 20 | OCT 26 (44) | NOV 4 | - | - | - | - |
| NENANA CAA | 85 | 7-10 | - | - | JUN 3 | AUG 28 | 86 | 37.7 | MAY 6 | OCT 14 (48) | NOV 6 | 50 | - | - | - |
| NORTHWAY WB AP | 87 | 6-17+ | -59 | 1- 1 | MAY 21 | SEP 14 | 116 | 38.7 | MAY 2 | OCT 20 (50) | OCT 28 | 45 | 169 | 242 | 151 |
| SUMMIT CAA | 76 | 6-29 | - | - | JUN 2 | AUG 28 | 87 | 60.7 | - | OCT 12 (51) | NOV 1 | - | - | - | - |
| TANACROSS | 90 | 6-18 | -57 | 2-11 | MAY 23 | AUG 27 | 96 | 37.5 | MAY 14 | OCT 12 (48) | NOV 2 | - | - | - | - |
| TANANA CAA | 86 | 7- 4 | - | - | JUN 2 | SEP 1 | 91 | 43.5 | MAY 16 | OCT 9 (44) | NOV 5 | - | - | - | - |
| UNIVERSITY EXP STATION | 87 | 7-23 | -55 | 2-14 | JUN 13 | AUG 27 | 75 | - | - | - | - | 79 | 148 | 250 | 120 |
| WISEMAN | 83 | 7- 7 | -51 | 2-12 | JUN 1 | AUG 8 | 68 | 62.0 | MAY 10 | OCT 8 (47) | OCT 10 | 41 | 180 | 250 | 139 |
| ARCTIC DRAINAGE | | | | | | | | | | | | | | | |
| BARROW WB | 60 | 8- 8 | -50 | 2-11 | JUN 30 | JUL 3 | 3 | 30.2 | JUL 12 | - (52) | - | 0 | 249 | 311 | 144 |
| BARTER ISLAND | 64 | 9- 9 | -59 | 2-12 | JUN 25 | JUL 5 | 10 | - | - | - | - | 0 | 239 | 286 | 150 |
| KOTZEBUE WB AP | 79 | 7-23 | -32 | 2-12 | JUN 8 | SEP 23 | 107 | 33.3 | MAY 27 | OCT 11 (53) | OCT 29 | 11 | 188 | 245 | 98 |
| POINT HOPE | 68 | 7- 9+ | -26 | 3-19 | JUN 25 | JUL 1 | 6 | - | JUN 4 | - (54) | - | 0 | 197 | 272 | 97 |
| SHISHMAREF | 72 | 7-18 | -28 | 3-28+ | JUN 21 | SEP 12 | 83 | 41.0 | JUN 17 | OCT 12 (55) | NOV 20 | 2 | 187 | 222 | 86 |
| SHUNGNAK CAA | 85 | 7- 5+ | -51 | 2-10 | JUN 2 | SEP 2 | 92 | - | MAY 16 | - (56) | - | - | - | - | - |
| UMIAT WB AP | 79 | 7-14 | -57 | 2-26 | JUN 7 | AUG 13 | 67 | 36.1 | MAY 18 | SEP 27 (57) | OCT 28 | 19 | 221 | 272 | 159 |
| WAINWRIGHT | 78 | 7-11 | -50 | 2-11 | JUN 28 | JUL 3 | 5 | - | JUL 7 | SEP 28 (58) | OCT 20 | 6 | 236 | 279 | 130 |

* Insignificant Ice

% Rivers and Harbors. Number in parentheses "Date closed in autumn" identifies waterway or harbor in accordance with following table.

1 KOOTZNAHOO INLET
2 LAKE BARANOF
3 SILVIS LAKE
4 SALMON RIVER
5 LITTLE PORT WALTER HARBOR
6 PETERSBURG LAKE
7 LOCAL LAKES
8 LAKE EYAK
9 BELUGA LAKE
10 KENAI RIVER MOUTH
11 BUSKIN RIVER
12 YAKATAGA RIVER
13 LAKE HOOD
14 KUSKOKWIM RIVER
15 KASHWITNA RIVER
16 COPPER RIVER
17 EKLUTNA LAKE
18 SHEEP CREEK
19 IDITEROD RIVER
20 GULKANA RIVER
21 NEWHALEN LAKE
22 LAKE ALEKNAGIK
23 LAKE MINCHUMINA
24 MATANUSKA RIVER
25 KENAI RIVER
26 PUNTILLA LAKE
27 CARIBOU RIVER
28 SKWENTNA RIVER
29 TALKEETNA RIVER
30 LAKE LUCILLE
31 KEEWALIK RIVER
32 LAKE TROUTMAN
33 KWINIUK RIVER
34 NAKNEK RIVER
35 SNAKE RIVER
36 NEKORYOK RIVER
37 GOODNEWS BAY
38 MESHIK BAY
39 GRANTLEY HARBOR
40 UNALAKLEET RIVER
41 WALES HARBOR
42 KOYUKUK RIVER
43 FORTY-MILE RIVER
44 YUKON RIVER
45 GROUSE CREEK
46 CHENA RIVER
47 KOYUKUK RIVER
48 TANANA RIVER
49 NENANA RIVER
50 NABESNA RIVER
51 CANTWELL RIVER
52 ARCTIC OCEAN
53 KOTZEBUE SOUND
54 ARCTIC OCEAN-NORTH BEACH
55 SHISHMAREF INLET
56 KOBUK RIVER
57 COLVILLE RIVER
58 KUK RIVER

SUPPLEMENTARY TABLE OF BREAK-UP AND FREEZE-UP DATA, 1950

| STATION | RIVER OR HARBOR | BREAK-UP | FIRST ICE | DATE SAFE FOR MAN |
|---|---|---|---|---|
| ALEKNAGIK | WOOD RIVER | MAY 4 | ---- | ---- |
| ALLAKAKET | ALATNA RIVER | MAY 13 | OCT 9 | OCT 29 |
| ANCHORAGE | COOK INLET | ---- | NOV 4 | ---- |
| ANVIK | YUKON RIVER | MAY 17 | ---- | ---- |
| BEAVER | YUKON RIVER | MAY 14 | ---- | ---- |
| CASWELL | KOALA RIVER | MAY 18 | OCT 18 | OCT 30 |
| | CASWELL | MAY 17 | ---- | OCT 30 |
| CIRCLE | YUKON RIVER | MAY 12 | OCT 22 | NOV 1 |
| CIRCLE SPRINGS | MEDICINE LAKE | MAY 15 | ---- | OCT 14 |
| | PORTAGE CREEK | MAY 2 | OCT 3 | OCT 15 |
| COAL CREEK | COAL CREEK | MAY 8 | ---- | ---- |
| | WOODCHOPPER CREEK | MAY 8 | ---- | ---- |
| | YUKON RIVER | MAY 11 | ---- | ---- |
| COUNCIL | NEUKLUK RIVER | MAY 15 | OCT 1 | NOV 1 |
| DILLINGHAM | NUSHAGAK RIVER | MAY 12 | OCT 27 | ---- |
| EGEGIK | EGEGIK | APRIL 10 | OCT 28 | DEC 5 |
| | 2 MILES N OF TOWN | APRIL 24 | ---- | ---- |
| FAREWELL | MIDDLE FORKS, KUSKOKWIM | APRIL 27 | ---- | ---- |
| FORTUNA LEDGE | YUKON RIVER | MAY 15 | OCT 26 | NOV 6 |
| GAMBELL | BERING SEA | ---- | JAN 1 | ---- |
| GOODNEWS | GOODNEWS RIVER | MAY 5 | OCT 23 | NOV 4 |
| | TENULIK RIVER | MAY 5 | ---- | NOV 4 |
| GULKANA | GAKONA RIVER | MAY 10 | ---- | NOV 10 |
| HAMILTON | YUKON RIVER | MAY 25 | OCT 27 | NOV 1 |
| HAYCOCK | KOYUK RIVER | MAY 20 | OCT 10 | NOV 4 |
| HOLIKACHUK | INNOKO RIVER | MAY 18 | OCT 13 | NOV 4 |
| KALSKAG | KUSKOKWIM RIVER | MAY 16 | ---- | ---- |
| KALTAG | YUKON RIVER | MAY 17 | OCT 12 | NOV 13 |
| KENAI | NEARBY LAKES | ---- | ---- | OCT 26 |
| KOBUK | KOBUK RIVER | MAY 16 | OCT 9 | OCT 26 |
| KOYUKU | YUKON RIVER | ---- | OCT 12 | NOV 15 |
| LAKE MINCHUMINA | DEEP CREEK | MAY 6 | ---- | ---- |
| | FORAKER RIVER | MAY 6 | ---- | ---- |
| | MUDDY RIVER | MAY 6 | ---- | ---- |
| NAPAMUTE | KUSKOKWIM RIVER | MAY 11 | OCT 16 | NOV 16 |
| NAPTOWNE | MOOSE RIVER | ---- | OCT 15 | NOV 1 |
| NOME | NORTON SOUND | MAY 18 | NOV 20 | DEC 12 |
| NOORVIK | KOBUK RIVER | MAY 25 | OCT 10 | OCT 13 |
| NORTHWAY | CHISANA | MAY 1 | ---- | OCT 28 |
| NULATO | YUKON RIVER | MAY 16 | OCT 13 | NOV 3 |
| OPHIR | INNOKO RIVER | MAY 9 | ---- | ---- |
| POINT BARROW | ARCTIC OCEAN | JULY 12 | OCT 25 | Dec 25 |
| POINT HOPE | ARCTIC OCEAN-SOUTH BEACH | JULY 4 | ---- | ---- |
| QUINHAGAK KANEGTOK | QUINHAGAK RIVER | APRIL 28 | ---- | NOV 2 |
| RAMPART | YUKON RIVER | MAY 16 | OCT 10 | NOV 6 |
| SAINT MICHAEL | ST. MICHAEL BAY | JUNE 4 | ---- | ---- |
| SELAWIK | SELAWIK RIVER | MAY 26 | OCT 24 | OCT 26 |
| SLEETMUTE | KUSKOKWIM RIVER | MAY 10 | ---- | ---- |
| SMEATON BAY | CABIN CREEK | MAR 1 | ---- | ---- |
| SOLOMON | SOLOMON RIVER | MAY 14 | ---- | ---- |
| STEVENS VILLAGE | YUKON RIVER | MAY 15 | OCT 11 | NOV 14 |
| TALKEETNA | SUSITNA RIVER | APRIL 30 | OCT 11 | DEC 17 |
| WASILLA | COTTONWOOD CREEK | MAR 15 | ---- | ---- |
| | WASILLA LAKE | APRIL 12 | ---- | ---- |
| WHITE MOUNTAIN | FISH RIVER | MAY 17 | OCT 10 | OCT 29 |
| WILLOW | WILLOW CREEK | APRIL 23 | OCT 31 | ---- |
| YAKATAGA | OUKTOTH RIVER | MAR 25 | ---- | ---- |

# TOTAL EVAPORATION AND WIND MOVEMENT

Table 4

| Station | | Jan. | Feb. | Mar. | Apr. | May | June | July | Aug. | Sept. | Oct. | Nov. | Dec. | Annual |
|---|---|---|---|---|---|---|---|---|---|---|---|---|---|---|
| MATANUSKA VALLEY 14 | EVAP | - | - | - | - | - | - | - | 4.42 | - | - | - | - | - |
| | DEP | - | - | - | - | - | - | - | 1.40 | - | - | - | - | - |
| | WIND | - | - | - | - | - | - | - | - | - | - | - | - | - |
| UNIVERSITY EXPERIMENT STATION | EVAP | - | - | - | - | - | 5.84 | B 4.44 | B 3.36 | - | - | - | - | - |
| | DEP | - | - | - | - | - | 1.32 | .03 | .73 | - | - | - | - | - |
| | WIND | - | - | - | - | - | - | - | - | - | - | - | - | - |

# STATION INDEX

| Station | Index No. | County | Drainage‡ | Latitude | Longitude | Elevation | Years of record: Temp. | Years of record: Precip. | Years of record: Evap. | Opened or closed during yr.: Month opened | Opened or closed during yr.: Month closed | Refer to tables |
|---|---|---|---|---|---|---|---|---|---|---|---|---|
| ADAK | 0026 | SW ISLANDS | 29 | 51 53 | 176 39 | 15 | 8 | 8 | | | | 1 2 3 |
| ALLAKAKET | 0230 | YUKON VALLEY | 30 | 66 34 | 152 44 | 600 | 35 | 36 | | | | 1 2 3 |
| AMCHITKA | 0252 | SW ISLANDS | 4 | 51 24 | 179 15E | 202 | 8 | 8 | | | NOV | 1 2 3 |
| ANCHORAGE WB AIRPORT | 0285 | SO VALLEYS | 13 | 61 13 | 149 50 | 134 | 28 | 28 | | | | 1 2 3 |
| ANGOON | 0310 | SOUTHEASTERN | 8 | 57 30 | 134 35 | 35 | 11 | 11 | | | | 1 2 3 |
| ANIAK CAA | 0332 | SO VALLEYS | 30 | 61 40 | 159 42 | 81 | 11 | 12 | | | | 1 2 3 |
| ANNETTE WB AIRPORT | 0352 | SOUTHEASTERN | 52 | 55 02 | 131 34 | 110 | 10 | 10 | | | | 1 2 3 |
| ANNEX CREEK | 0363 | SOUTHEASTERN | 51 | 58 19 | 134 06 | 24 | 33 | 34 | | | | 1 2 3 |
| ATKA | 0433 | SW ISLANDS | 38 | 52 13 | 174 12 | 36 | 19 | 20 | | | MAR | 1 2 3 |
| ATTU | 0452 | SW ISLANDS | 38 | 52 50 | 173 11E | 59 | 4 | 4 | | | | 1 2 3 |
| BARANOF | 0522 | SOUTHEASTERN | 59 | 57 05 | 134 50 | 20 | 14 | 14 | | | | 1 2 3 |
| BARROW WB | 0546 | ARCTIC DRAIN | 1 | 71 18 | 156 47 | 22 | 37 | 35 | | | | 1 2 3 |
| BARTER ISLAND | 0558 | ARCTIC DRAIN | 1 | 70 07 | 143 40 | 50 | 3 | 3 | | | | 1 2 3 |
| BEAVER FALLS | 0657 | SOUTHEASTERN | 53 | 55 23 | 131 28 | 39 | 3 | 3 | | | | 1 2 3 |
| BELL ISLAND | 0676 | SOUTHEASTERN | 3 | 55 55 | 131 35 | 10 | 19 | 19 | | | NOV 1949 | 1 2 3 |
| BETHEL WB AIRPORT | 0754 | SO VALLEYS | 30 | 60 47 | 161 41 | 21 | 27 | 27 | | | | 1 2 3 |
| BETTLES CAA | 0760 | YUKON VALLEY | 28 | 66 54 | 151 51 | 848 | 7 | 7 | | | | 1 2 3 |
| BIG DELTA CAA | 0770 | YUKON VALLEY | 55 | 64 00 | 145 44 | 1268 | 10 | 10 | | | | 1 2 3 |
| BOUNDARY | 0910 | YUKON VALLEY | 63 | 64 04 | 141 07 | 2600 | 3 | 3 | | | | 1 2 3 |
| CANDLE | 1230 | BERING SEA | 27 | 65 56 | 161 55 | 24 | 21 | 11 | | | NOV | 1 2 3 |
| CAPE DECISION | 1269 | SOUTHEASTERN | 48 | 56 00 | 134 08 | 39 | 9 | 8 | | | | 1 2 3 |
| CAPE HINCHINBROOK | 1308 | PACIFIC COAST | 18 | 60 14 | 146 39 | 185 | 7 | 6 | | | | 1 2 3 |
| CAPE ST ELIAS | 1321 | PACIFIC COAST | 18 | 59 45 | 144 36 | 50 | 13 | 14 | | | | 1 2 3 |
| CAPE SPENCER | 1334 | SOUTHEASTERN | 38 | 58 12 | 136 38 | 81 | 14 | 14 | | | | 1 2 3 |
| CASWELL | 1447 | SO VALLEYS | 49 | 61 58 | 149 54 | 290 | 2 | 2 | | | | 1 2 3 |
| CENTRAL | 1458 | YUKON VALLEY | 63 | 65 35 | 144 47 | 700 | 4 | 6 | | | | 1 2 3 |
| CHITINA | 1824 | SO VALLEYS | 14 | 61 32 | 144 27 | 572 | 13 | 13 | | AUG | | 1 2 3 |
| CIRCLE HOT SPRINGS | 1987 | YUKON VALLEY | 63 | 65 29 | 144 42 | 1000 | 12 | 13 | | | | 1 2 3 |
| COLD BAY | 2102 | SW ISLANDS | 38 | 55 12 | 162 43 | 99 | 9 | 8 | | | | 1 2 3 |
| COLLEGE MAGNETIC OBSERVATORY | 2107 | YUKON VALLEY | 9 | 64 52 | 147 50 | 621 | 3 | 3 | | | | 1 2 3 |
| CORDOVA WB AIRPORT | 2177 | PACIFIC COAST | 18 | 60 29 | 145 30 | 40 | 9 | 8 | | | | 1 2 3 |
| CRAIG | 2227 | SOUTHEASTERN | 44 | 55 29 | 133 09 | 13 | 13 | 13 | | | | 1 2 3 |
| CROOKED CREEK | 2247 | SO VALLEYS | 30 | 61 52 | 158 15 | 125 | 11 | 8 | | | | 1 2 3 |
| EAGLE | 2607 | YUKON VALLEY | 63 | 64 46 | 141 12 | 804 | 39 | 41 | | #AUG | JUN | 1 2 3 |
| EIELSON FIELD | 2707 | YUKON VALLEY | 55 | 64 39 | 147 04 | 547 | 5 | 5 | | | | 1 2 3 |
| EKLUTNA | 2717 | SO VALLEYS | 25 | 61 27 | 149 20 | 27 | 10 | 10 | | | | 1 2 3 |
| EKLUTNA LAKE | 2725 | SO VALLEYS | 25 | 61 24 | 149 09 | 882 | 5 | 5 | | | | 1 2 3 |
| ELDRED ROCK | 2770 | SOUTHEASTERN | 33 | 58 58 | 135 13 | 55 | 7 | 6 | | | | 1 2 3 |
| FAIRBANKS WB AIRPORT | 2968 | YUKON VALLEY | 9 | 64 50 | 147 43 | 436 | 46 | 46 | | | | 1 2 3 |
| FAREWELL CAA | 2988 | SO VALLEYS | 30 | 62 32 | 154 43 | 1499 | 7 | 7 | | | | 1 2 3 |
| FIVE FINGER LIGHT | 3072 | SOUTHEASTERN | 16 | 57 16 | 133 37 | 30 | 8 | 7 | | | | 1 2 3 |
| FLAT | 3085 | YUKON VALLEY | 21 | 62 29 | 158 05 | 326 | 17 | 13 | | | | 1 2 3 |
| FORT YUKON CAA | 3175 | YUKON VALLEY | 63 | 66 35 | 145 18 | 419 | 33 | 32 | | | | 1 2 3 |
| GALENA WB AIRPORT | 3215 | YUKON VALLEY | 63 | 64 43 | 156 54 | 120 | 8 | 7 | | | | 1 2 3 |
| GAMBELL WB AIRPORT | 3226 | BERING SEA | 4 | 63 51 | 171 36 | 25 | 15 | 13 | | | | 1 2 3 |
| GUARD ISLAND | 3454 | SOUTHEASTERN | 11 | 55 27 | 131 53 | 20 | 9 | 7 | | | | 1 2 3 |
| GULKANA CAA | 3465 | SO VALLEYS | 14 | 62 09 | 145 28 | 1573 | 12 | 9 | | | | 1 2 3 |
| GULL COVE | 3470 | SOUTHEASTERN | 20 | 58 12 | 136 09 | 18 | 10 | 10 | | | | 1 2 3 |
| GUSTAVUS CAA | 3475 | SOUTHEASTERN | 19 | 58 25 | 135 42 | 22 | 14 | 14 | | | | 1 2 3 |
| HAINES CAA | 3495 | SOUTHEASTERN | 10 | 59 13 | 135 26 | 257 | 26 | 24 | | | | 1 2 3 |
| HOLLIS | 3650 | SOUTHEASTERN | 11 | 55 30 | 132 30 | 15 | 1 | 1 | | | | 1 2 3 |
| HOLY CROSS | 3655 | YUKON VALLEY | 63 | 62 10 | 159 45 | 150 | 47 | 40 | | | | 1 2 3 |
| HOMER CAA | 3665 | PACIFIC COAST | 23 | 59 38 | 151 31 | 65 | 16 | 16 | | | | 1 2 3 |
| HUGHES | 3765 | YUKON VALLEY | 28 | 66 04 | 154 15 | 550 | 9 | 9 | | | | 1 2 3 |
| ILIAMNA CAA | 3905 | SO VALLEYS | 22 | 59 44 | 154 57 | 145 | 12 | 12 | | | | 1 2 3 |
| JUNEAU | 4092 | SOUTHEASTERN | 17 | 58 18 | 134 24 | 72 | 55 | 57 | | | | 1 2 3 |
| JUNEAU WB AIRPORT | 4100 | SOUTHEASTERN | 2 | 58 22 | 134 35 | 15 | 10 | 10 | | | | 1 2 3 |
| KENAI CAA | 4546 | PACIFIC COAST | 13 | 60 33 | 151 16 | 64 | 16 | 20 | | | | 1 2 3 |
| KETCHIKAN | 4590 | SOUTHEASTERN | 56 | 55 21 | 131 39 | 15 | 39 | 40 | | | | 1 2 3 |
| KLATTS FARM | 4887 | SO VALLEYS | 13 | 61 04 | 149 54 | 150 | 2 | 2 | | | FEB 1949 | 1 2 3 |
| KODIAK | 4986 | PACIFIC COAST | 60 | 57 45 | 152 31 | 21 | 47 | 57 | | | | 1 2 3 |
| KOTZEBUE WB AIRPORT | 5076 | ARCTIC DRAIN | 27 | 66 52 | 162 38 | 10 | 25 | 17 | | | | 1 2 3 |
| LAKE ALEKNAGIK | 5346 | BERING SEA | 66 | 59 27 | 158 54 | 55 | 1 | 1 | | MAR | | 1 2 3 |
| LAKE MINCHUMINA CAA | 5366 | SO VALLEYS | 31 | 63 53 | 152 17 | 693 | 7 | 7 | | | | 1 2 3 |
| LATOUCHE | 5454 | PACIFIC COAST | 32 | 60 03 | 147 54 | 45 | 23 | 23 | | | | 1 2 3 |
| LINCOLN ROCK | 5499 | SOUTHEASTERN | 11 | 56 04 | 132 42 | 25 | 8 | 10 | | | | 1 2 3 |
| LITTLE PORT WALTER | 5519 | SOUTHEASTERN | 8 | 56 23 | 134 39 | 14 | 15 | 14 | | | | 1 2 3 |
| MANLEY HOT SPRINGS | 5644 | YUKON VALLEY | 55 | 65 00 | 150 39 | 261 | 20 | 19 | | | | 1 2 3 |
| MATANUSKA VALLEY 2 | 5721 | SO VALLEYS | 34 | 61 33 | 149 05 | 75 | 10 | 9 | | | | 1 2 3 |
| MATANUSKA VALLEY 9 | 5728 | SO VALLEYS | 34 | 61 39 | 149 12 | 420 | 8 | 8 | | | | 1 2 3 |
| MATANUSKA VALLEY 12 | 5731 | SO VALLEYS | 34 | 61 37 | 149 06 | 220 | 10 | 10 | | | | 1 2 3 |
| MATANUSKA VALLEY 14 | 5733 | SO VALLEYS | 34 | 61 34 | 149 16 | 150 | 31 | 31 | 16 | | | 1 2 3 4 |
| MATANUSKA VALLEY 15 | 5734 | SO VALLEYS | 34 | 61 37 | 149 13 | 350 | 7 | 9 | | | | 1 2 3 |
| MC GRATH WB AIRPORT | 5769 | SO VALLEYS | 30 | 62 58 | 155 37 | 334 | 10 | 12 | | | | 1 2 3 |
| MC KINLEY PARK | 5778 | YUKON VALLEY | 36 | 63 44 | 148 58 | 2092 | 28 | 26 | | | | 1 2 3 |
| MEIER | 5843 | SO VALLEYS | 14 | 62 47 | 145 27 | 2717 | 1 | 1 | | JUN | | 1 2 3 |
| MIDDLETON ISLAND CAA | 5868 | PACIFIC COAST | 18 | 59 28 | 146 19 | 39 | 8 | 8 | | | | 1 2 3 |
| MILE 28 HAINES HIGHWAY | 5898 | SOUTHEASTERN | 24 | 59 24 | 135 54 | 400 | 5 | 5 | | | | 1 2 3 |
| MOSES POINT CAA | 6058 | BERING SEA | 37 | 64 43 | 162 05 | 15 | 8 | 8 | | | | 1 2 3 |
| MOSQUITO POINT | 6062 | BERING SEA | 66 | 59 17 | 158 35 | 55 | 1 | 1 | | MAY | | 1 2 3 |
| MOUNTAIN VILLAGE | 6078 | YUKON VALLEY | 63 | 62 07 | 163 45 | 42 | 6 | 6 | | | | 1 2 3 |
| MOUNT MC KINLEY | 6089 | YUKON VALLEY | 36 | 63 44 | 148 55 | 1730 | 1 | 1 | | | NOV 1949 | 1 2 3 |
| NAKNEK | 6166 | BERING SEA | 35 | 58 41 | 156 44 | 49 | 26 | 23 | | | | 1 2 3 |
| NAPTOWNE | 6227 | PACIFIC COAST | 13 | 60 32 | 150 45 | 250 | 1 | 1 | | SEP | | 1 2 3 |
| NENANA CAA | 6309 | YUKON VALLEY | 55 | 64 33 | 149 06 | 358 | 26 | 22 | | | | 1 2 3 |
| NOME WB AIRPORT | 6496 | BERING SEA | 4 | 64 30 | 165 24 | 13 | 44 | 45 | | | | 1 2 3 |
| NORTH DUTCH ISLAND CAA | 6562 | ARCTIC COAST | 41 | 60 46 | 147 49 | 33 | 7 | 7 | | | | 1 2 3 |
| NORTHWAY WB AIRPORT | 6586 | YUKON VALLEY | 55 | 62 58 | 141 58 | 1713 | 8 | 8 | | | | 1 2 3 |
| NUNIVAK | 6727 | BERING SEA | 4 | 60 12 | 166 08 | 38 | 9 | 9 | | | | 1 2 3 |
| NYAC | 6760 | SO VALLEYS | 30 | 61 00 | 159 59 | 450 | 2 | 2 | | | | 1 2 3 |
| PALMER | 6870 | SO VALLEYS | 34 | 61 36 | 149 08 | 300 | 2 | 2 | | | | 1 2 3 |
| PETERSBURG CAA | 7233 | SOUTHEASTERN | 61 | 56 49 | 132 57 | 100 | 20 | 20 | | | | 1 2 3 |
| PLATINUM | 7365 | BERING SEA | 4 | 59 01 | 161 47 | 20 | 10 | 10 | | | | 1 2 3 |
| POINT HOPE | 7431 | ARCTIC DRAIN | 1 | 68 20 | 166 48 | 13 | 11 | 10 | | | | 1 2 3 |
| POINT LAY | 7442 | ARCTIC DRAIN | 1 | 69 49 | 162 55 | 10 | 8 | 7 | | | | 1 2 3 |
| POINT RETREAT | 7451 | SOUTHEASTERN | 43 | 58 25 | 134 57 | 20 | 5 | 5 | | | | 1 2 3 |
| PORTAGE | 7486 | PACIFIC COAST | 57 | 60 51 | 148 59 | 35 | 8 | 7 | | | OCT 1949 | 1 2 3 |
| PORT ALEXANDER | 7557 | SOUTHEASTERN | 65 | 56 58 | 134 39 | 18 | 2 | 2 | | | | 1 2 3 |
| PORT HEIDEN CAA | 7700 | BERING SEA | 6 | 56 57 | 158 39 | 86 | 6 | 6 | | | | 1 2 3 |
| PUNTILLA | 7783 | SO VALLEYS | 47 | 62 09 | 152 50 | 1817 | 8 | 7 | | | | 1 2 3 |
| RADIOVILLE | 7854 | SOUTHEASTERN | 38 | 57 36 | 136 09 | 15 | 15 | 15 | | | | 1 2 3 |
| ST PAUL ISLAND WB | 8118 | SW ISLANDS | 4 | 57 09 | 170 13 | 22 | 37 | 46 | | | | 1 2 3 |
| SAVOONGA | 8239 | BERING SEA | 4 | 63 41 | 170 26 | 35 | 8 | 8 | | | JUN 1949 | 1 2 3 |
| SEWARD | 8371 | PACIFIC COAST | 42 | 60 07 | 149 27 | 76 | 38 | 38 | | | | 1 2 3 |
| SHEEP MOUNTAIN CAA | 8407 | SO VALLEYS | 34 | 61 48 | 147 41 | 2316 | 8 | 7 | | | | 1 2 3 |
| SHEMYA | 8419 | SW ISLANDS | 4 | 52 43 | 174 06E | 92 | 8 | 8 | | | | 1 2 3 |
| SHISHMAREF | 8437 | ARCTIC DRAIN | 45 | 66 14 | 166 07 | 16 | 23 | 21 | | | | 1 2 3 |
| SHOTGUN COVE | 8448 | PACIFIC COAST | 39 | 64 47 | 148 34 | 20 | 1 | 1 | | | JUN 1949 | 1 2 3 |
| SHUNGNAK CAA | 8459 | ARCTIC DRAIN | 26 | 66 54 | 157 02 | 140 | 10 | 10 | | | SEP | 1 2 3 |
| SITKA JAPONSKI CAA | 8494 | SOUTHEASTERN | 46 | 57 03 | 135 21 | 15 | 5 | 5 | | | | 1 2 3 |
| SITKA MAGNETIC | 8503 | SOUTHEASTERN | 46 | 57 03 | 135 20 | 67 | 68 | 89 | | | | 1 2 3 |
| SKAGWAY | 8525 | SOUTHEASTERN | 50 | 59 27 | 135 19 | 18 | 38 | 38 | | | | 1 2 3 |
| SKWENTNA CAA | 8536 | SO VALLEYS | 47 | 61 57 | 151 10 | 153 | 11 | 11 | | | | 1 2 3 |
| SMEATON BAY | 8558 | SOUTHEASTERN | 3 | 55 19 | 130 47 | 16 | 2 | 2 | | | | 1 2 3 |
| STONY RIVER | 8745 | SO VALLEYS | 30 | 61 46 | 156 38 | 221 | 5 | 5 | | | | 1 2 3 |
| SUMMIT CAA | 8811 | YUKON VALLEY | 7 | 63 20 | 149 09 | 2401 | 10 | 10 | | | | 1 2 3 |
| TALKEETNA CAA | 8976 | SO VALLEYS | 49 | 62 19 | 150 06 | 345 | 32 | 30 | | | | 1 2 3 |
| TANACROSS | 8987 | YUKON VALLEY | 55 | 63 24 | 143 19 | 1546 | 10 | 9 | | | | 1 2 3 |
| TANAGA | 8995 | SW ISLANDS | 53 | 51 45 | 178 02 | 145 | 3 | 3 | | | MAR 1949 | 1 2 3 |
| TANANA CAA | 9014 | YUKON VALLEY | 63 | 65 10 | 152 06 | 232 | 47 | 47 | | | | 1 2 3 |
| TELLER | 9102 | BERING SEA | 40 | 65 16 | 166 21 | 10 | 18 | 17 | | | | 1 2 3 |
| TENAKEE | 9113 | SOUTHEASTERN | 54 | 57 47 | 135 47 | 19 | 7 | 7 | | | | 1 2 3 |
| TREE POINT | 9399 | SOUTHEASTERN | 15 | 54 48 | 130 56 | 36 | 18 | 19 | | | | 1 2 3 |
| UMIAT WB AIRPORT | 9539 | ARCTIC DRAIN | 12 | 69 22 | 152 08 | 337 | 6 | 5 | | | | 1 2 3 |
| UMNAK | 9551 | SW ISLANDS | 38 | 53 23 | 167 54 | 131 | 9 | 9 | | | NOV | 1 2 3 |
| UNALAKLEET CAA | 9564 | BERING SEA | 37 | 63 54 | 160 47 | 14 | 9 | 8 | | | | 1 2 3 |
| UNALASKA | 9575 | SW ISLANDS | 4 | 53 53 | 166 32 | 22 | 28 | 24 | | | | 1 2 3 |
| UNIVERSITY EXP STATION | 9641 | YUKON VALLEY | 9 | 64 51 | 147 52 | 475 | 46 | 45 | 11 | | | 1 2 3 4 |
| VALDEZ | 9685 | PACIFIC COAST | 58 | 61 07 | 146 16 | 15 | 38 | 37 | | | | 1 2 3 |
| WAINWRIGHT | 9729 | ARCTIC DRAIN | 1 | 70 40 | 159 50 | 29 | 9 | 8 | | | | 1 2 3 |
| WALES WB AIRPORT | 9739 | BERING SEA | 5 | 65 37 | 168 03 | 9 | 10 | 10 | | | | 1 2 3 |
| WASILLA | 9759 | SO VALLEYS | 34 | 61 35 | 149 27 | 330 | 8 | 7 | | | | 1 2 3 |
| WHITTIER | 9829 | PACIFIC COAST | 39 | 60 47 | 148 44 | 28 | 6 | 6 | | | | 1 2 3 |
| WISEMAN | 9869 | YUKON VALLEY | 28 | 67 26 | 150 13 | 1290 | 17 | 16 | | | | 1 2 3 |
| WRANGELL | 9919 | SOUTHEASTERN | 64 | 56 28 | 132 23 | 37 | 35 | 34 | | | | 1 2 3 |
| YAKATAGA CAA | 9930 | PACIFIC COAST | 18 | 60 02 | 142 28 | 27 | 8 | 8 | | | | 1 2 3 |
| YAKUTAT WB AIRPORT | 9941 | PACIFIC COAST | 36 | 59 31 | 139 40 | 28 | 28 | 30 | | | | 1 2 3 |

# REACTIVATED AUGUST 1, 1950.

‡ DRAINAGE CODE:

1 ARCTIC OCEAN
2 AUK BAY
3 BEHM CANAL
4 BERING SEA
5 BERING STRAIT
6 BRISTOL BAY
7 CANTWELL RIVER
8 CHATHAM STRAIT
9 CHENA RIVER
10 CHILKOOT INLET
11 CLARENCE STRAIT
12 COLVILLE RIVER
13 COOK INLET
14 COPPER RIVER
15 DIXON ENTRANCE
16 FREDERICK SOUND
17 GASTINEAU CHANNEL
18 GULF OF ALASKA
19 ICY STRAIT
20 IDAHO INLET
21 IDITAROD RIVER
22 ILIAMNA LAKE
23 KACHEMAK BAY
24 KLEKINI RIVER
25 KNIK ARM
26 KOBUK RIVER
27 KOTZEBUE SOUND
28 KOYUKUK RIVER
29 KULUK BAY
30 KUSKOKWIM RIVER
31 LAKE MINCHUMINA
32 LATOUCHE PASSAGE
33 LYNN CANAL
34 MATANUSKA RIVER
35 NAKNEK RIVER
36 NENANA RIVER
37 NORTON SOUND
38 PACIFIC OCEAN
39 PASSAGE CANAL
40 PORT CLARENCE
41 PRINCE WM SOUND
42 RESURRECTION BAY
43 SAGINAW CHANNEL
44 SAN ABERTO BAY
45 SHISHMAREF INLET
46 SITKA SOUND
47 SKWENTNA RIVER
48 SUMNER STRAIT
49 SUSITNA RIVER
50 TAIYA INLET
51 TAKU INLET
52 TANGAS HARBOR
53 TANAGA BAY
54 TENAKEE INLET
55 TANANA RIVER
56 TONGASS NARROWS
57 TURNAGAIN ARM
58 VALDEZ ARM
59 WARM SPRINGS BAY
60 WOMAN'S BAY
61 WRANGELL NARROWS
62 YAKUTAT BAY
63 YUKON RIVER
64 ZIMOVIA STRAIT
65 CHRISTINA SOUND
66 WOOD RIVER

## REFERENCE NOTES

Unless other wise indicated, dimensional units used in this bulletin are: Temperature in °F; precipitation and evaporation in inches, and wind movement in miles. Evaporation is measured on the standard Weather Bureau type pan 4 foot diameter unless otherwise shown by footnote following Table 4.

The four digit identification numbers in the Index are assigned on a territorial basis. There will be no duplication of numbers within the territory.

Delayed data and corrections will be carried in the June and December issues of Climatological Data.

- No record.

+ Also later date (dates) or months.

B Adjusted to full month.

E Water equivalent of snowfall wholly or partially estimated, using a ratio of 1 inch of water equivalent to every 10 inches of new snowfall.

M 1 to 9 days' record missing; see monthly Climatological Data for detailed daily record.

G Precipitation is measured with recording gage.

T Trace, an amount too small to measure.

Subscription Price: 10 cents per copy, monthly and annual; $1.00 per year. (Yearly subscription includes the Annual Summary.) Checks, postal notes and money orders should be made payable to the Treasurer of the United States. Remittances and correspondence regarding subscriptions should be sent to the Superintendent of Documents, Government Printing Office, Washington 25, D. C.

## RELOCATIONS

| | | | | | |
|---|---|---|---|---|---|
| MATANUSKA 9 | All equipment moved 0.2 mile S. . . . . | October 17, 1950 | MATANUSKA 14 | All equipment moved 300 feet W. . . . . | July 18, 1950 |
| TANACROSS | All equipment moved 660 feet E. . . . . | September 27, 1950 | WASILLA | All equipment moved 1/2 mile W of Wasilla railroad depot . . . . . | January 25, 1950 |
| COLLEGE MAG OBS | Rain gage moved 7 feet NE and shelter moved about 25 feet ESE . . . . . | June 17, 1950 | | | |

## NAME CHANGES

| | | | |
|---|---|---|---|
| Cape Thornbrough | Changed to | Umnak Cold Bay | January 1, 1950 |
| | Changed to | | January 1, 1950 |



GPO 86-102344 1000 5-15-51

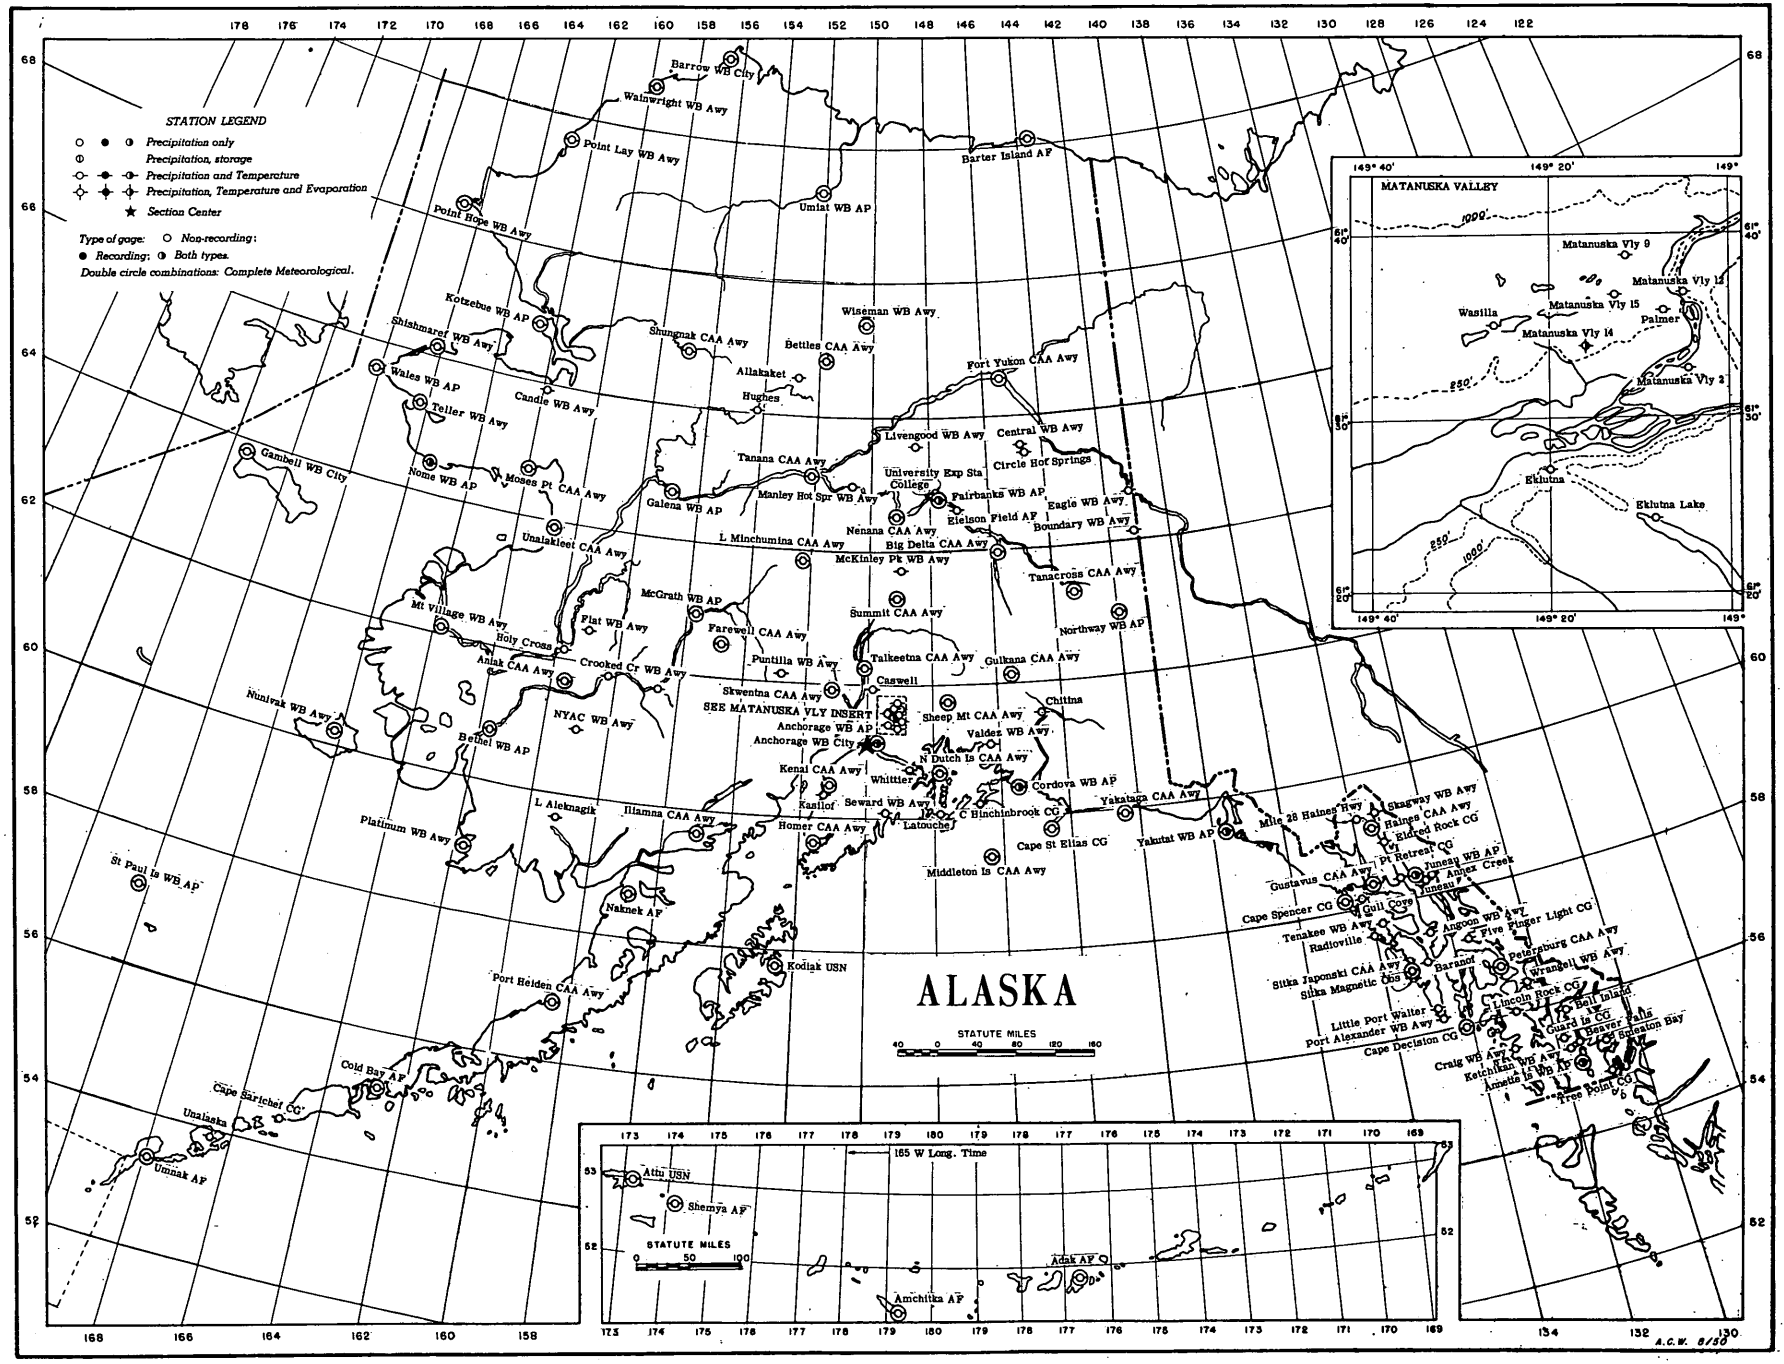
ALASKA
STATION LEGEND
Precipitation only
Precipitation, storage
Precipitation and Temperature
Precipitation, Temperature and Evaporation
Section Center
Type of gage: Non-recording; Recording; Both types.
Double circle combinations: Complete Meteorological.
STATUTE MILES
MATANUSKA VALLEY
Barrow WB City
Wainwright WB Awy
Point Lay WB Awy
Barter Island AF
Umiat WB AP
Point Hope WB Awy
Kotzebue WB AP
Shishmaref WB Awy
Wales WB AP
Teller WB Awy
Candle WB Awy
Shungnak CAA Awy
Wiseman WB Awy
Bettles CAA Awy
Allakaket
Hughes
Fort Yukon CAA Awy
Gambell WB City
Nome WB AP
Moses Pt CAA Awy
Galena WB AP
Tanana CAA Awy
Manley Hot Spr WB Awy
Livengood WB Awy
Central WB Awy
Circle Hot Springs
University Exp Sta
College
Fairbanks WB AP
Eagle WB Awy
Eielson Field AF
Boundary WB Awy
Nenana CAA Awy
Big Delta CAA Awy
L Minchumina CAA Awy
McKinley Pk WB Awy
Unalakleet CAA Awy
Tanacross CAA Awy
McGrath WB AP
Summit CAA Awy
Northway WB AP
Mt Village WB Awy
Flat WB Awy
Farewell CAA Awy
Holy Cross
Aniak CAA Awy
Crooked Cr WB Awy
Puntilla WB Awy
Talkeetna CAA Awy
Gulkana CAA Awy
Caswell
Skwentna CAA Awy
SEE MATANUSKA VLY INSERT
Anchorage WB AP
Anchorage WB City
Sheep Mt CAA Awy
Chitina
Valdez WB Awy
Nunivak WB Awy
NYAC WB Awy
Bethel WB AP
N Dutch Is CAA Awy
Kenai CAA Awy
Whittier
Cordova WB AP
Yakataga CAA Awy
L Aleknagik
Iliamna CAA Awy
Kasilof
Seward WB Awy
C Binchinbrook CG
Latouche
Homer CAA Awy
Cape St Elias CG
Yakutat WB AP
Mile 28 Haines Hwy
Skagway WB Awy
Haines CAA Awy
H. Eldred Rock CG
Pt Retreat CG
Juneau WB AP
Annex Creek
Juneau
Platinum WB Awy
St Paul Is WB AP
Middleton Is CAA Awy
Gustavus CAA Awy
Cape Spencer CG
Gull Cove
Angoon WB Awy
Five Finger Light CG
Tenakee WB Awy
Radioville
Petersburg CAA Awy
Wrangell WB Awy
Naknek AF
Kodiak USN
Sitka Japonski CAA Awy
Sitka Magnetic Obs
Baranof
Lincoln Rock CG
Ball Island
Port Heiden CAA Awy
Little Port Walter
Port Alexander WB Awy
Cape Decision CG
Guard Is CG
Beaver Falls
Sumston Bay
Craig WB Awy
Ketchikan WB Awy
Annette Is Hp AP
Tree Point CG
Cold Bay AF
Cape Sarichef CG
Unalaska
Unimak AF
Attu USN
Shemya AF
Adak AF
Amchitka AF
165 W Long. Time
A.C.W. 8/50

U.S. DEPARTMENT OF THE INTERIOR
GEOLOGICAL SURVEY

WAR MINERALS INVESTIGATION
PRELIMINARY MAP

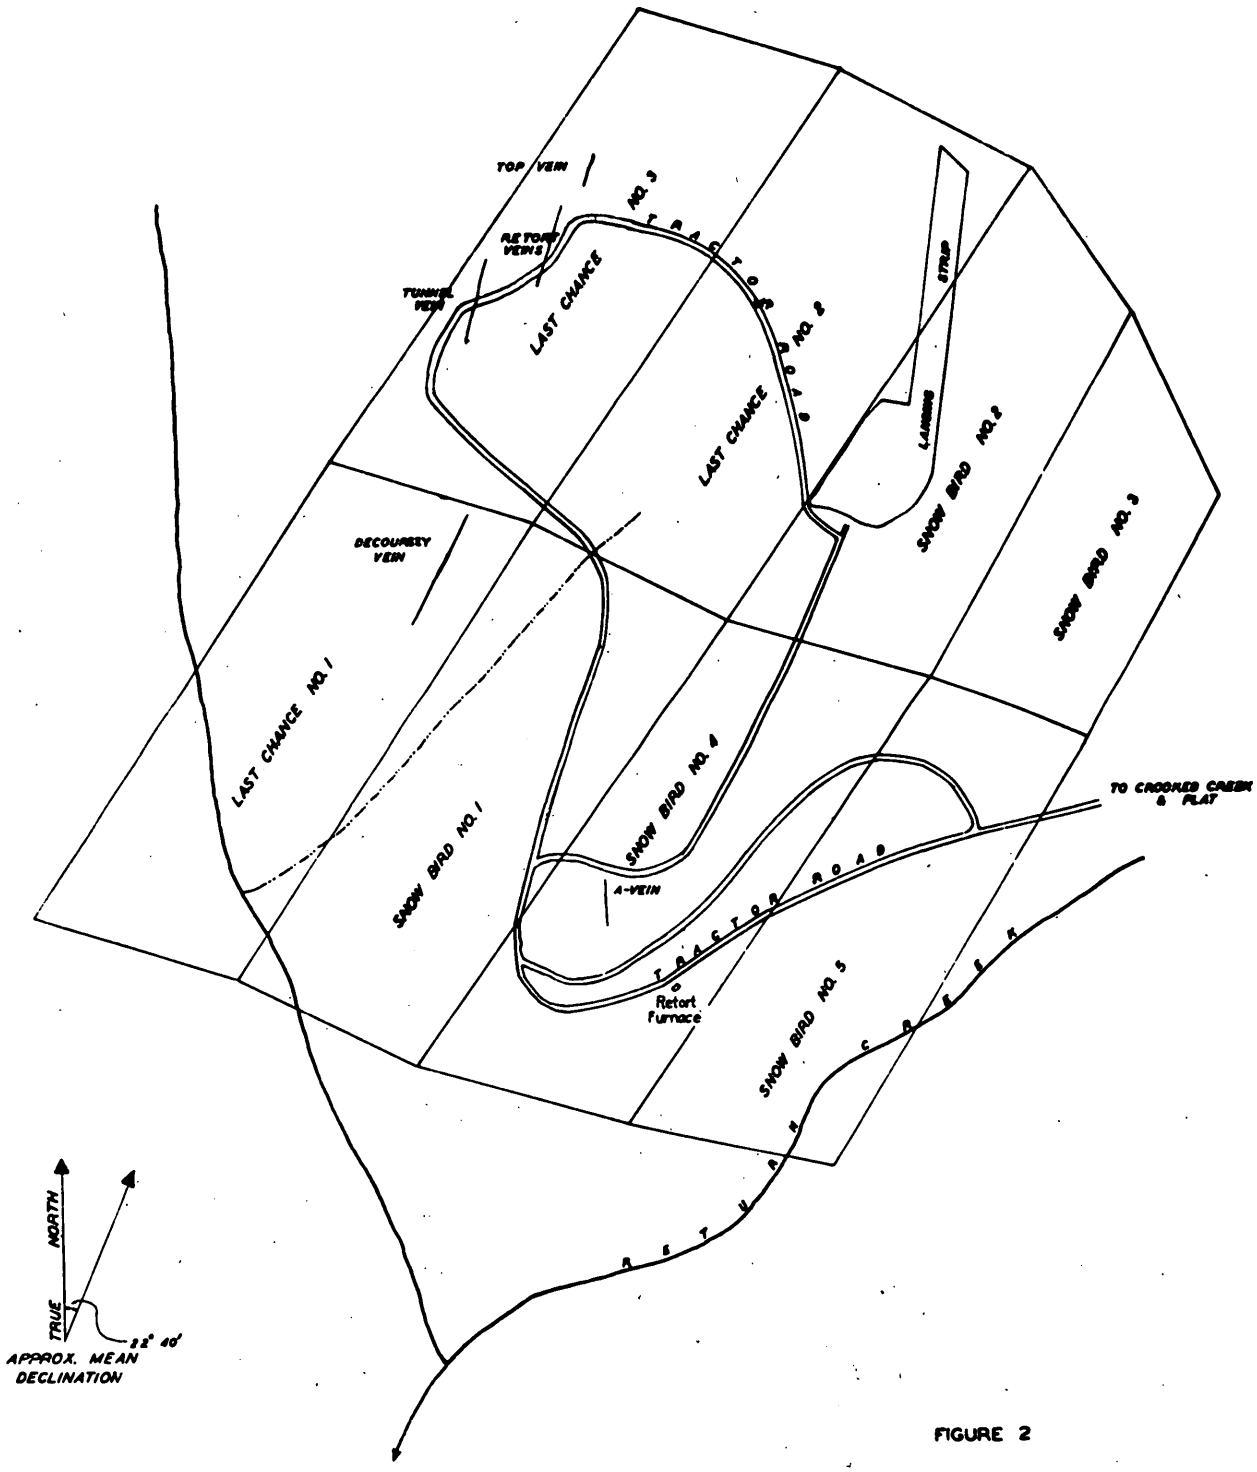


FIGURE 2

MAP SHOWING LODE MINING CLAIMS
DECOURSEY MOUNTAIN AREA
QUICKSILVER DEPOSITS
IDITAROD DISTRICT, SOUTHWESTERN ALASKA

SCALE IN FEET

250 0 250 500 750 1000

E.J. WEBBER & J.M. HOARE
OCT. 1943

98775

US DEPARTMENT OF THE INTERIOR
GEOLOGICAL SURVEY

WAR MINERALS INVESTIGATION
PRELIMINARY MAP

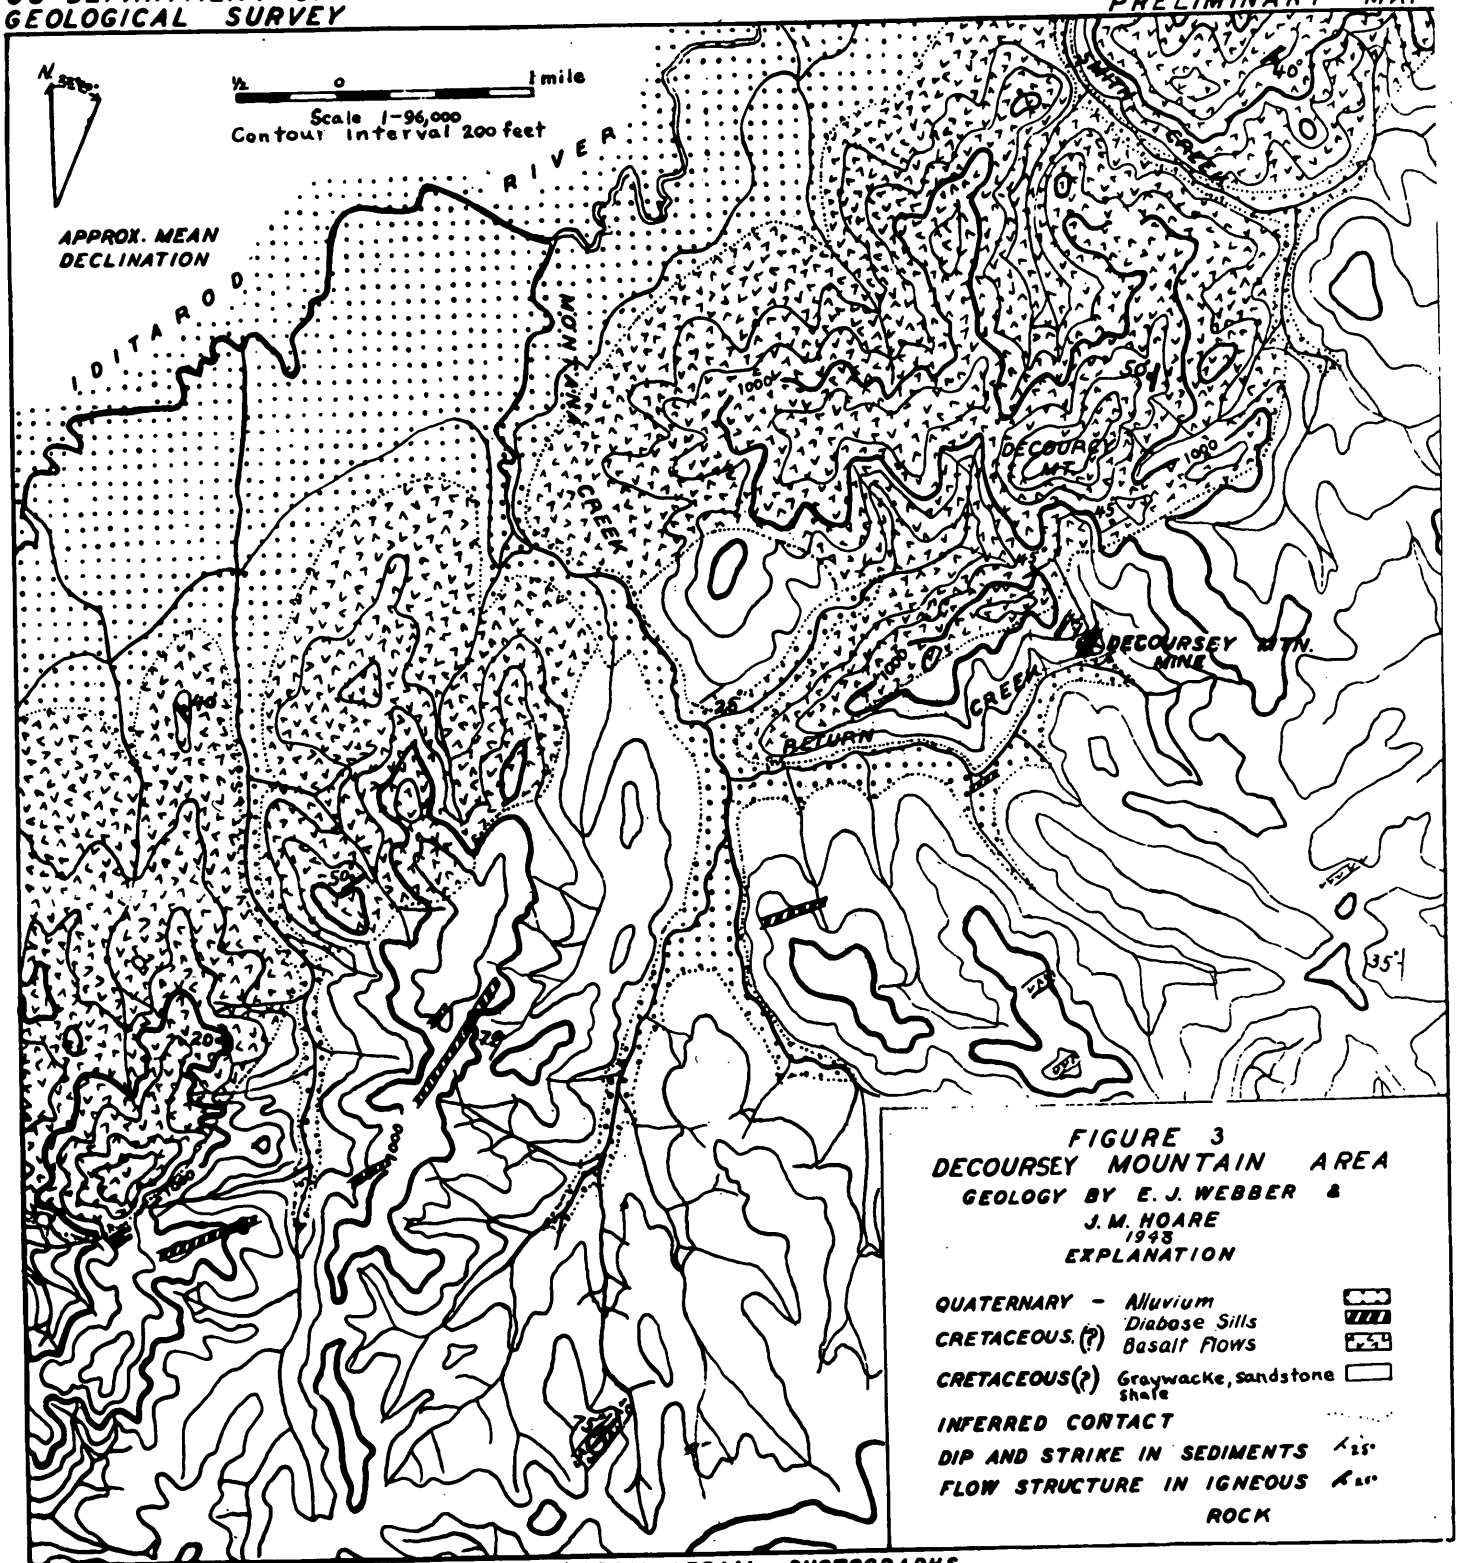


TOPOGRAPHY AND DRAINAGE COMPILED FROM AERIAL PHOTOGRAPHS

98775

dmea 2276

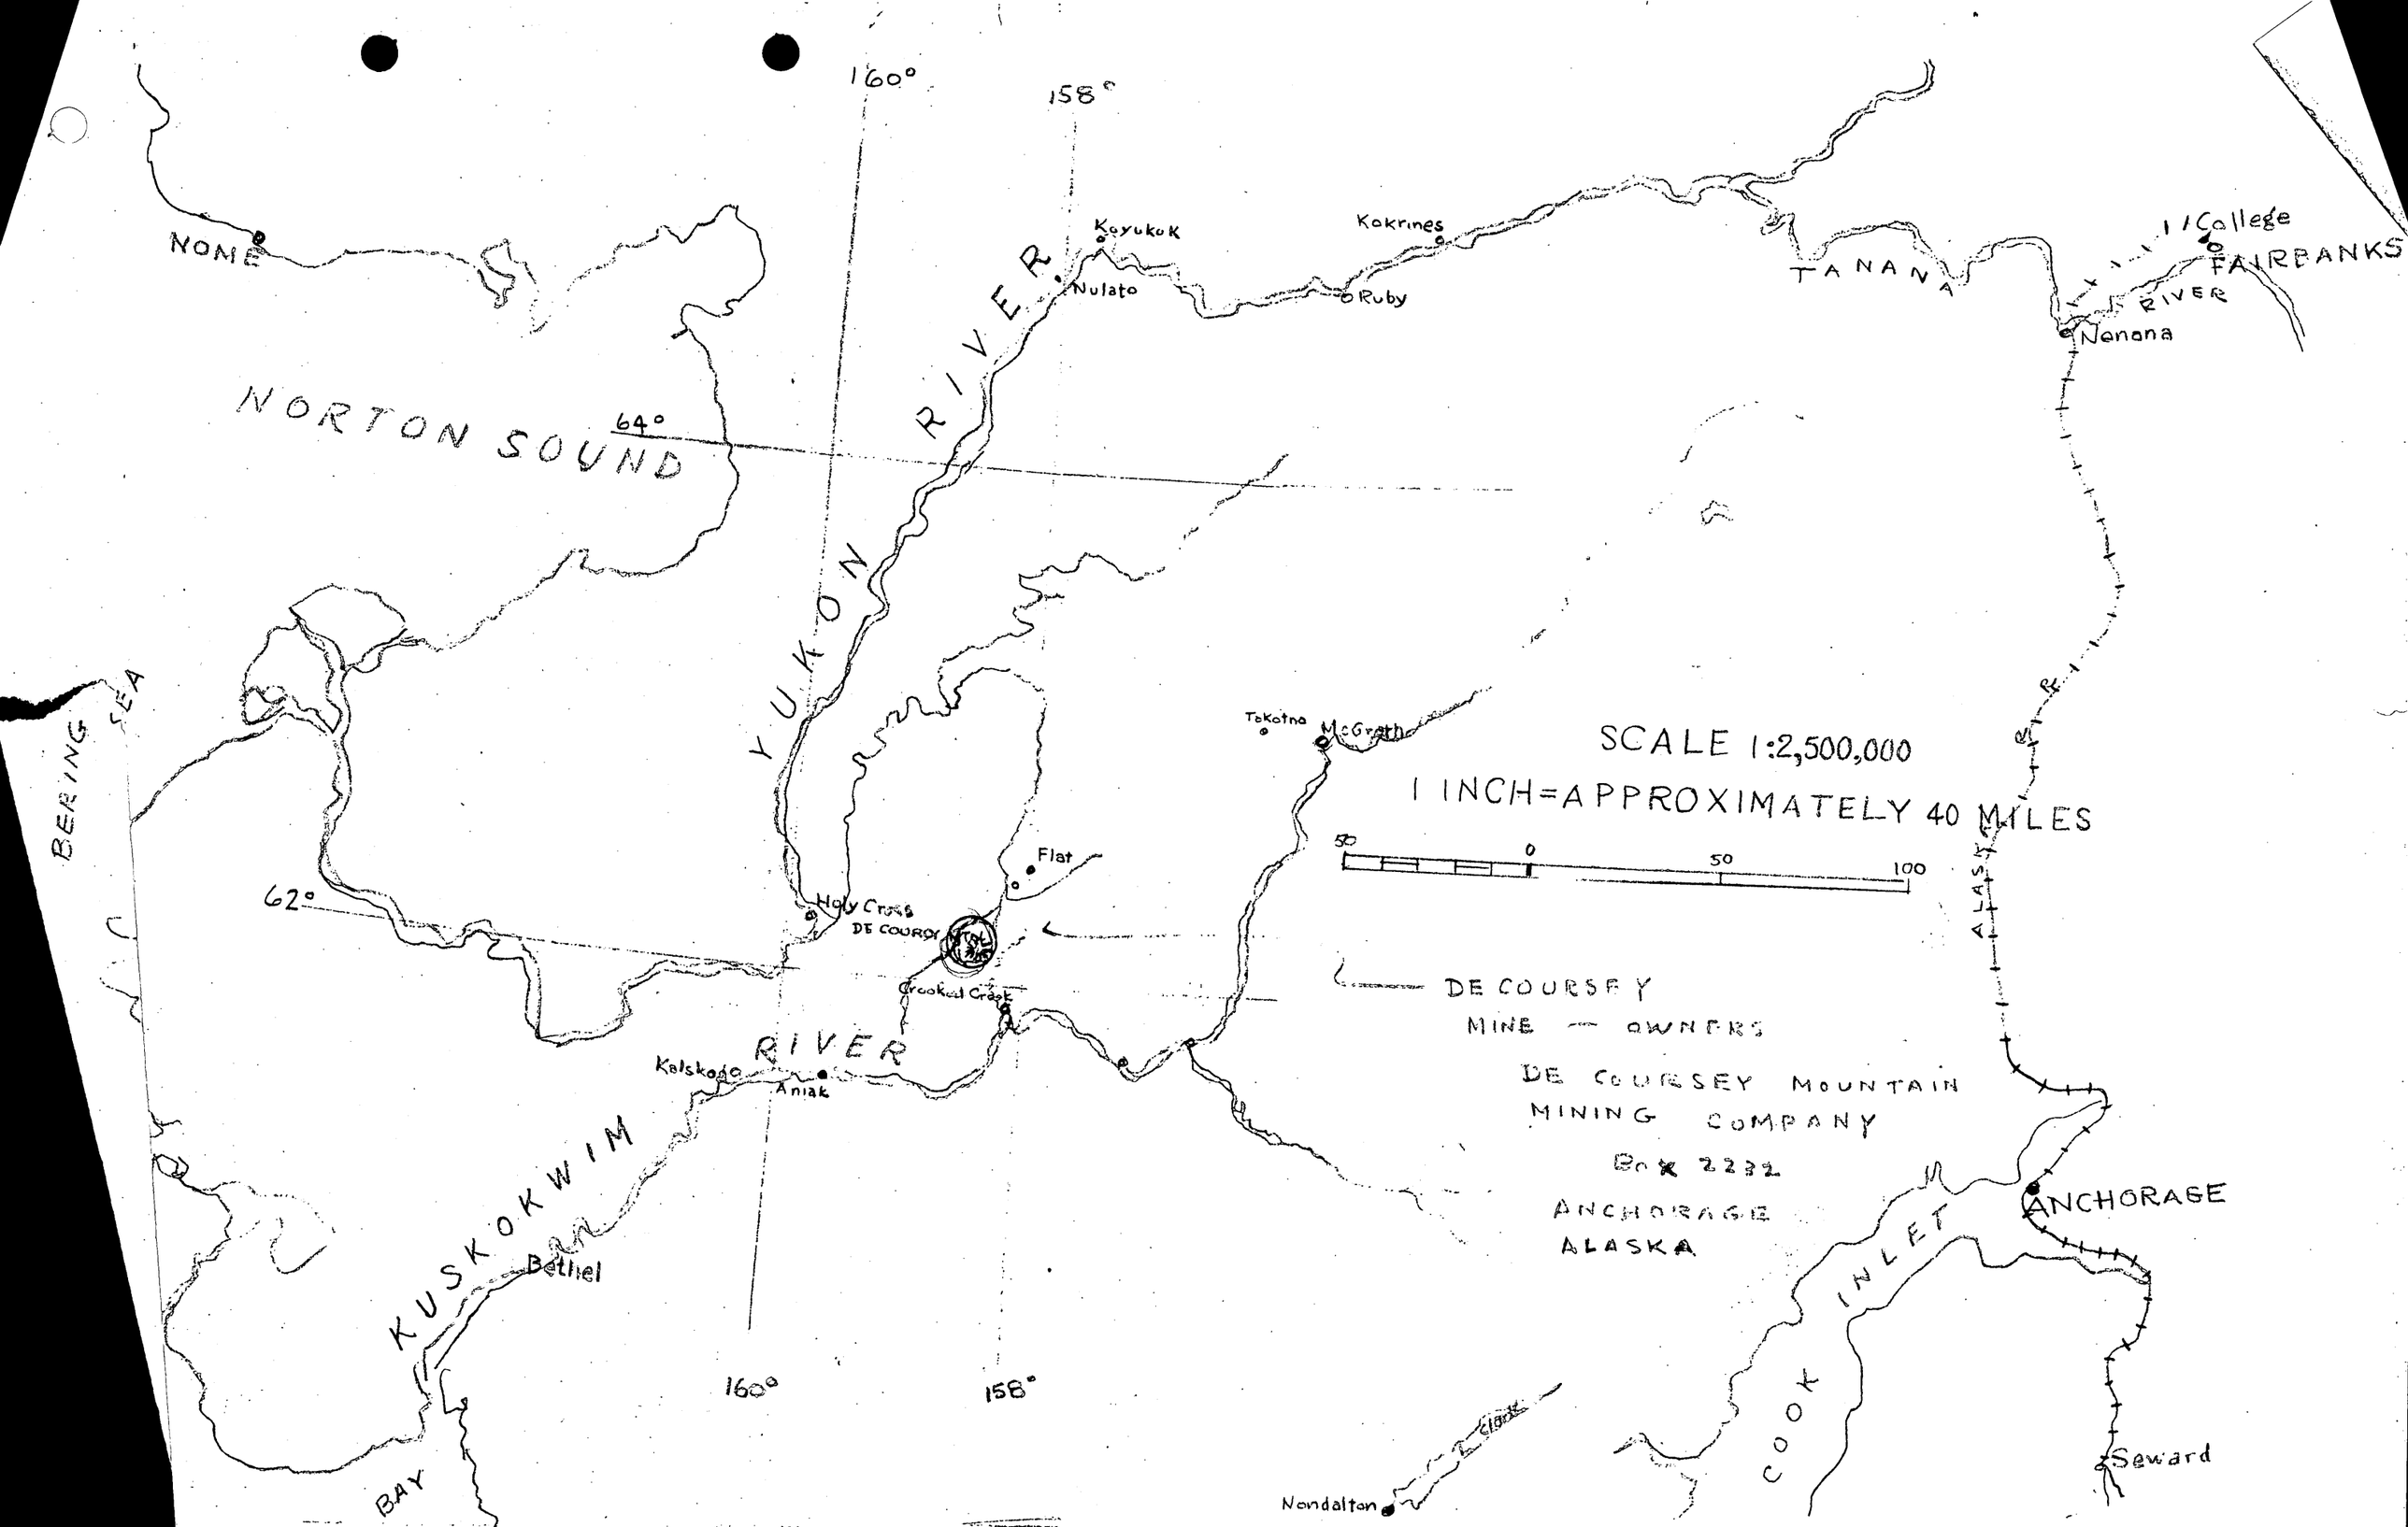
160°
158°
NOME
Koyukuk
Nulato
Kokrines
Ruby
TANANA
College
FAIRBANKS
RIVER
Nenana
NORTON SOUND
64°
YUKON RIVER
BERING SEA
Tokotna
McGrath
SCALE 1:2,500,000
1 INCH=APPROXIMATELY 40 MILES
50
0
50
100
Flat
62°
Holy Cross
DE COURSEY
Crooked Creek
DE COURSEY
MINE — OWNERS
DE COURSEY MOUNTAIN
MINING COMPANY
Box 2232
ANCHORAGE
ALASKA
Kalskag
Aniak
RIVER
KUSKOKWIM
Bethel
ANCHORAGE
COOK INLET
160°
158°
BAY
Nondalton
Seward

dmu 2276

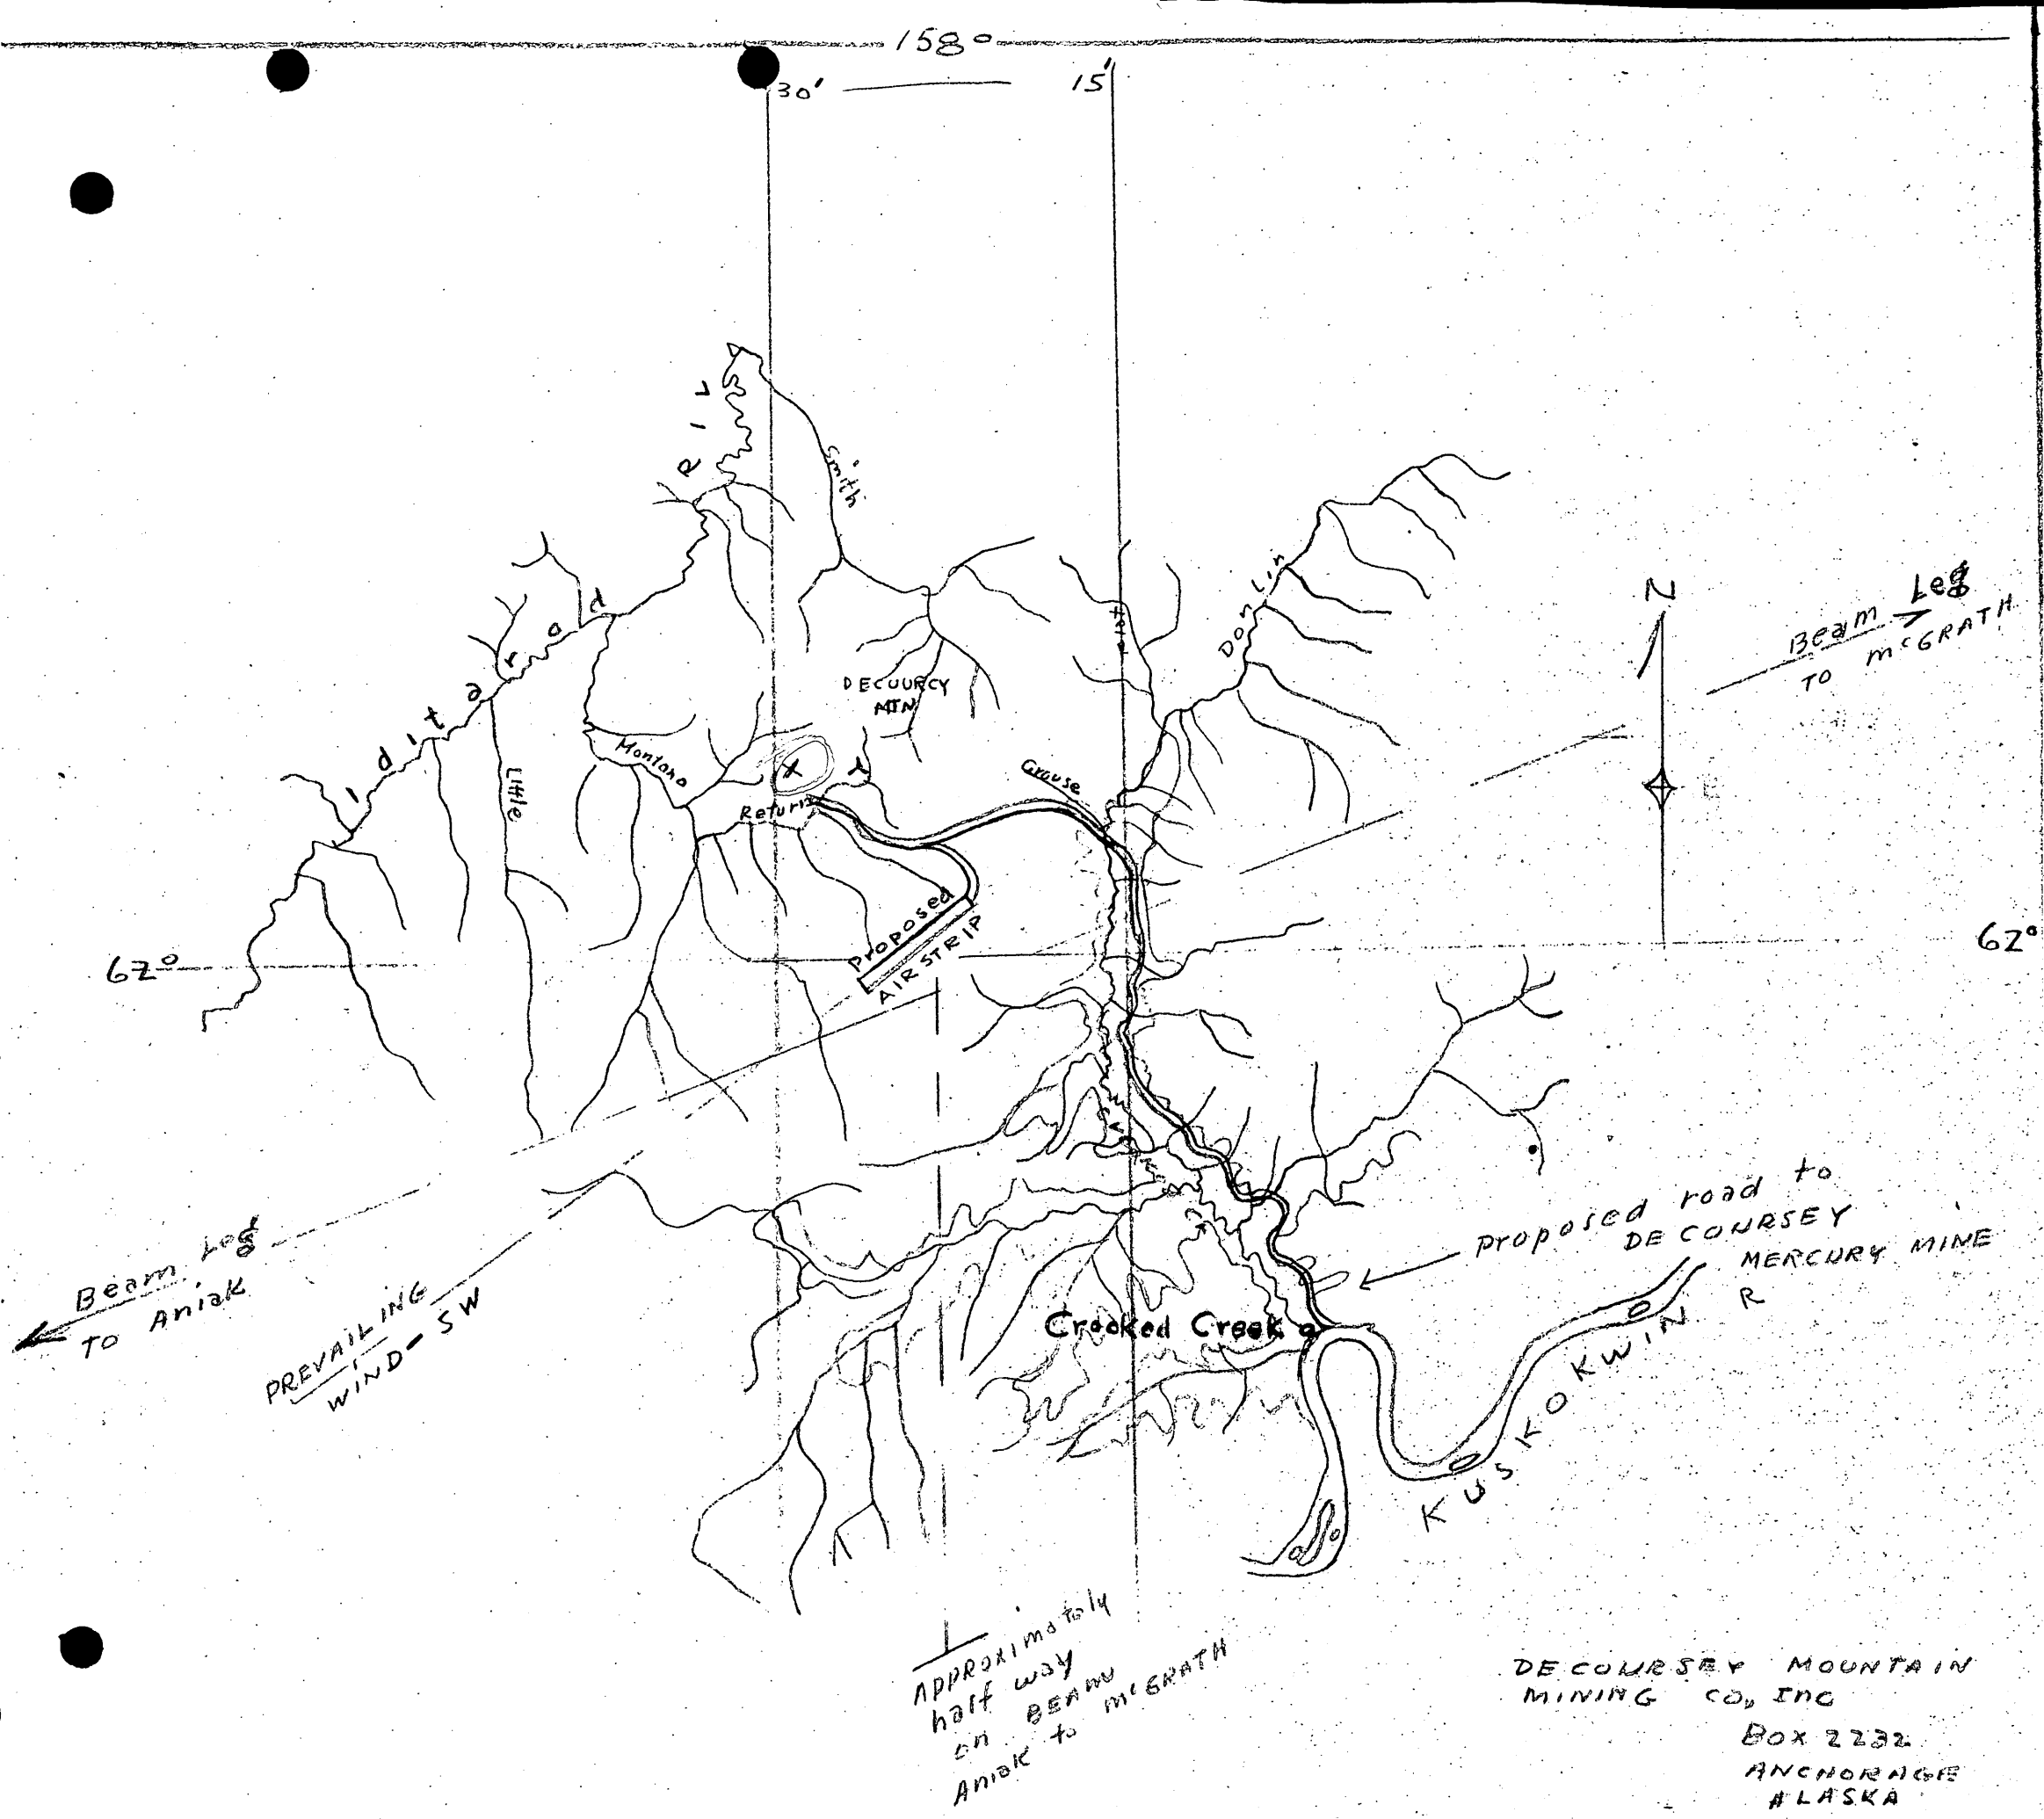
1580
30'
15'
Iditarod
Little
Montana
Smith
DECOURCY MTN
Returns
Grouse
Donlin
Proposed AIRSTRIP
62°
62°
N
Beam Leg TO McGRATH
Beam Leg TO Aniak
PREVAILING WIND - SW
Crooked Creek
proposed road to DE COURSEY MERCURY MINE
KUSKOKWIN R
Approximately half way on BEAM Aniak to McGRATH
DE COURSEY MOUNTAIN MINING CO, INC
BOX 2232
ANCHORAGE
ALASKA

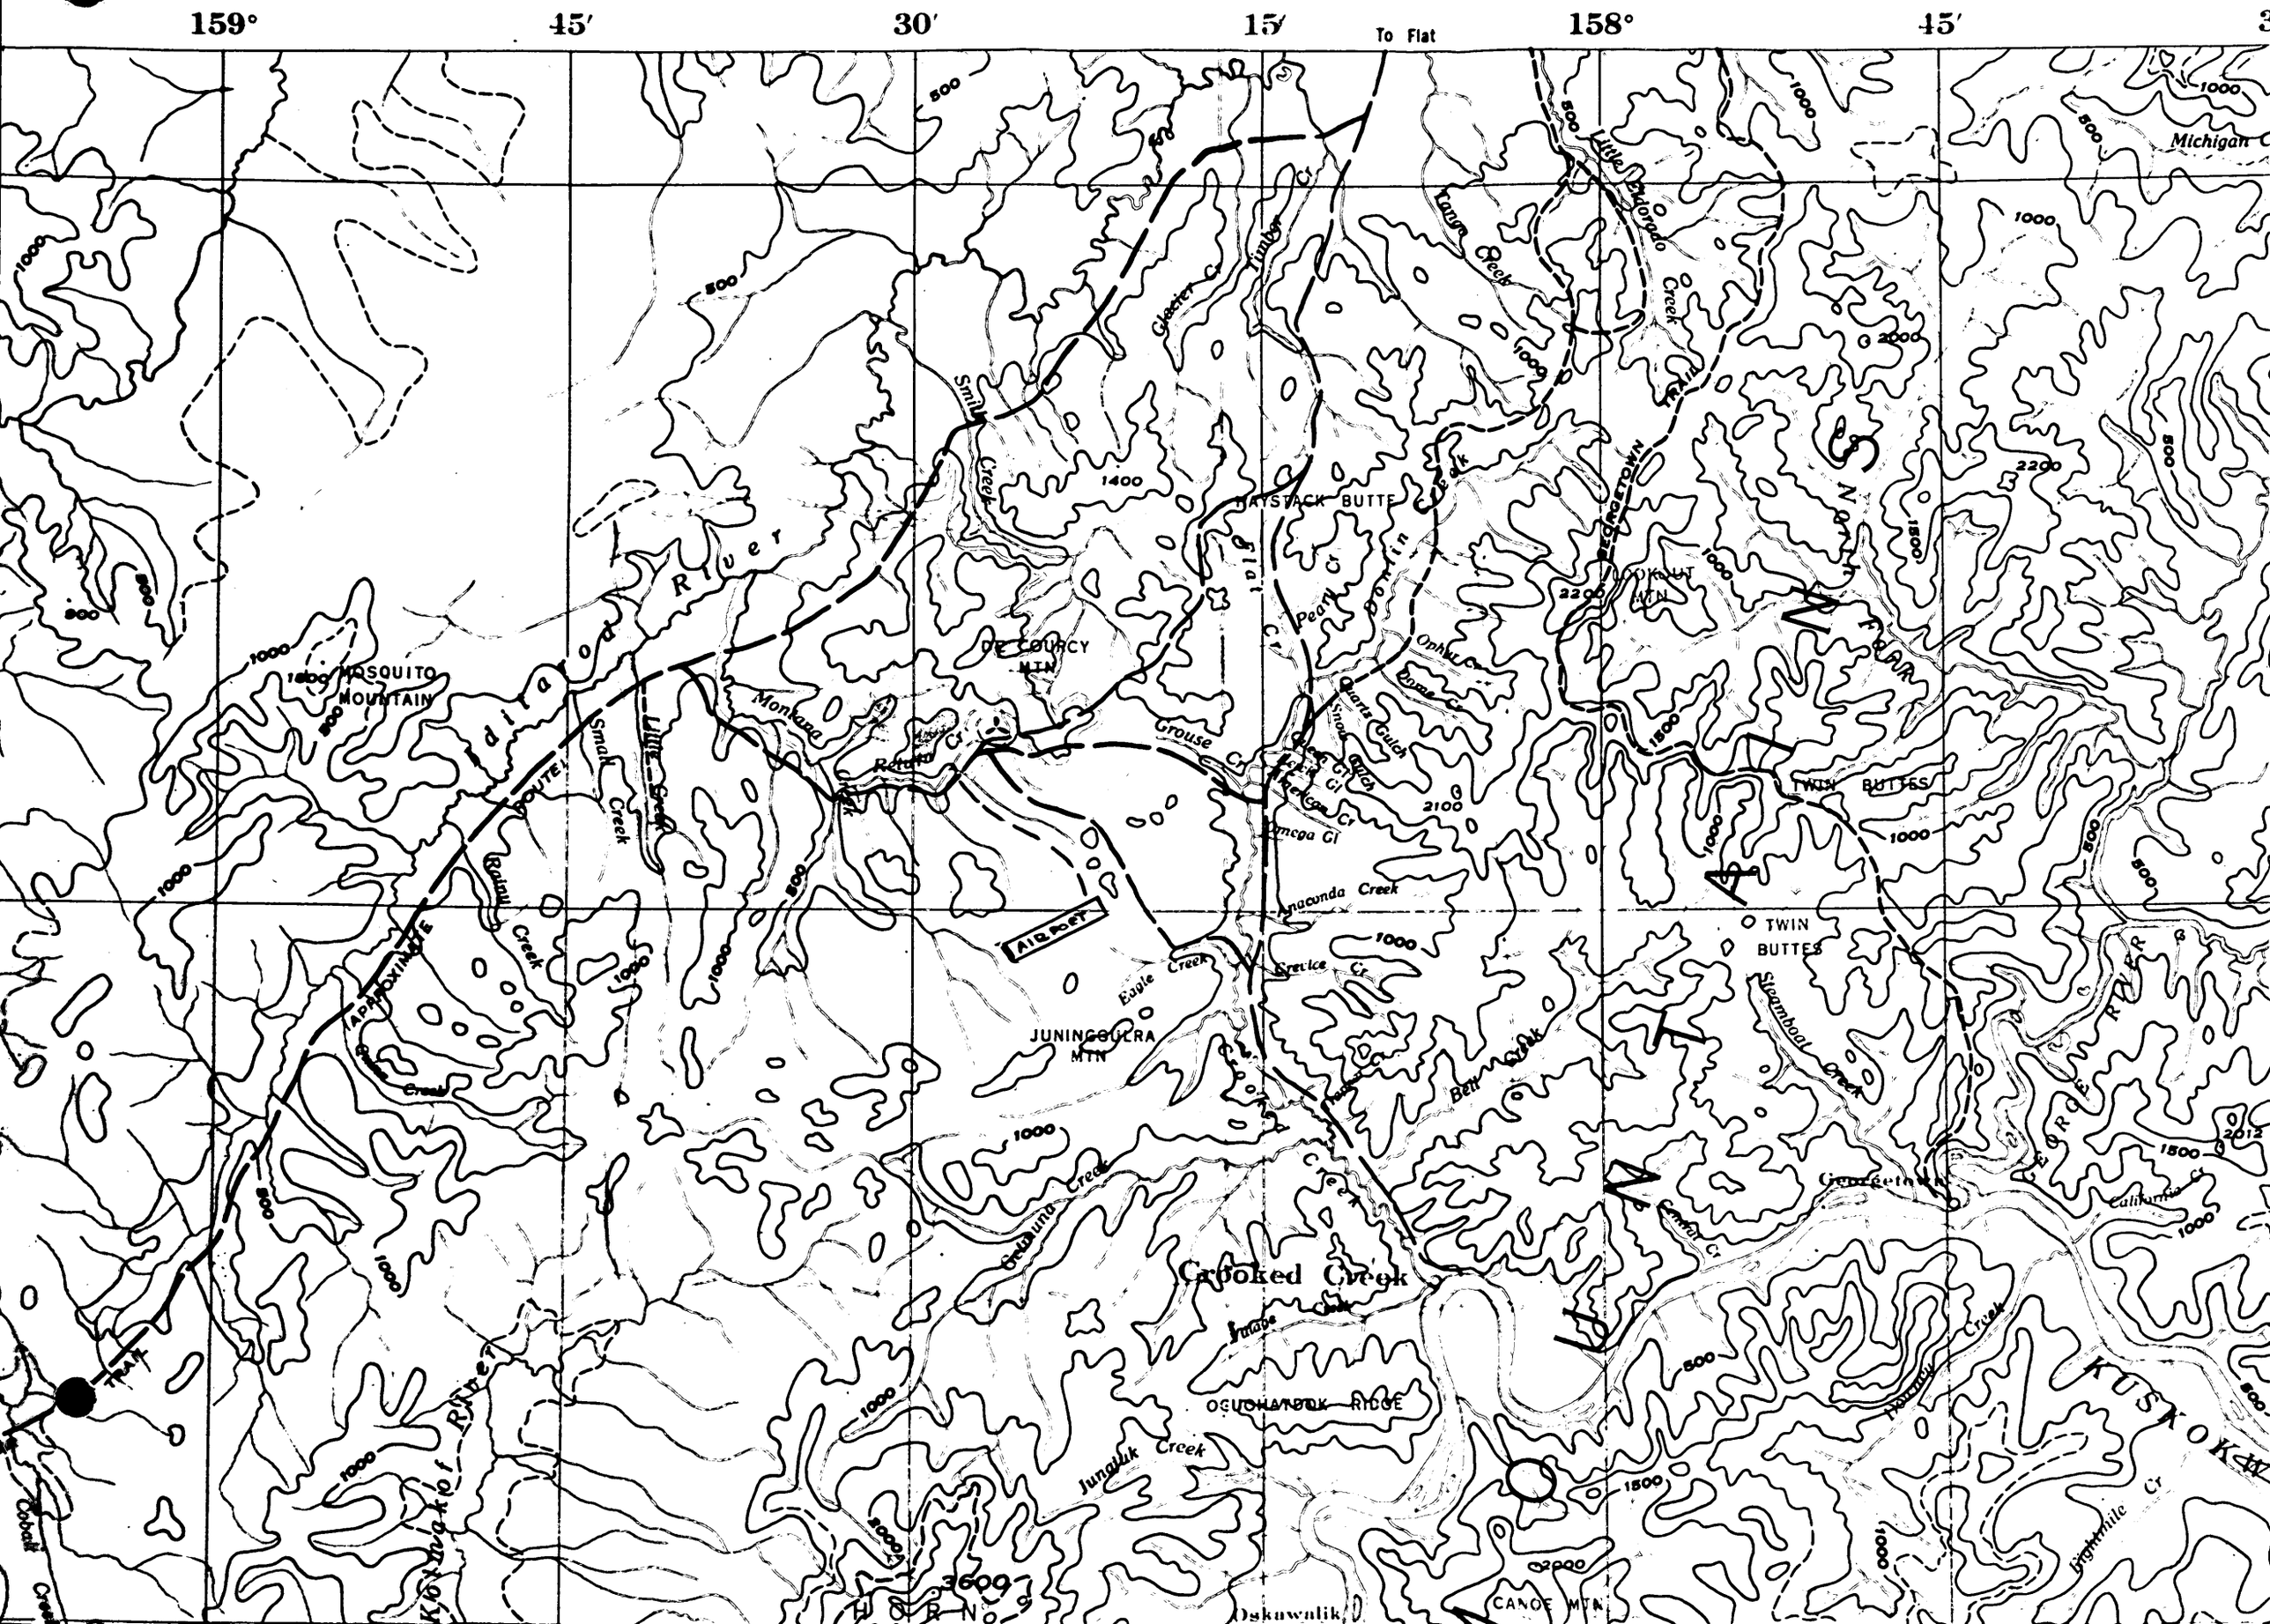
159°
45′
30′
15′
158°
45′
To Flat
Michigan
Little Eldorado Creek
Canyon Creek
Glacier Cr
Timber Cr
Smith Creek
HAYSTACK BUTTE
Flat Cr
Pearl Cr
Edgecrown
LOOKOUT MTN
Ophir Cr
Quartz Gulch
Snow Gulch
Grouse Cr
Montana Cr
Smith Creek
Little Creek
DE COURCY MTN
MOSQUITO MOUNTAIN
Rainy Creek
APPROXIMATE ROUTE
AIRPORT
Eagle Creek
Anaconda Creek
Bruce Cr
JUNINGOULRA MTN
Bear Creek
Bethany Cr
TWIN BUTTES
Steamboat Creek
Georgetown
California Cr
Cedar Cr
Crooked Creek
Trail
OGUCHANDUK RIDGE
Jungaluk Creek
Hornady Creek
KUSKOKWIM
Brightmilk Cr
Oskawalik
CANOE MTN
HORN
3600

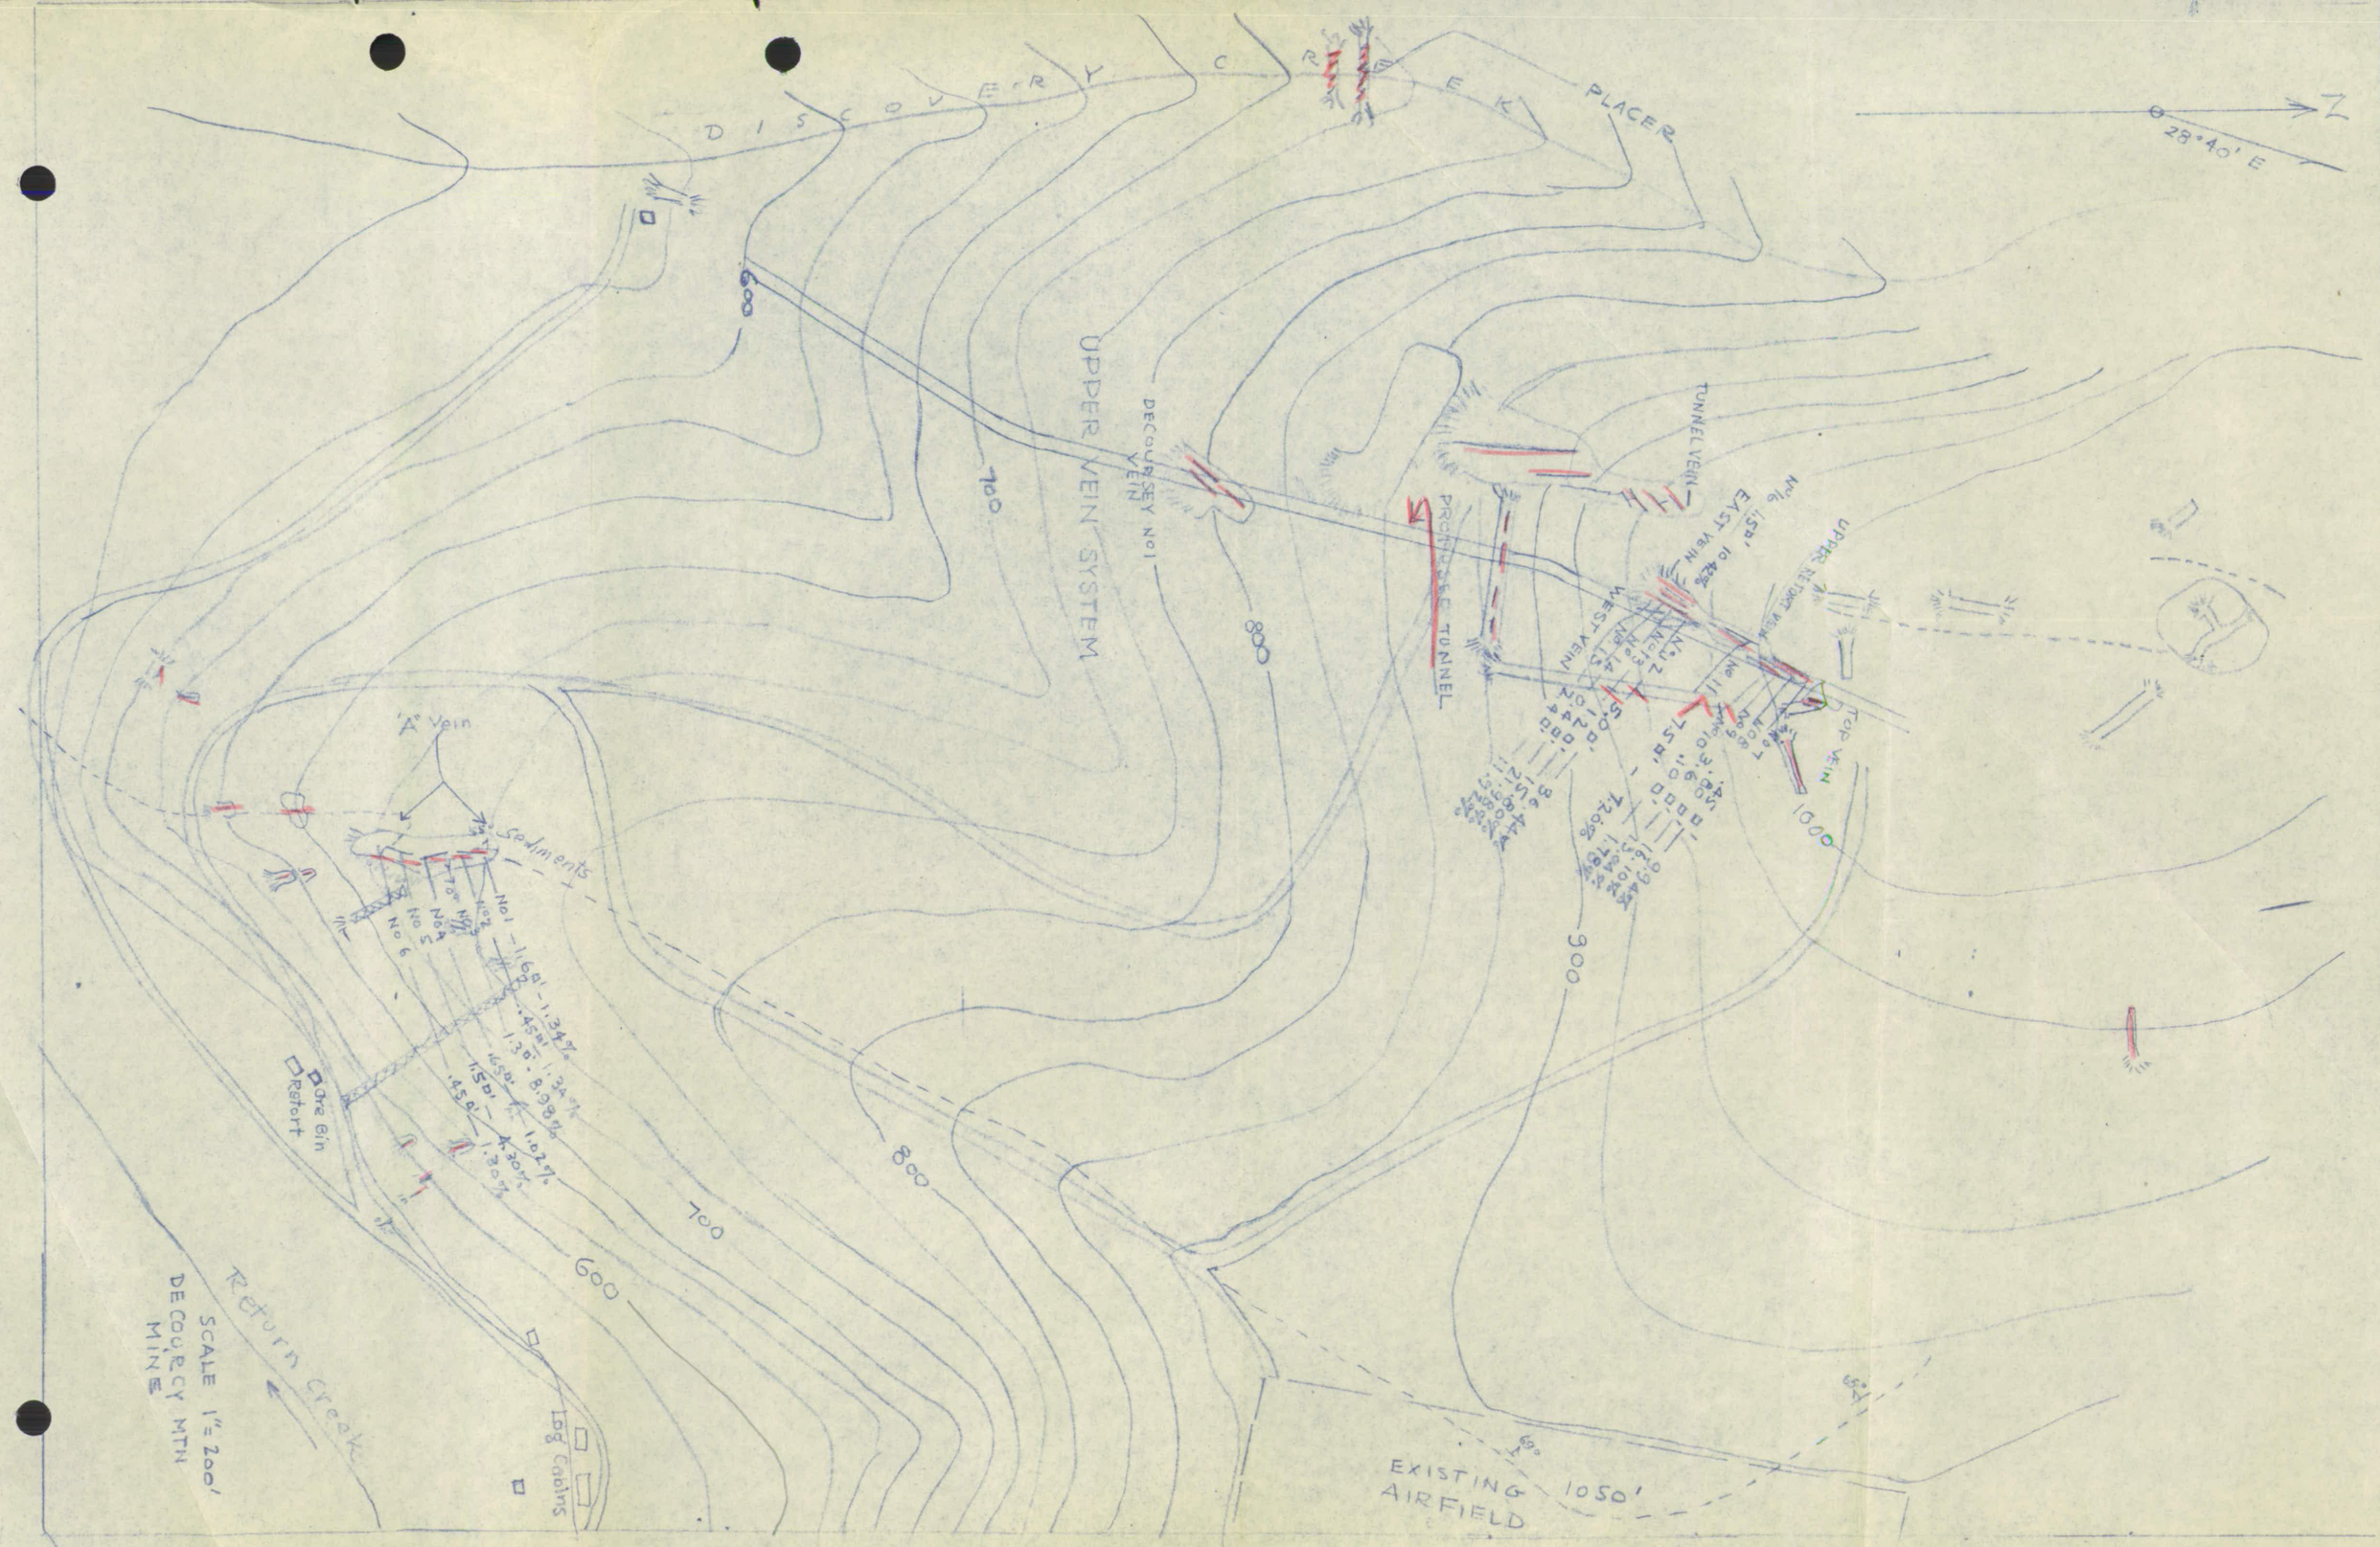


TRACED FROM MAP MADE BY
E.S. WEBBER U.S.G.S

LEGEND: CINNABAR
CAVED TUNNEL
OPEN CUT TRENCH
DIP & STRIKE
TRAIL
1" = 200'

DECOURSEY MOUNTAIN
MINING CO. INC
BOX 2232
ANCHORAGE ALASKA

Fig 1.

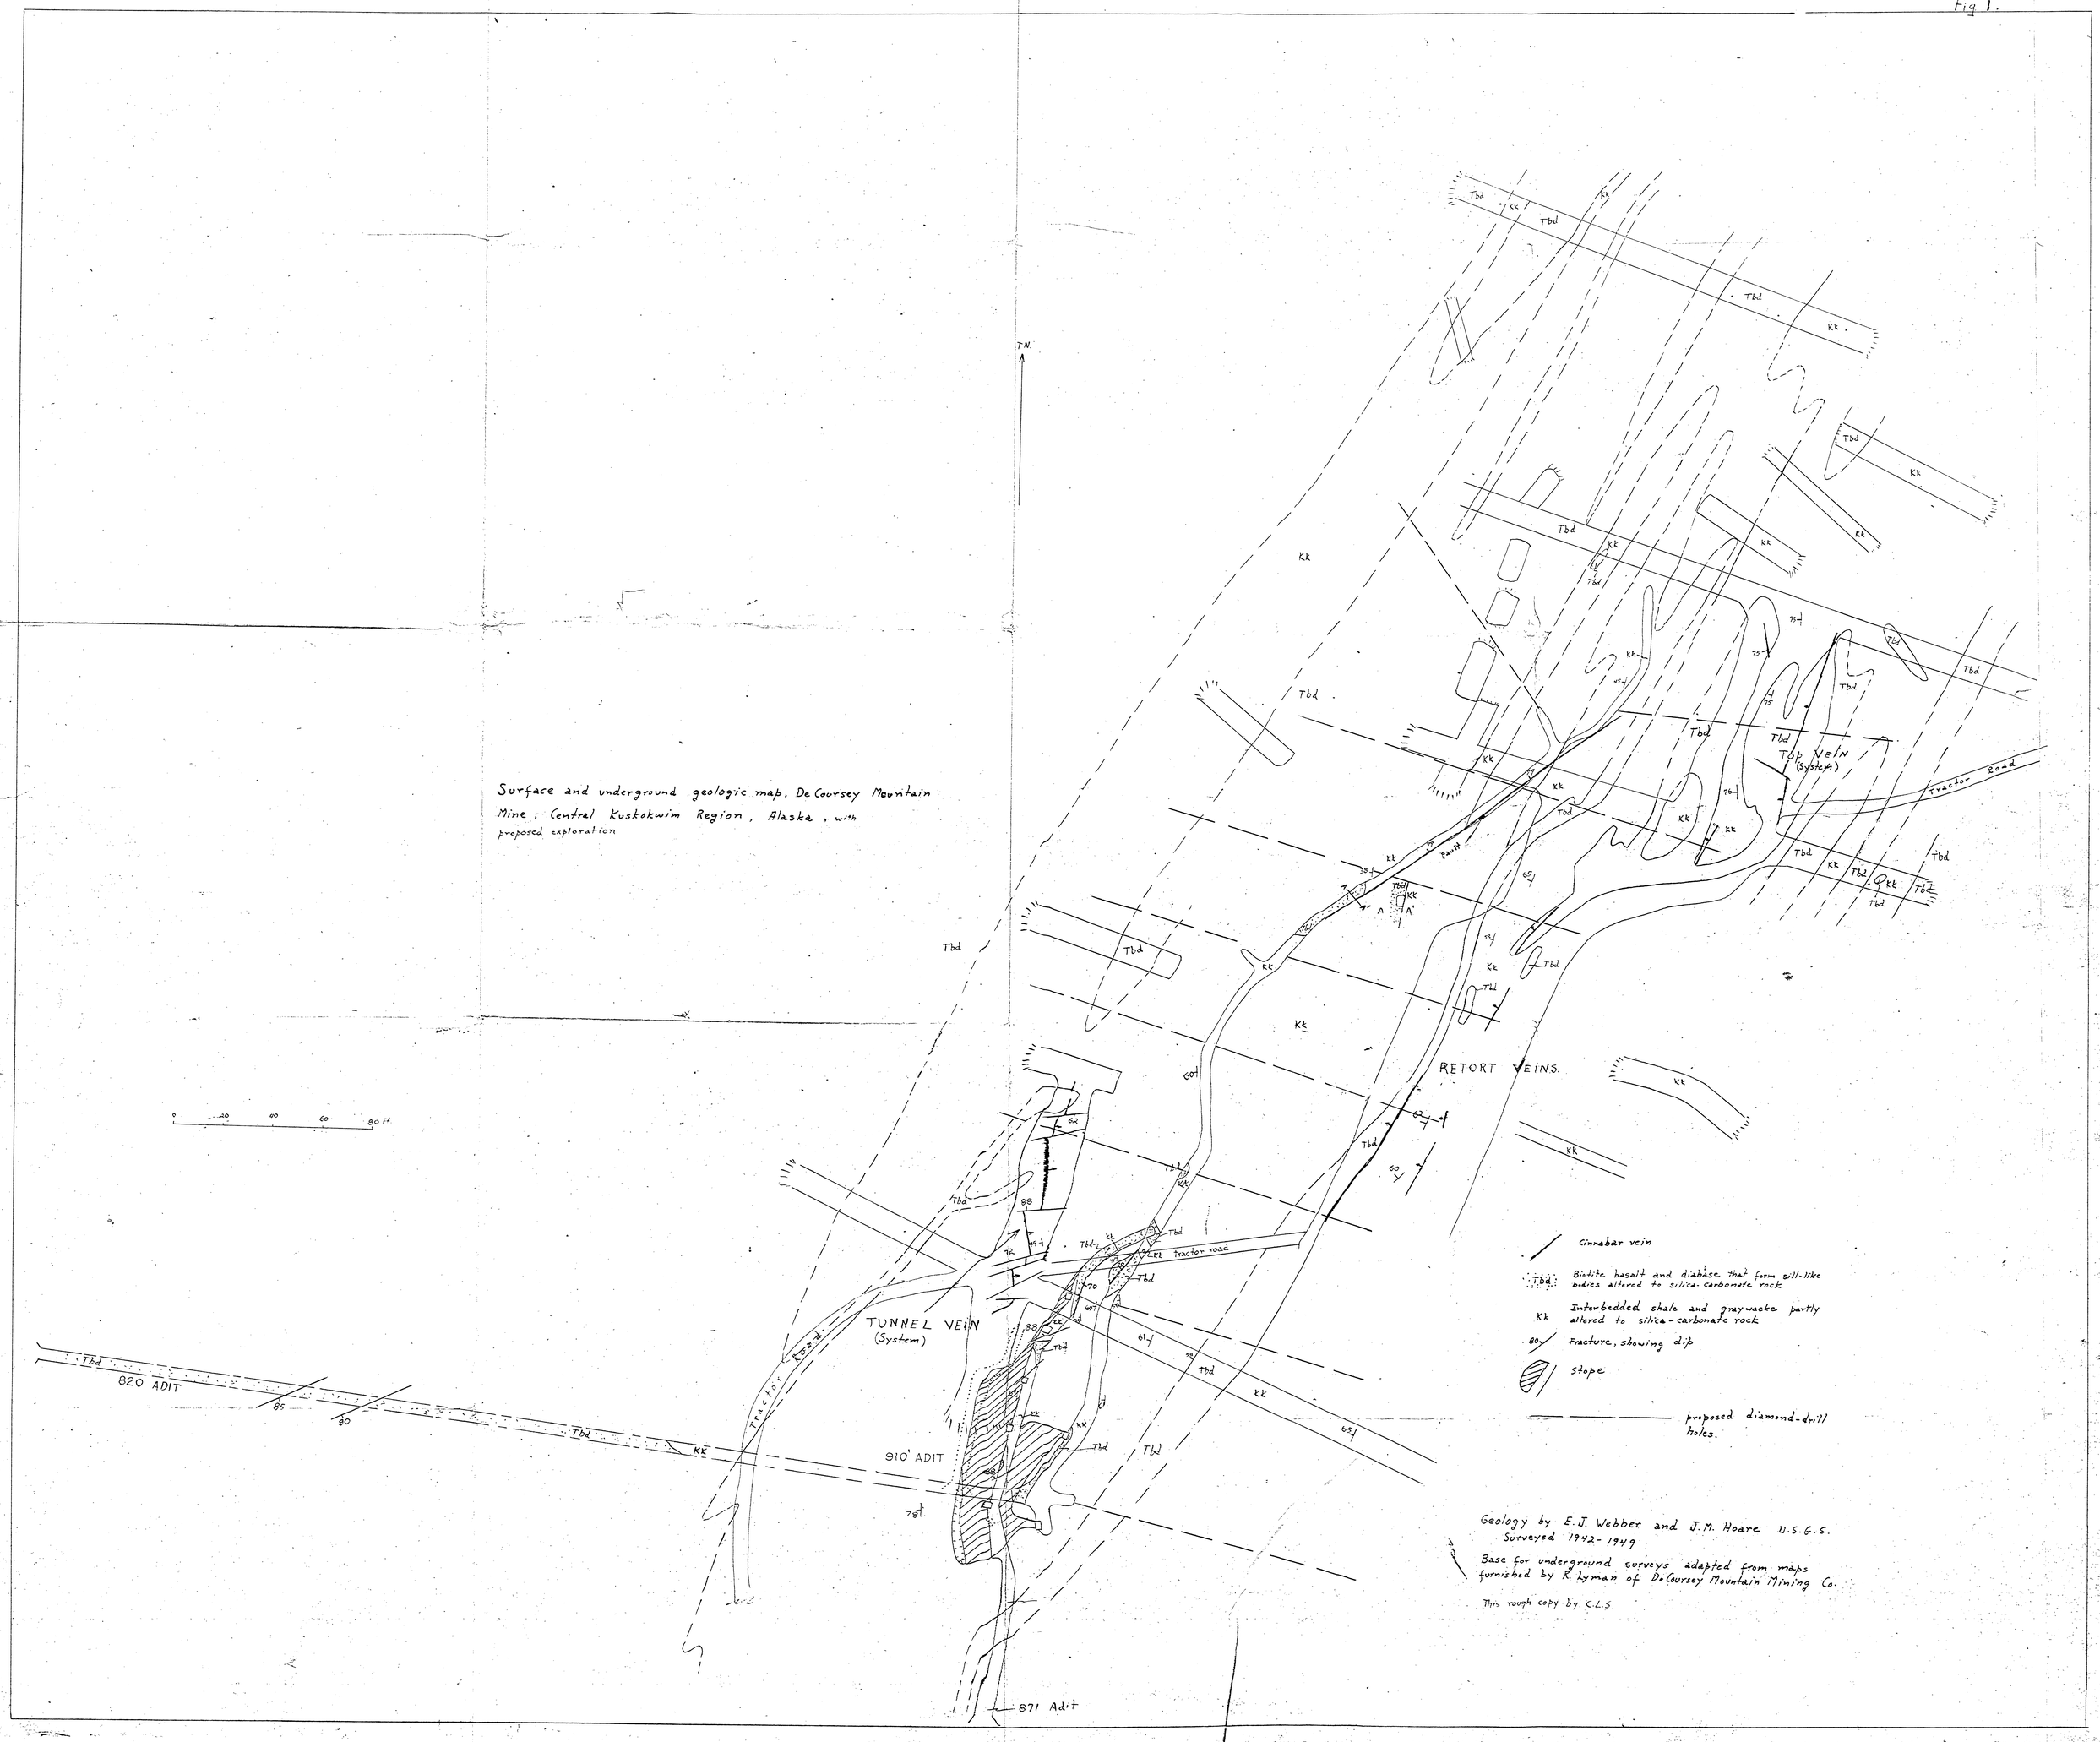


Surface and underground geologic map, De Coursey Mountain Mine; Central Kuskokwim Region, Alaska, with proposed exploration

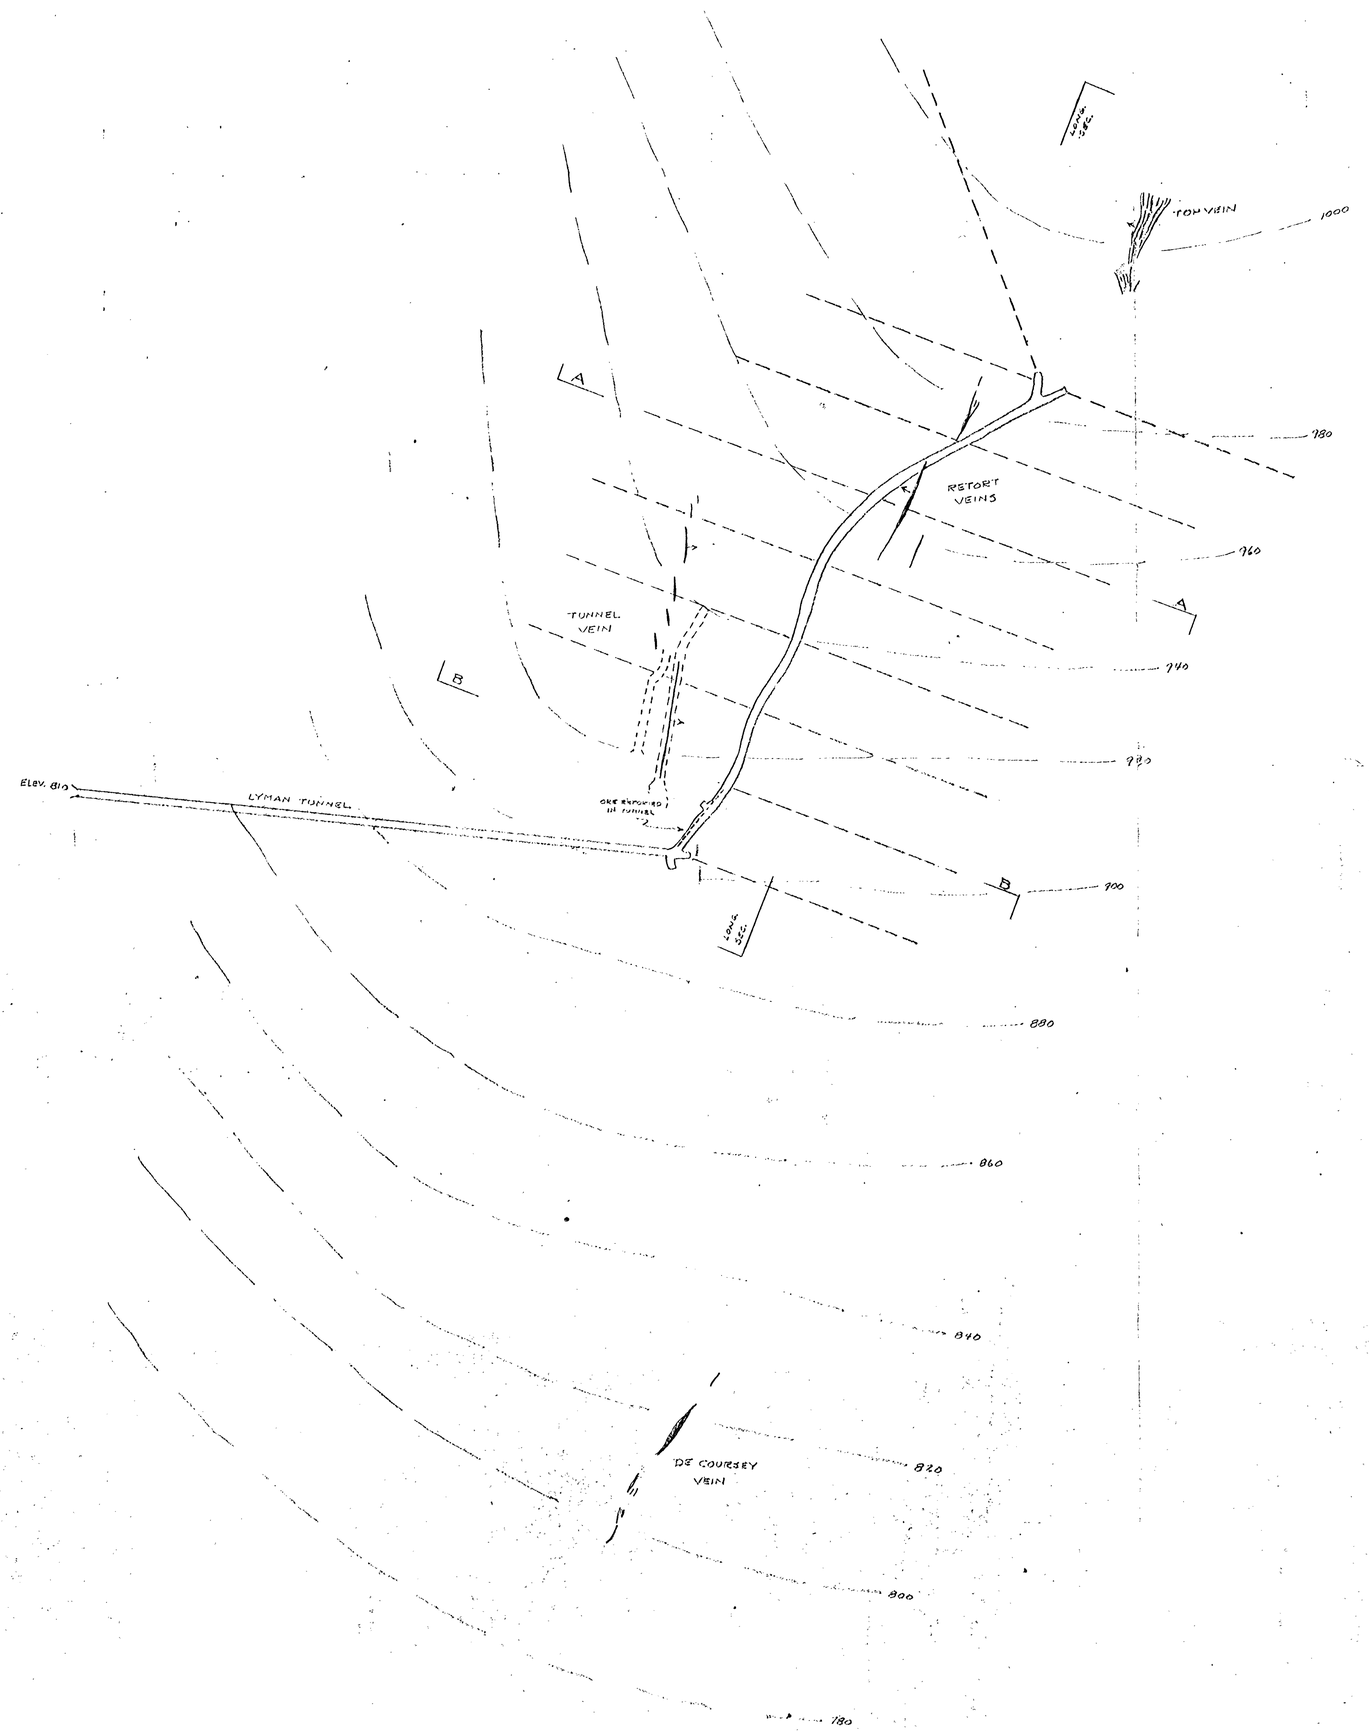


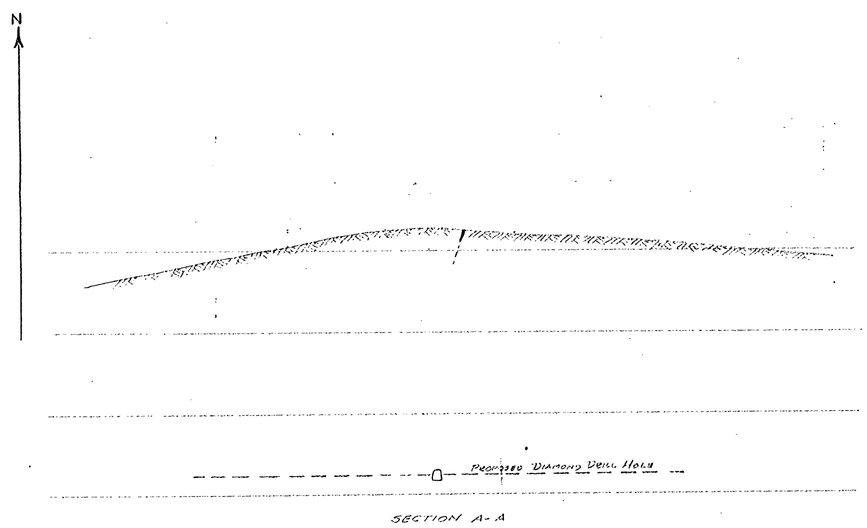


SECTION A-A

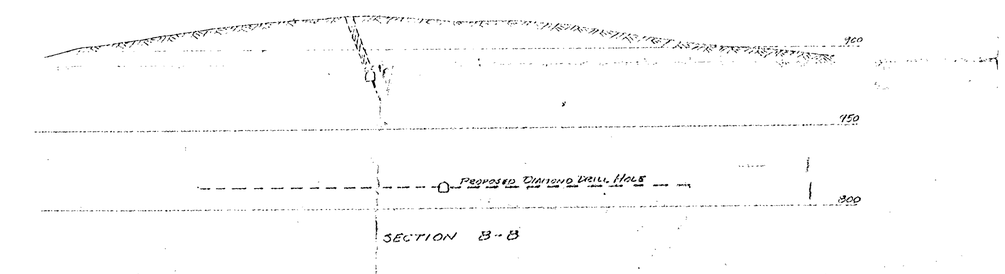


SECTION B-B

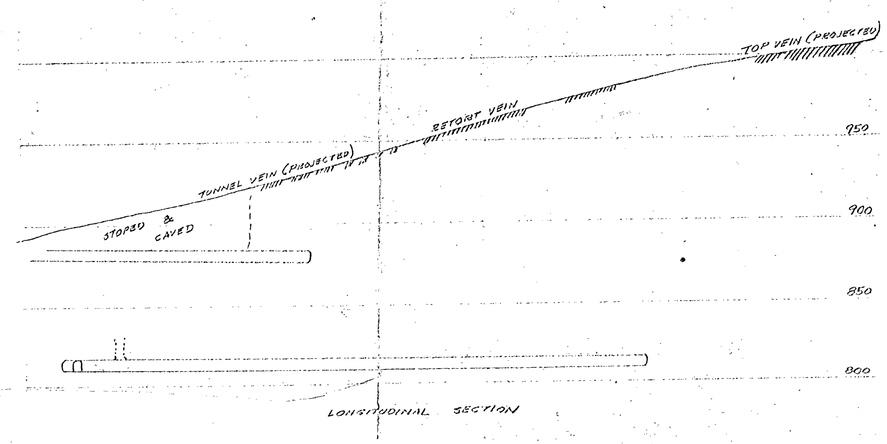


LONGITUDINAL SECTION

DE COURSEY MT. MINE

PROPOSED DIAMOND DRILLING

1"=50'

JAN. 1953

CFH.

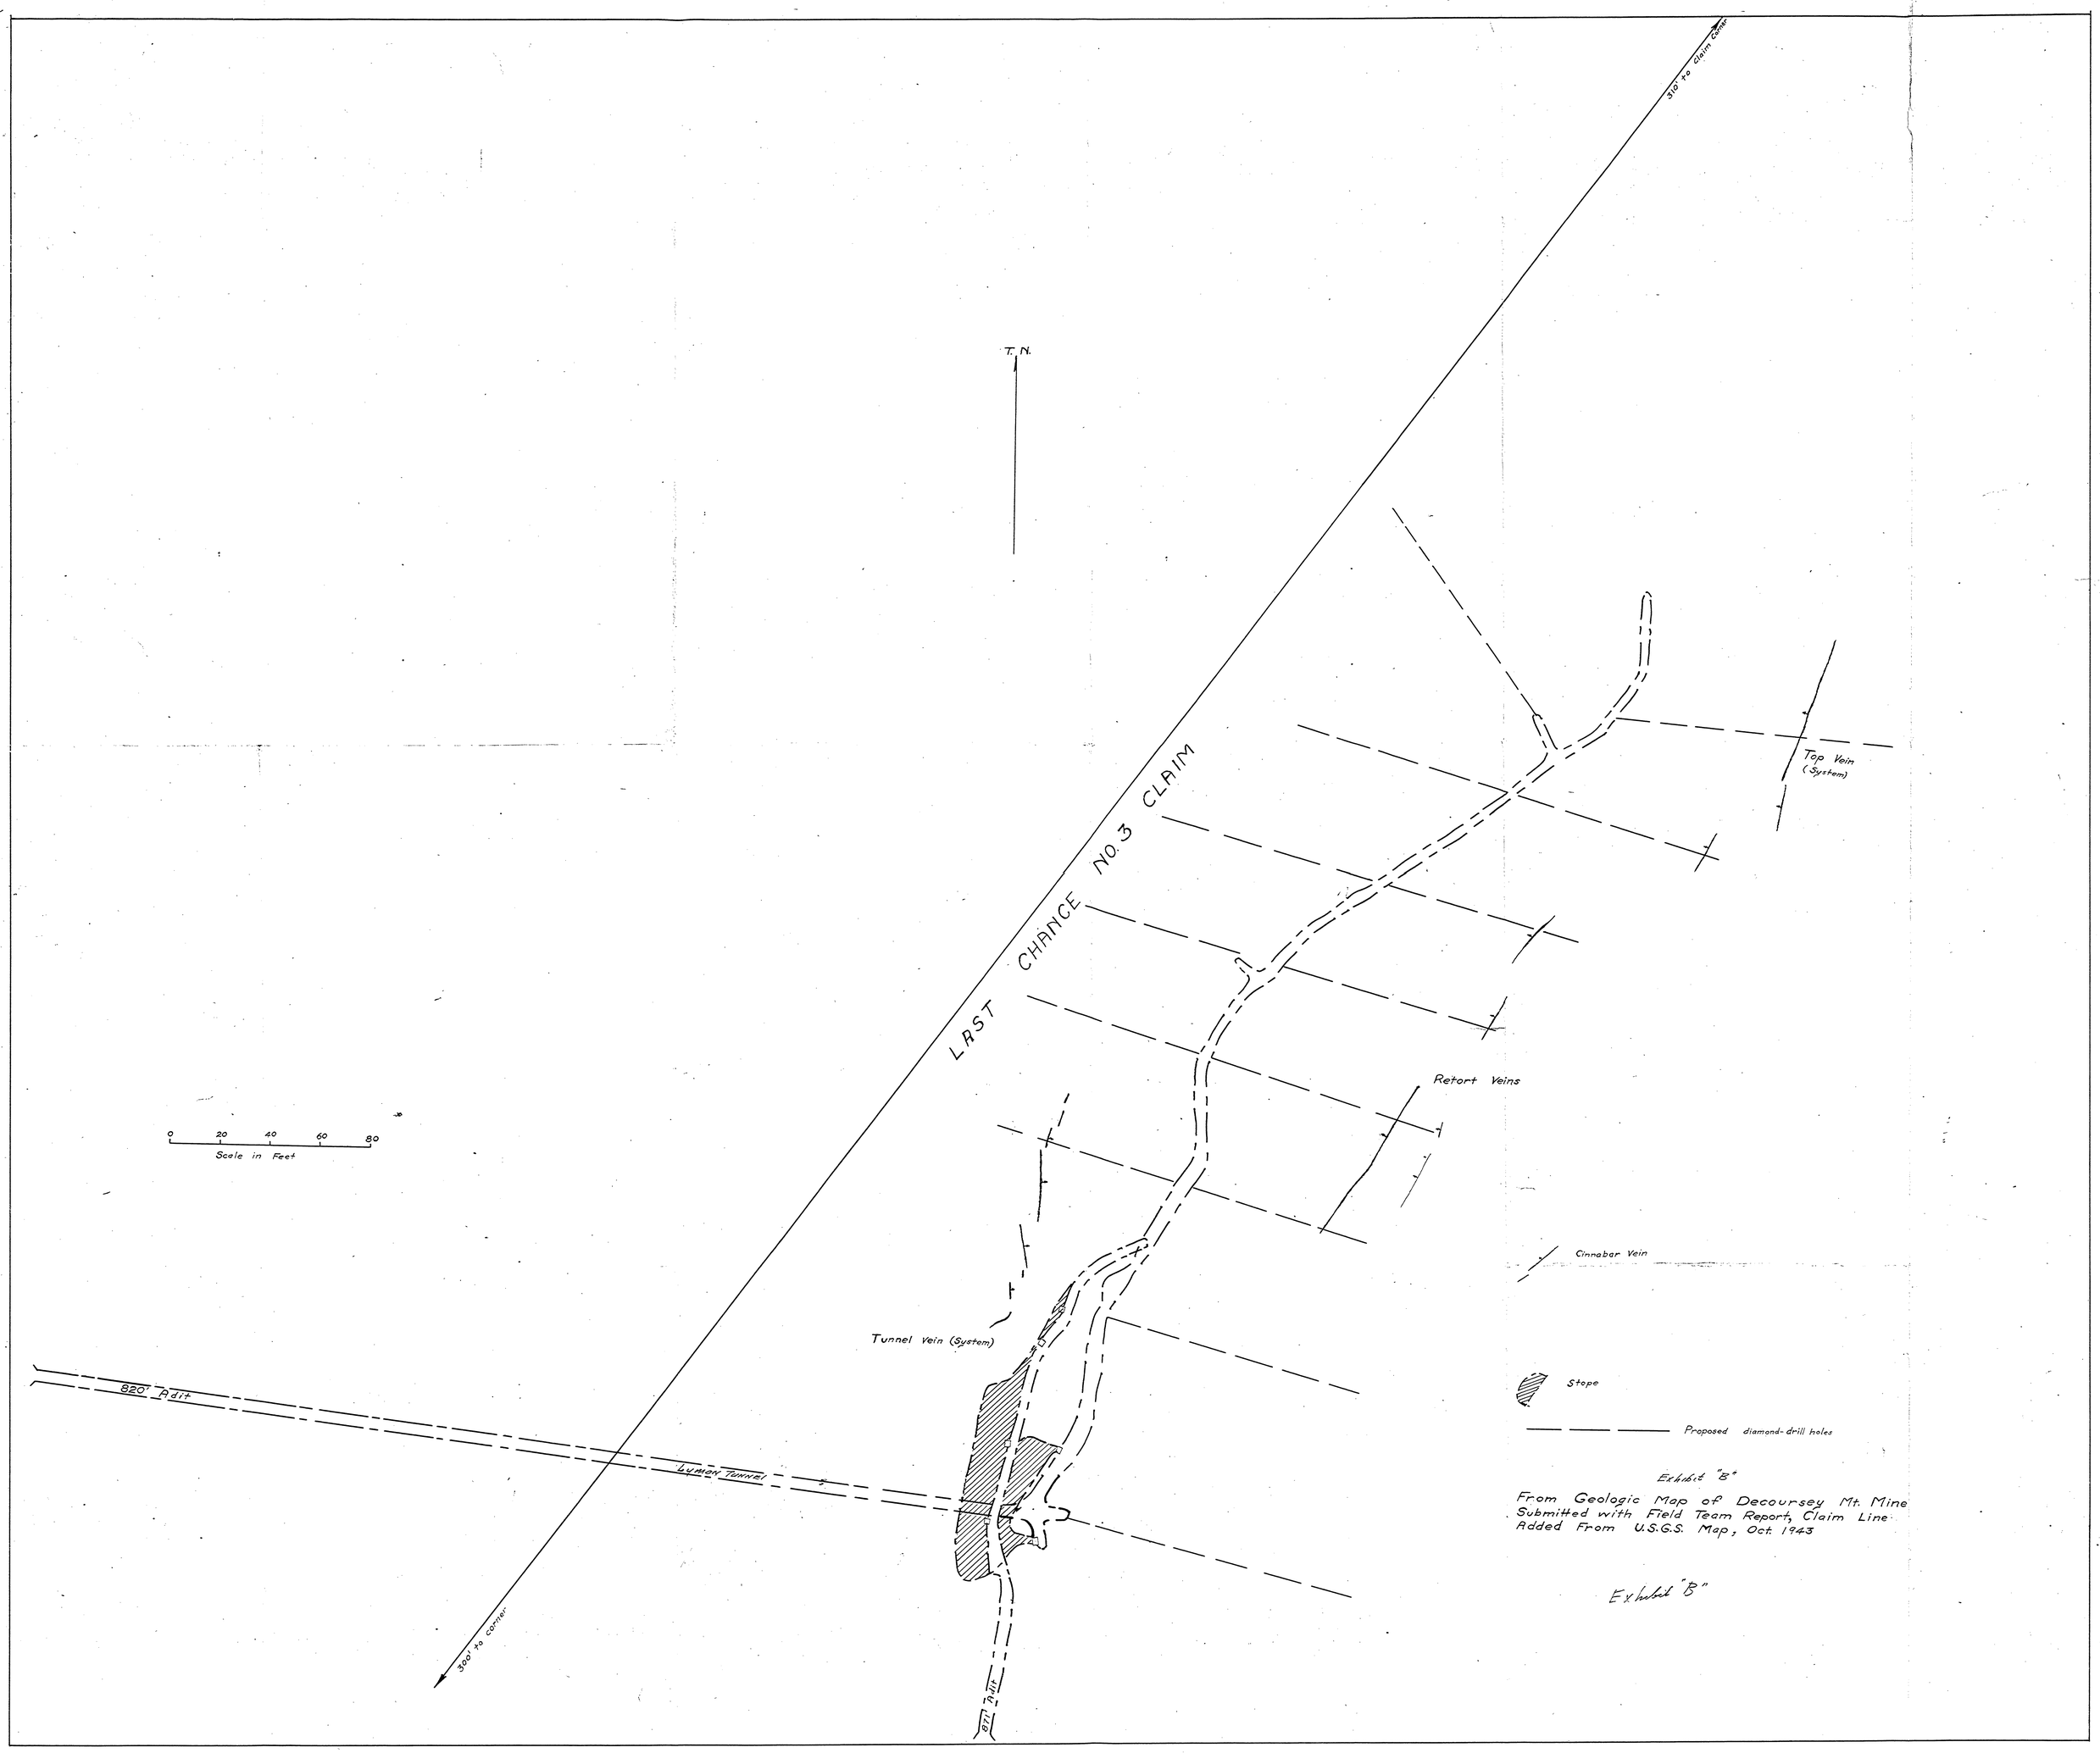


Exhibit "B"

From Geologic Map of Decoursey Mt. Mine
Submitted with Field Team Report, Claim Line
Added From U.S.G.S. Map, Oct. 1943

Exhibit "B"

U.S DEPARTMENT OF THE INTERIOR
GEOLOGICAL SURVEY

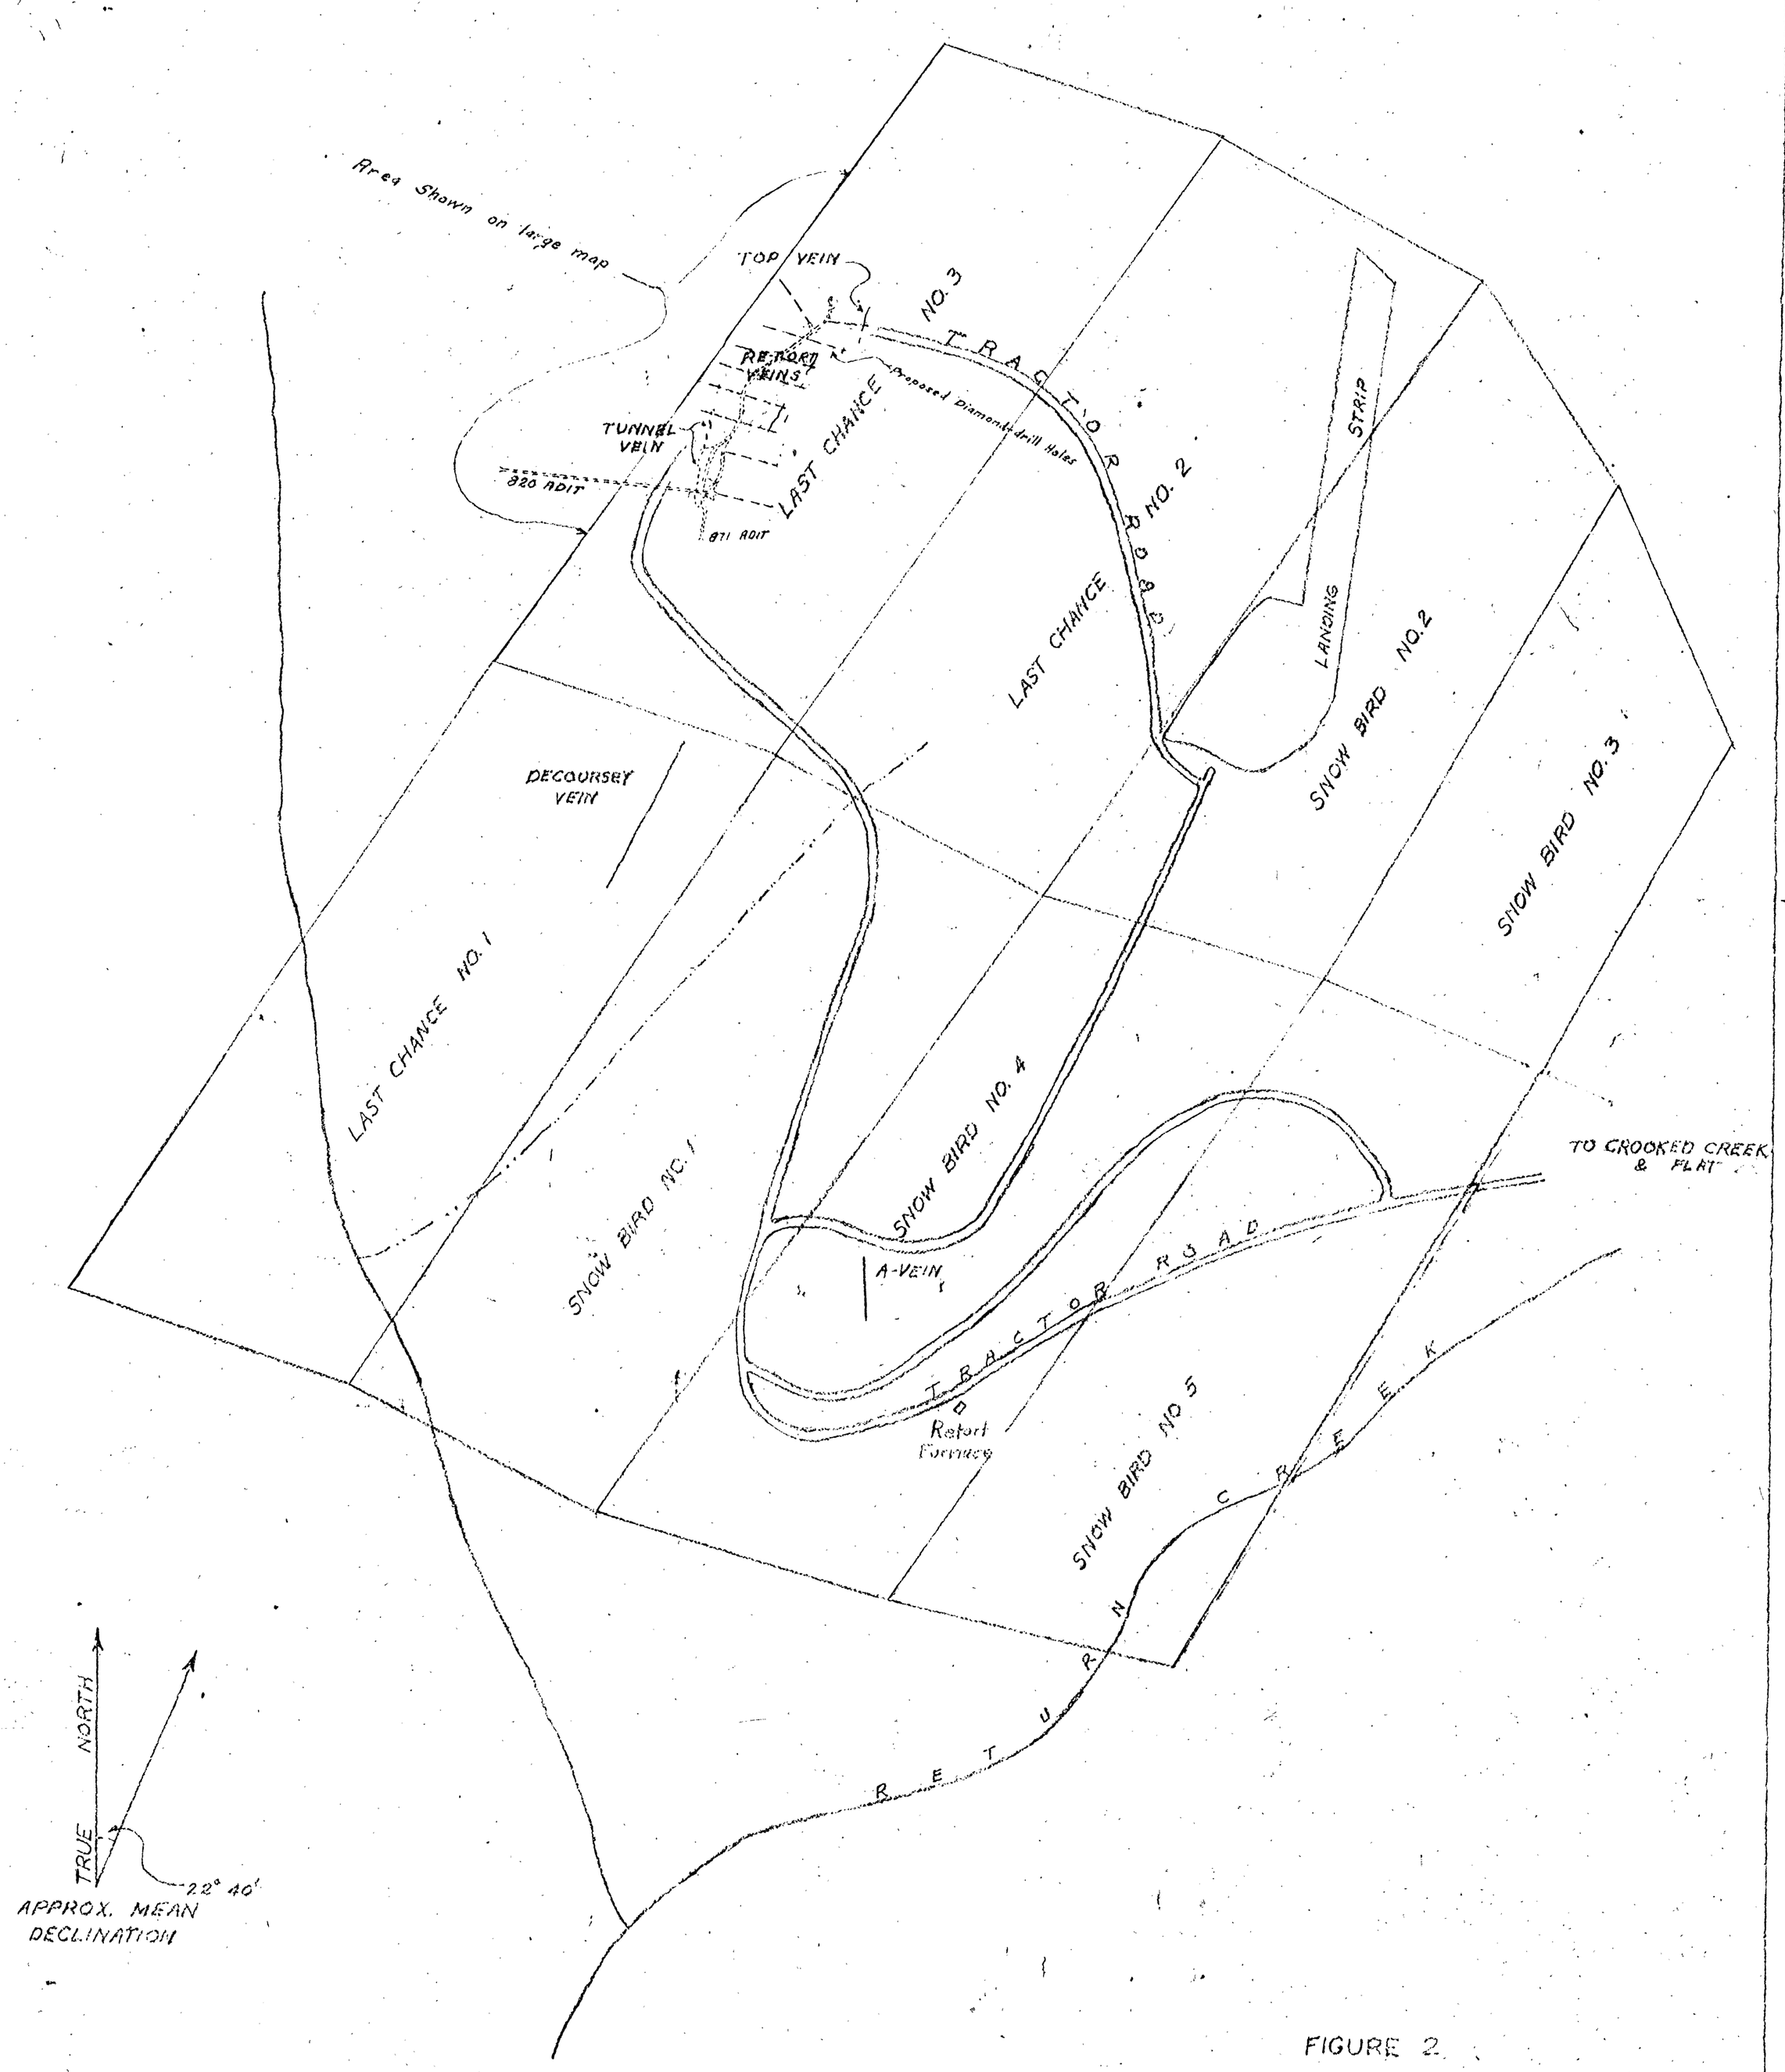


FIGURE 2.

MAP SHOWING LODE MINING CLAIMS
DECOURSEY MOUNTAIN AREA
QUICKSILVER DEPOSITS
IDITAROD DISTRICT, SOUTHWESTERN ALASKA

E.J. WEBBER & J.M. HOARE
OCT. 1943

Modified by R.L.T. March, 1953

98775

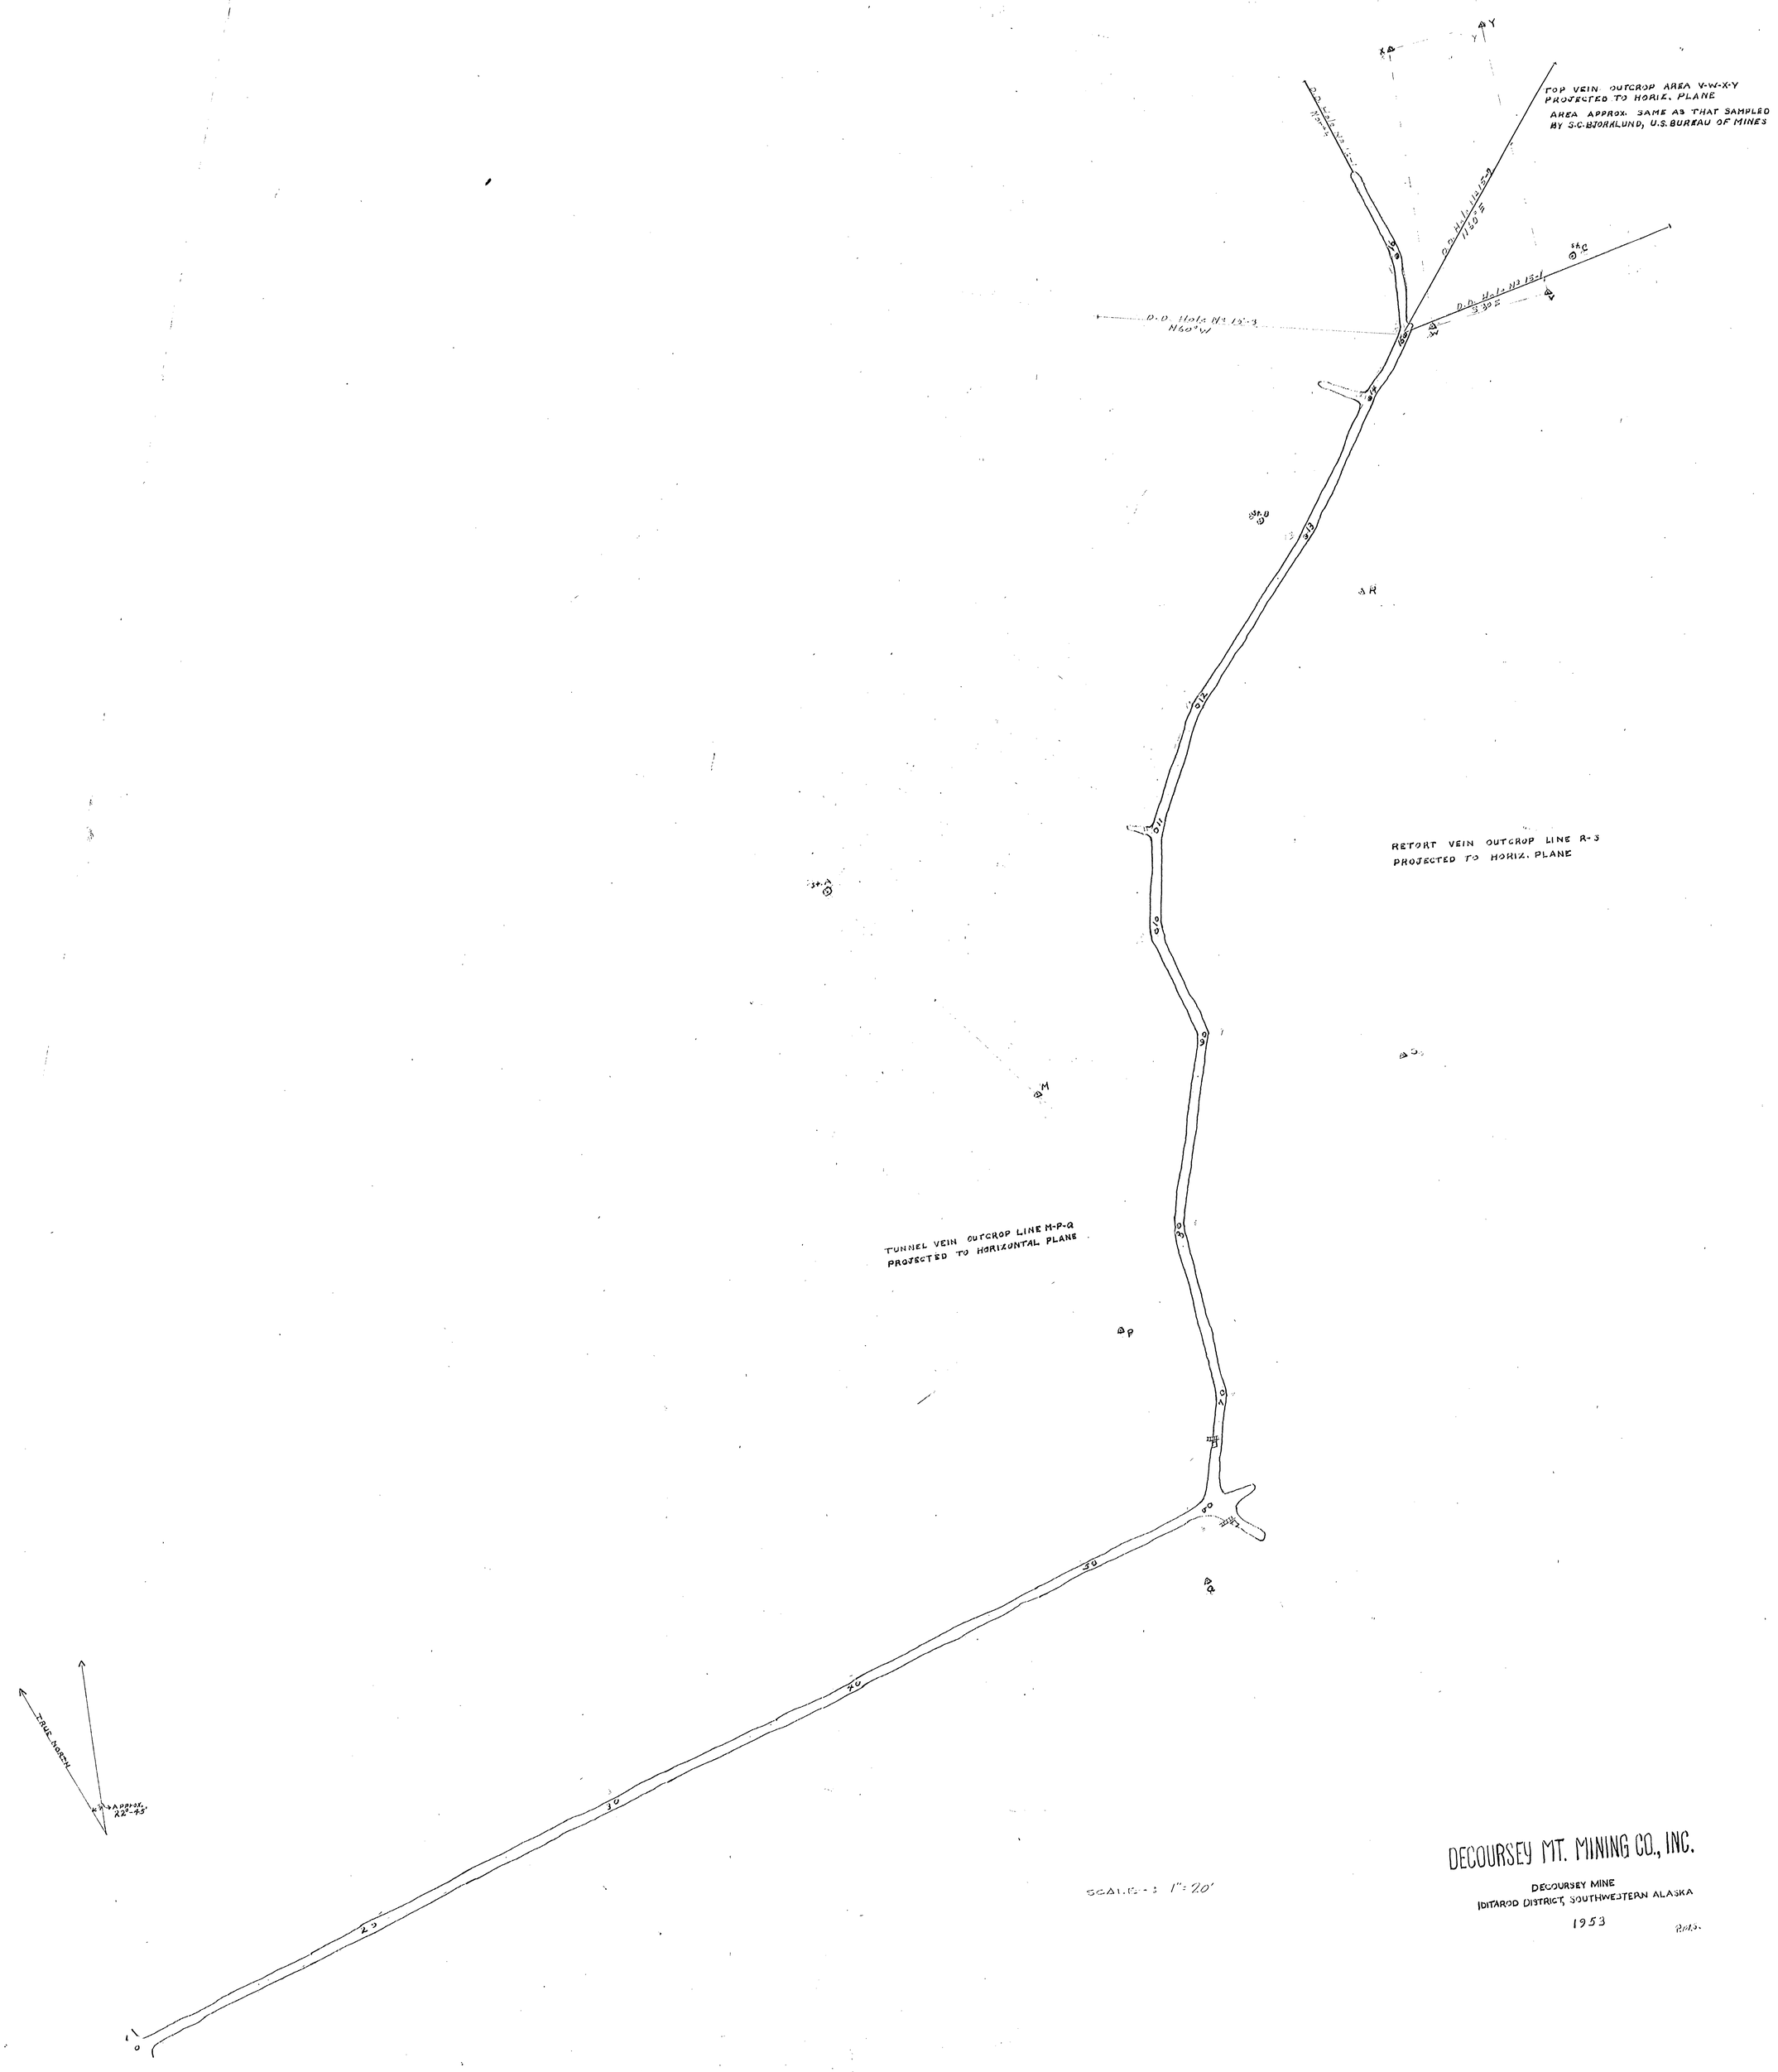
TOP VEIN OUTCROP AREA V-W-X-Y
PROJECTED TO HORIZ. PLANE
AREA APPROX. SAME AS THAT SAMPLED
BY S.C. BJORKLUND, U.S. BUREAU OF MINES
D.D. Hole No 13-1
1150 S
D.D. Hole No 13-4
N60°W
D.D. Hole No 13-3
330 E
RETORT VEIN OUTCROP LINE R-S
PROJECTED TO HORIZ. PLANE
TUNNEL VEIN OUTCROP LINE M-P-Q
PROJECTED TO HORIZONTAL PLANE
TRUE NORTH
APPROX. 22°-45'
SCALE: 1" = 20'
DECOURSEY MT. MINING CO., INC.
DECOURSEY MINE
IDITAROD DISTRICT, SOUTHWESTERN ALASKA
1953

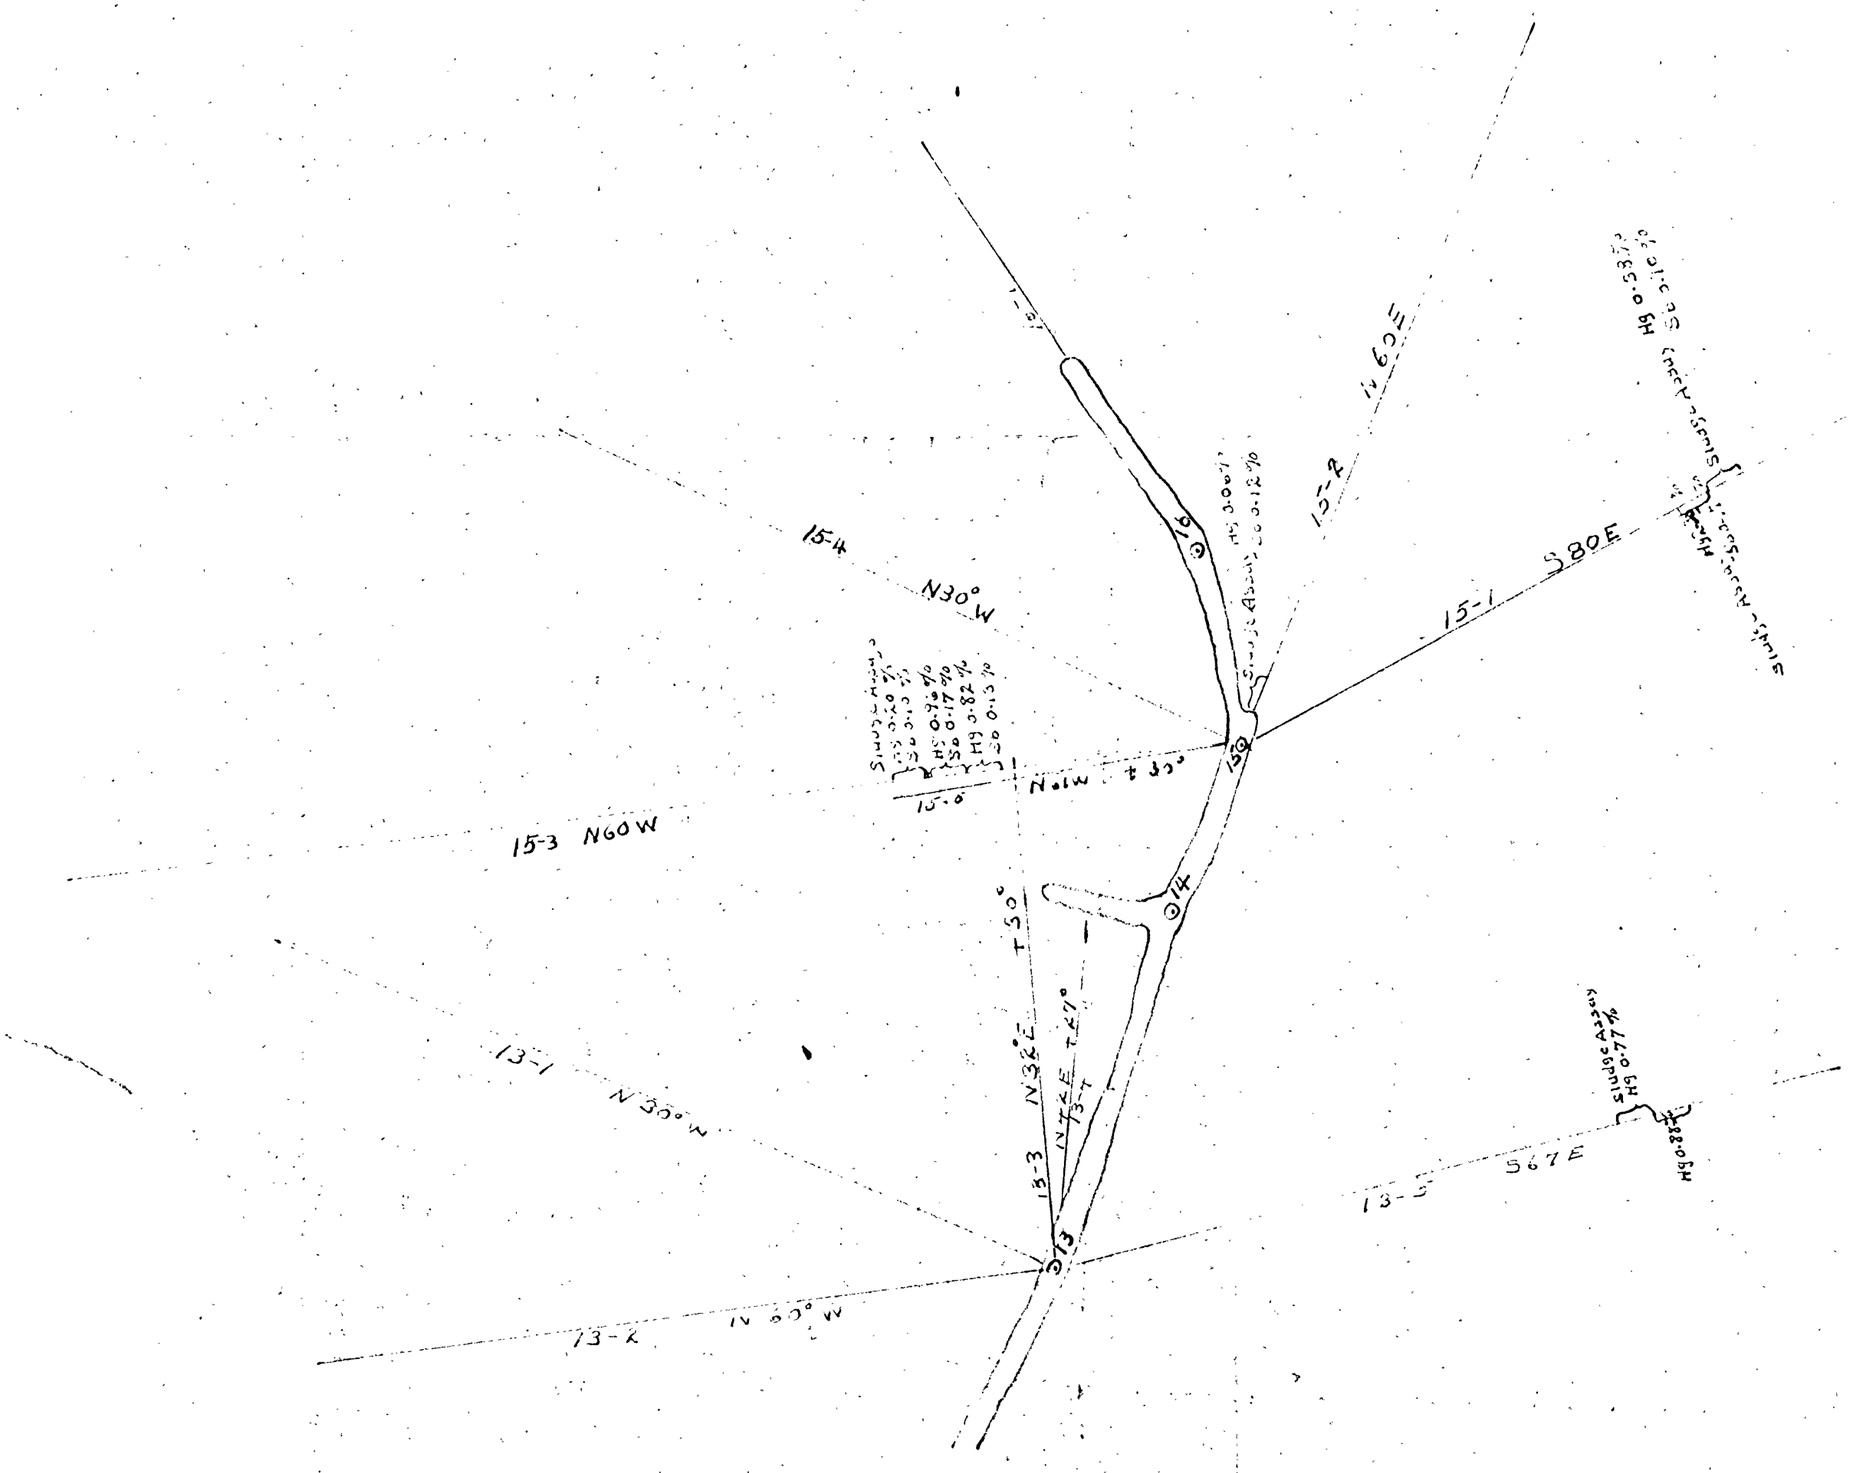


De Coursey Mt. Mine

Total Footage of Hole 1,008

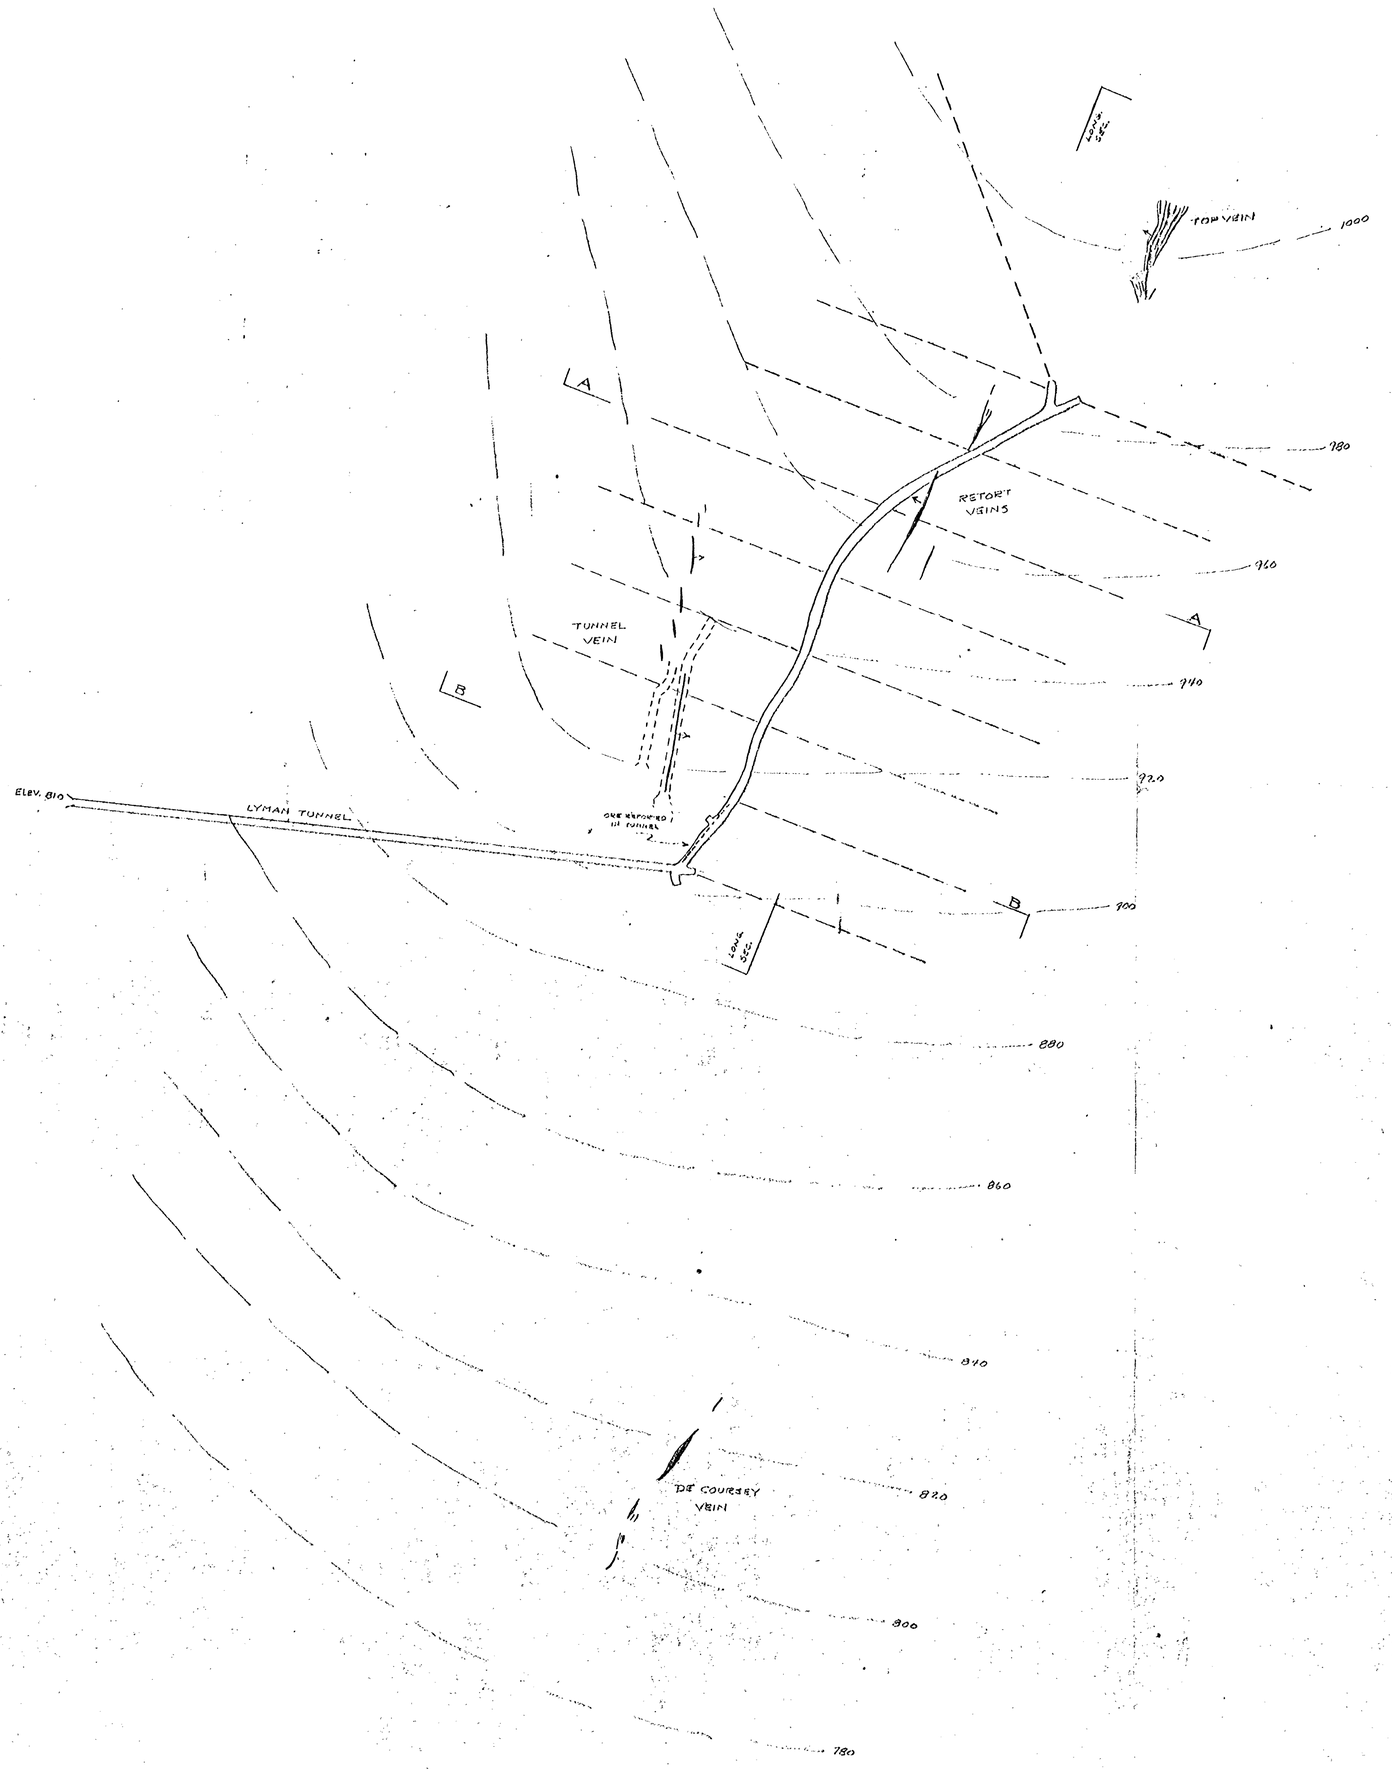


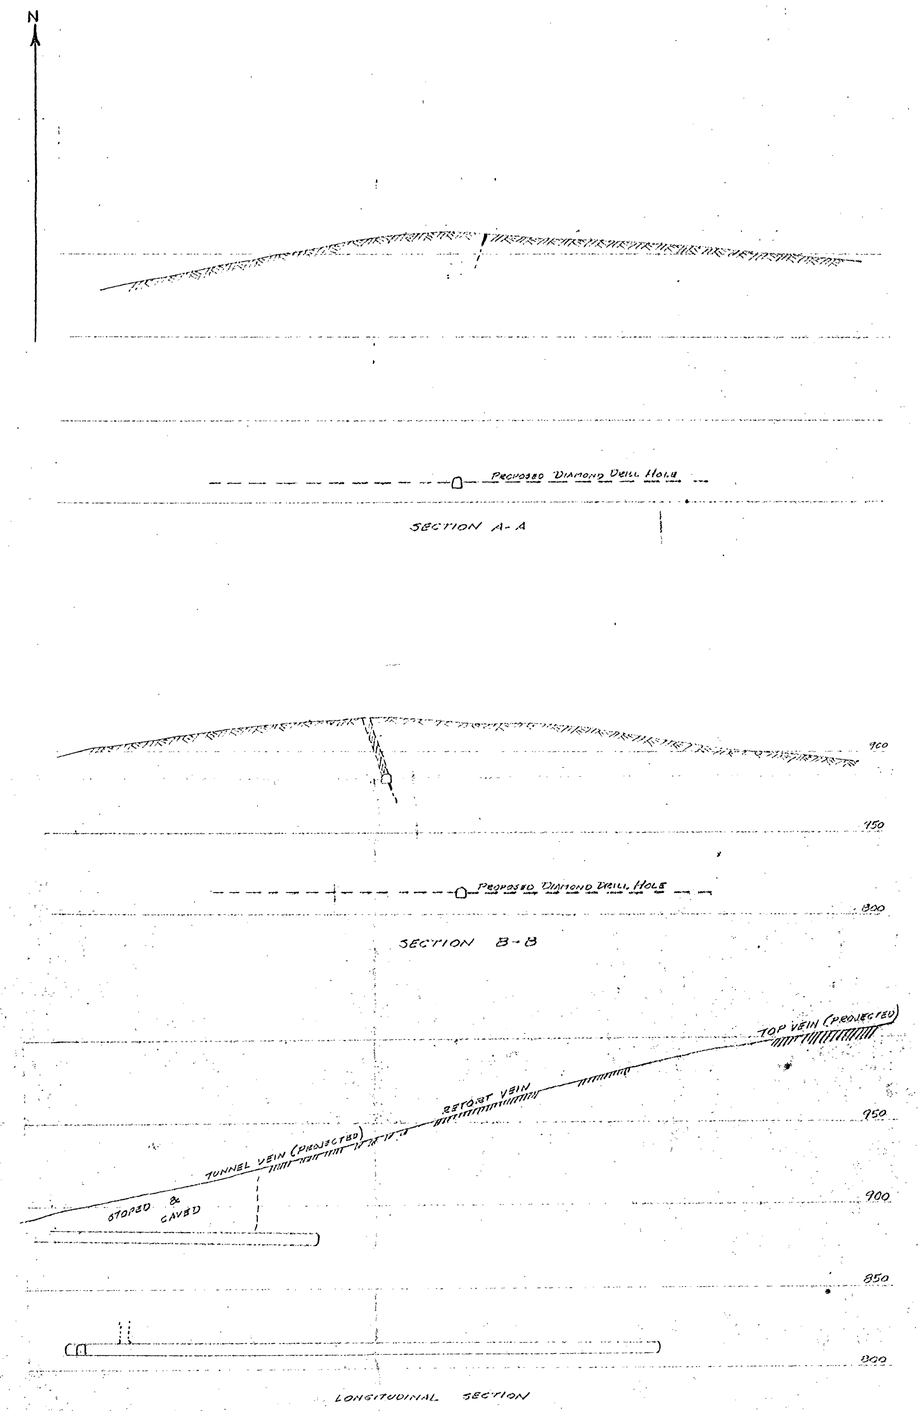


DE COURSEY PT. MINE

PROPOSED DIAMOND DRILLING

1"=50'

JAN. 1953

GFH.

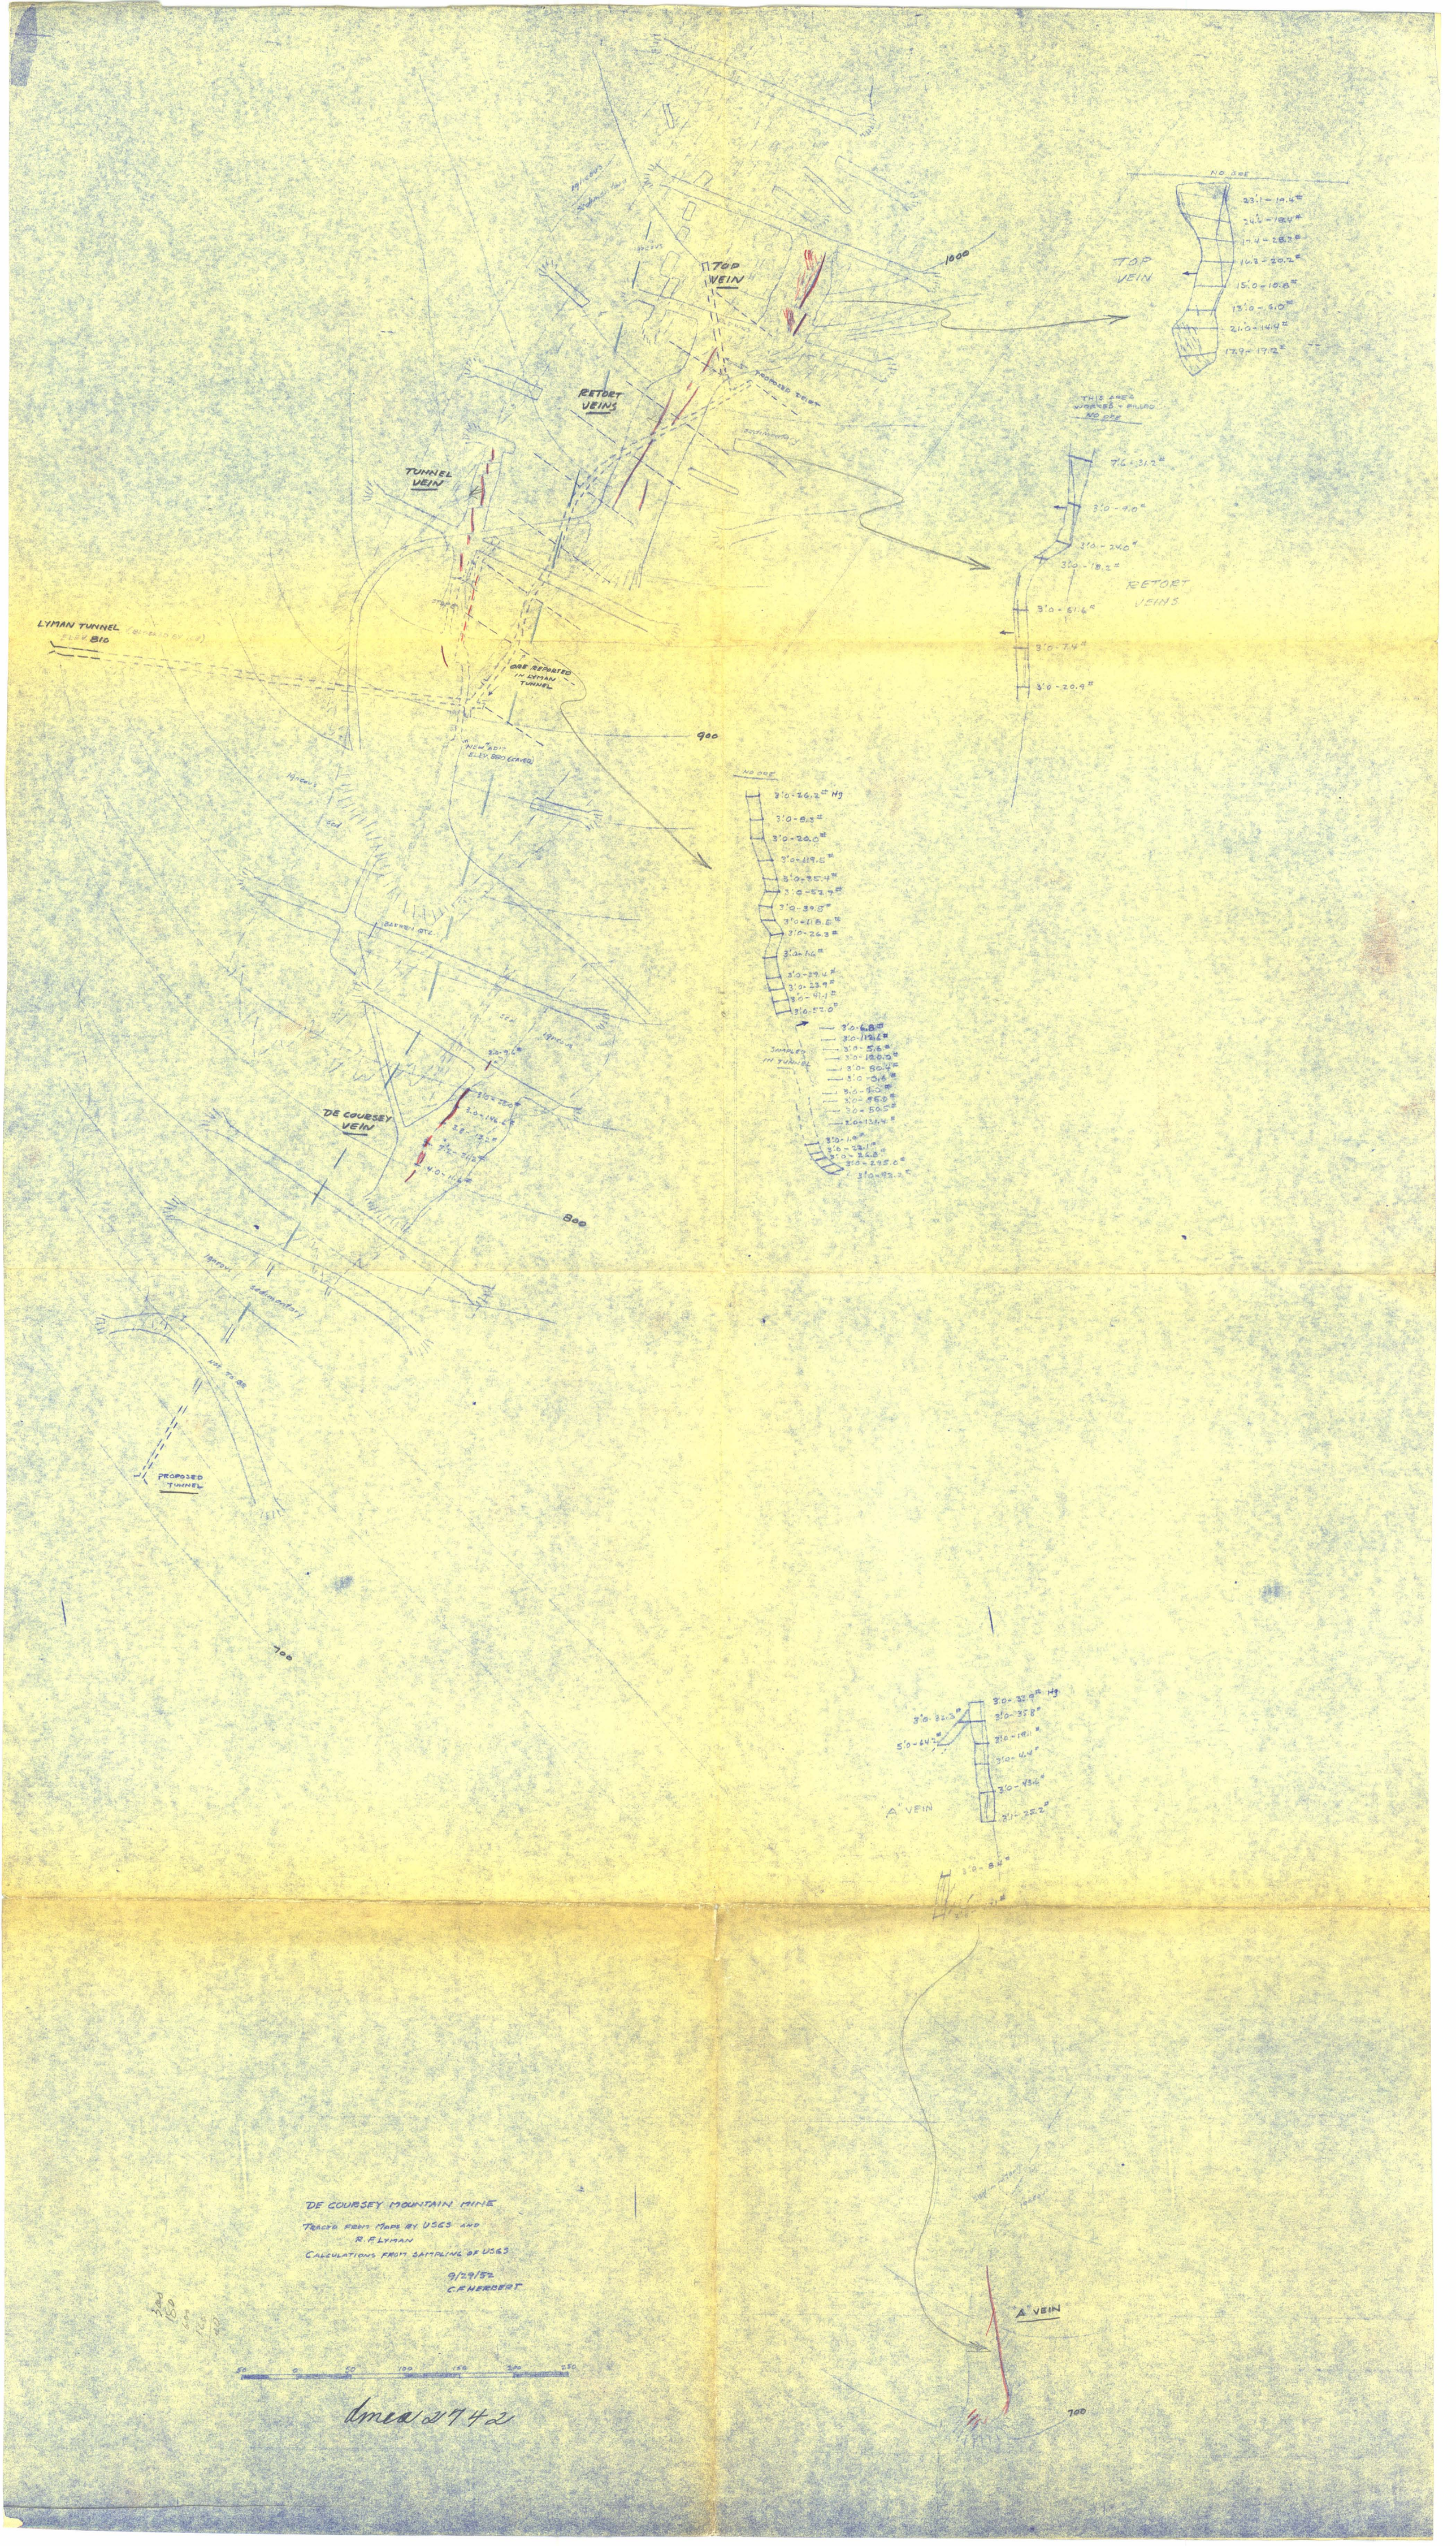
TOP VEIN
RETORT VEINS
TUNNEL VEIN
LYMAN TUNNEL
ELEV. 810
ORE REPORTED IN LYMAN TUNNEL
"NEW" ADIT ELEV. 880 (CAVED)
DE COURSEY VEIN
PROPOSED TUNNEL
1000
900
800
700
NO ORE
THIS AREA WORKED + FILLED NO ORE
23.1 - 19.4#
24.6 - 18.4#
17.4 - 28.2#
14.3 - 20.2#
15.0 - 10.8#
13.0 - 9.0#
21.0 - 14.4#
17.9 - 17.2#
7.6 - 31.2#
3.0 - 9.0#
3.0 - 24.0#
3.0 - 18.2#
3.0 - 61.6#
3.0 - 7.4#
3.0 - 20.9#
3.0 - 26.2# Hg
3.0 - 8.3#
3.0 - 20.0#
3.0 - 119.5#
3.0 - 35.4#
3.0 - 52.9#
3.0 - 39.8#
3.0 - 118.5#
3.0 - 26.3#
3.0 - 1.6#
3.0 - 29.4#
3.0 - 23.9#
3.0 - 41.1#
3.0 - 57.0#
SAMPLED IN TUNNEL
3.0 - 6.8#
3.0 - 112.6#
3.0 - 5.6#
3.0 - 12.0.0#
3.0 - 80.4#
3.0 - 0.6#
3.0 - 1.0#
3.0 - 86.0#
3.0 - 50.5#
2.0 - 13.4#
3.0 - 1.0#
3.0 - 22.1#
3.0 - 24.8#
3.0 - 295.0#
3.0 - 92.2#
3.0 - 32.9# Hg
3.0 - 35.8#
3.0 - 19.1#
3.0 - 4.4#
3.0 - 43.6#
3.0 - 25.2#
5.0 - 64.7#
3.0 - 8.4#
"A" VEIN
DE COURSEY MOUNTAIN MINE
TRACED FROM MAPS BY USGS AND
R. F. LYMAN
CALCULATIONS FROM SAMPLING OF USGS
9/29/52
C. F. HERBERT
50 0 50 100 150 200 250
Amea 2742

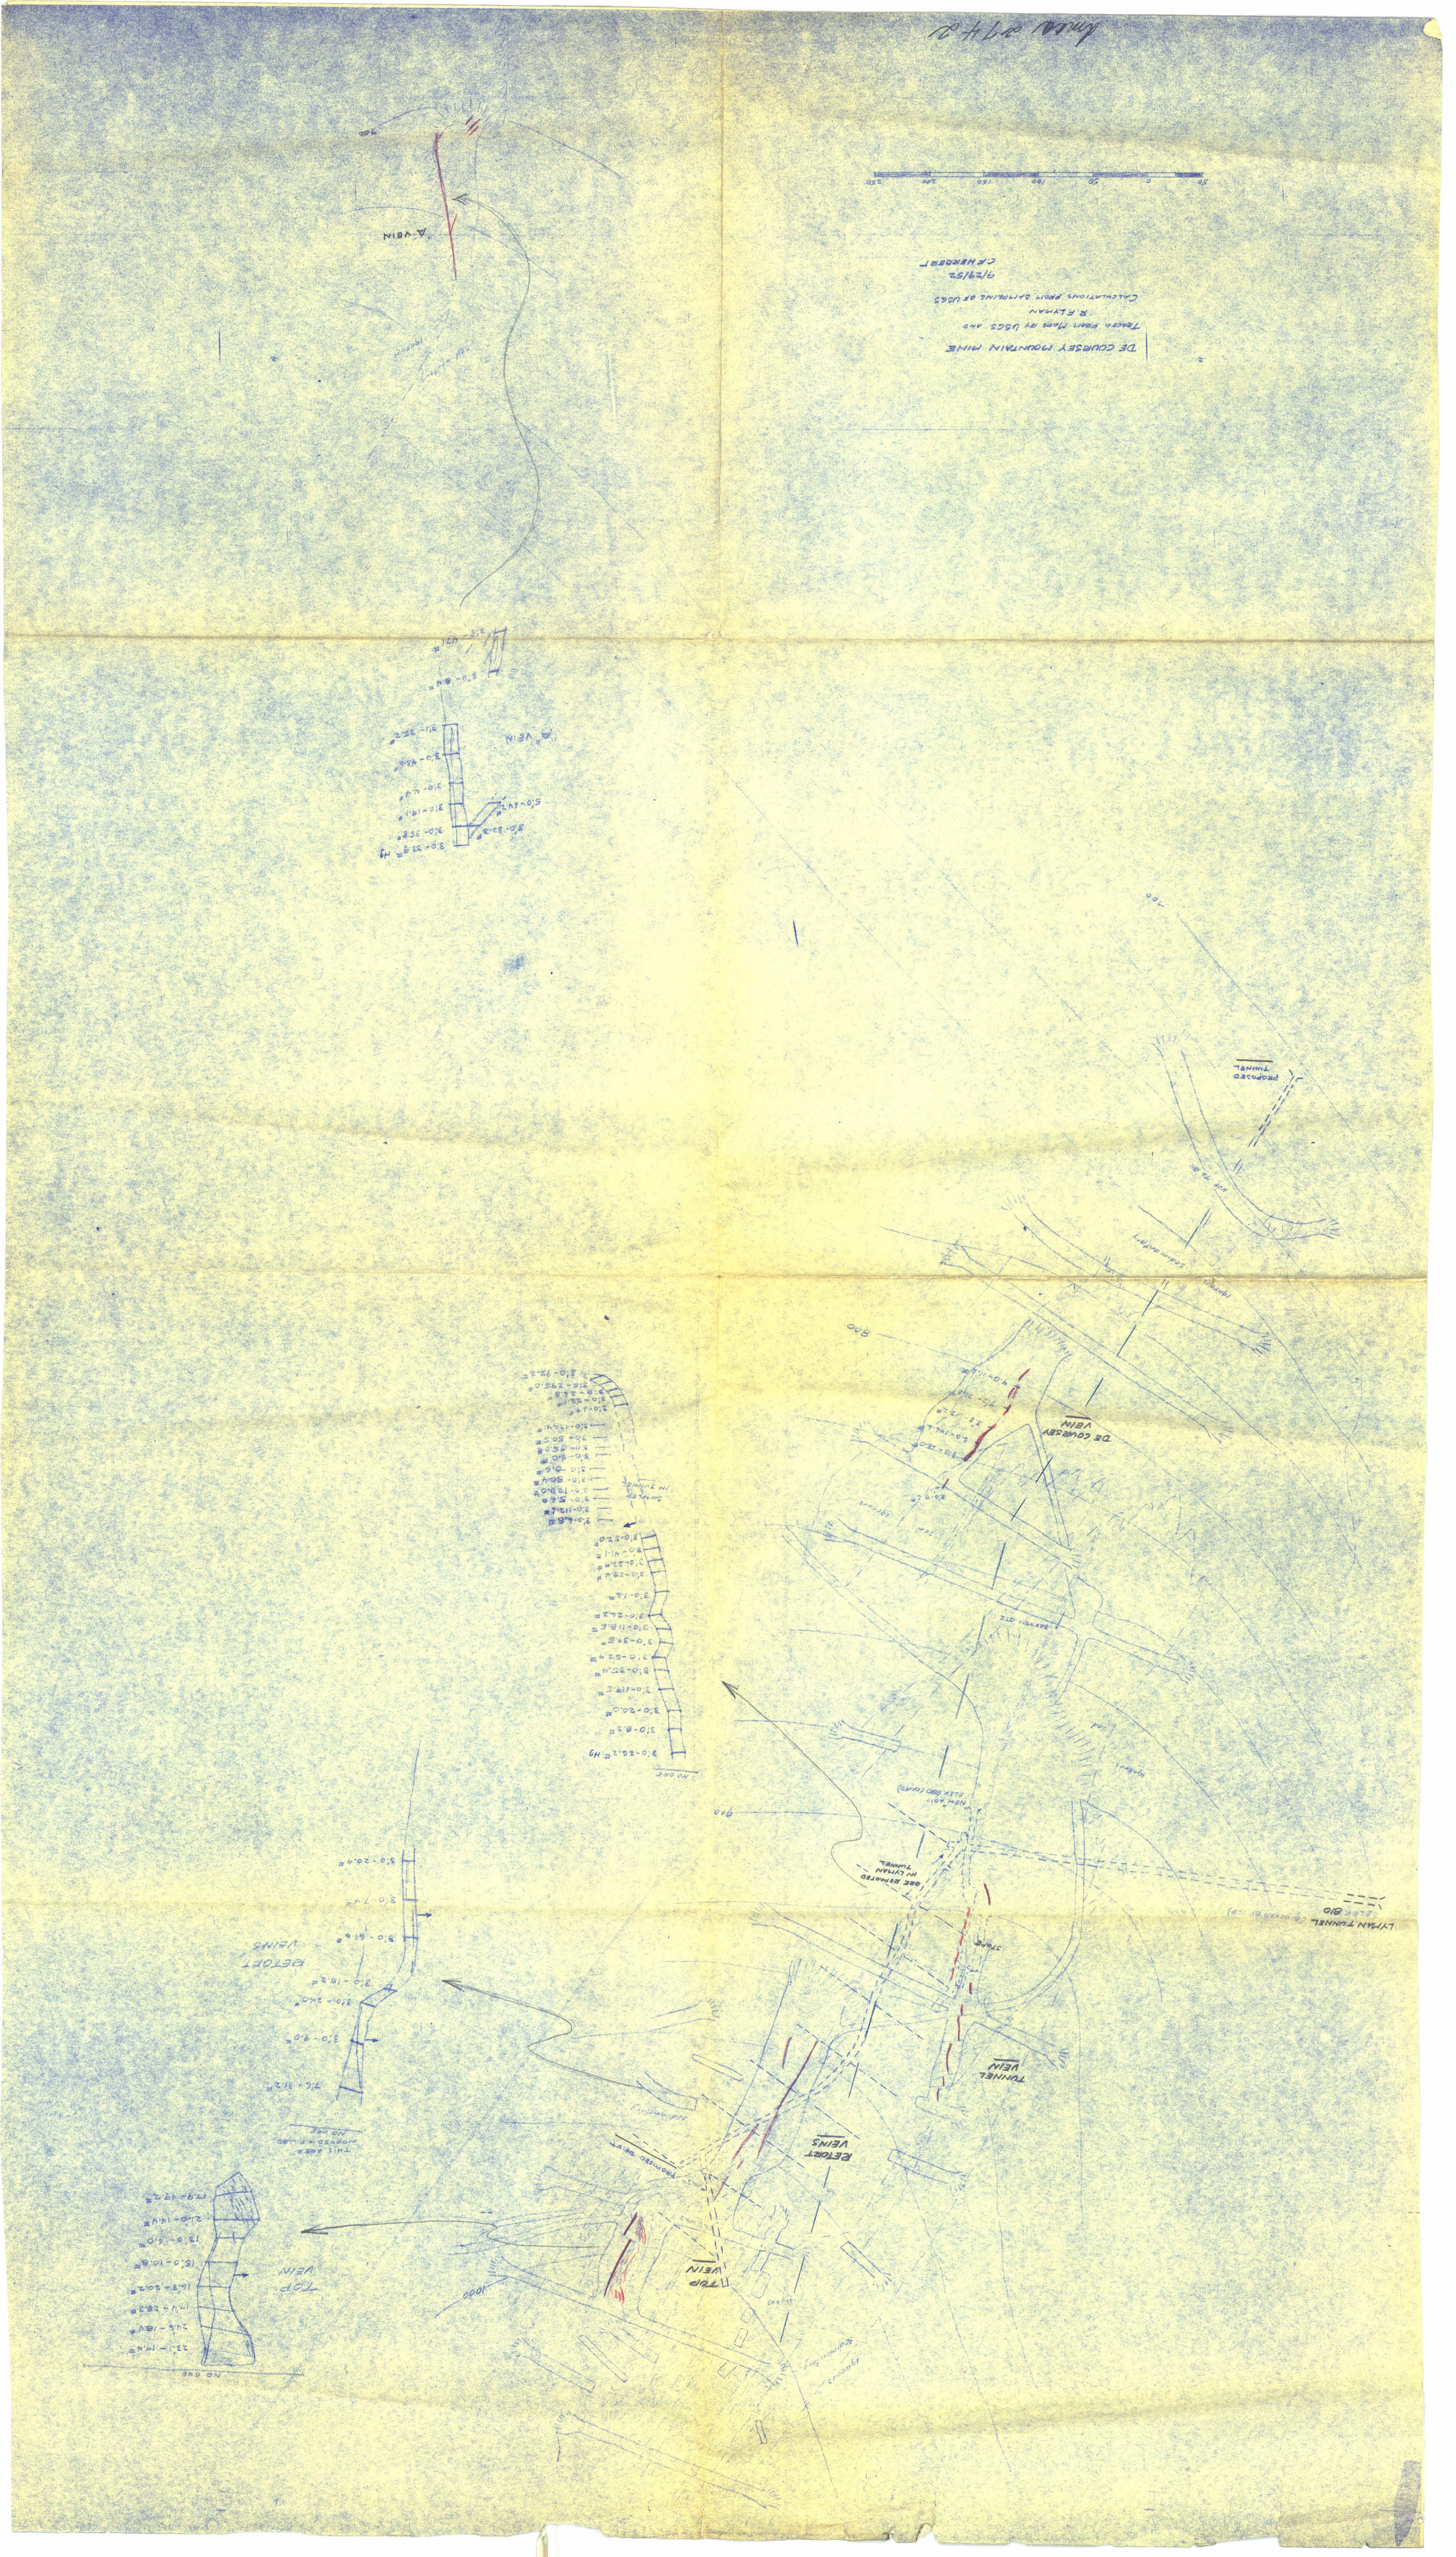
DE COURSEY MOUNTAIN MINE
TRACED FROM MAPS BY USGS AND
R. FLYMAN
CALCULATIONS FROM SAMPLING BY USGS
9/29/52
C F HERBERT
DE COURSEY VEIN
TUNNEL VEIN
BETORT VEINS
TOP VEIN
LYMAN TUNNEL
PROPOSED TUNNEL
A VEIN
NO ORE