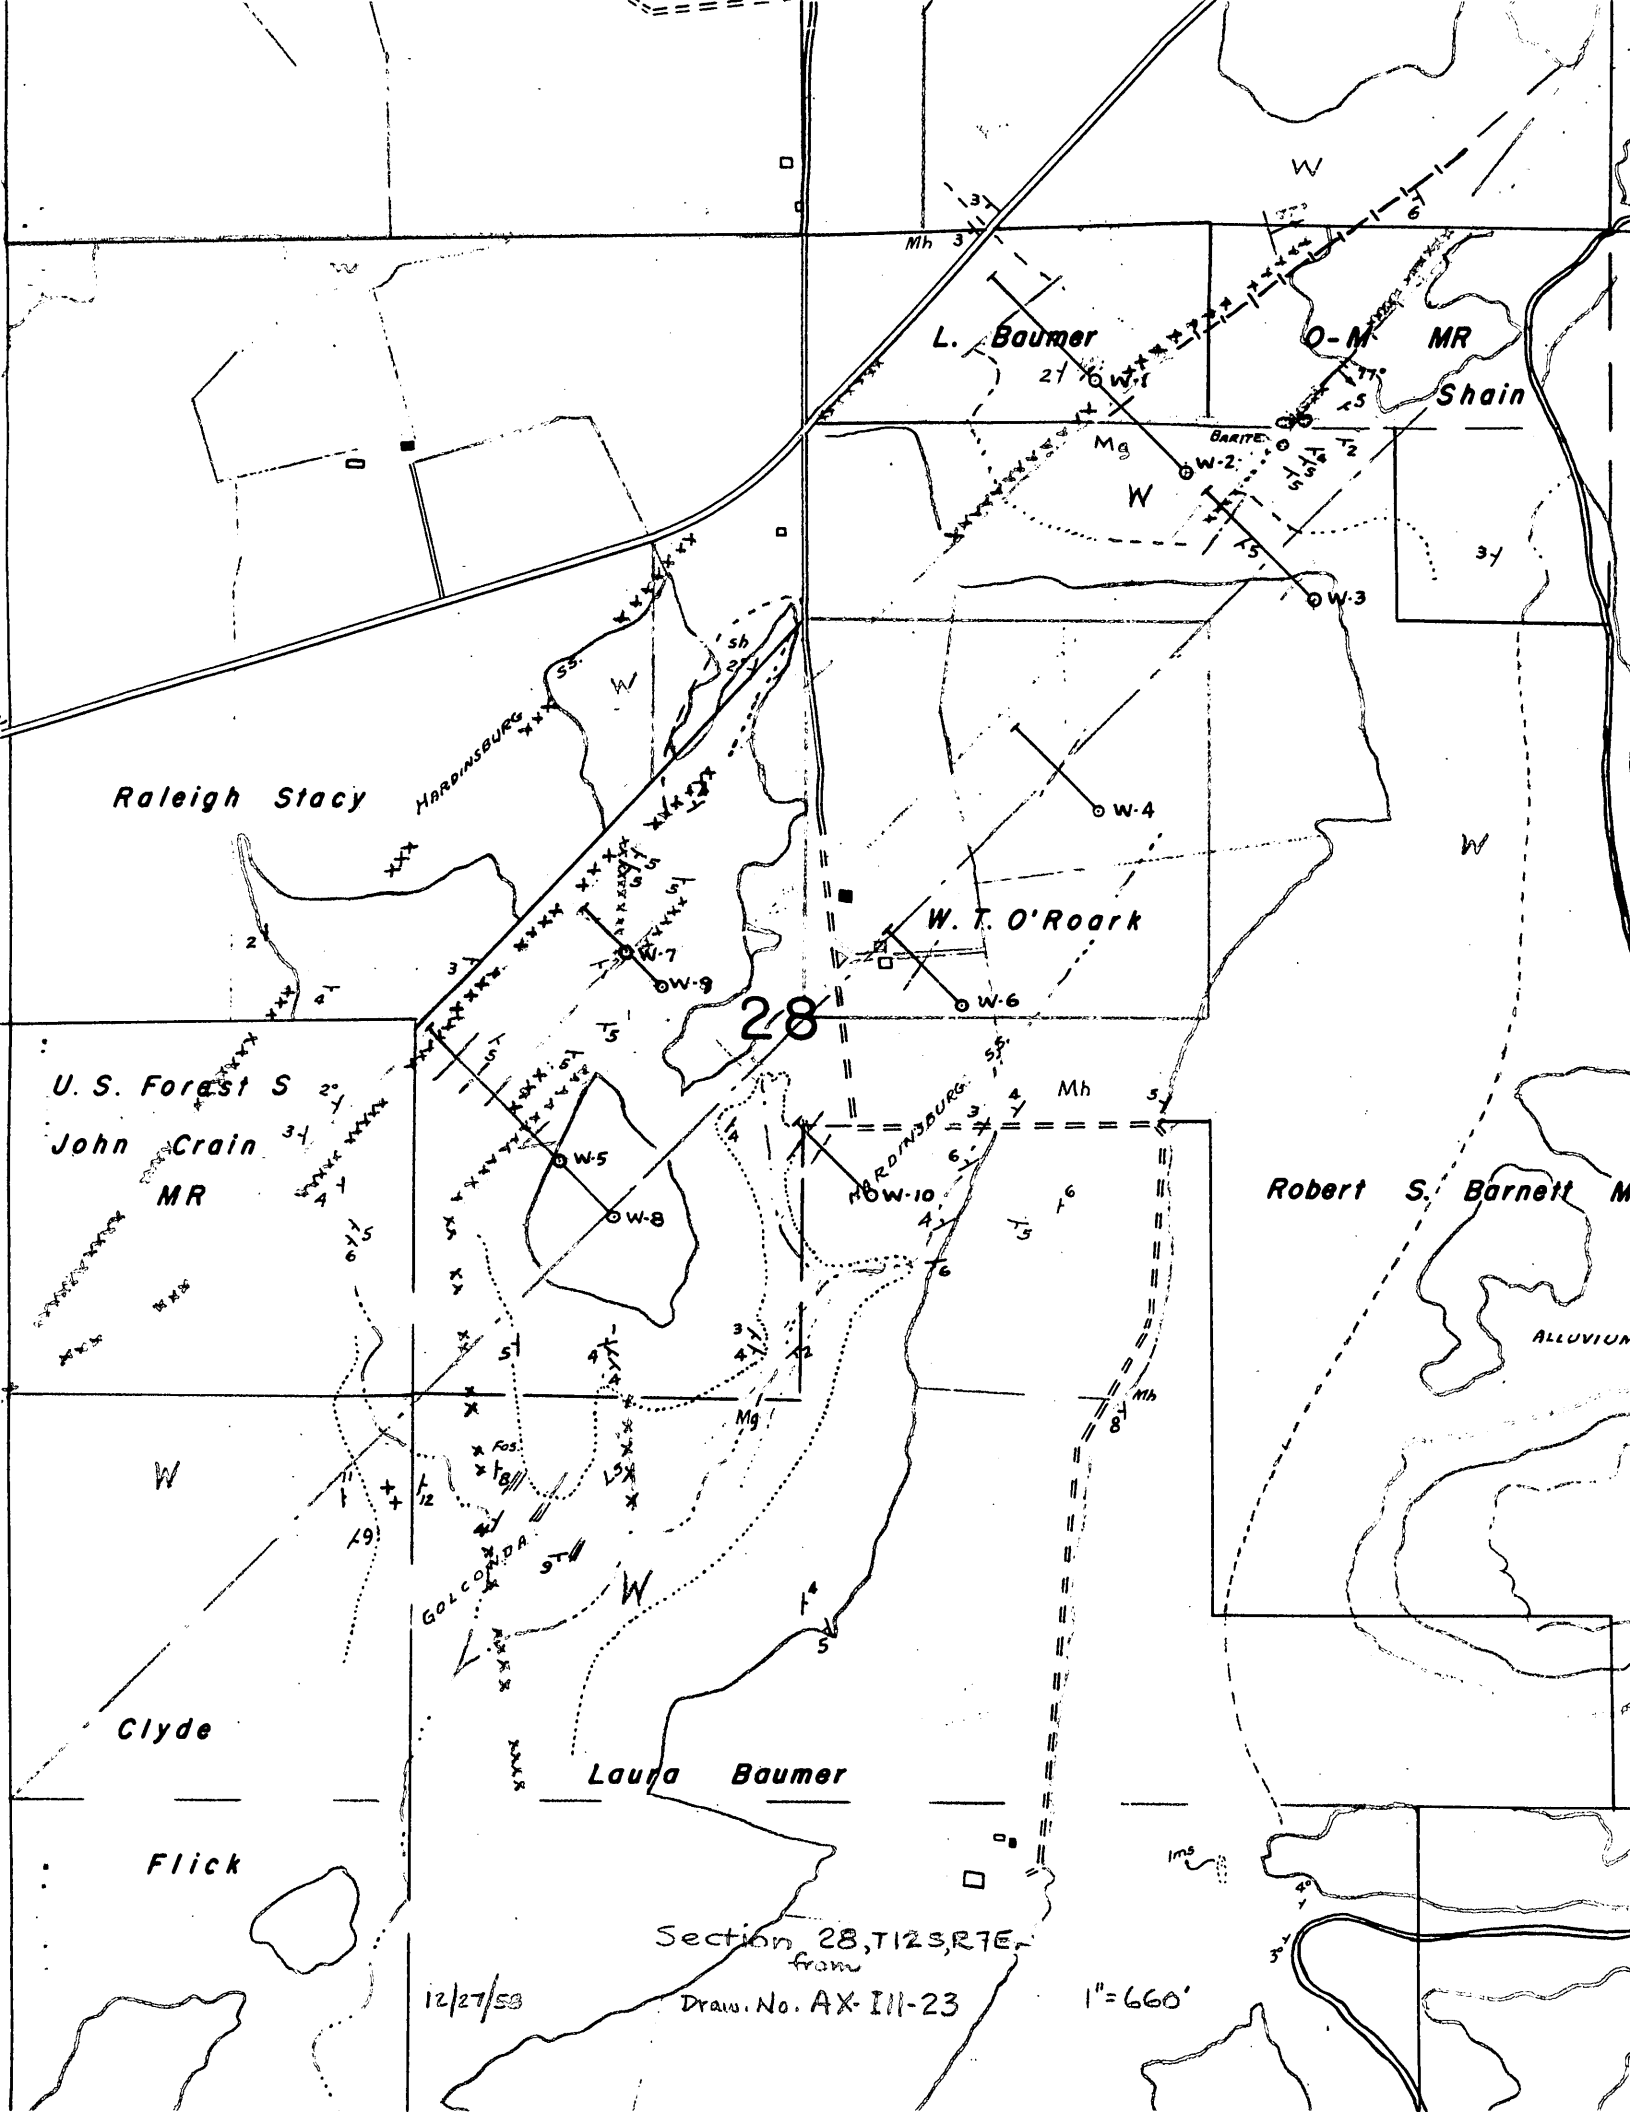
L. Baumer
O-M MR
Shain
BARITE
W-1
W-2
W-3
W-4
W-5
W-6
W-7
W-8
W-9
W-10
Raleigh Stacy
HARDINSBURG
W. T. O'Roark
28
U. S. Forest S
John Crain
MR
Robert S. Barnett
ALLUVIUM
GOLCONDA
Clyde
Laura Baumer
Flick
Mh
Mg
W
Section 28, T12S, R7E
from
Draw. No. AX-III-23
12/27/58
1" = 660'

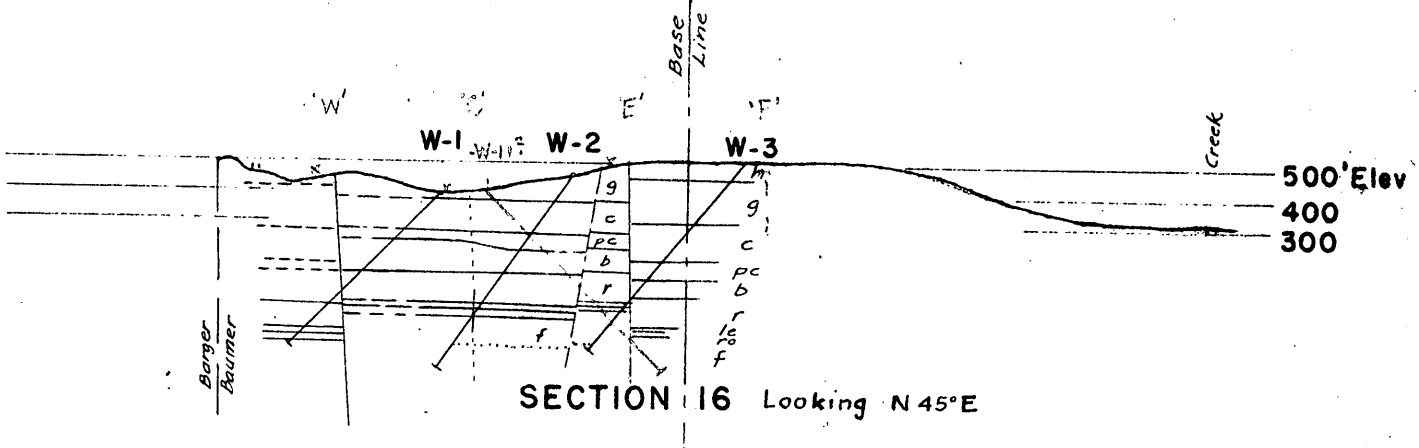

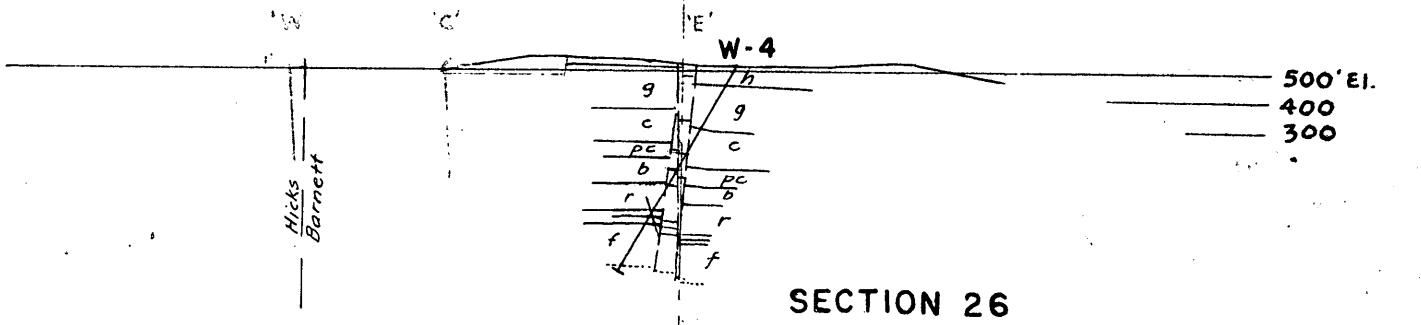

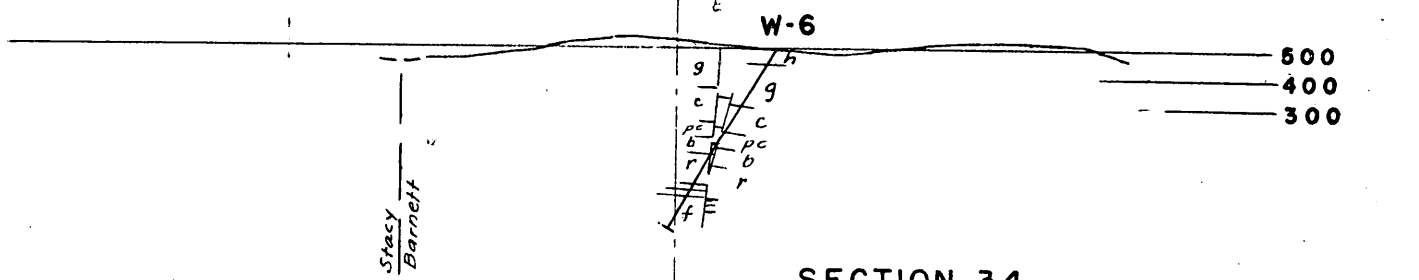

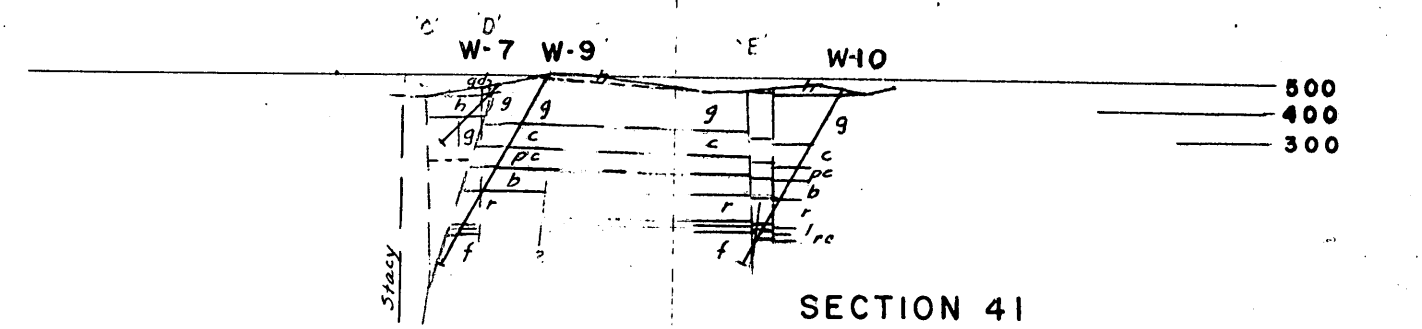

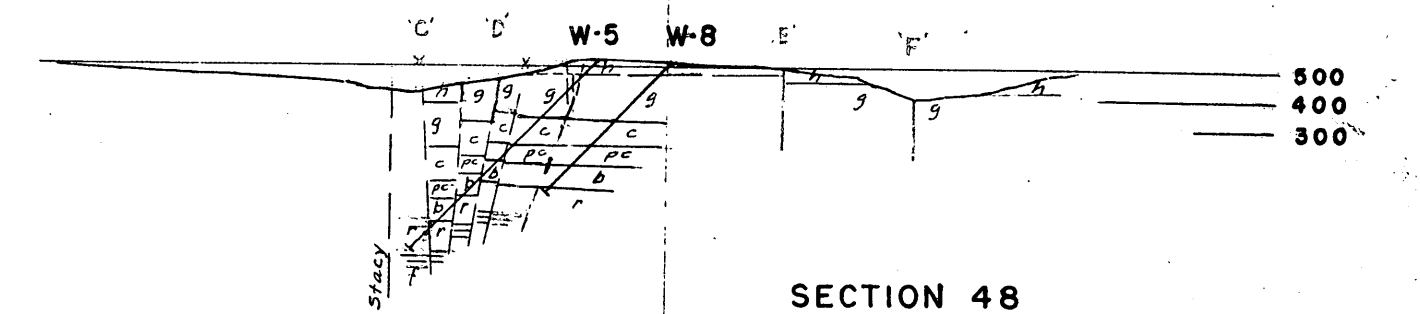

POSTED TO DATE 9/29/58 RCB 10/31/58 JMH 11/24/58 JMH 12/26/58 JMH	THE NEW JERSEY ZINC COMPANY Harrisburg, Illinois	DISTRICT Illinois
DRAWN RCB DATE 9/5/58 TRACED SCALE 1"=660	Cross Sections Section 28-T12S-R7E	FILE NO. AX-ILL-33

X 5407 C 1M 3-53

EXTRA COPY
O. M. E.
RECEIVED FEB 2 1959

DATE	INITIALS	CODE

UNITED STATES
TMENT OF THE INTERIOR
DEFENSE MINERALS
EXPLORATION ADMINISTRATION
WASHINGTON 25, D. C.

OFFICIAL BUSINESS

Mr. S. S. Goodwin, Vice-President
The New Jersey Zinc Company
160 Front Street
New York 38, New York

OFFICIAL FILE COPY
DMEA
RECEIVED DEC 31 1957

DATE	[illegible]	CODE

The New Jersey Zinc Company
160 Front St., New York 38, N. Y.

AX-III-23

INSTRUCTIONS FOR USE

1. Identify Agency of Addressee
2. Void Previously Used Block
3. Write Clearly
4. Send Surplus Envelopes to Supply Room for Reissue

ADDRESS, AND ROOM

	STOP		STOP
	STOP		STOP
Use other side first

U. S. Government Messenger Envelope

Standard Form No. 65 Rev. (1957)
Promulgated by Bureau of the Budget Circular A-33 (Rev.)

NAME (OR TITLE) OF ADDRESSEE, AGENCY, ORGANIZATIONAL UNIT, ~~ADDRESS, AND ROOM~~		NAME (OR TITLE) OF ADDRESSEE, ORGANIZATIONAL UNIT, ADDRESS, AND ROOM	
Miss Hutchison ~~[illegible] Director~~ ~~[illegible]~~	STOP		STOP
~~[illegible]~~ Room 4354	STOP		STOP
	STOP		STOP
	STOP		STOP
	STOP		STOP
	STOP		STOP
	STOP		STOP
	STOP		STOP
	STOP		STOP
	STOP		STOP
	STOP		STOP

Use other side

Use STOP only when messenger service between Government buildings in Washington, D. C., is required or wherever a STOP system is used. Your mail room has STOP information.

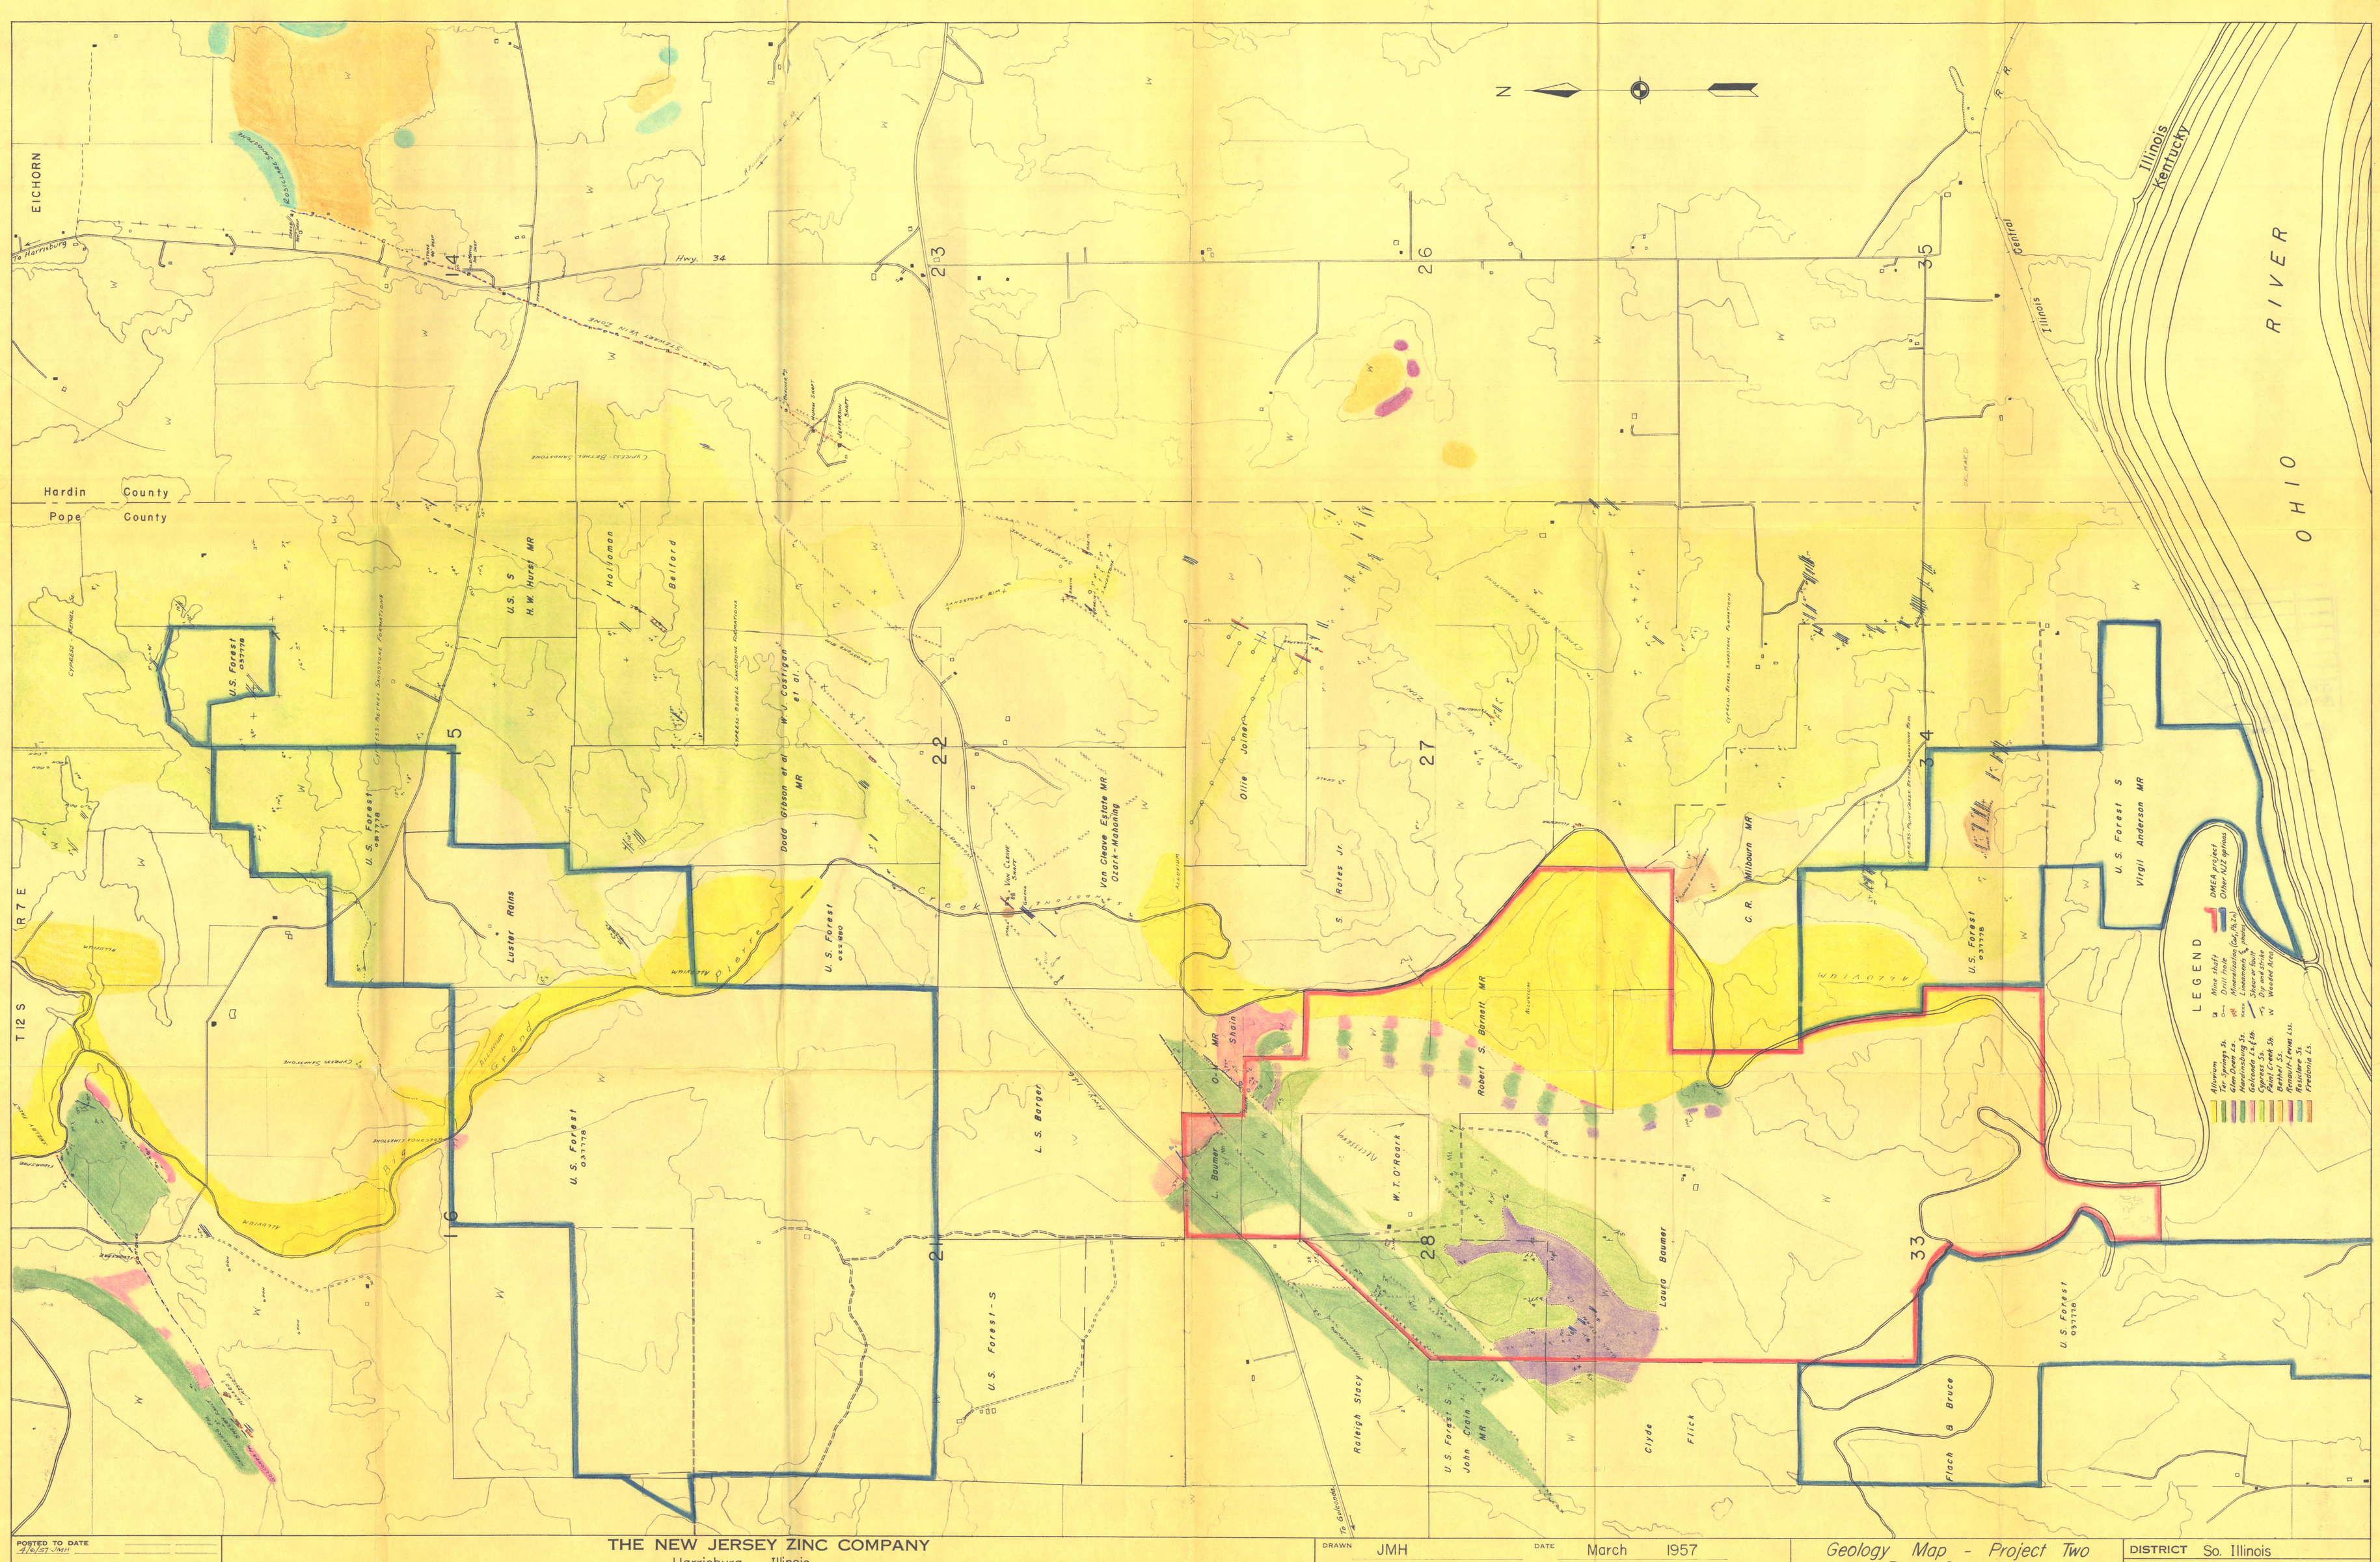

POSTED TO DATE 4/6/57 JMH

THE NEW JERSEY ZINC COMPANY
Harrisburg, Illinois

DRAWN	JMH	DATE	March 1957
TRACED	JEL	SCALE	1" = 660'

Geology Map - Project Two
Pope County, Ill.

DISTRICT So. Illinois
FILE NO. AX-III-23

The New Jersey Zinc Company
160 Front St., New York 38, N. Y.

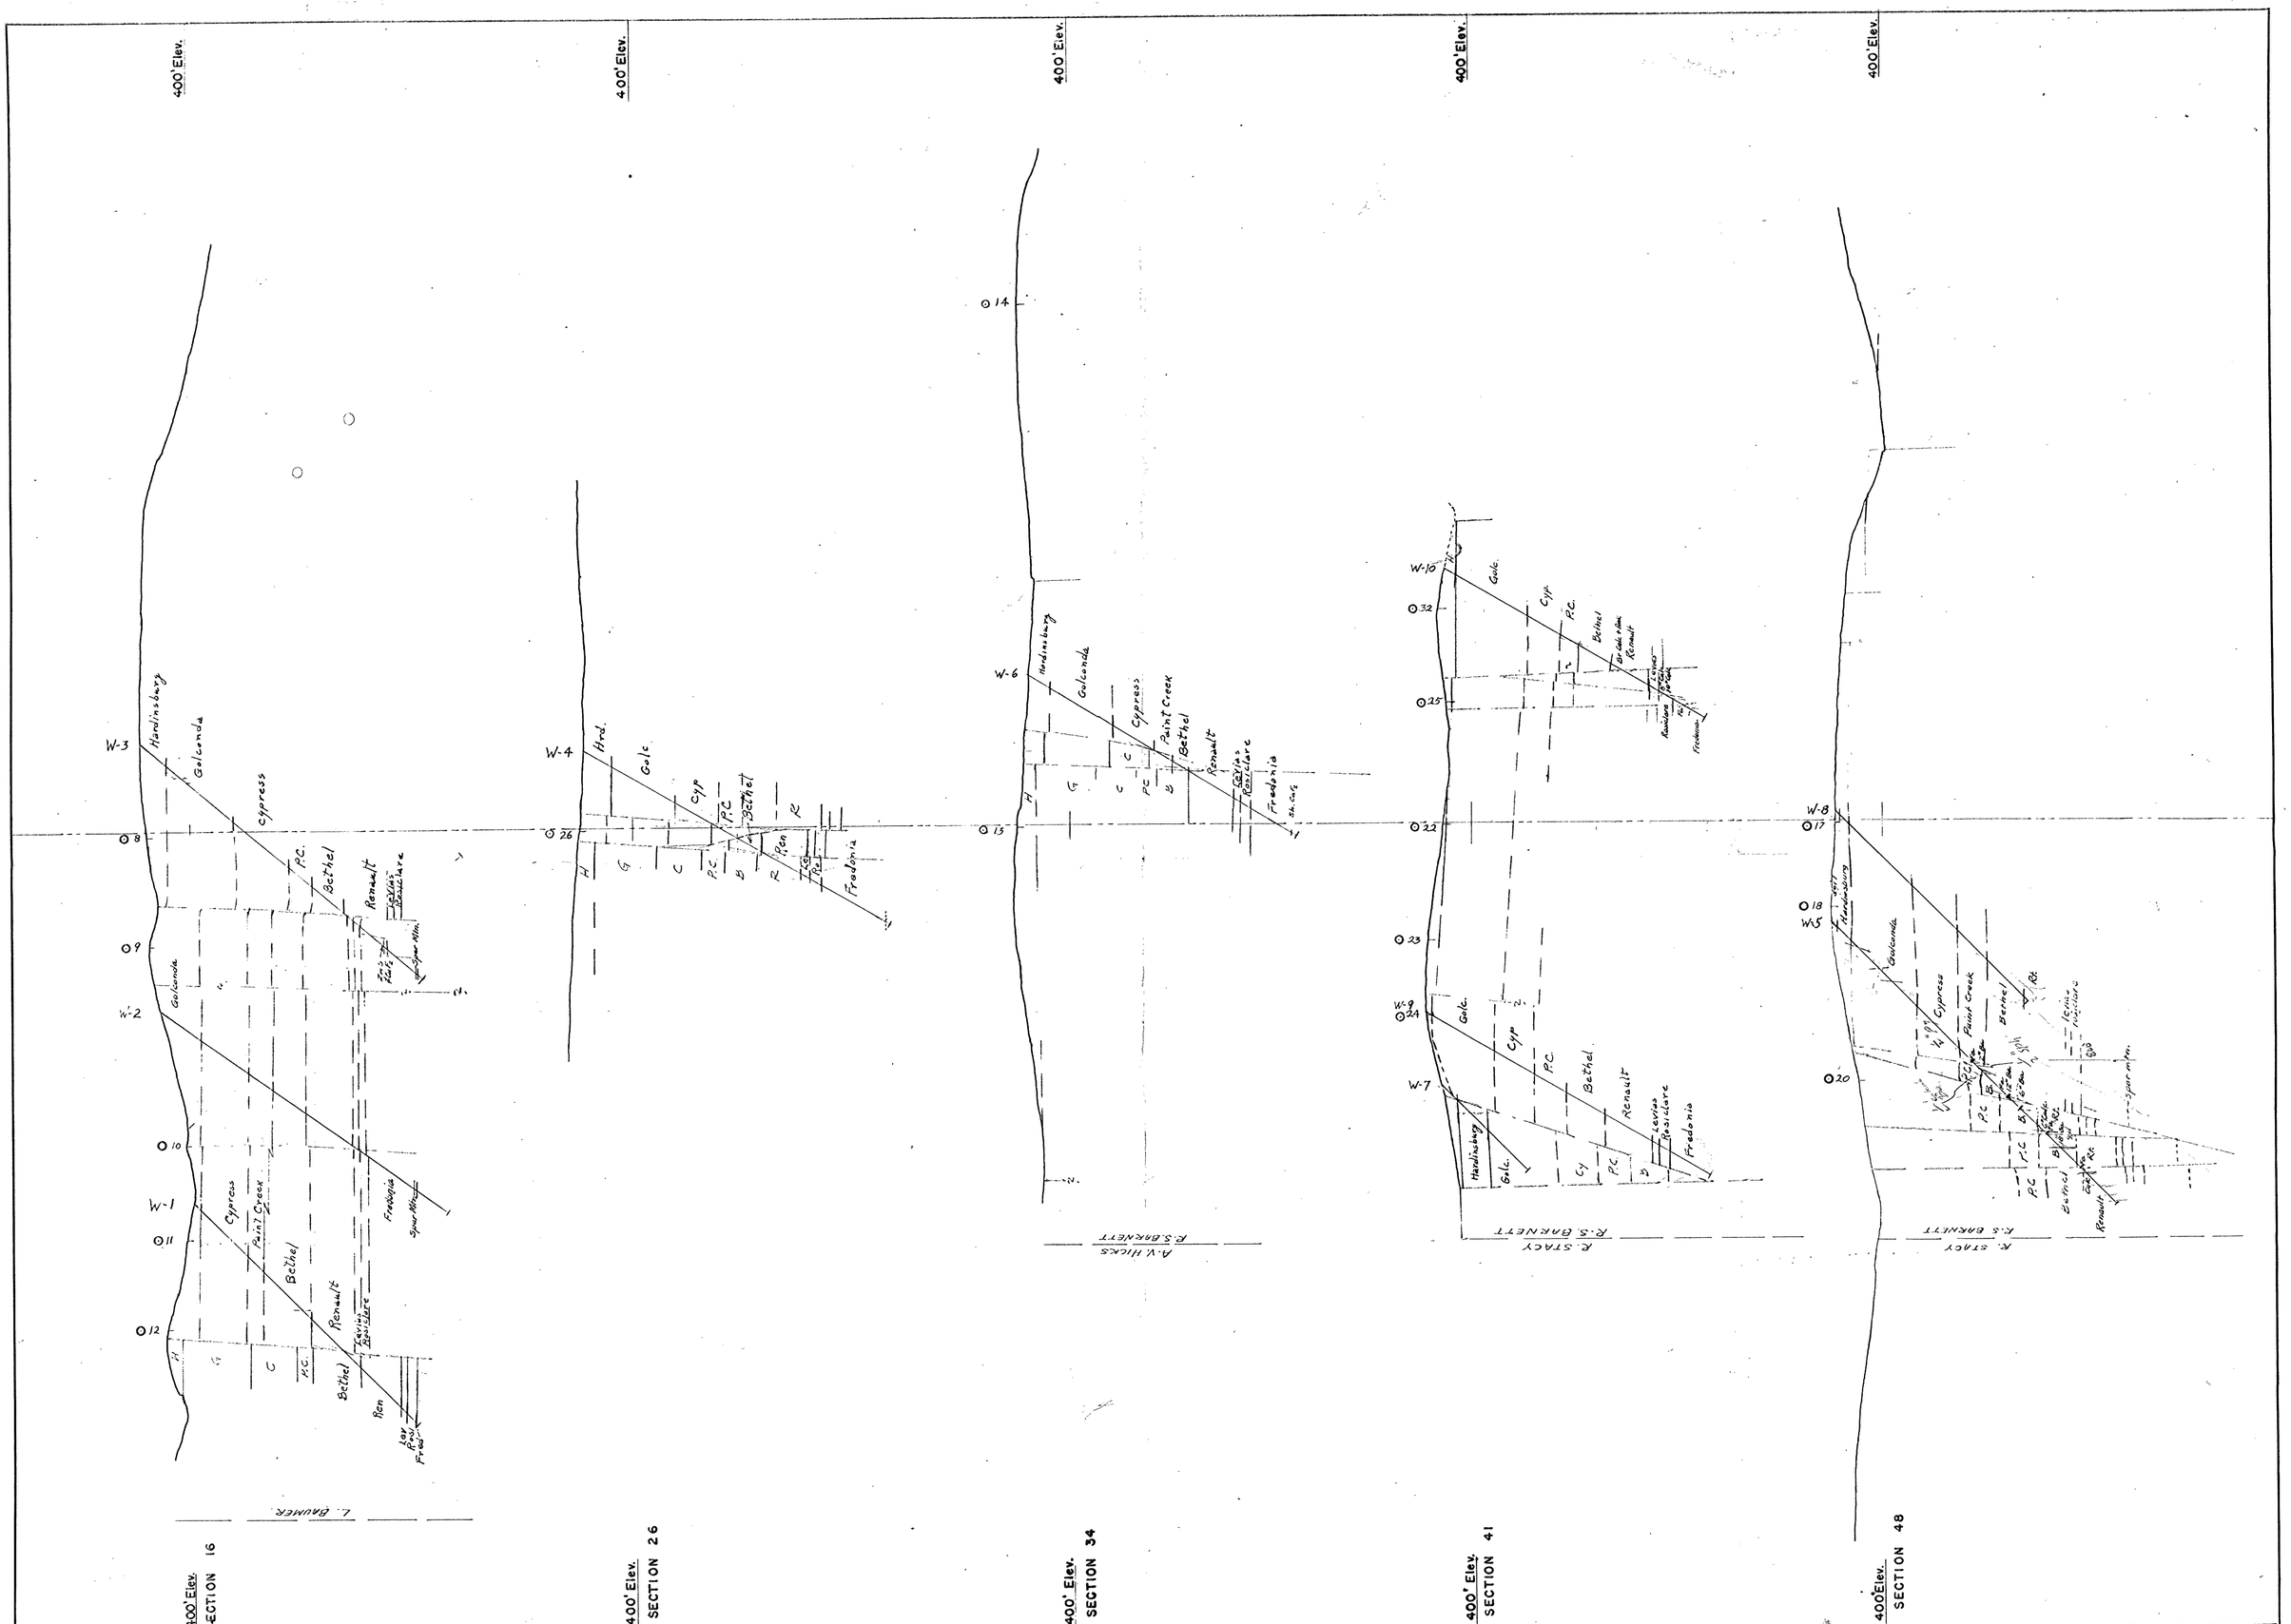

POSTED TO DATE 12/26/58 JMH	THE NEW JERSEY ZINC COMPANY HARRISBURG, ILLINOIS	DRAWN HWD DATE 12-19-58 TRACED JMH SCALE 1" = 200'	PROFILES IN PROJECT 2 SECTION 28, T12S R7E

DISTRICT ILLINOIS

FILE NO. AX-ILL-34

HOWARD SUTTON CO., INC., N. Y.

X5407A 750 2-58

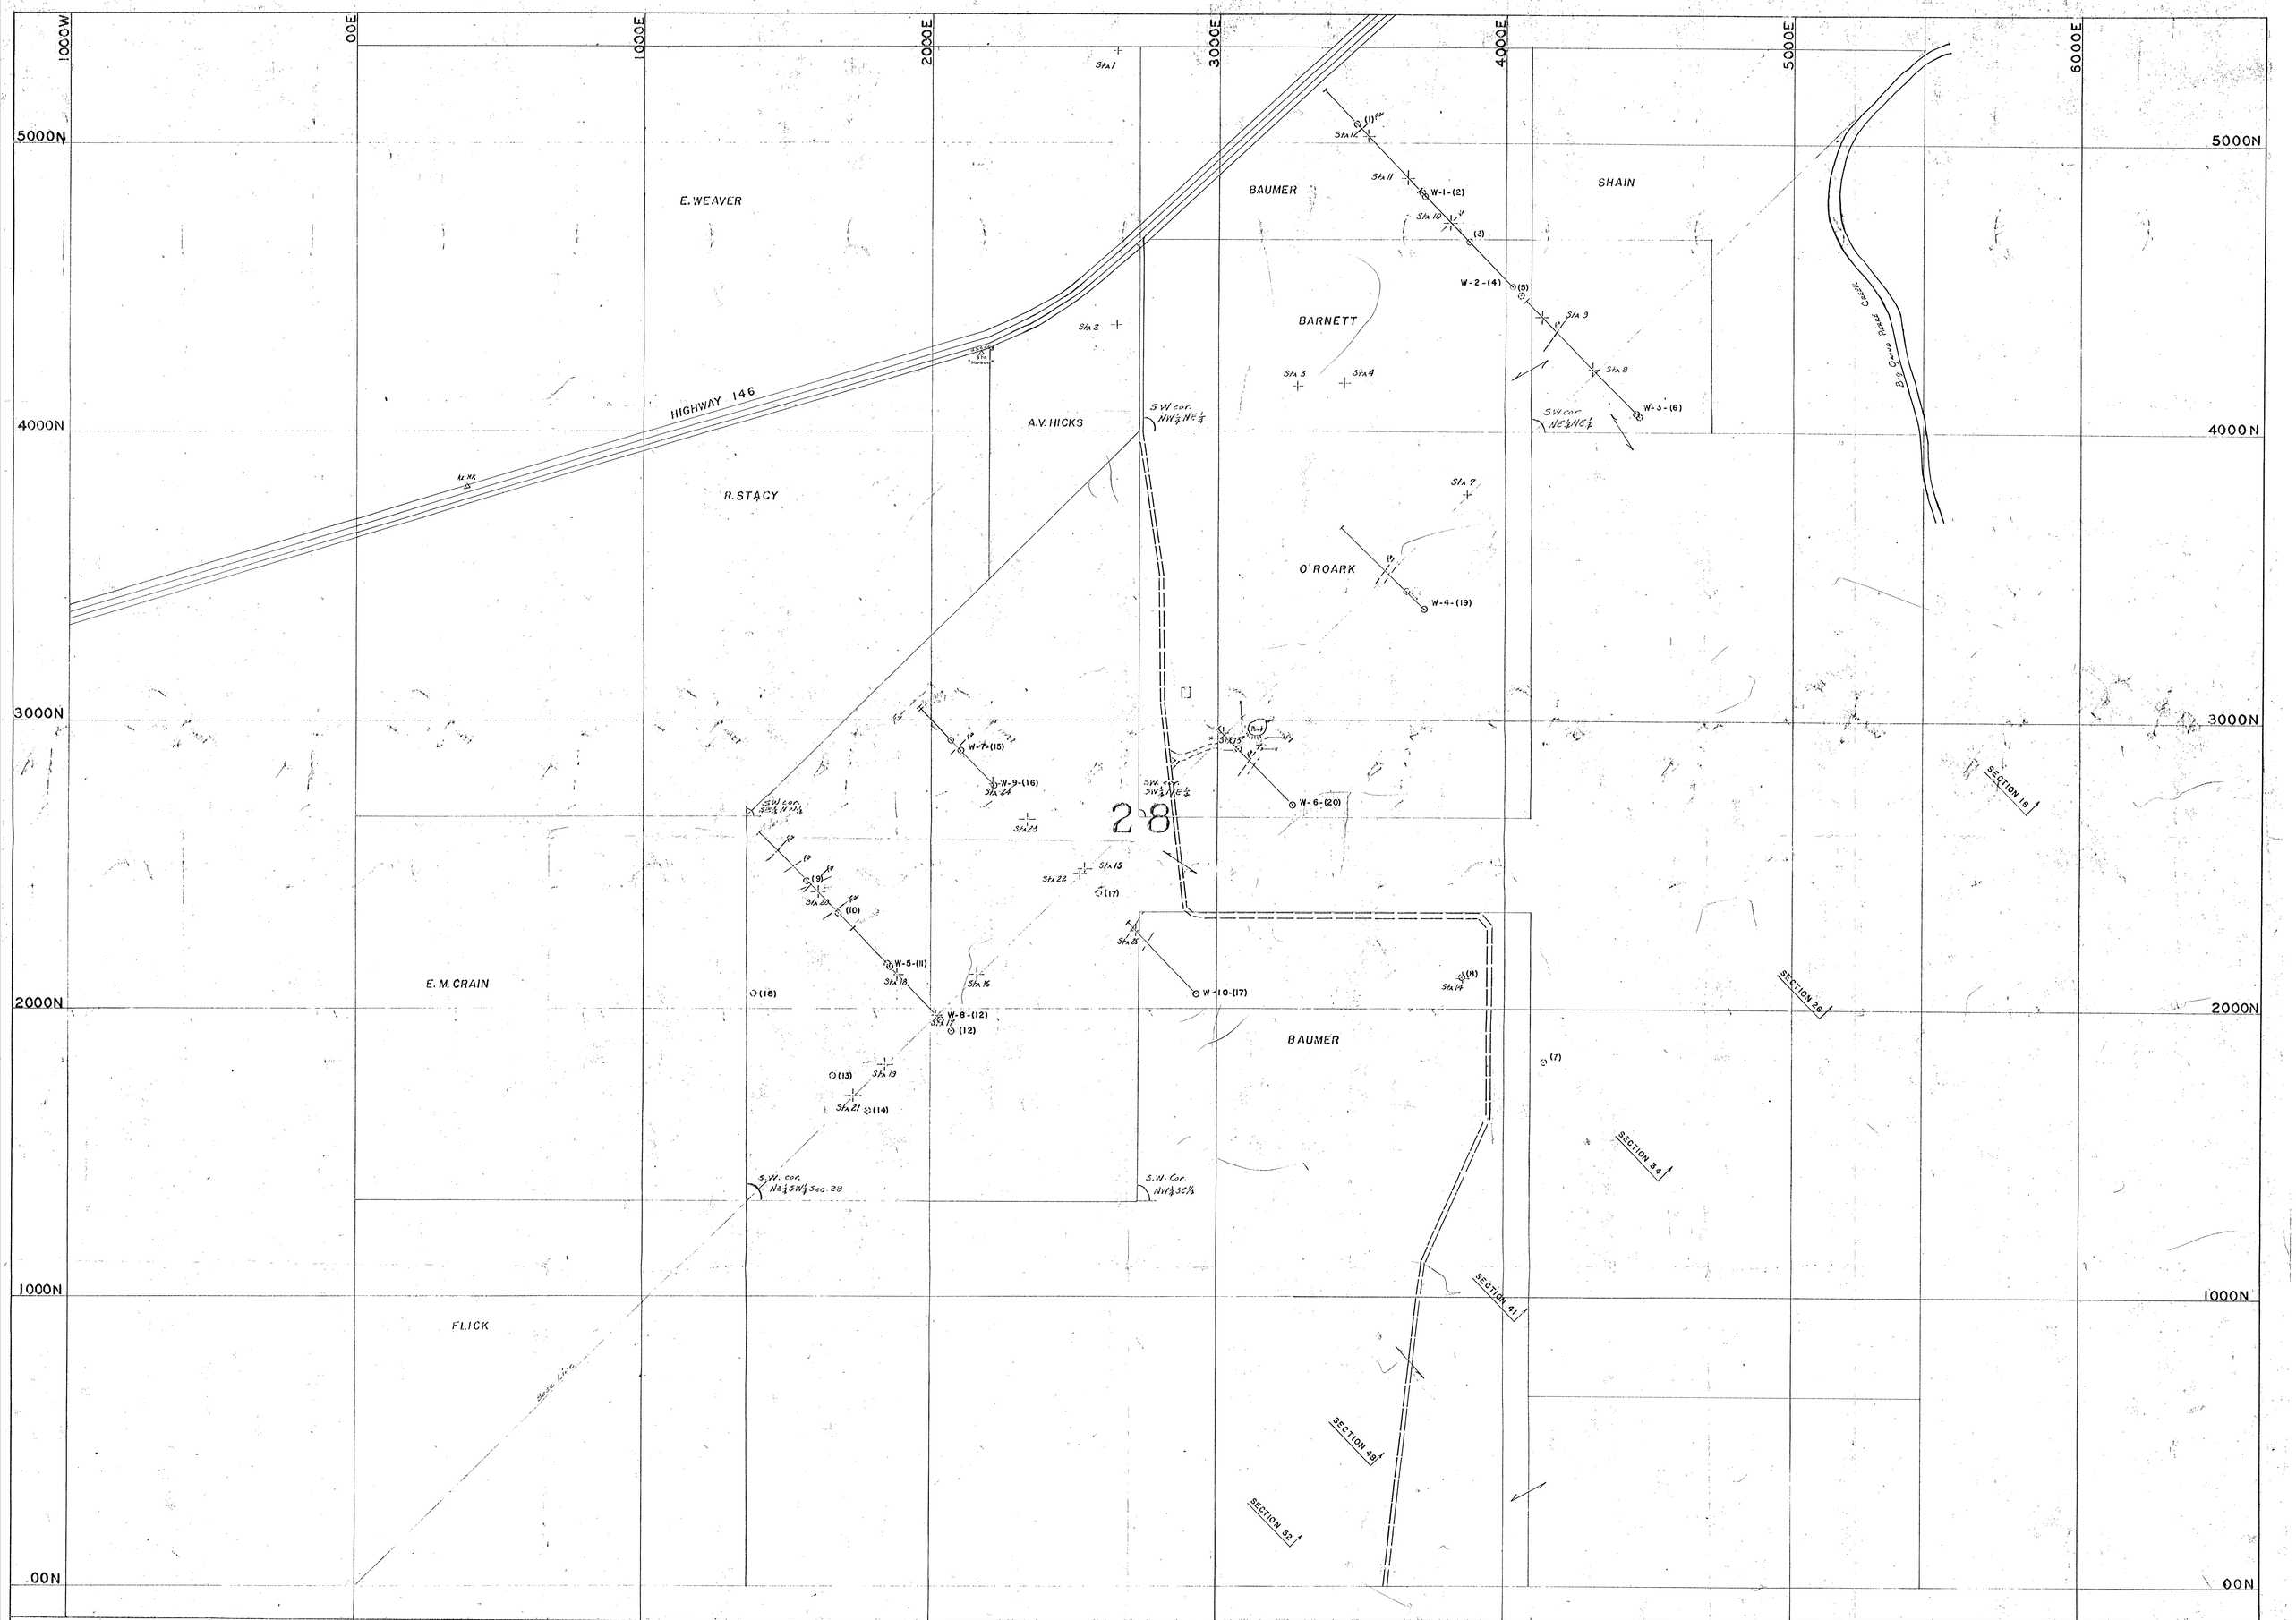

POSTED TO DATE 11/26/58 RCB 12/26/58 HD	THE NEW JERSEY ZINC COMPANY HARRISBURG, ILLINOIS	DRAWN HD TRACED RCB	DATE SEPT. 8, 1958 SCALE 1" = 200'	DRILLING IN PROJECT TWO SECTION 28 T12S R7E	DISTRICT ILLINOIS FILE NO. AX-ILL-32

A line of sections in order from NE to SW.

POSTED TO DATE 12/26/58 JMH	THE NEW JERSEY ZINC COMPANY HARRISBURG, ILLINOIS	DRAWN HWD DATE 12-19-58 TRACED JMH SCALE 1" = 200'	PROFILES IN PROJECT 2 SECTION 28, T12S R7E	DISTRICT ILLINOIS FILE NO. AX-ILL-34	

HOWARD SUTTON CO., INC., N. Y.
X5407A 750 2-58