MAGNETIC SURVEY

VERT-LOOP EM SURVEY

HORIZ-LOOP EM SURVEY

GEOL. MAP

CLAIM MAP

Wabash

ORDER BY THIS NUMBER

04220

LEASES

9.0-1-20
9.0-1-1
9.0-1-8
9 8A & 20A
9.0-1-25
9.0-1-3
Linwood B. Hilt et ux.
2 Esaney leases, 12 & 25 acres
Deed from Robert S Young to Roland F. Beers, Inc.

Moved to Lease Folder 10/2/58
and marked "Official"

Wabash

ORDER BY THIS NUMBER

D4220

PROPERTY MAP

Walnut

ORDER BY THIS NUMBER

D4220

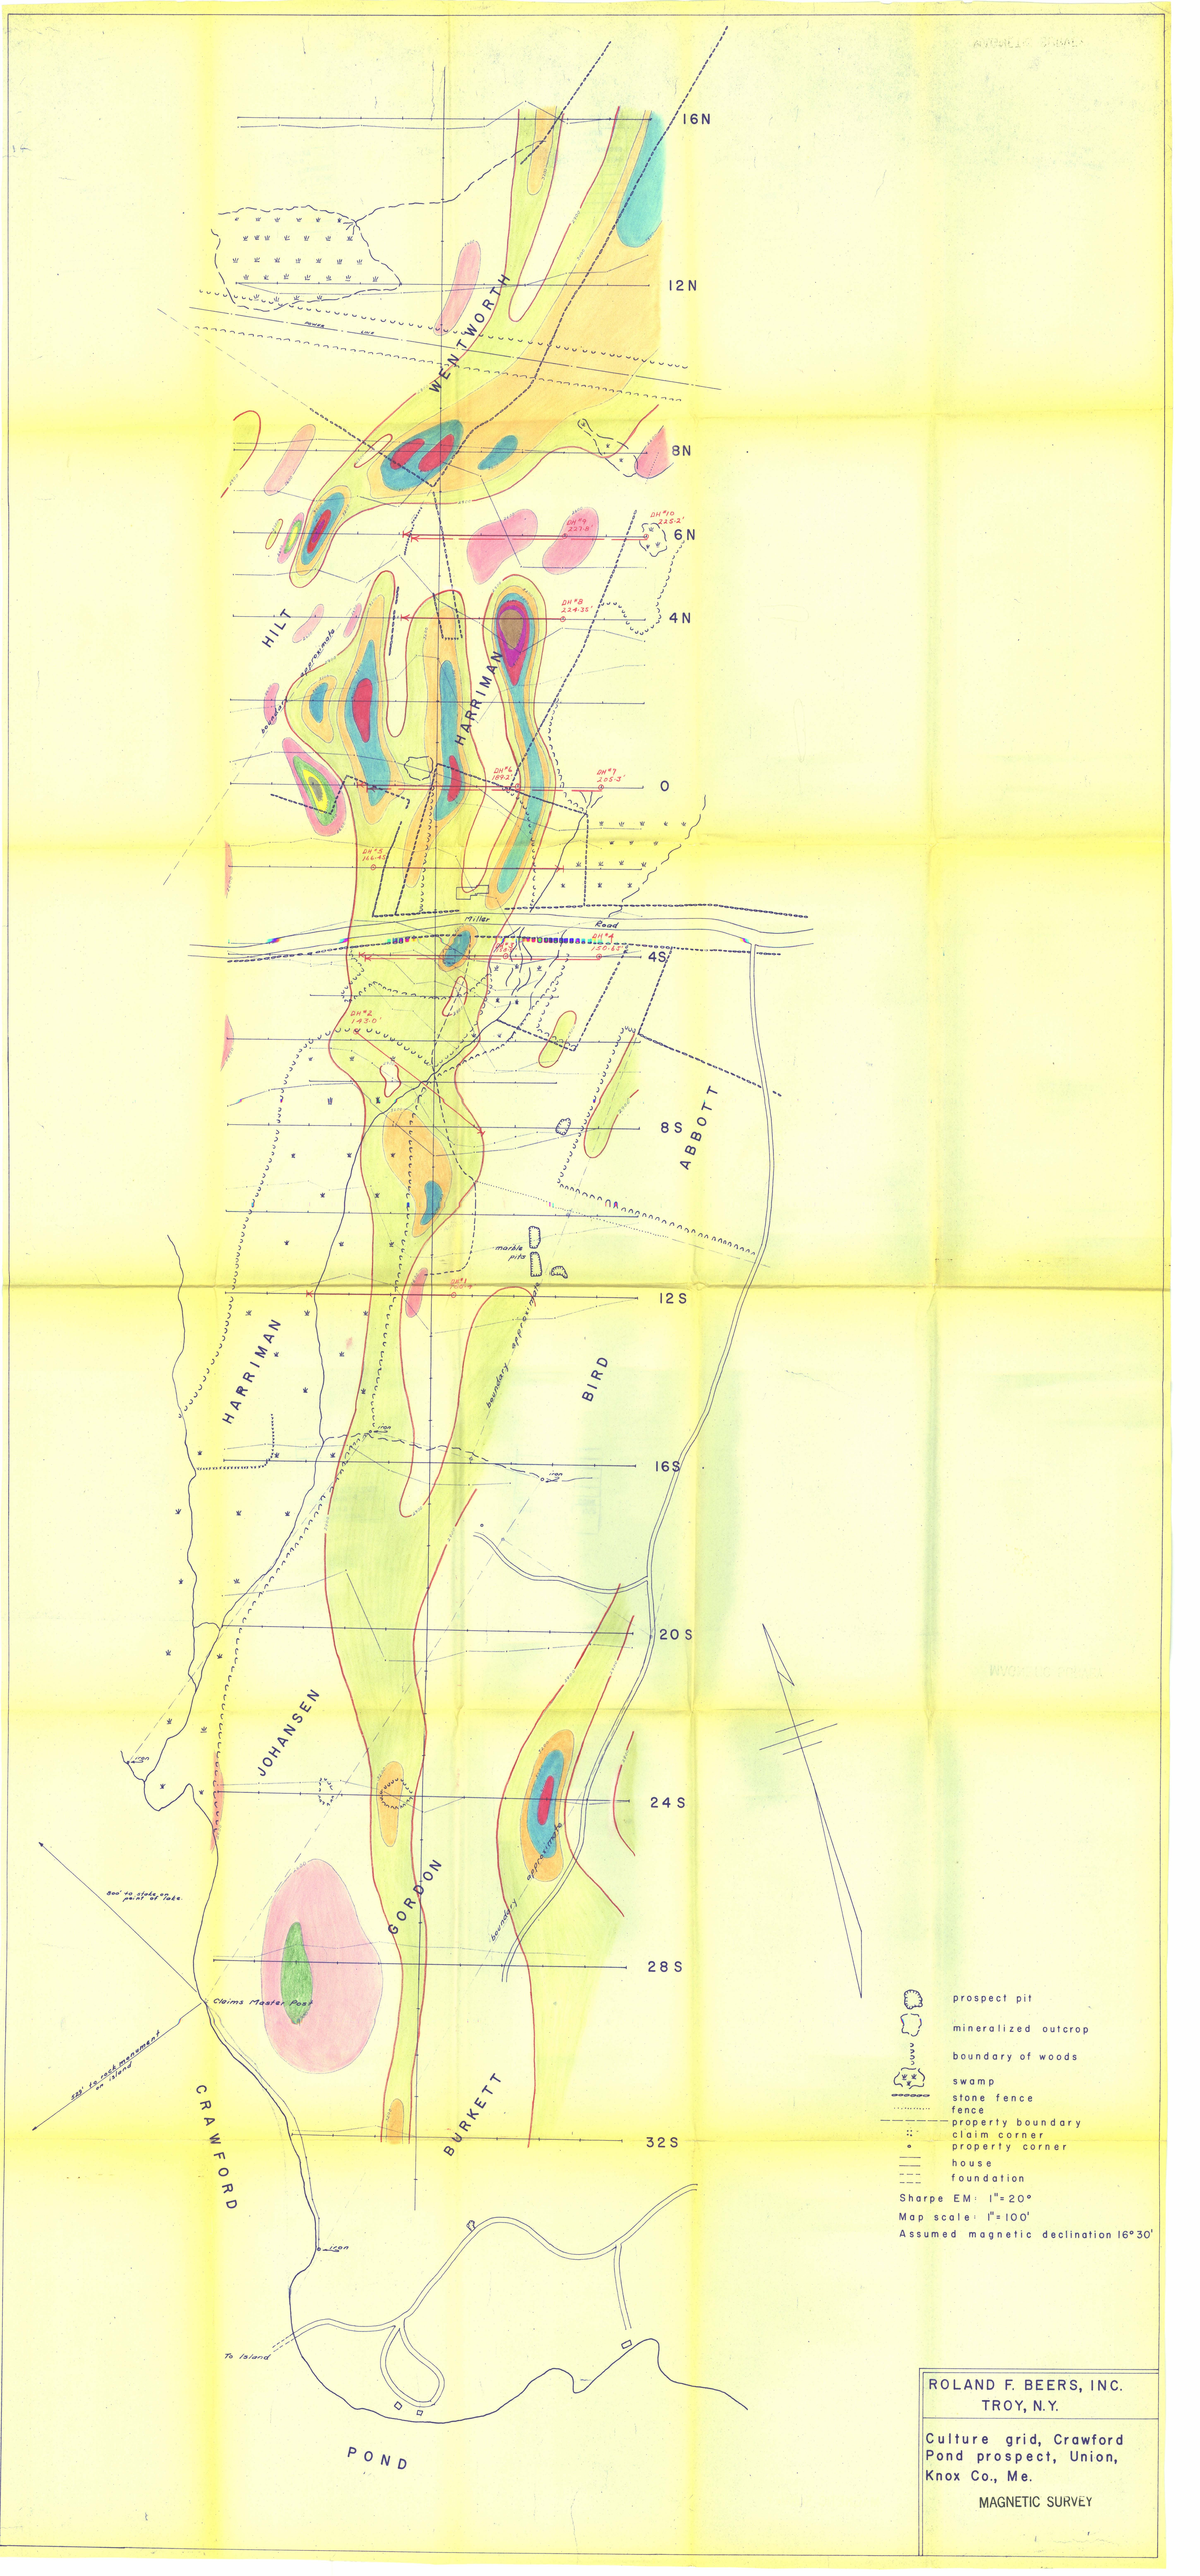
16N
12N
8N
6N
4N
0
4S
8S
12S
16S
20S
24S
28S
32S
WENTWORTH
HILT
HARRIMAN
ABBOTT
BIRD
JOHANSEN
GORDON
BURKETT
CRAWFORD
POND
Miller Road
marble pile
boundary approximate
Claims Master Post
To Island
prospect pit
mineralized outcrop
boundary of woods
swamp
stone fence
fence
property boundary
claim corner
property corner
house
foundation
Sharpe EM: 1"=20°
Map scale: 1"=100'
Assumed magnetic declination 16°30'
ROLAND F. BEERS, INC.
TROY, N.Y.
Culture grid, Crawford Pond prospect, Union, Knox Co., Me.
MAGNETIC SURVEY

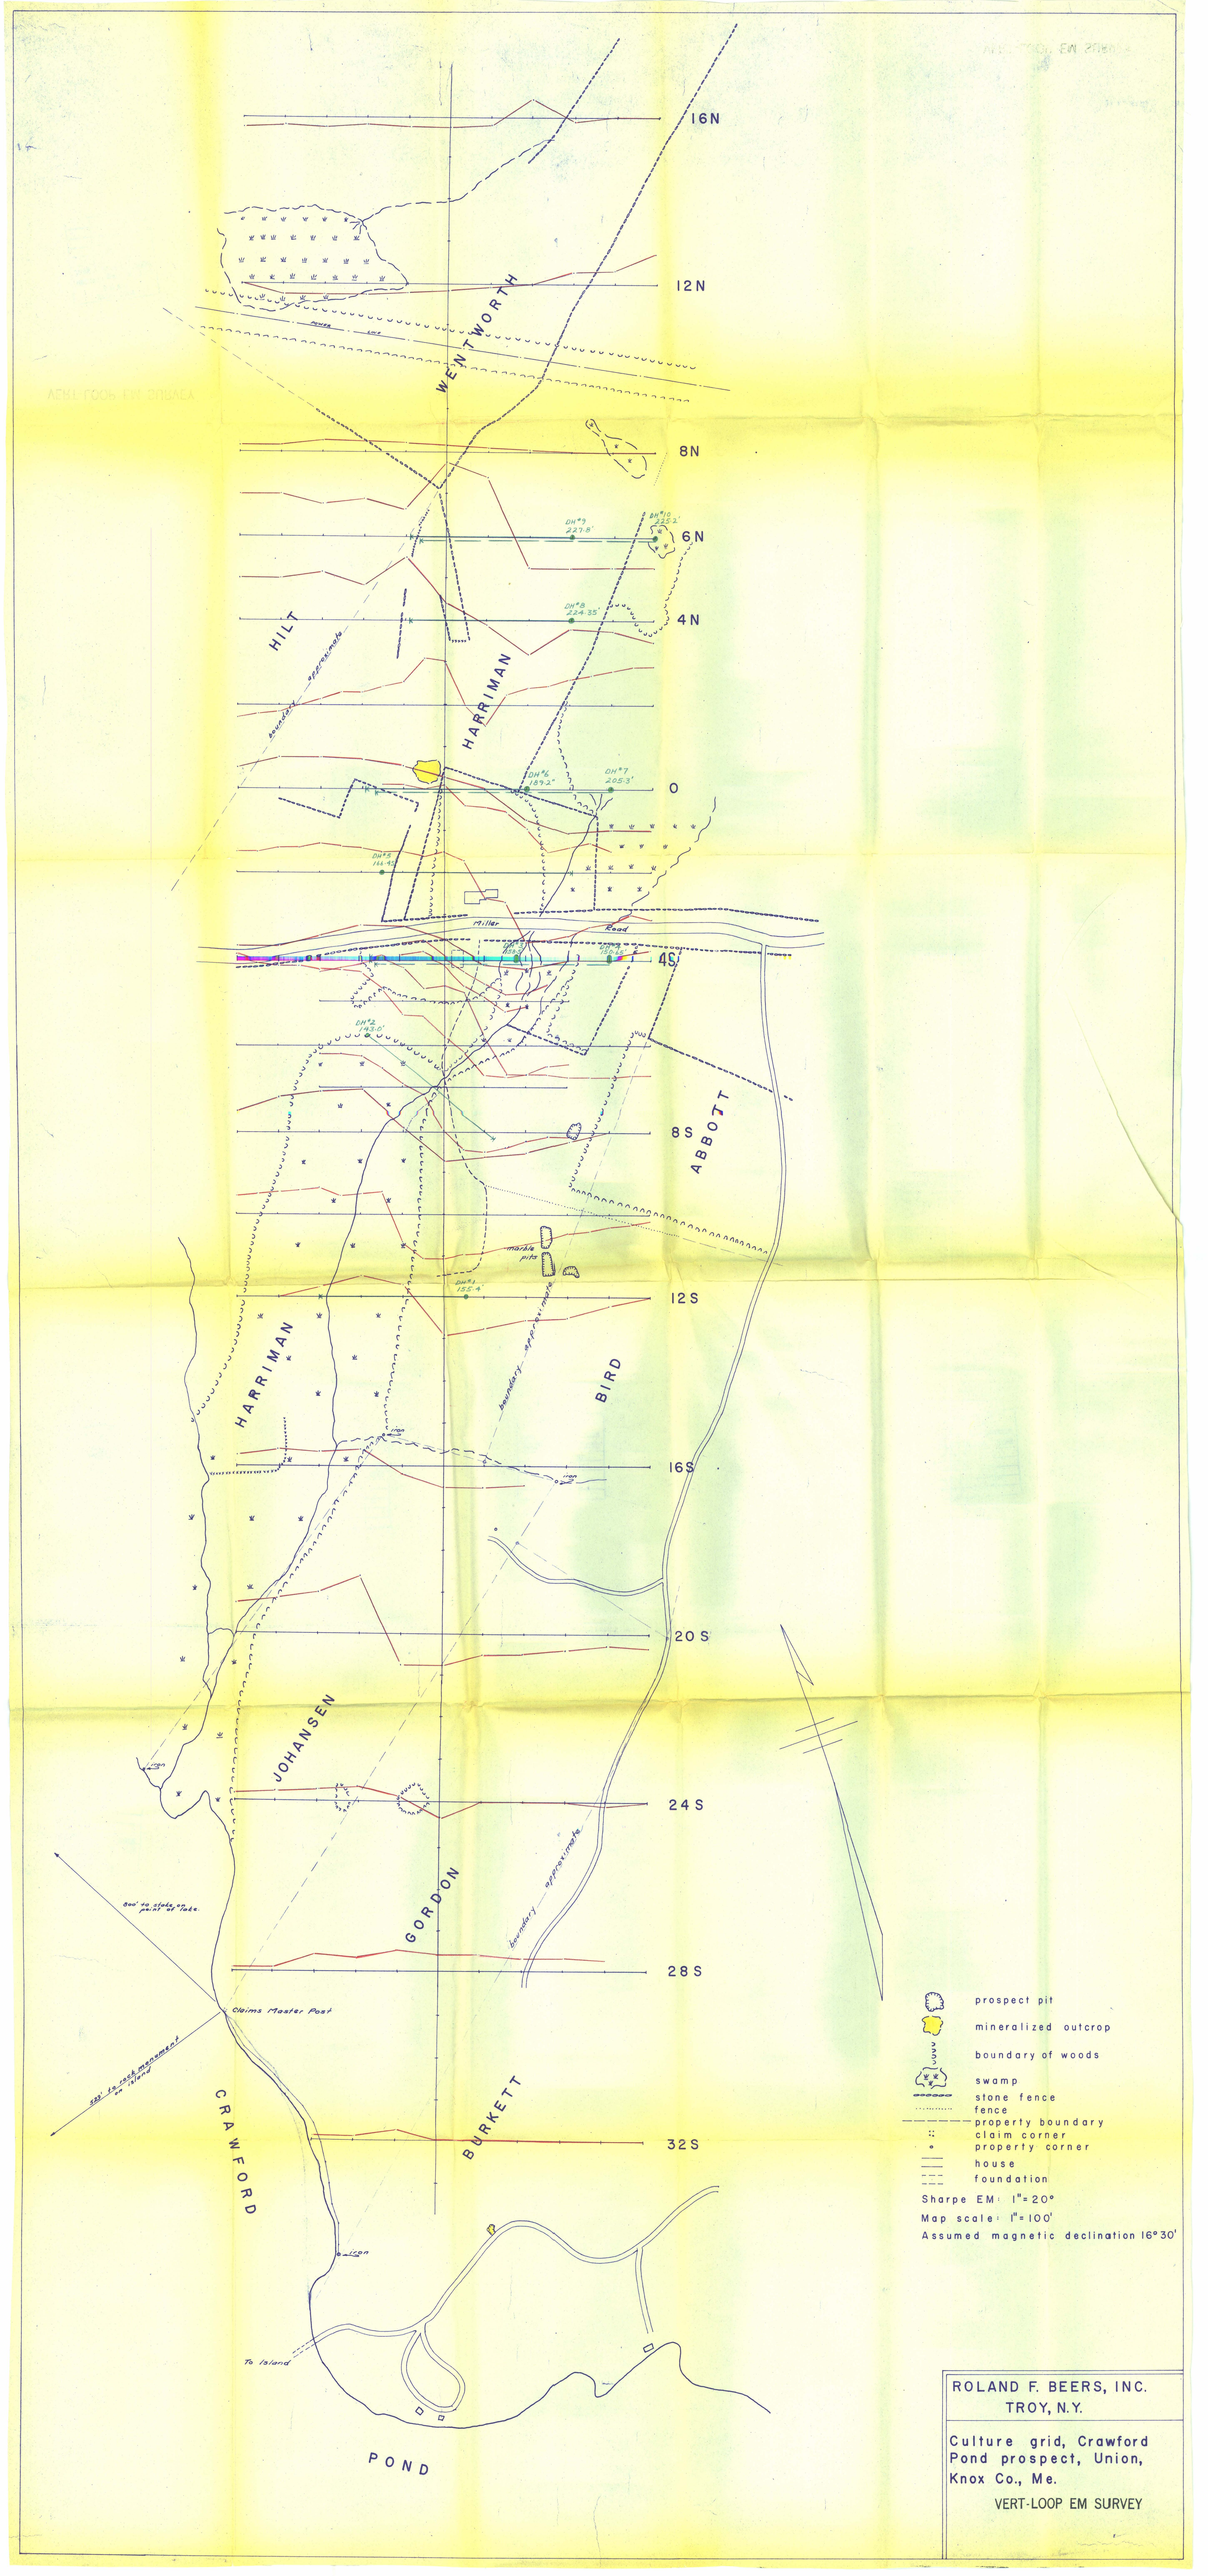
16N
12N
8N
6N
4N
0
4S
8S
12S
16S
20S
24S
28S
32S
WENTWORTH
HILT
HARRIMAN
HARRIMAN
ABBOTT
BIRD
JOHANSEN
GORDON
BURKETT
CRAWFORD
POND
Miller Road
boundary approximate
marble pits
Claims Master Post
To Island
prospect pit
mineralized outcrop
boundary of woods
swamp
stone fence
fence
property boundary
claim corner
property corner
house
foundation
Sharpe EM: 1" = 20°
Map scale: 1" = 100'
Assumed magnetic declination 16° 30'
ROLAND F. BEERS, INC.
TROY, N.Y.
Culture grid, Crawford Pond prospect, Union, Knox Co., Me.
VERT-LOOP EM SURVEY

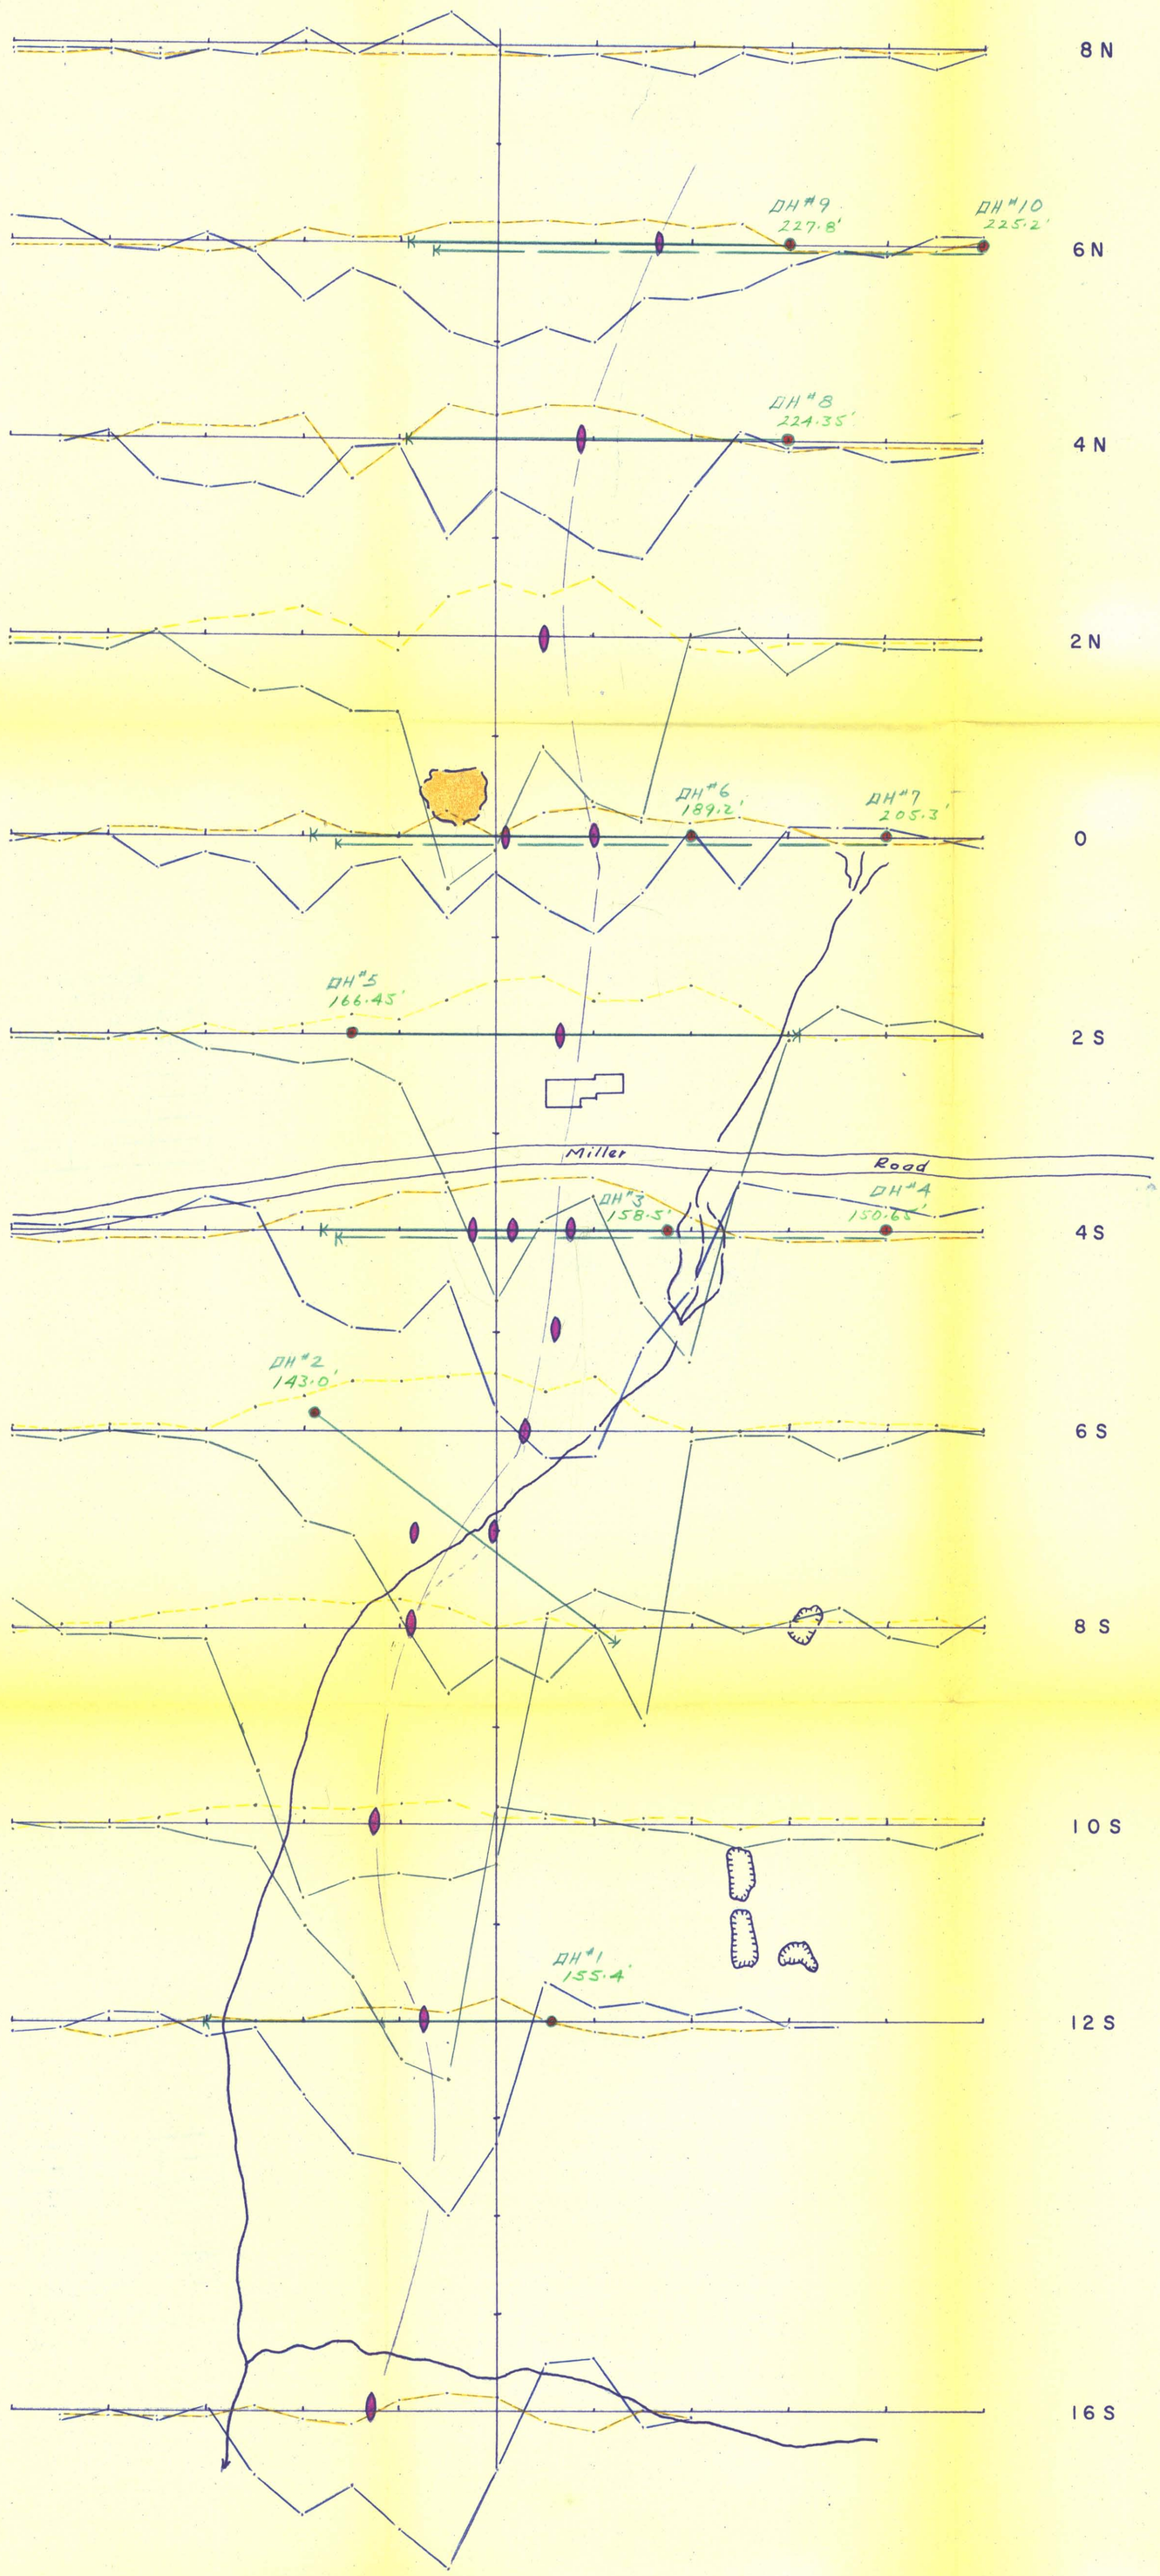

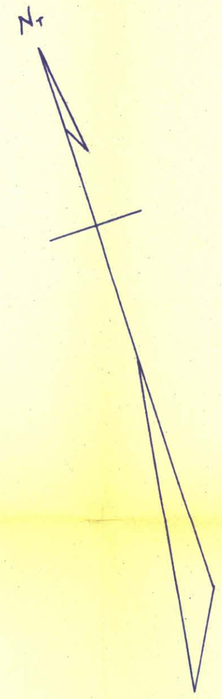

1" = 20%, positive above line, negative below.

in-phase profile.

out-of-phase profile.

dip-angle EM crossover.

ROLAND F. BEERS, INC.
TROY, N.Y.

Horizontal-loop EM survey
Crawford Pond prospect
Knox County, Maine.

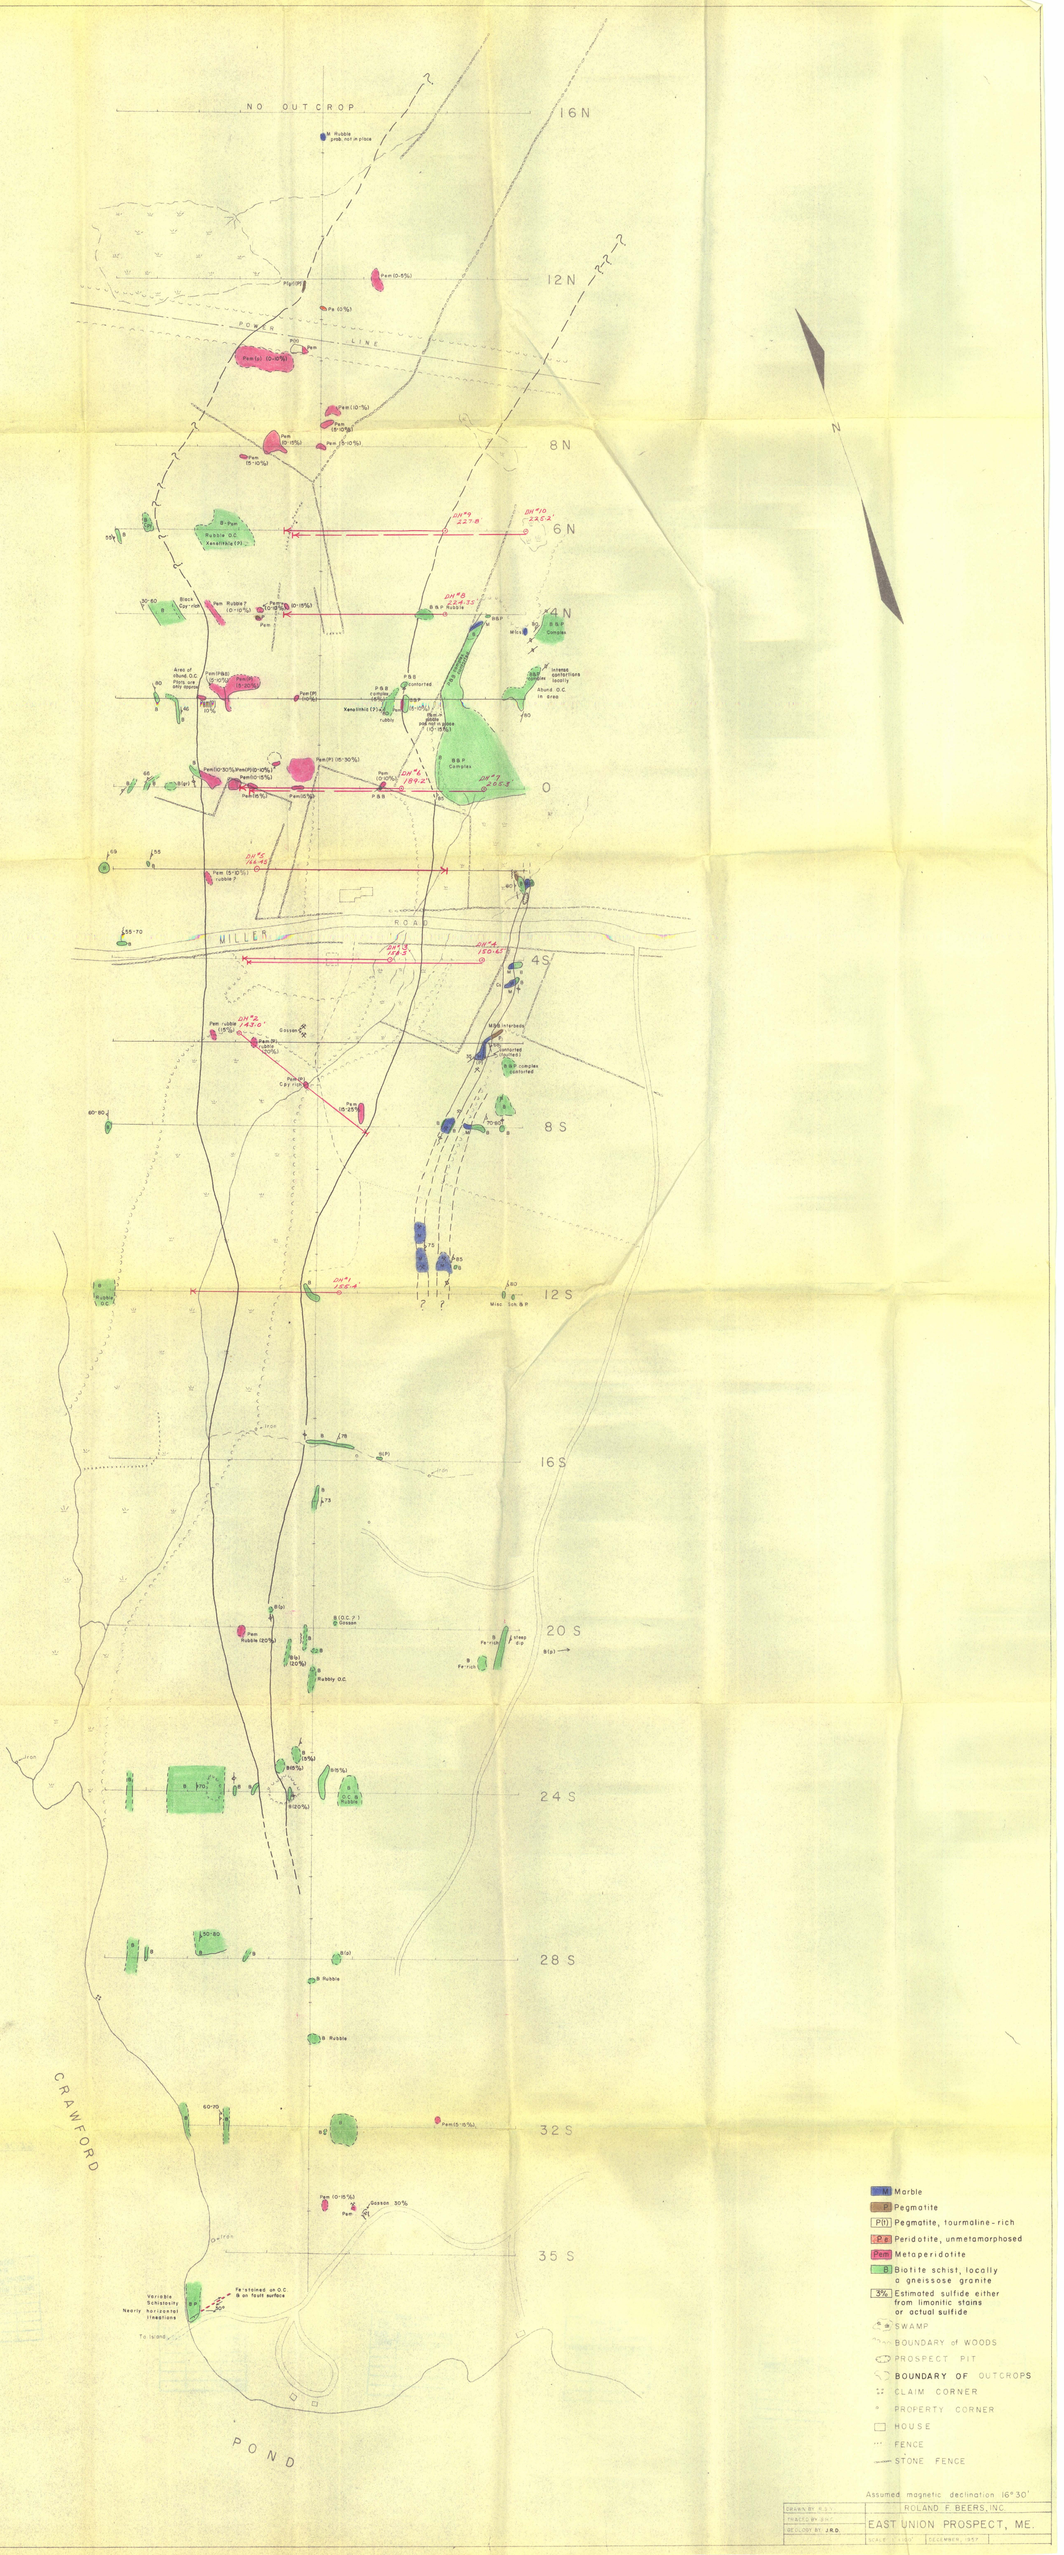
NO OUTCROP
16N
12N
POWER LINE
8N
6N
4N
0
MILLER ROAD
4S
8S
12S
16S
20S
24S
28S
32S
35S
CRAWFORD POND
N
Marble
Pegmatite
Pegmatite, tourmaline-rich
Peridotite, unmetamorphosed
Metaperidotite
Biotite schist, locally a gneissose granite
Estimated sulfide either from limonitic stains or actual sulfide
SWAMP
BOUNDARY of WOODS
PROSPECT PIT
BOUNDARY OF OUTCROPS
CLAIM CORNER
PROPERTY CORNER
HOUSE
FENCE
STONE FENCE
Assumed magnetic declination 16° 30'
ROLAND F. BEERS, INC.
EAST UNION PROSPECT, ME.

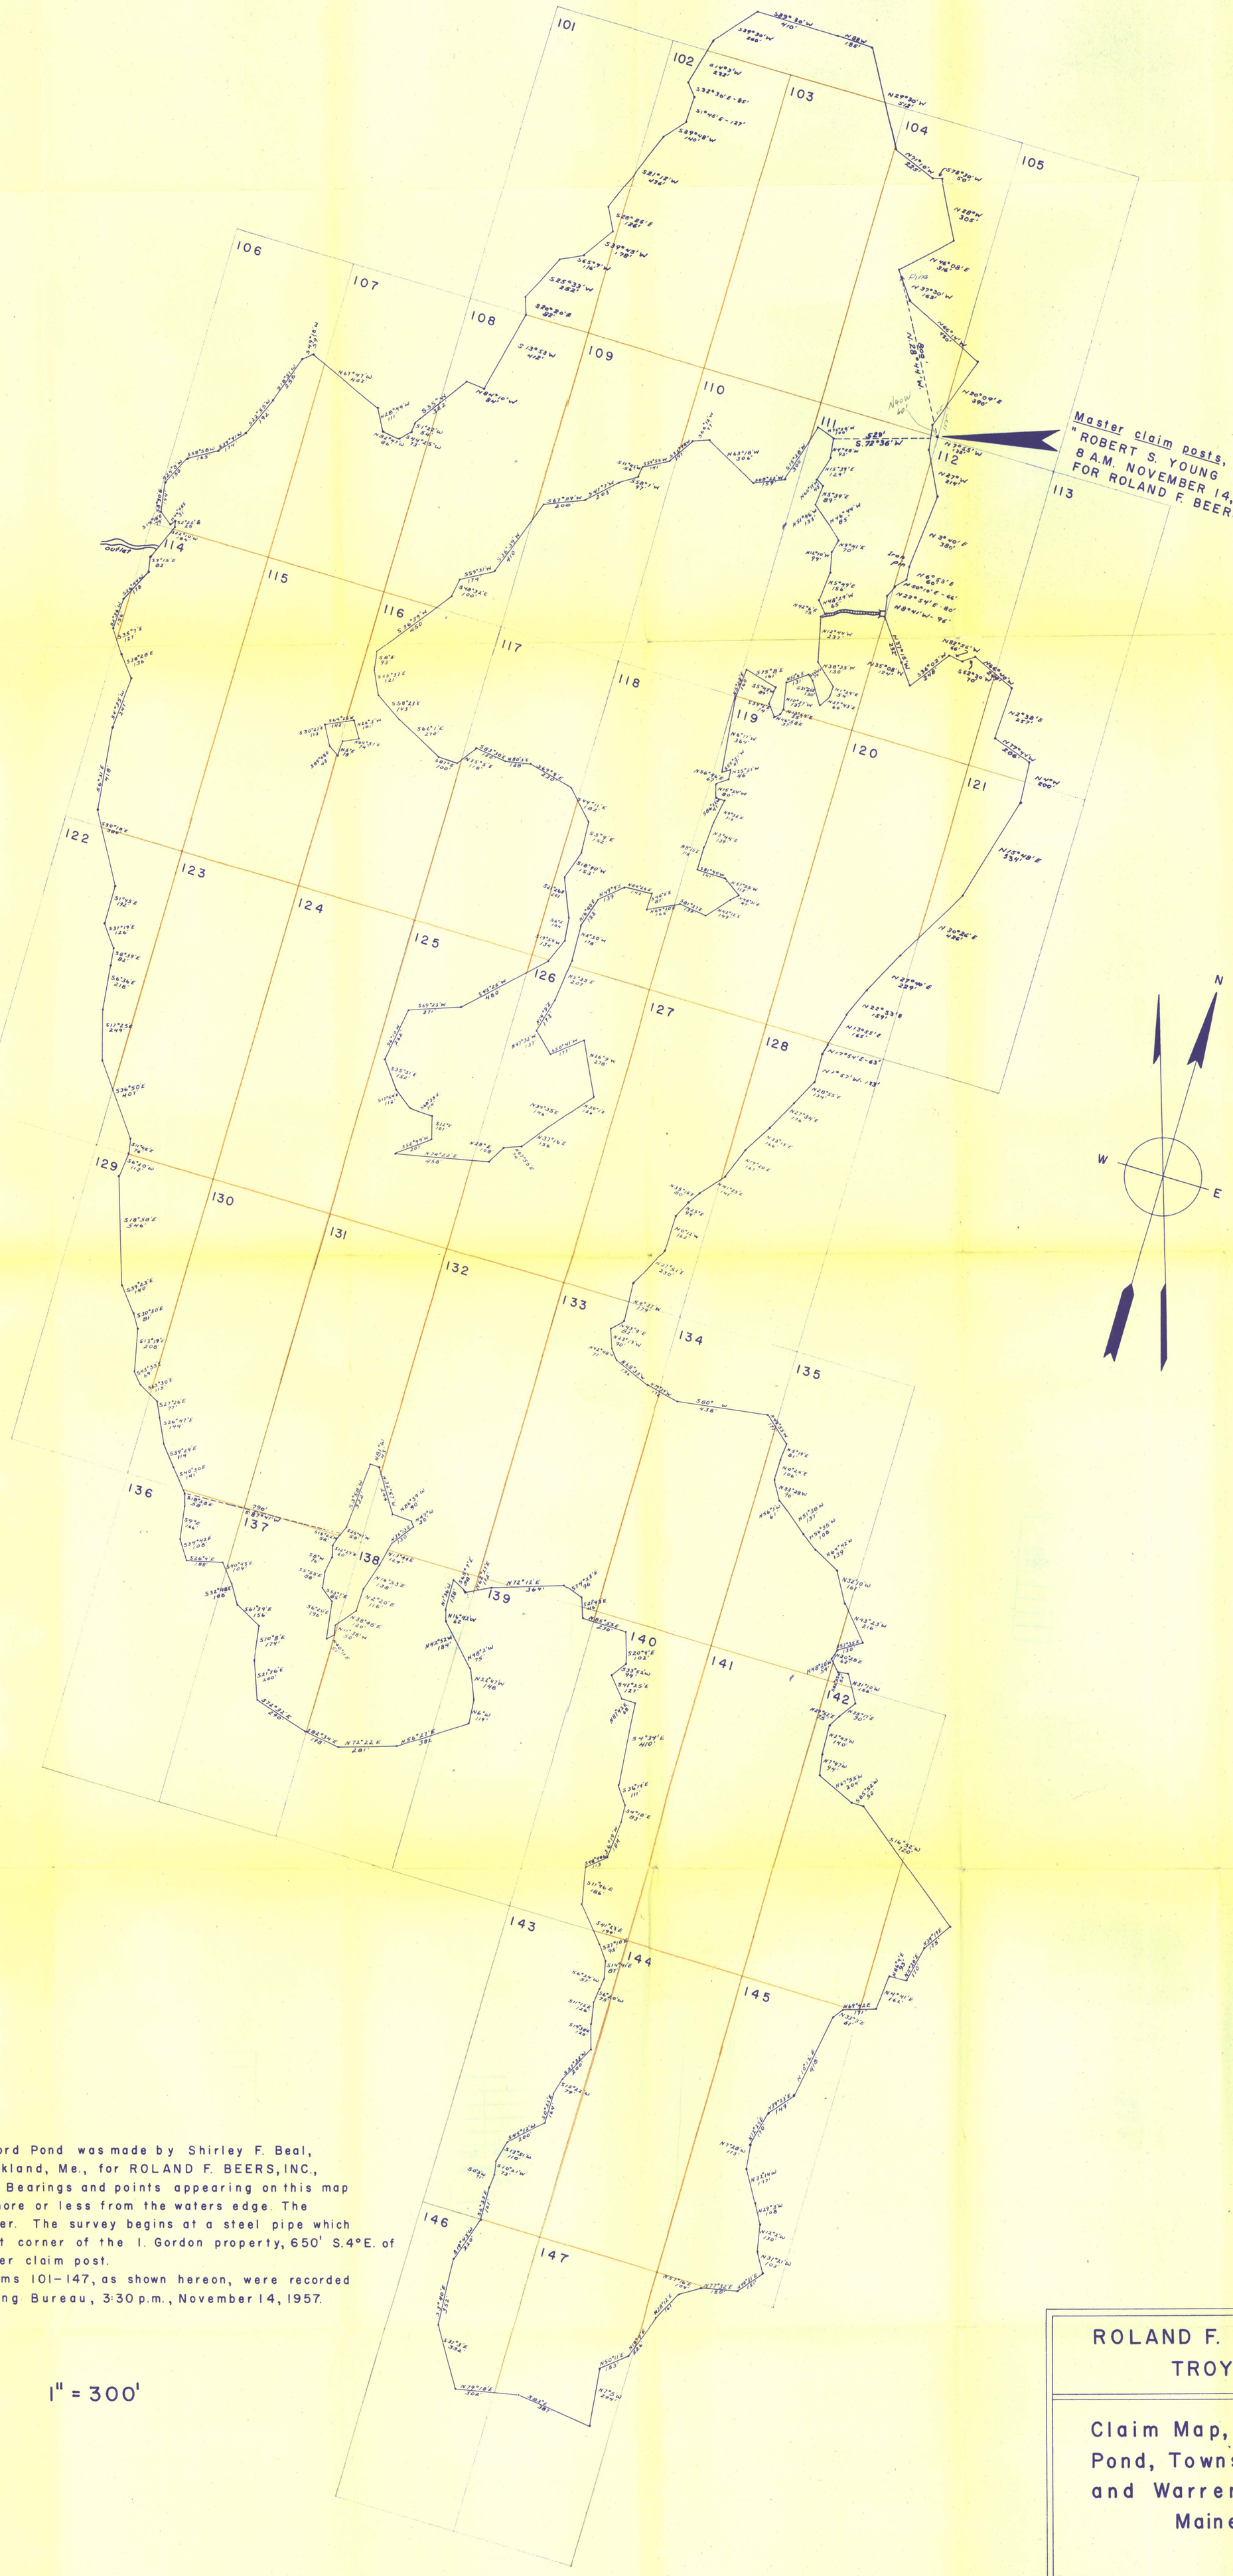

This survey of Crawford Pond was made by Shirley F. Beal, Land Surveyor, Rockland, Me., for ROLAND F. BEERS, INC., in November, 1957. Bearings and points appearing on this map are taken six feet more or less from the waters edge. The survey is second order. The survey begins at a steel pipe which marks the southeast corner of the I. Gordon property, 650' S.4°E. of the site of the master claim post.

Crawford Pond Claims 101-147, as shown hereon, were recorded with the Maine Mining Bureau, 3:30 p.m., November 14, 1957.

1" = 300'

ROLAND F. BEERS, INC.
TROY, N.Y.

Claim Map, Crawford Pond, Towns of Union and Warren, Knox Co., Maine

ALFORD
LAKE
N
LERMOND
POND
GODERRE
9.0-1-19
Town of Union
Town of Hope
State 131
ESANCY?
ESANCY
9.0-1-10
PERPALL
9.0-1-8
HILT
WENTWORTH
ANDERSON
9.0-1-3
GRID BEARING
18°30' E. T.N.
East Union
ESANCY
9.0-1-2
HART
9 20A
State 17
HART
9 8A
HILT
No number
ABBOTT
9.0-1-1
HART
SMITH
HARRIMAN
9.0-1-20
BIRD
SMITH
MESERVEY
9.0-1-7
App. Location
MILLER ROAD
JOHANSON
CRAWFORD
R.F.BEERS,
INC.
POND
0
1/4 Mi.
Drawn by R Tomberelli 1/13/58
Traced by S.H.C.
ROLAND F BEERS, INC TROY, N Y
EAST UNION PROSPECT, MAINE
PROPERTY MAP
SCALE 1" = 300'
DECEMBER 1957