~~Handed to Blackmore~~ 9/9/51
~~by Mr Hutchinson~~

Eureka Corp
Docket DMA 74 X
More to come

11041

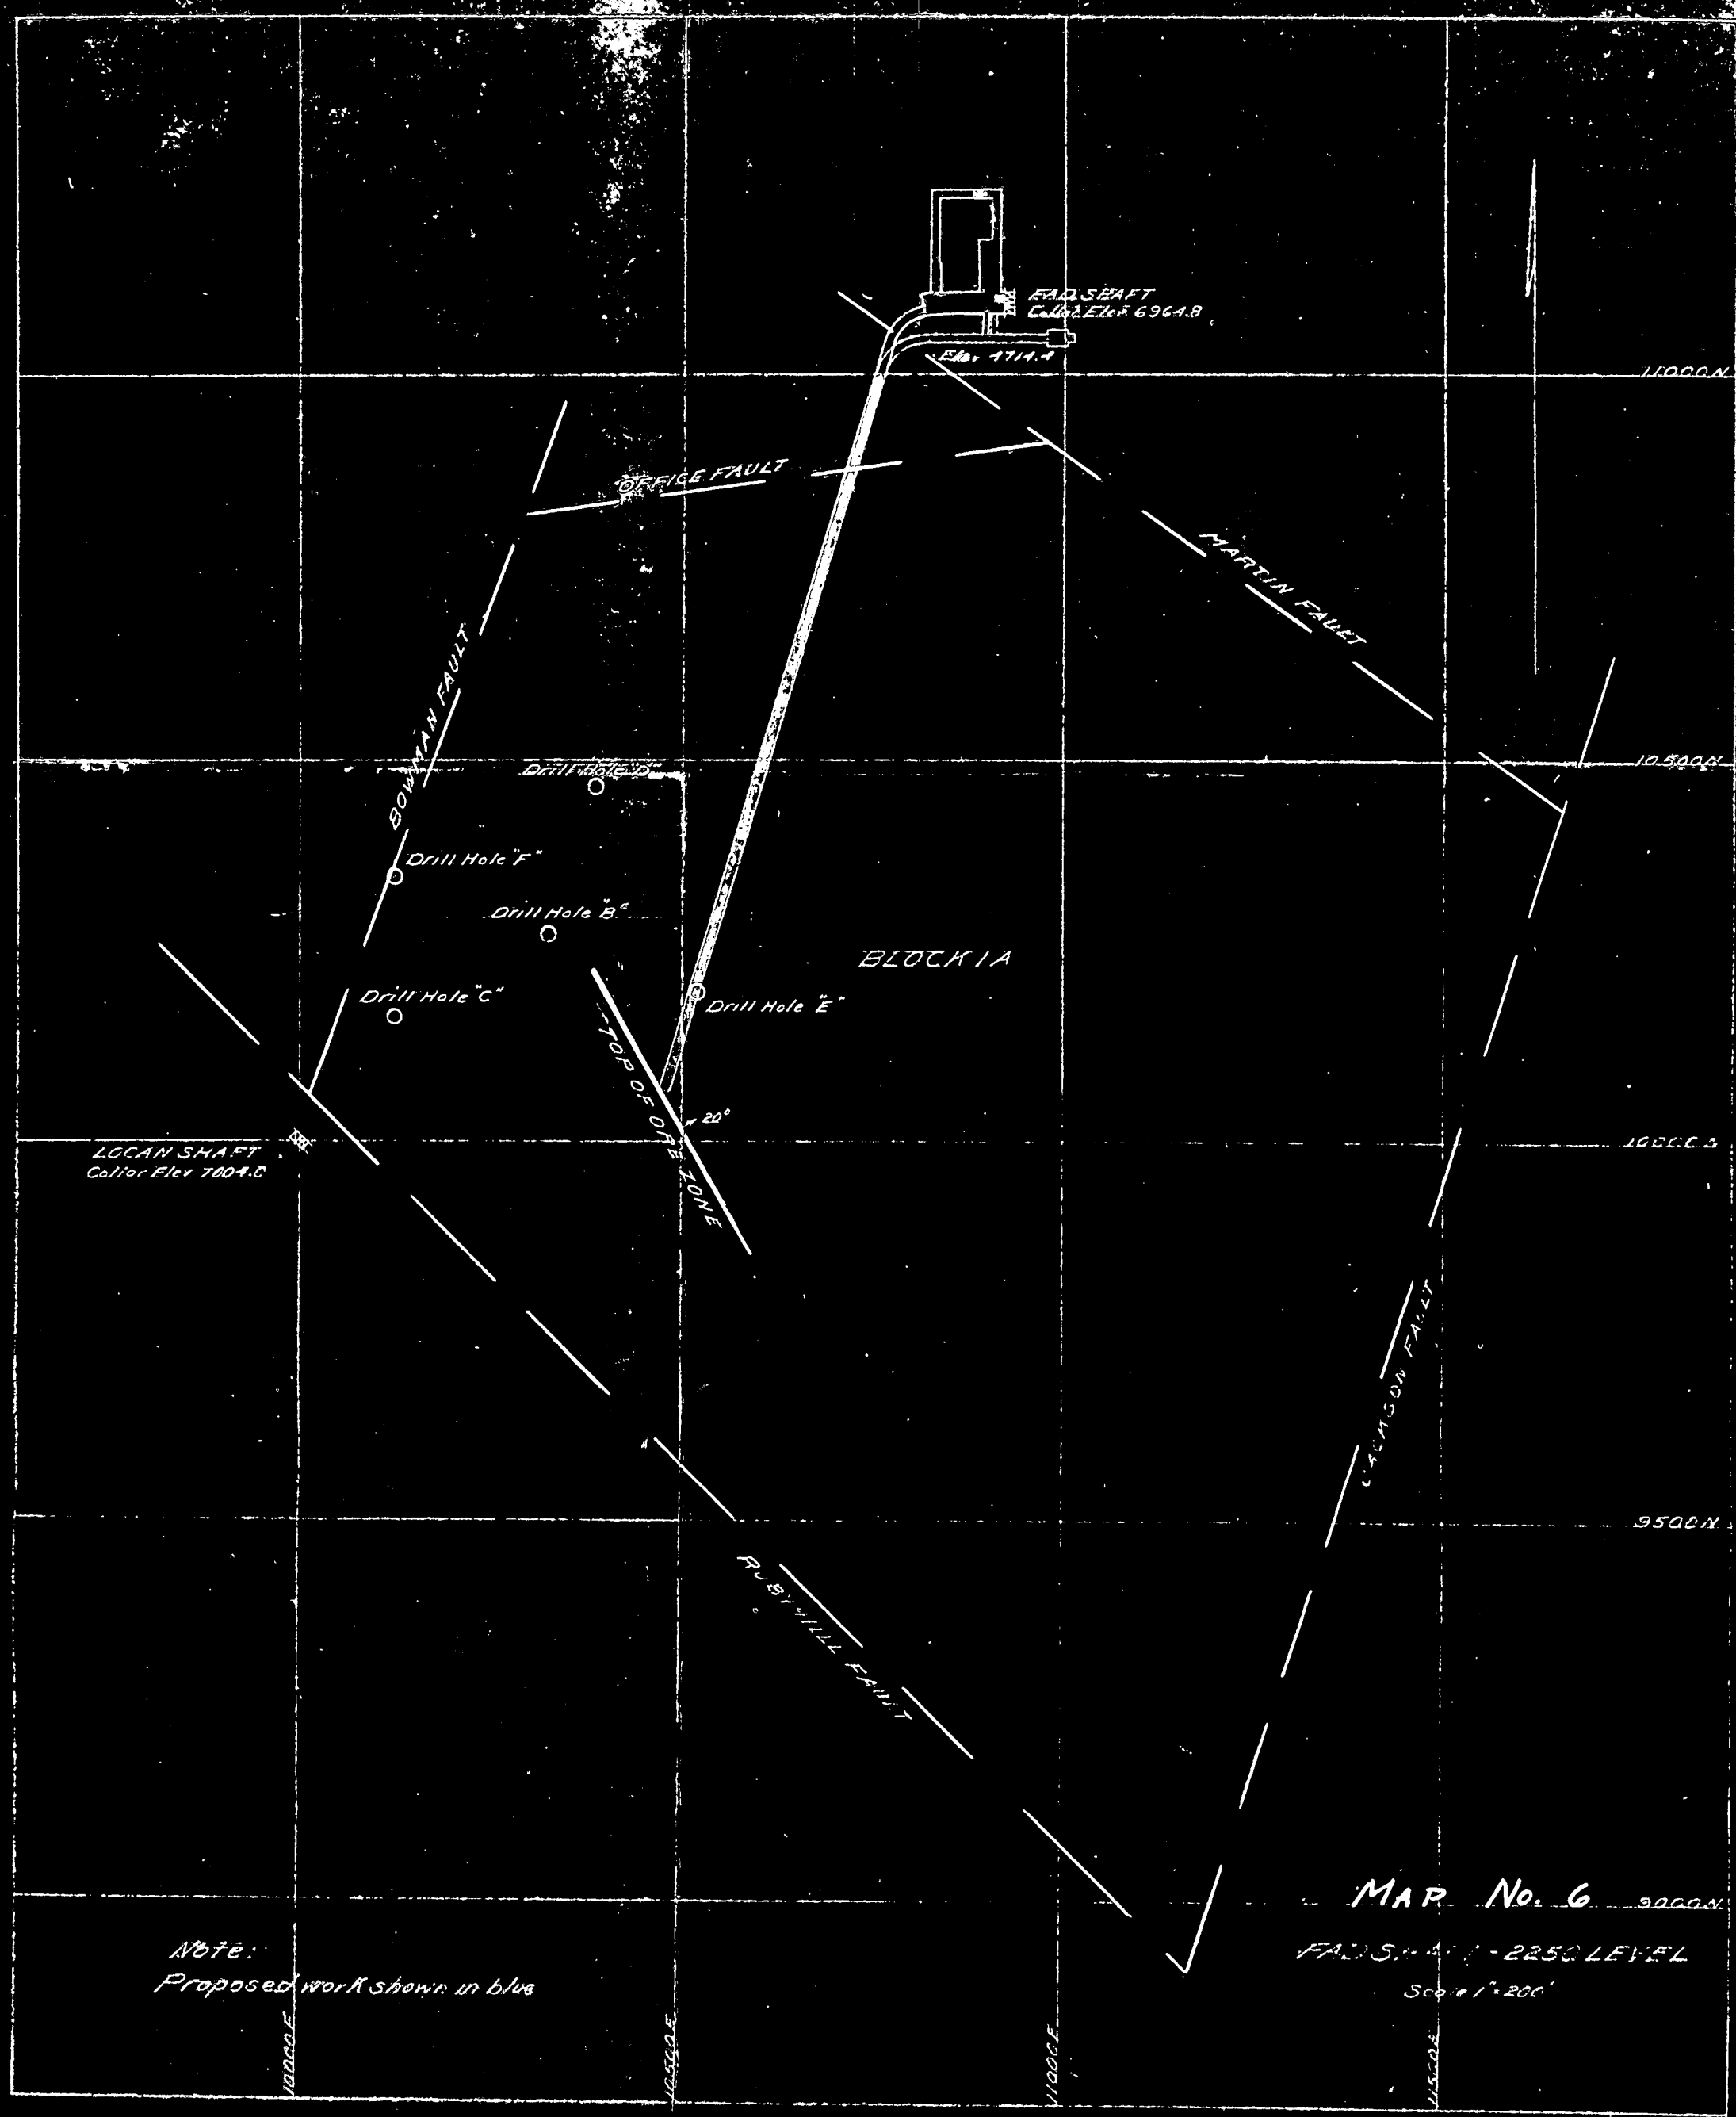
FAD SHAFT
Collar Elev 696A.8
Elev. 4714.4
11000N
OFFICE FAULT
MARTIN FAULT
BOWMAN FAULT
10500N
Drill Hole "D"
Drill Hole "F"
Drill Hole "B"
BLOCK IA
Drill Hole "C"
Drill Hole "E"
TOP OF ORE ZONE
20°
LOCAN SHAFT
Collar Elev 7004.0
10000S
LACASON FAULT
9500N
RUBY HILL FAULT
MAP No. 6
9000N
FAD SHAFT - 2250 LEVEL
Scale 1" = 200'
Note:
Proposed work shown in blue
10000E
10500E
11000E
11500E

Eureka Corp., Ltd.

DMa-74X

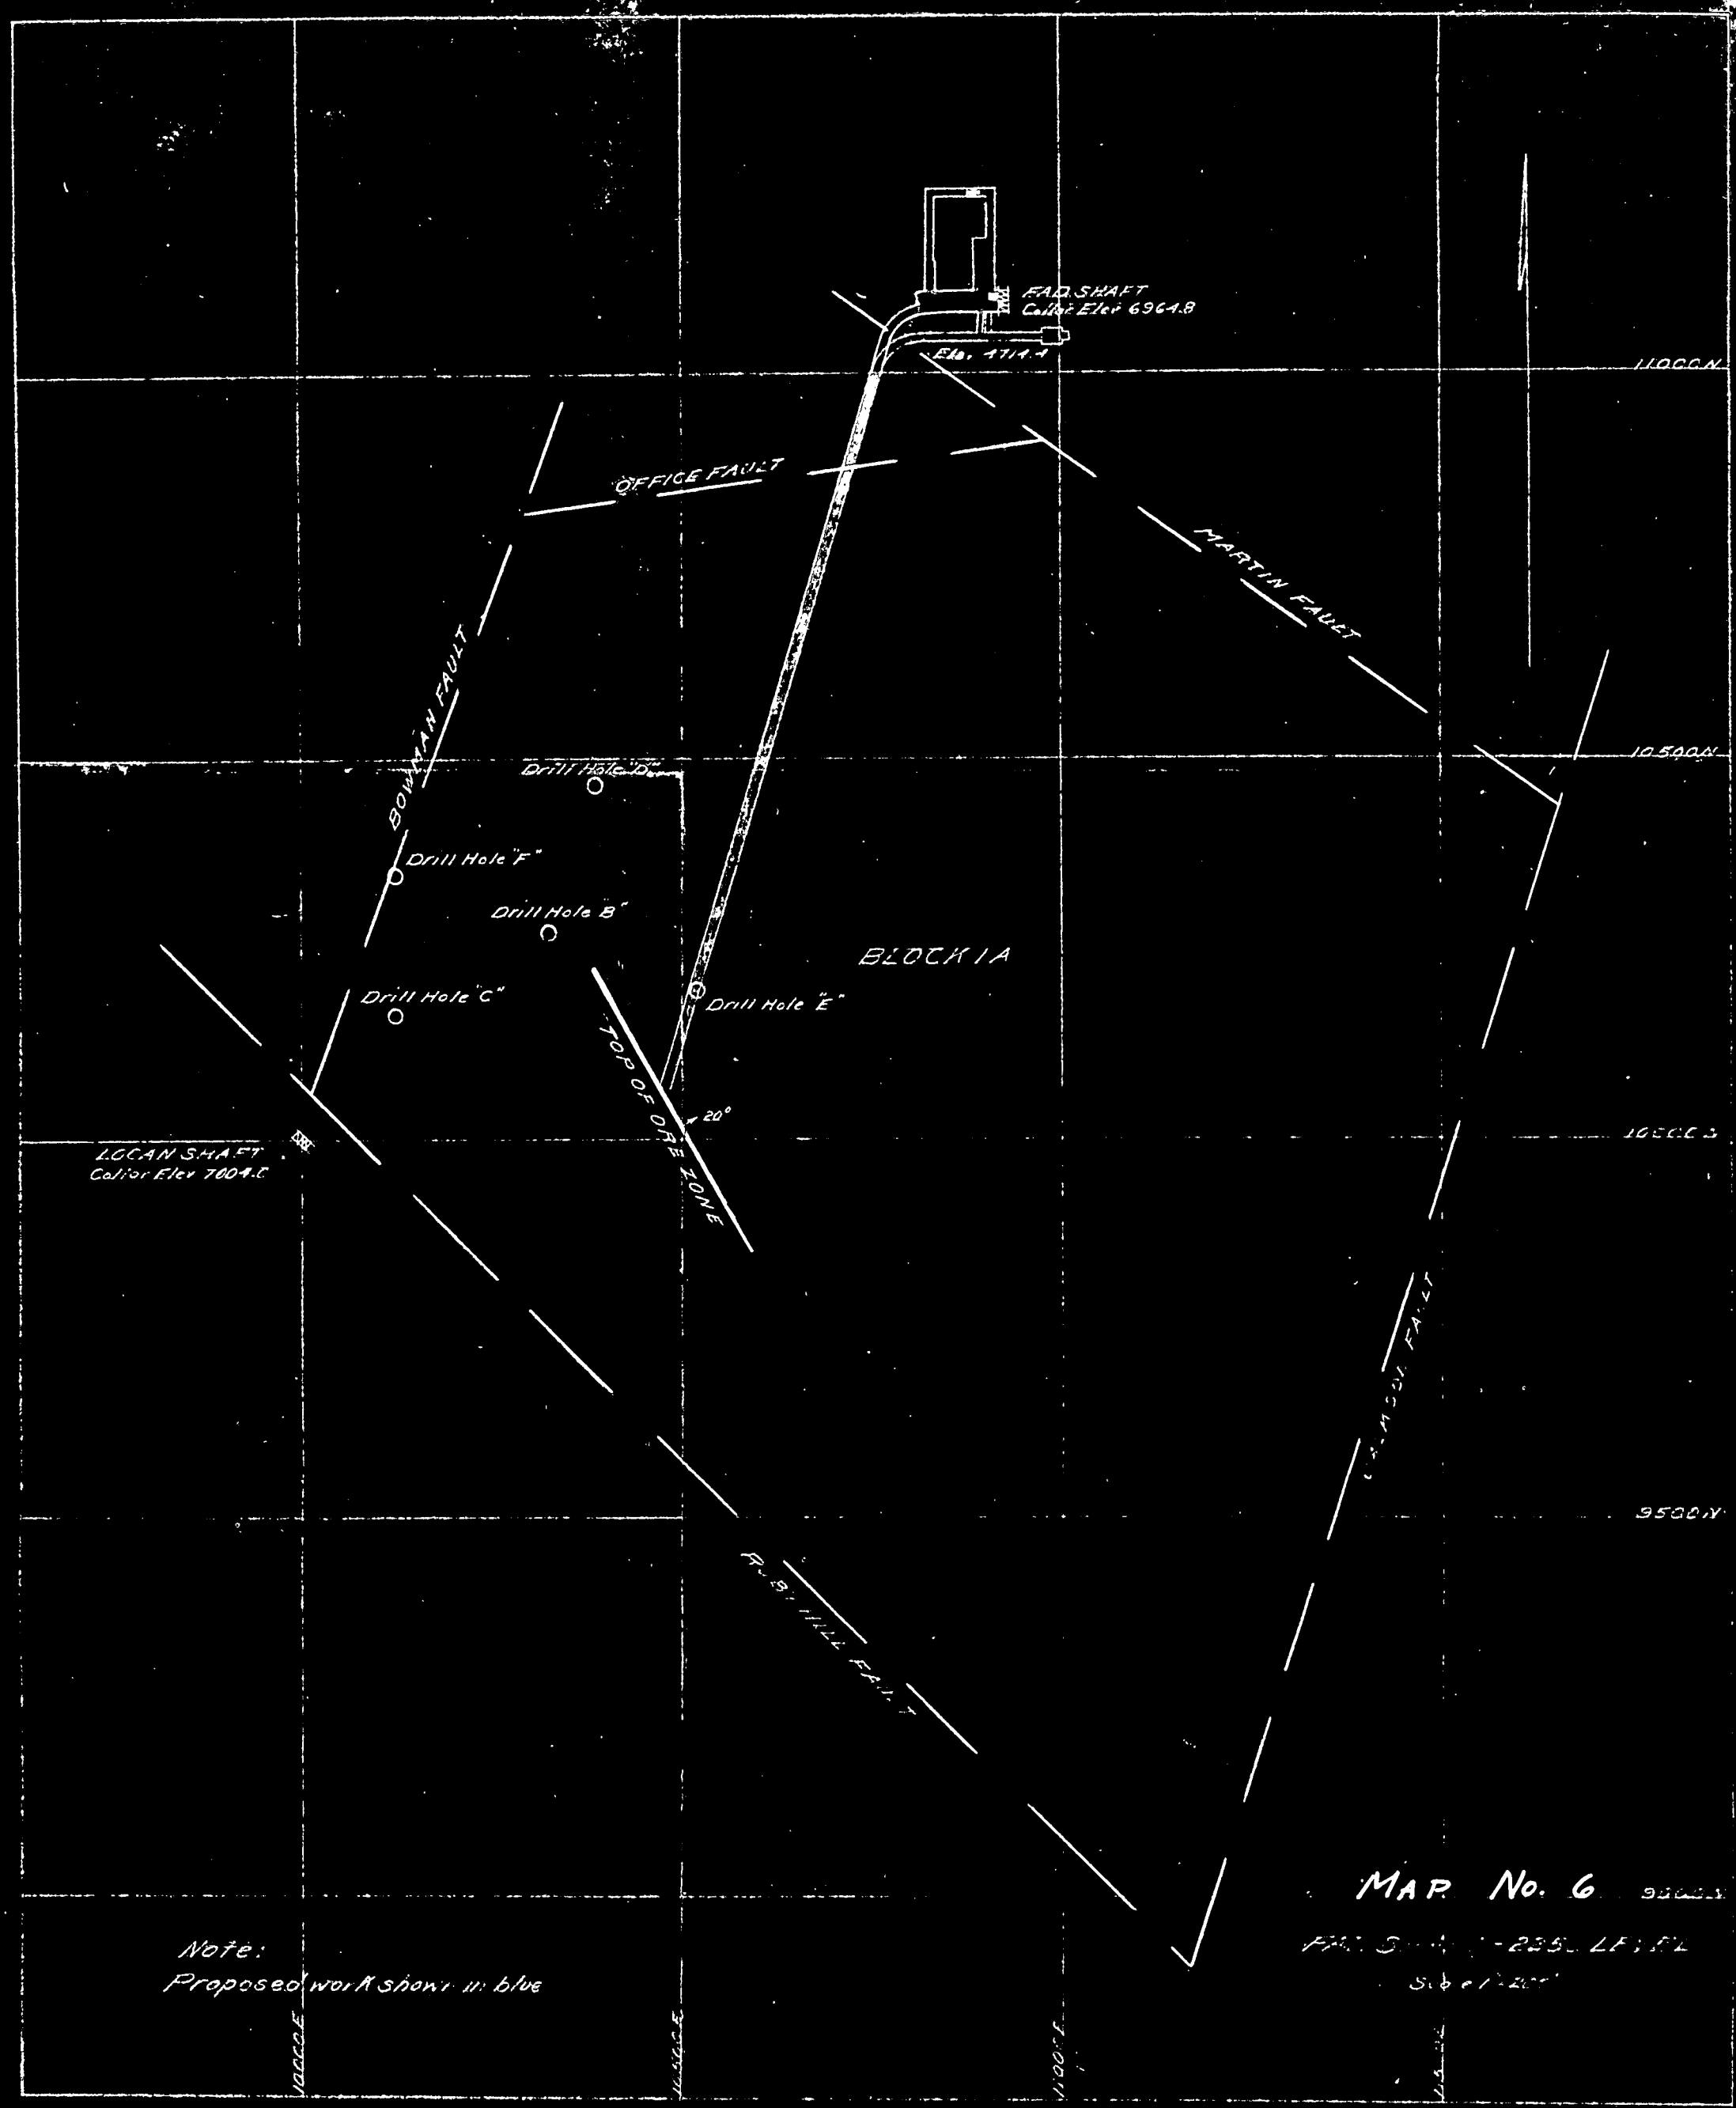
FAD. SHAFT
Collar Elev 6964.8
Elev. 4714.4
11000N
OFFICE FAULT
MARTIN FAULT
BOWMAN FAULT
10500N
Drill Hole "D"
Drill Hole "F"
Drill Hole "B"
BLOCK IA
Drill Hole "C"
Drill Hole "E"
TOP OF ORE ZONE
20°
LOGAN SHAFT
Collar Elev 7004.0
10000N
9500N
MAP No. 6
Note:
Proposed work shown in blue

Eureka Co., Nev.

D Ma-74X

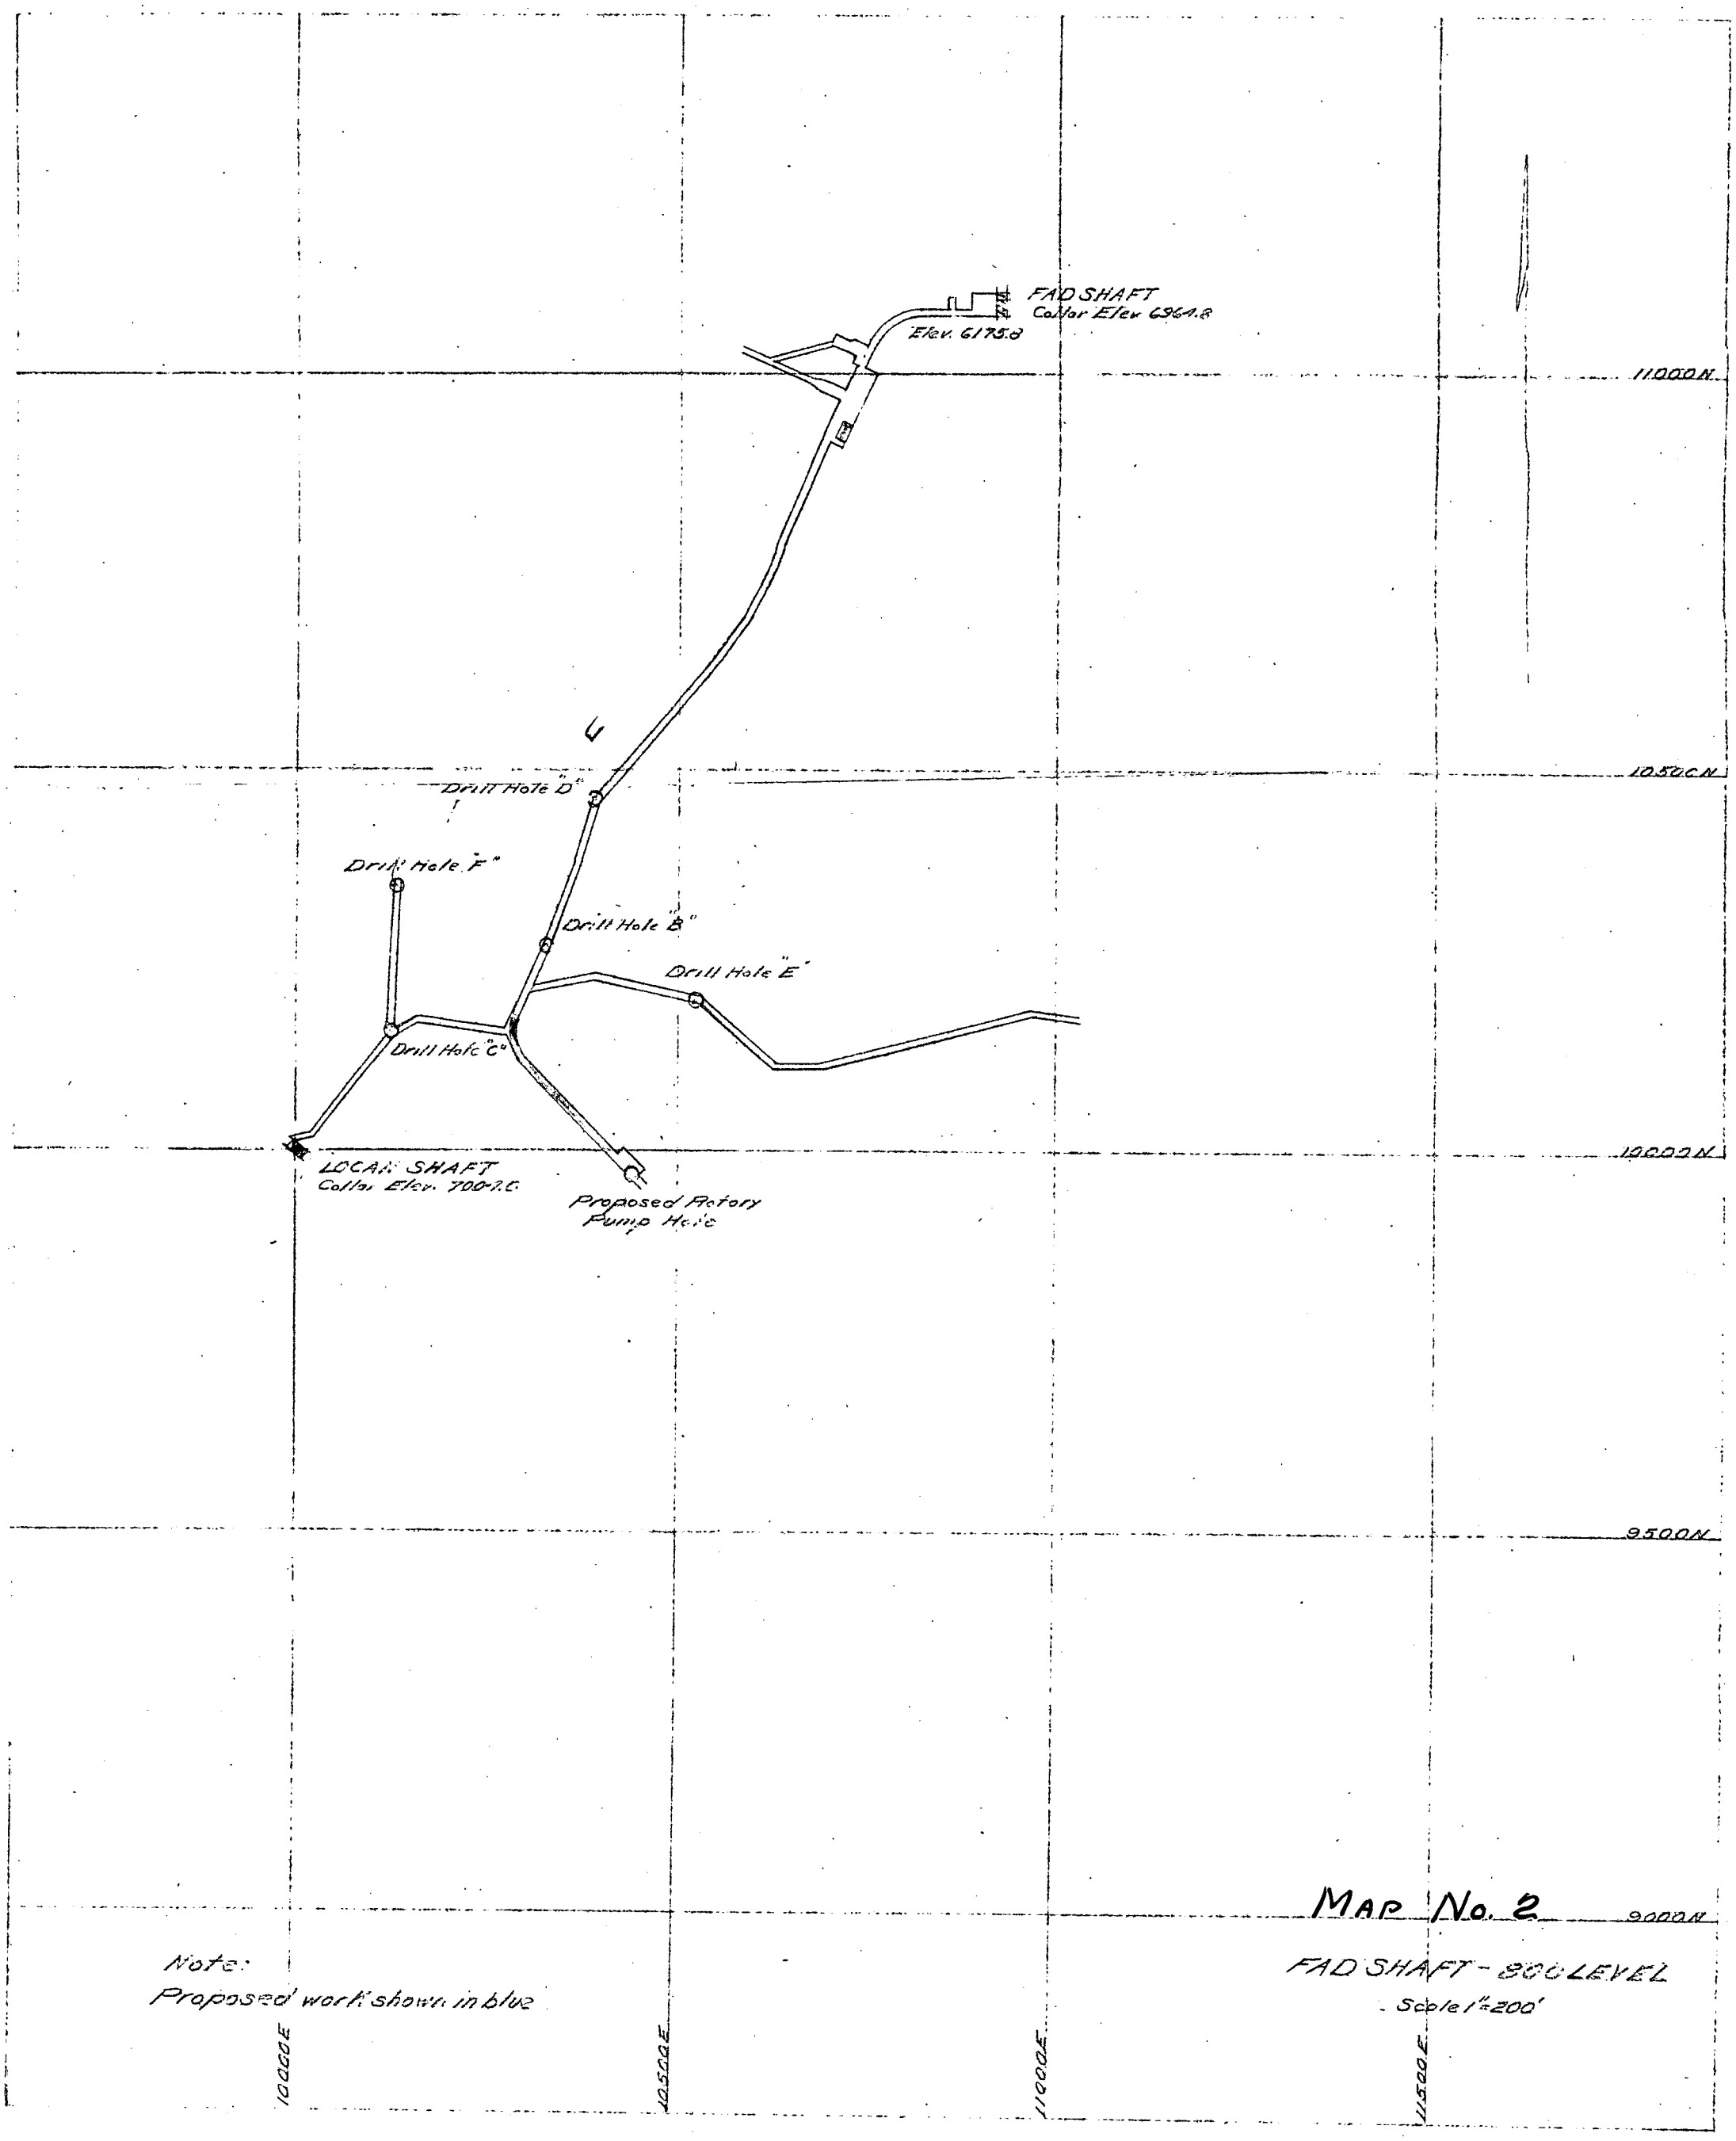
FAD SHAFT
Collar Elev 6964.8
Elev. 6175.8
11000N
10500N
10000N
9500N
9000N
Drill Hole "D"
Drill Hole "F"
Drill Hole "B"
Drill Hole "E"
Drill Hole "C"
LOCAL SHAFT
Collar Elev. 7002.6
Proposed Rotary
Pump Hole
10000E
10500E
11000E
11500E
Note:
Proposed work shown in blue
MAP No. 2
FAD SHAFT - 800 LEVEL
Scale 1"=200'

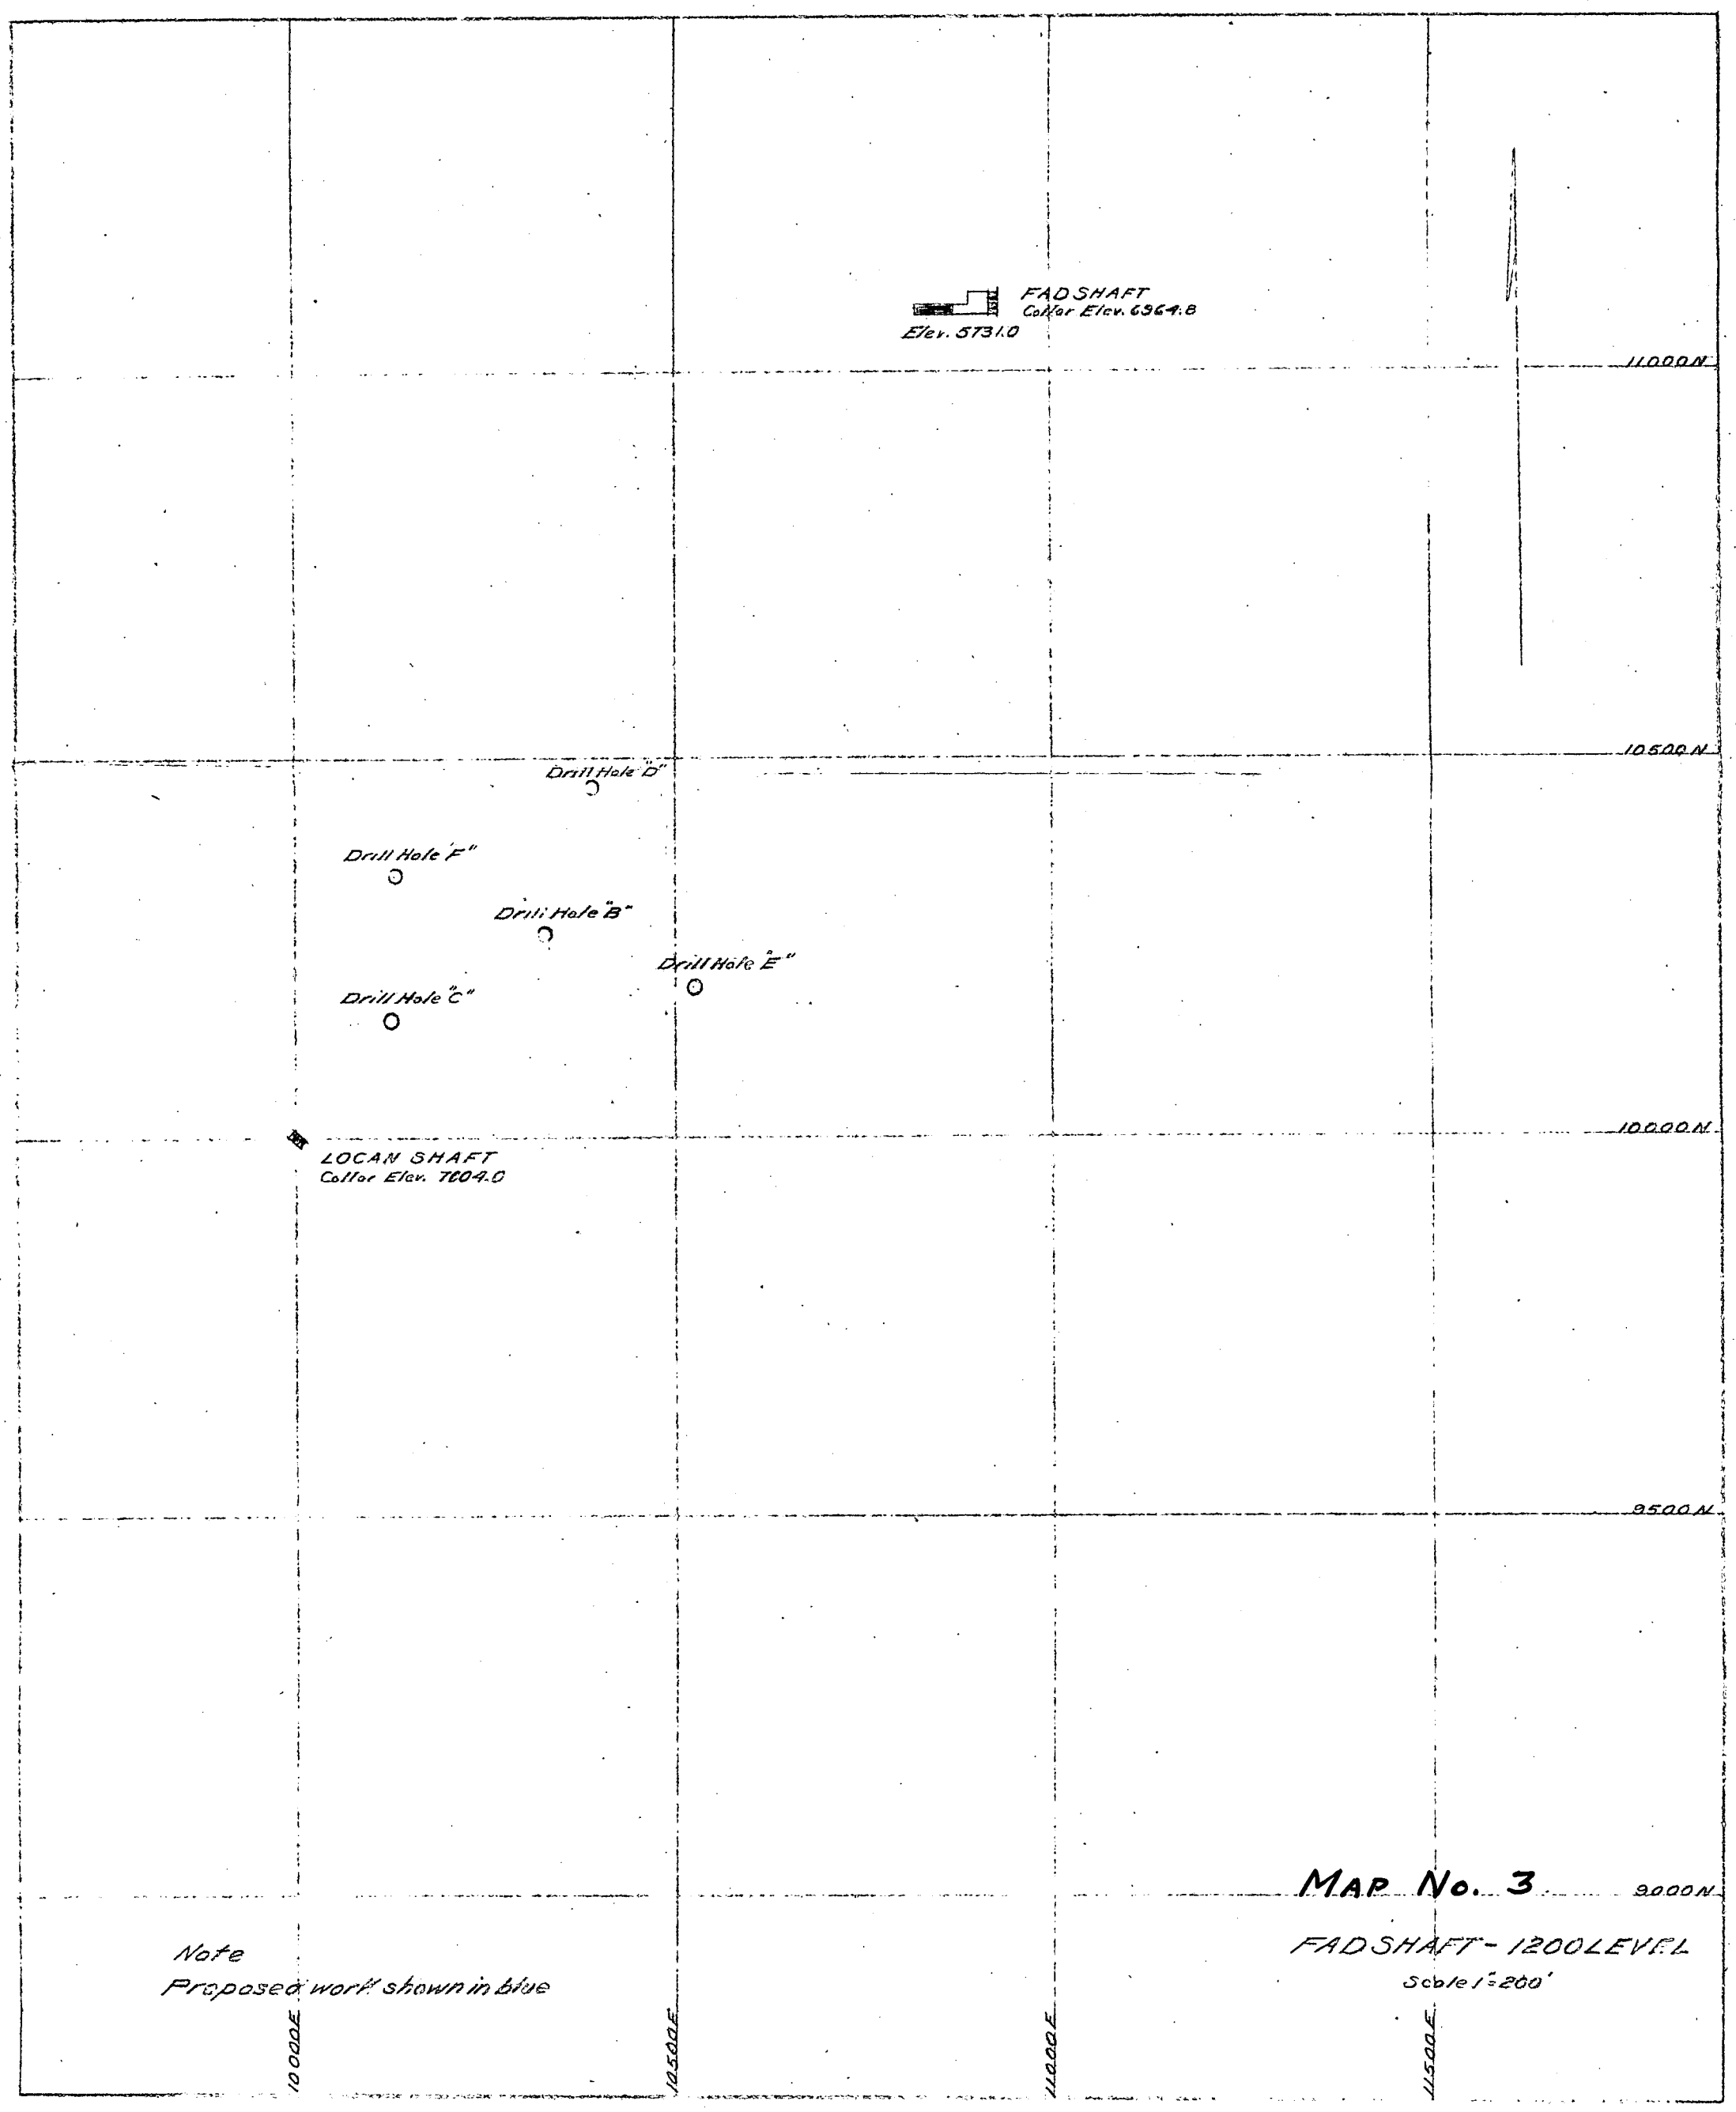
FAD SHAFT
Collar Elev. 6364.8
Elev. 5731.0
11000 N
10500 N
Drill Hole "D"
Drill Hole "F"
Drill Hole "B"
Drill Hole "E"
Drill Hole "C"
10000 N
LOCAN SHAFT
Collar Elev. 7604.0
9500 N
9000 N
Note
Proposed work shown in blue
10000 E
10500 E
11000 E
11500 E
MAP No. 3
FAD SHAFT - 1200 LEVEL
Scale 1"=200'

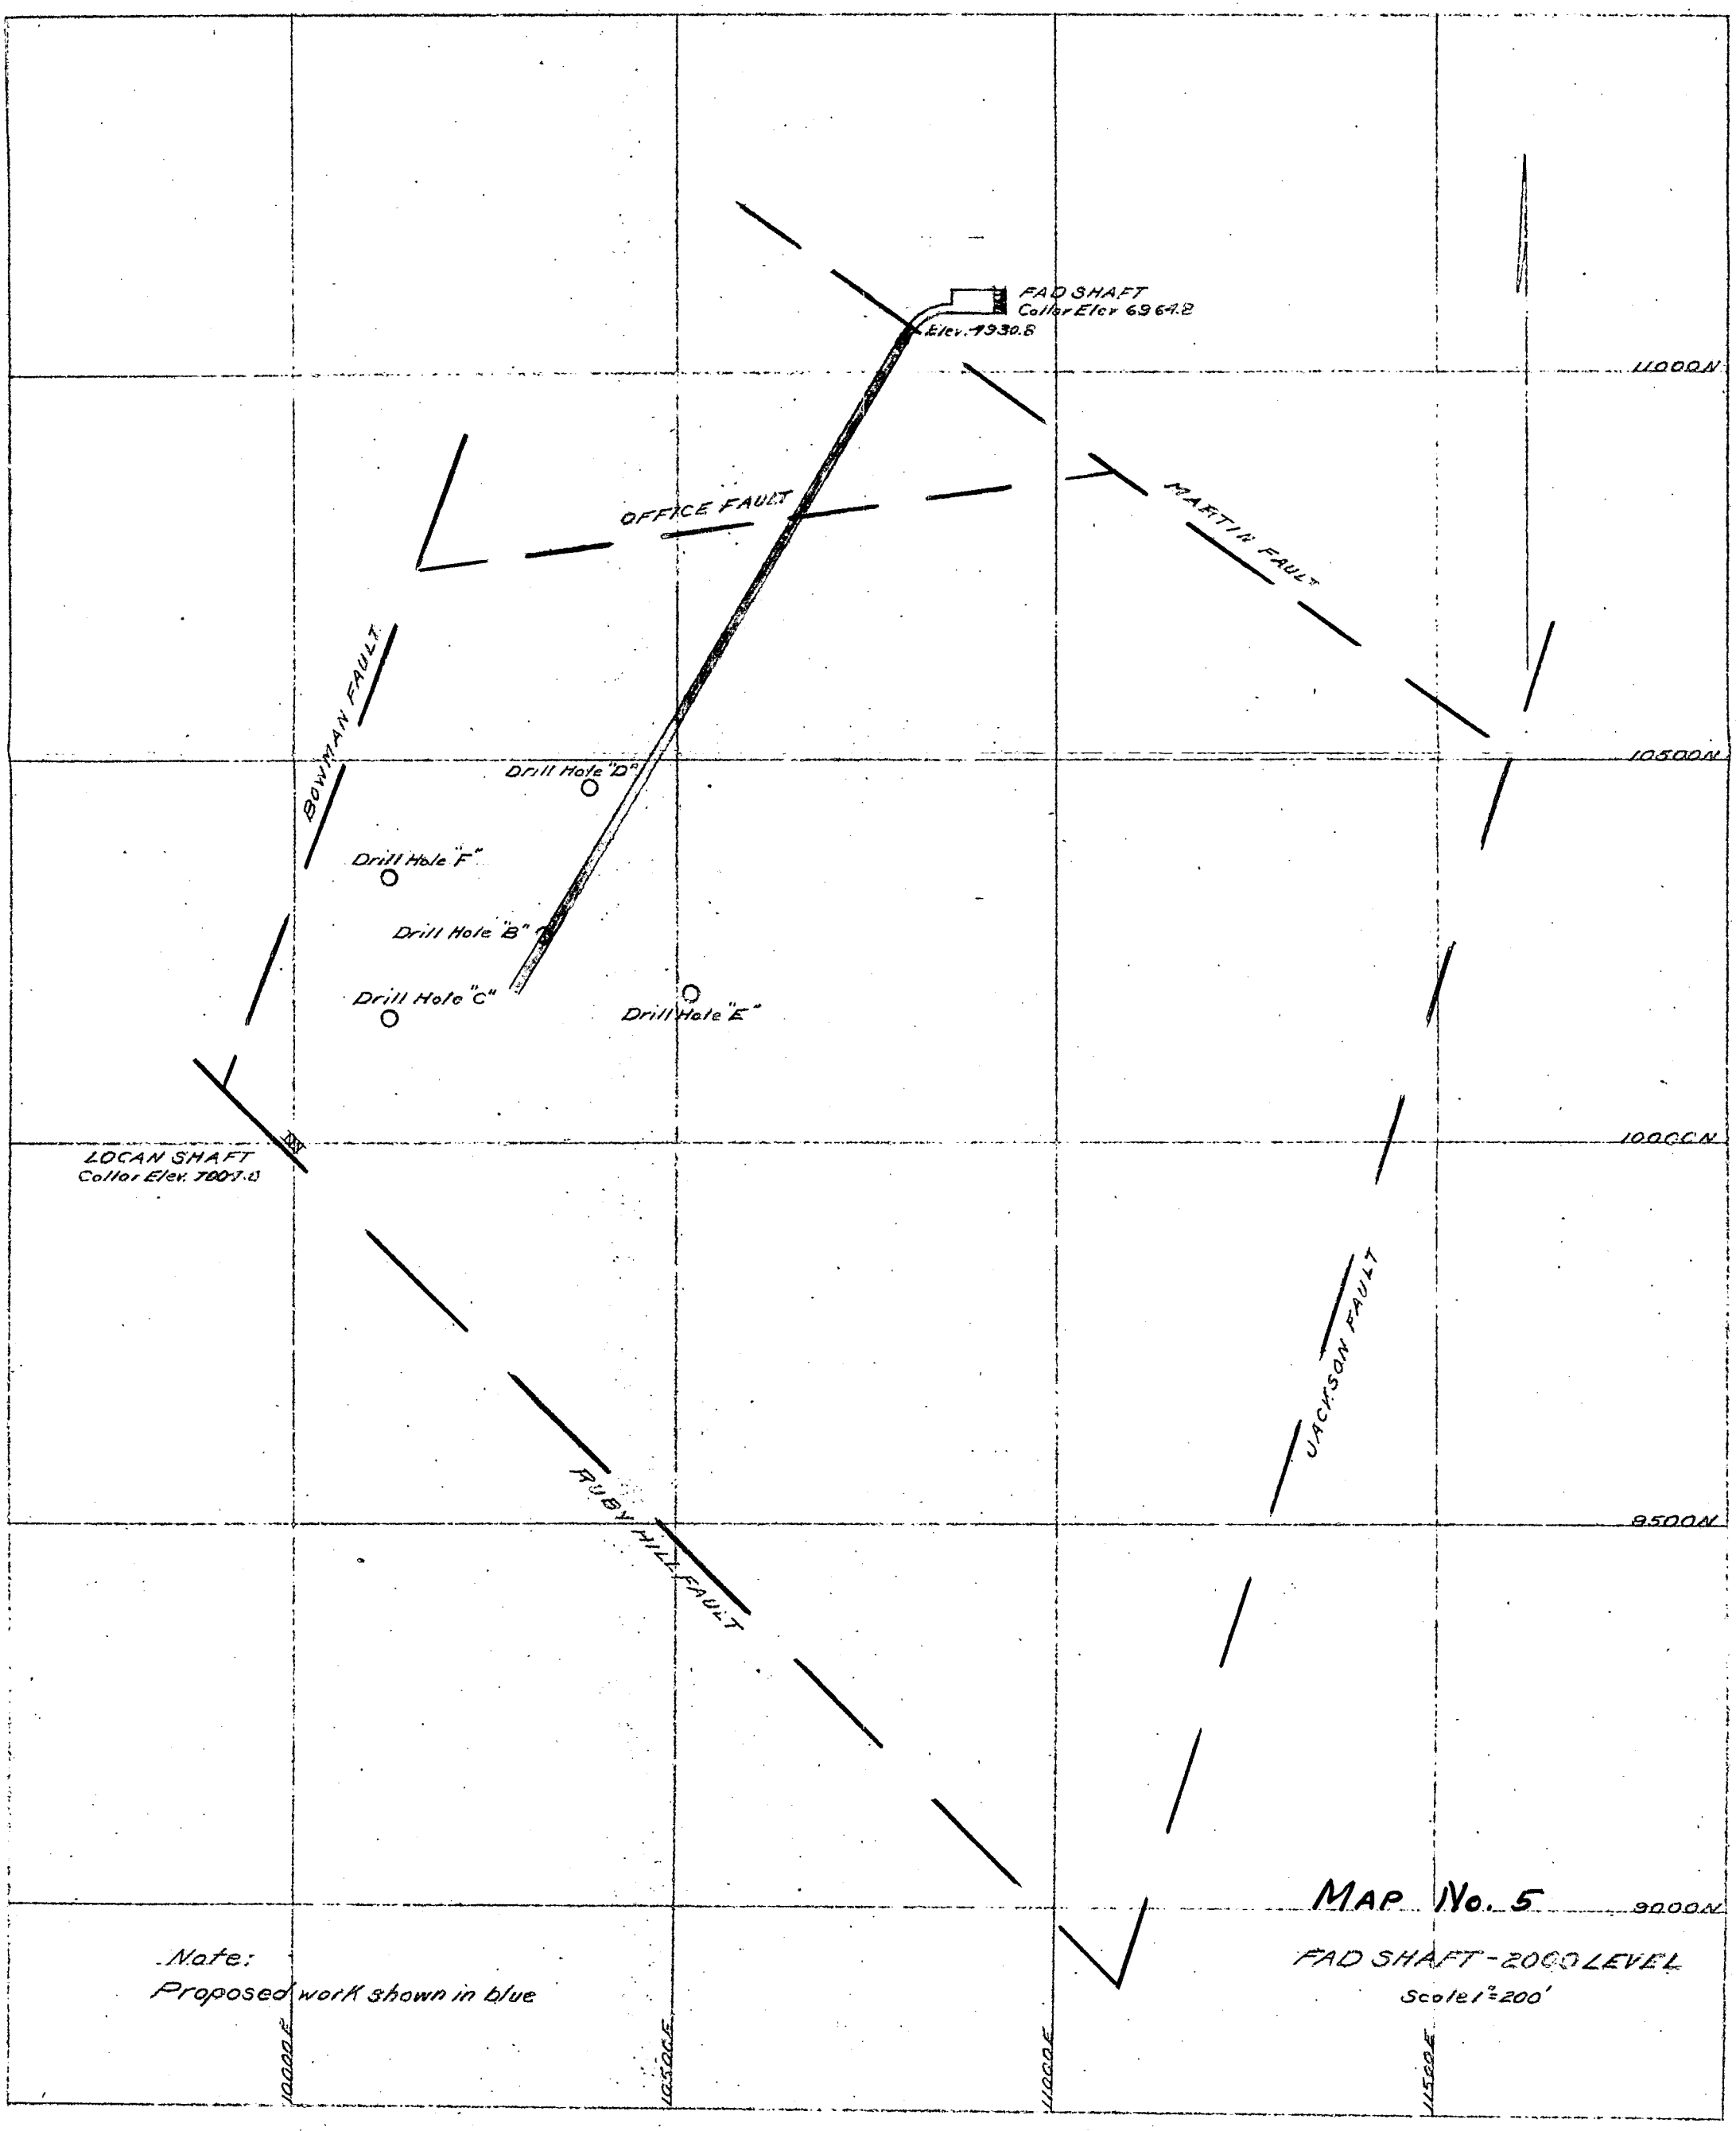
FAD SHAFT
Collar Elev 6964.8
Elev. 4930.8
11000N
OFFICE FAULT
MARTIN FAULT
BOWMAN FAULT
10500N
Drill Hole "D"
Drill Hole "F"
Drill Hole "B"
Drill Hole "C"
Drill Hole "E"
10000N
LOCAN SHAFT
Collar Elev. 7001.3
JACKSON FAULT
RUBY HILL FAULT
9500N
MAP No. 5
9000N
FAD SHAFT - 2000 LEVEL
Scale 1" = 200'
Note:
Proposed work shown in blue
10000E
10500E
11000E
11500E

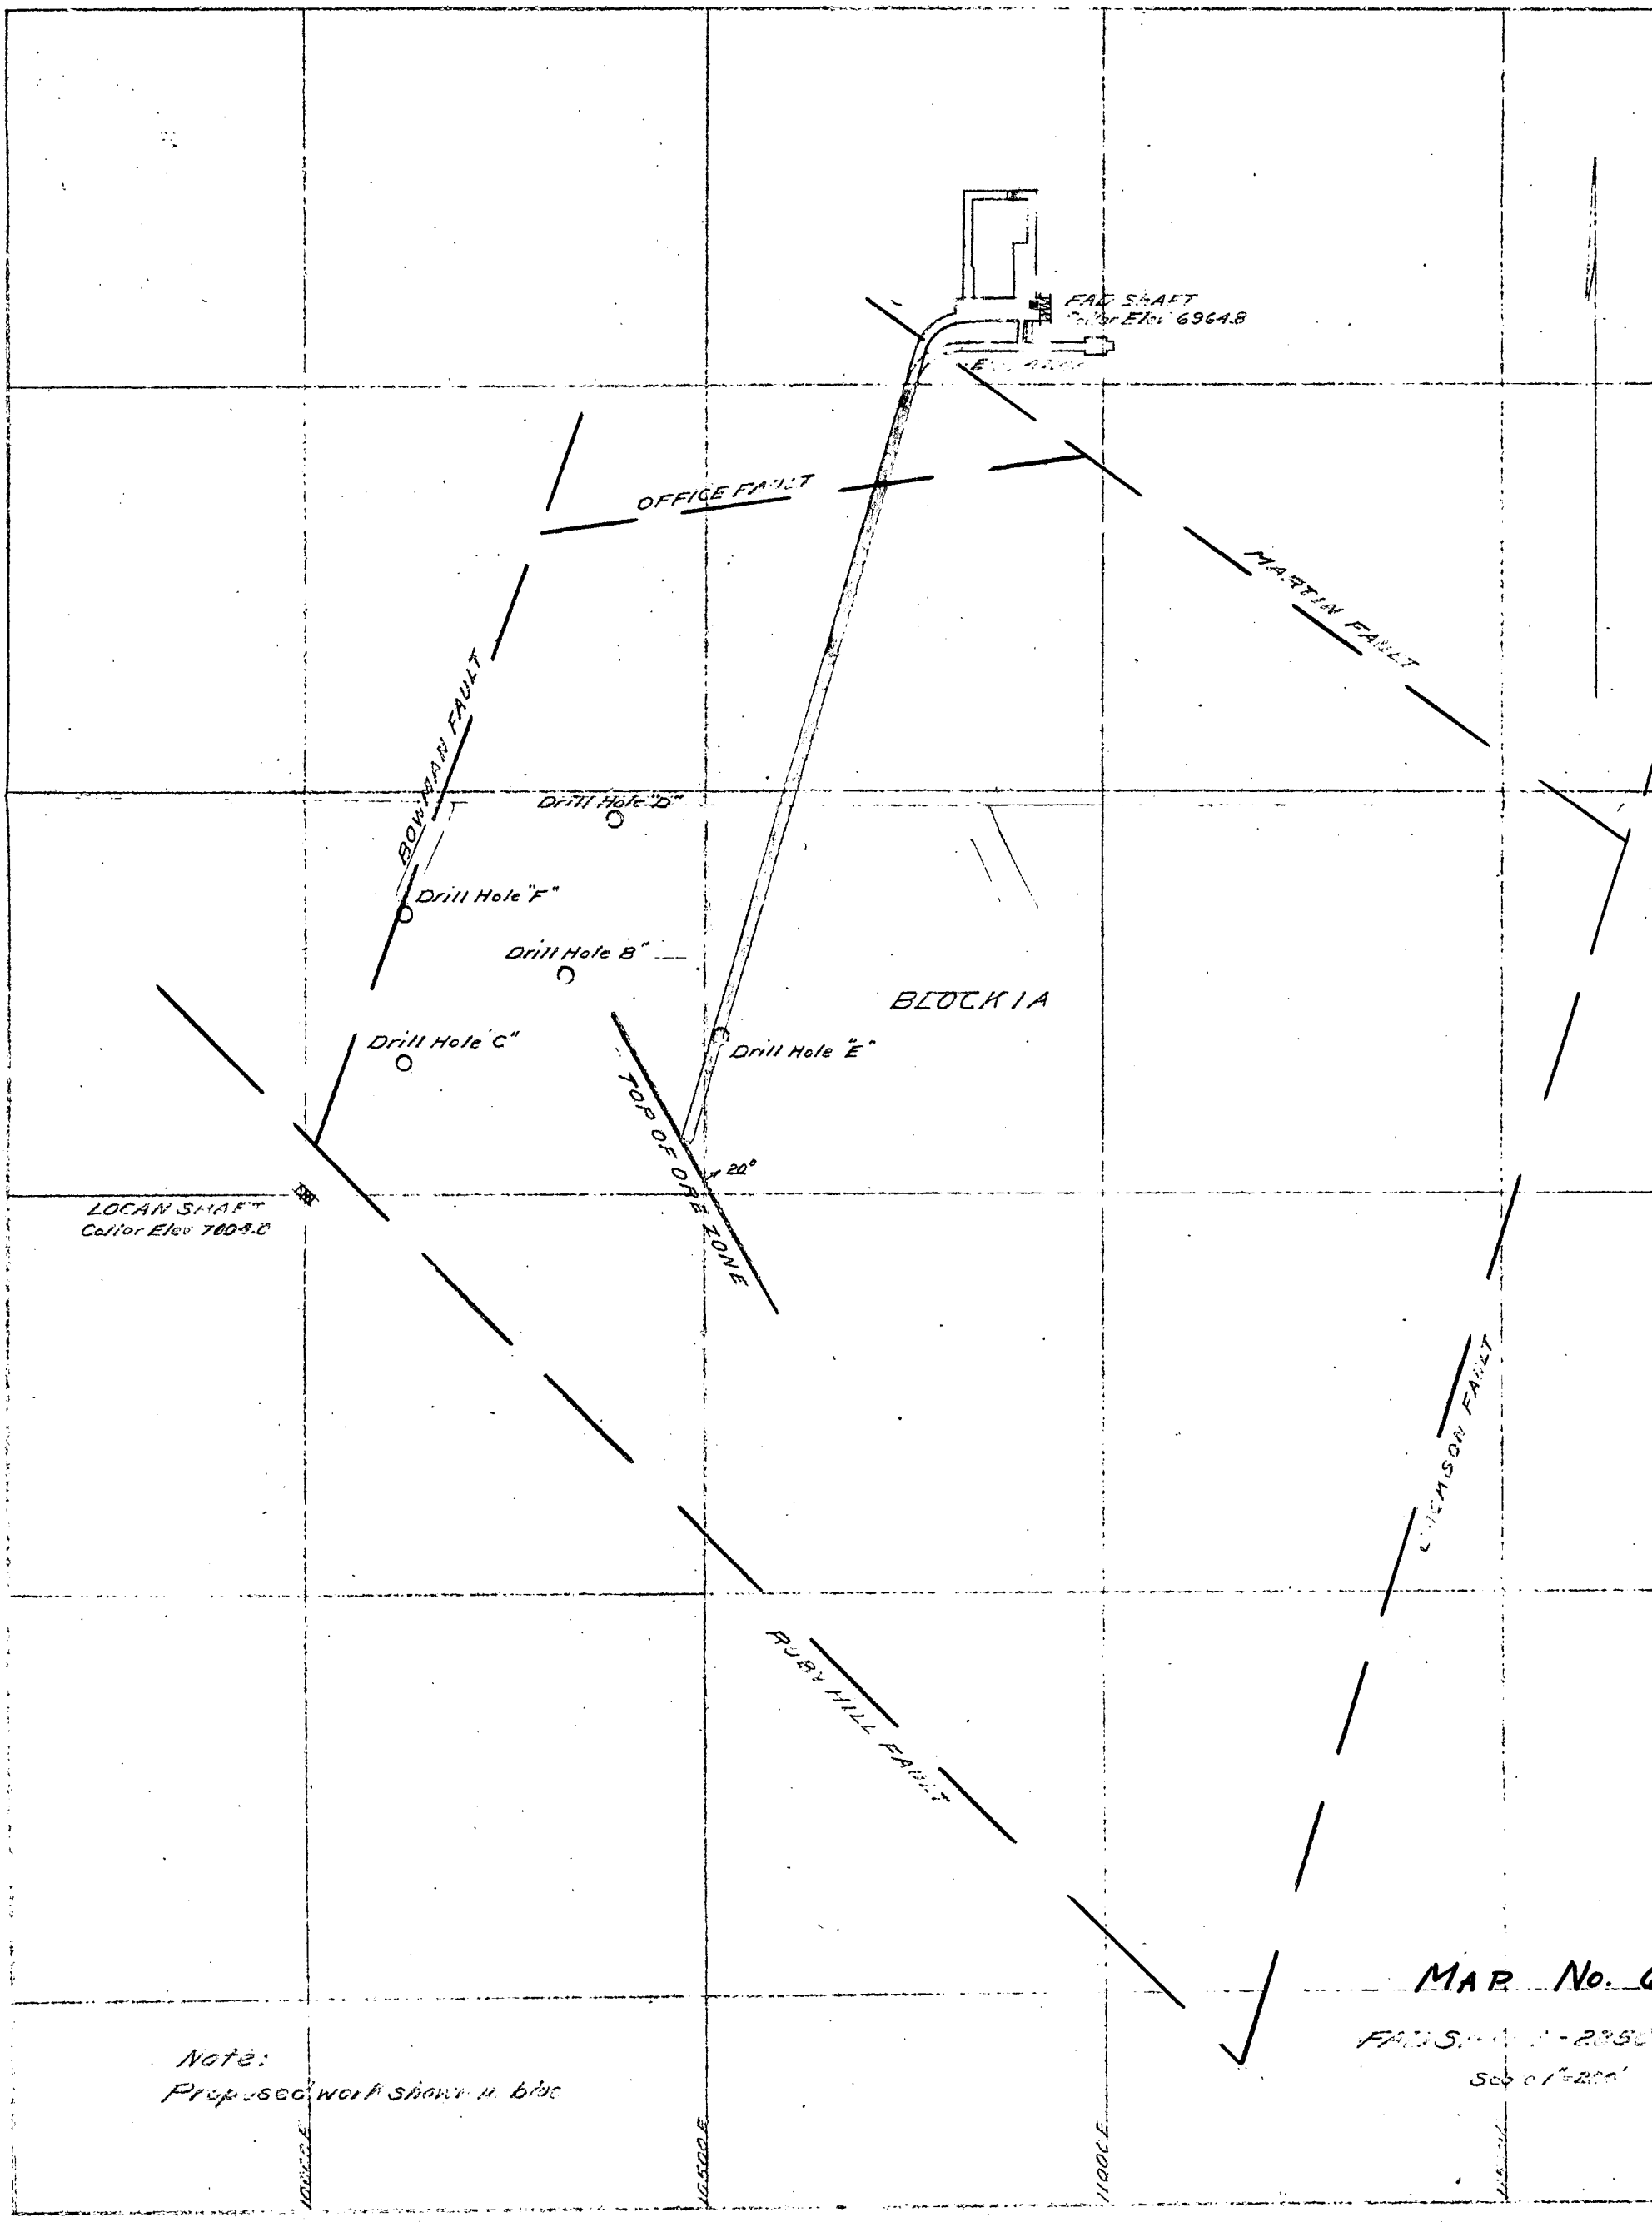
FAC SHAFT
Collar Elev 6964.8
OFFICE FAULT
MARTIN FAULT
BOWMAN FAULT
Drill Hole "D"
Drill Hole "F"
Drill Hole "B"
BLOCK IA
Drill Hole "C"
Drill Hole "E"
TOP OF ORE ZONE
20°
LOCAN SHAFT
Collar Elev 7004.0
LUCKSON FAULT
RUBY HILL FAULT
MAP No.
Note:
Proposed work shown in blue
10,500 E
11,000 E

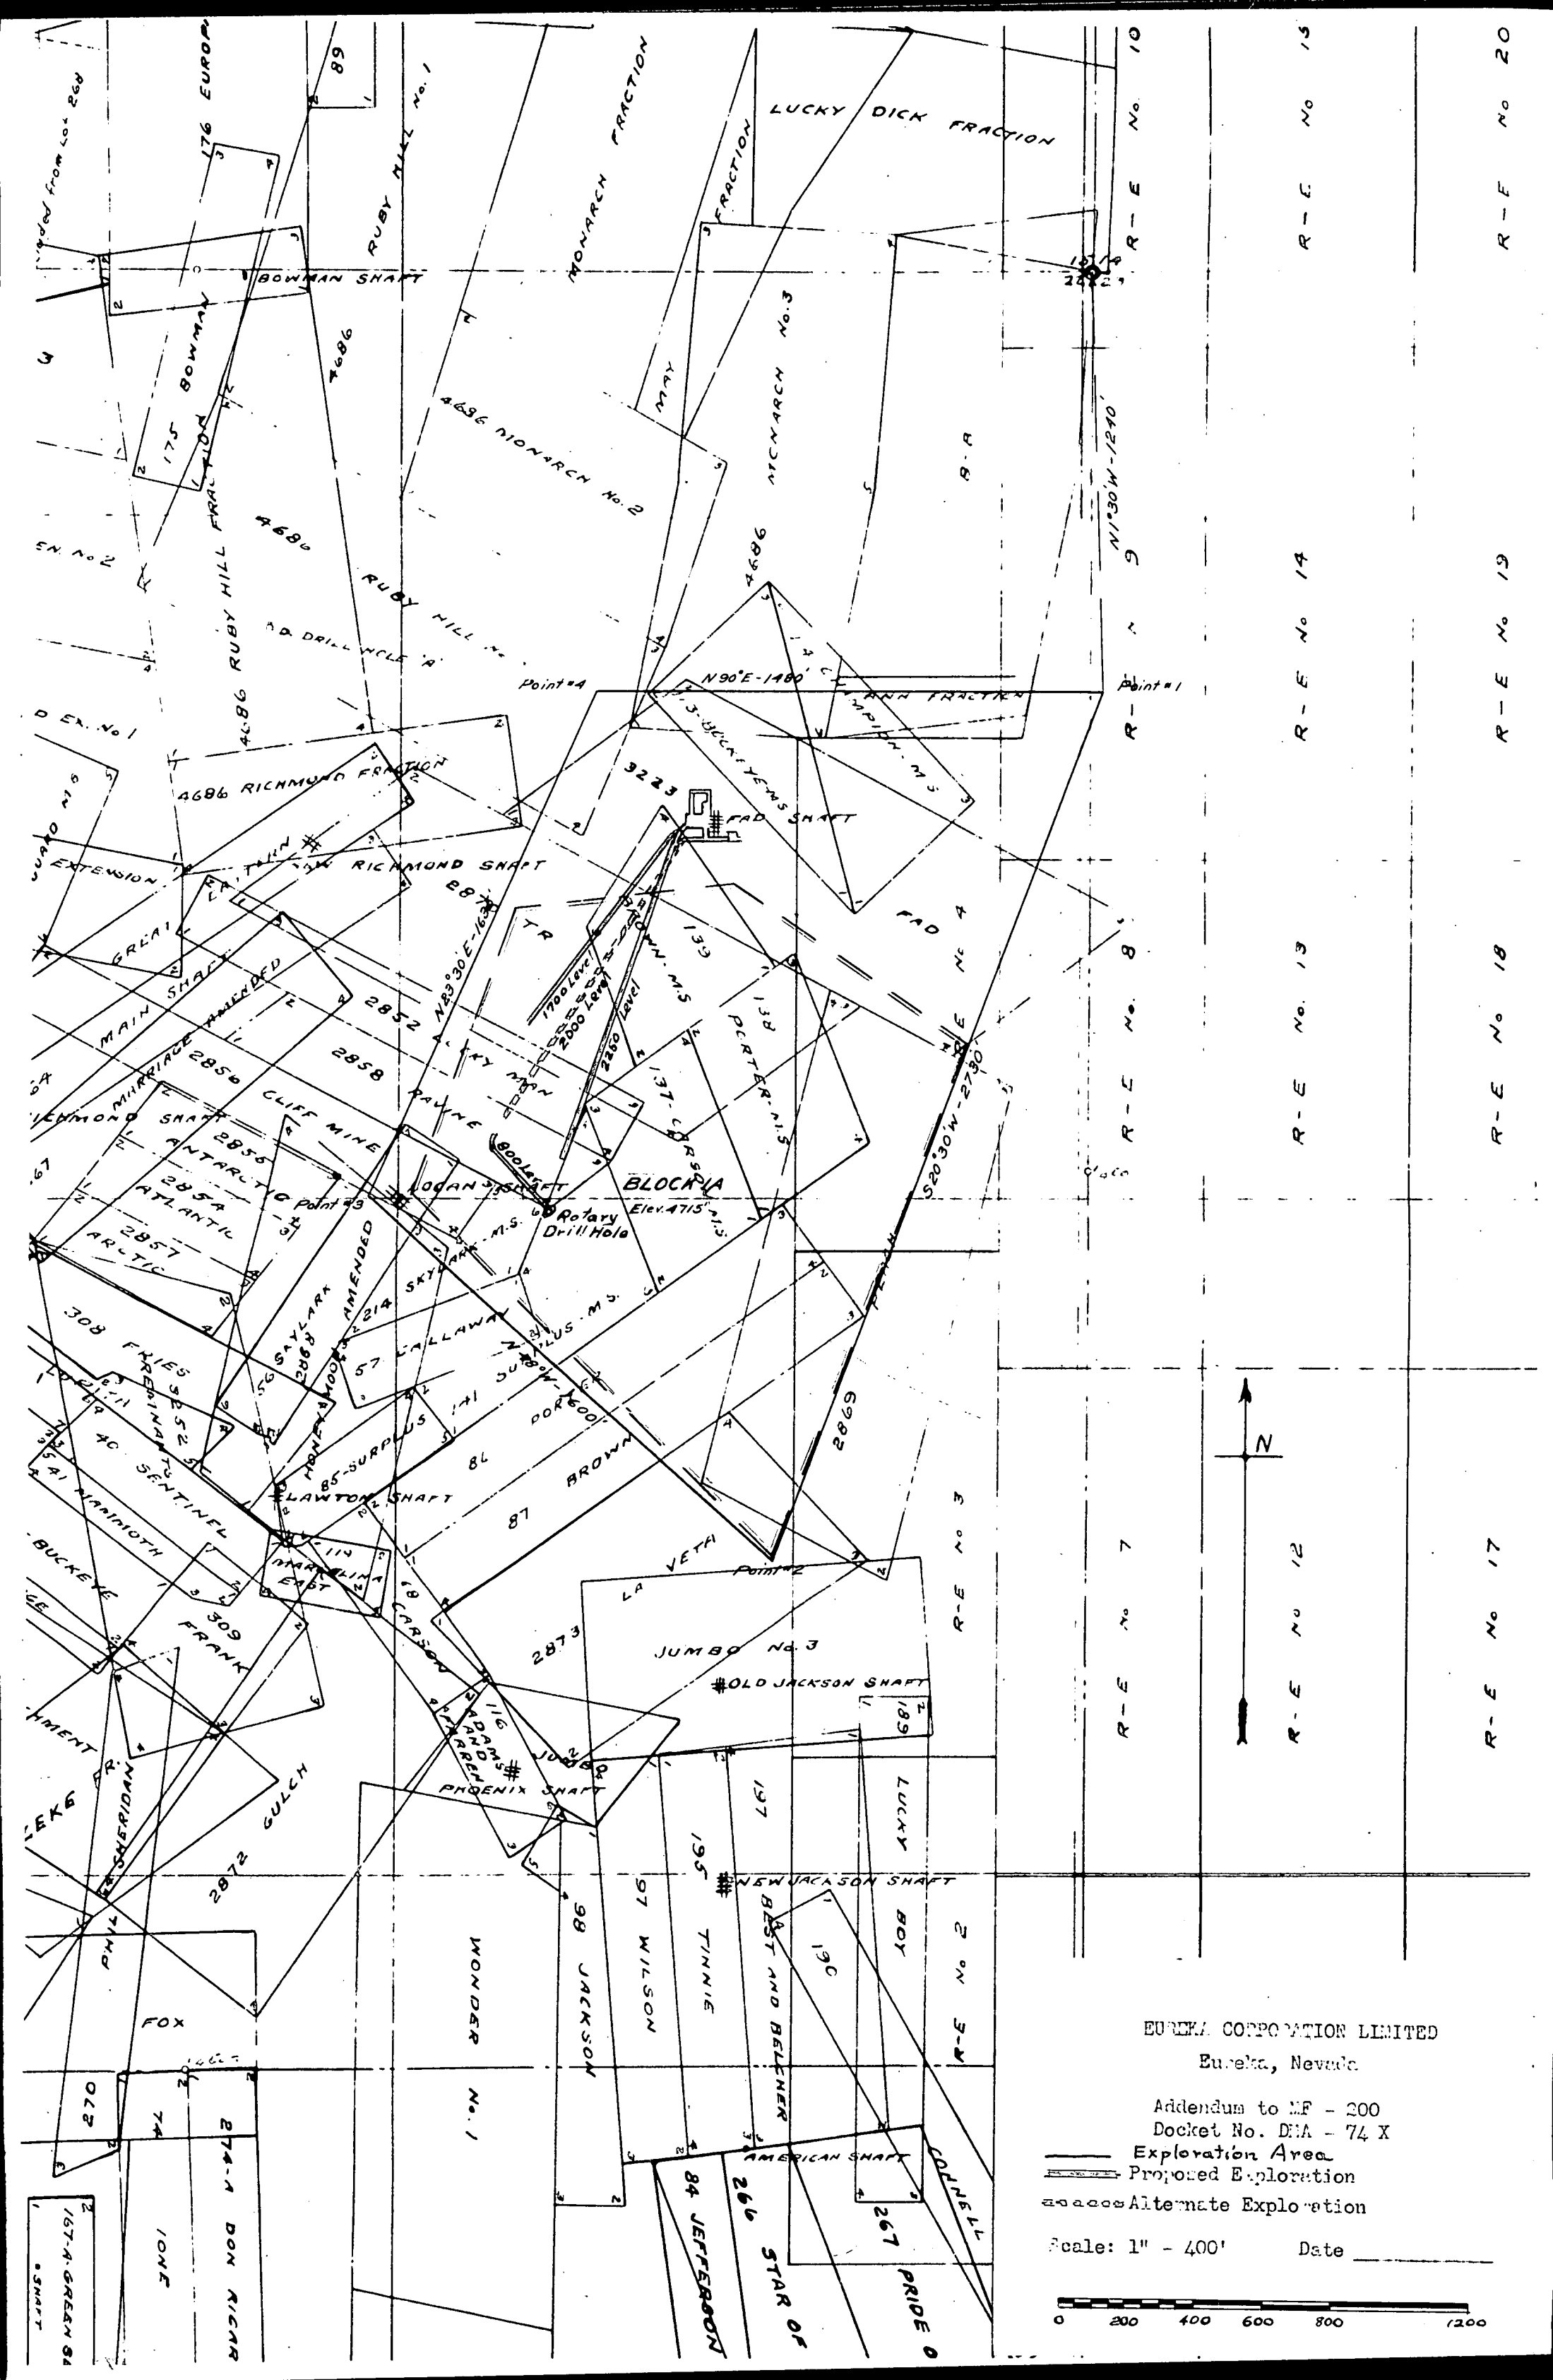
EUREKA CORPORATION LIMITED
Eureka, Nevada
Addendum to MF - 200
Docket No. DMA - 74 X
Exploration Area
Proposed Exploration
Alternate Exploration
Scale: 1" - 400'
Date
0 200 400 600 800 1200
N
LUCKY DICK FRACTION
MONARCH FRACTION
RUBY HILL No. 1
BOWMAN SHAFT
4686 MONARCH No. 2
MONARCH No. 3
4686 RICHMOND FRACTION
RICHMOND SHAFT
FAD SHAFT
LAWTON SHAFT
JUMBO No. 3
OLD JACKSON SHAFT
PHOENIX SHAFT
NEW JACKSON SHAFT
AMERICAN SHAFT
BLOCK A
Rotary Drill Hole
Point #1
Point #2
Point #3
Point #4
N90°E-1480'
N1°30'W-1240'
S20°30'W-2730'
N23°30'E-1630'
R-E No. 7
R-E No. 8
R-E No. 9
R-E No. 10
R-E No. 12
R-E No. 13
R-E No. 14
R-E No. 15
R-E No. 17
R-E No. 18
R-E No. 19
R-E No. 20

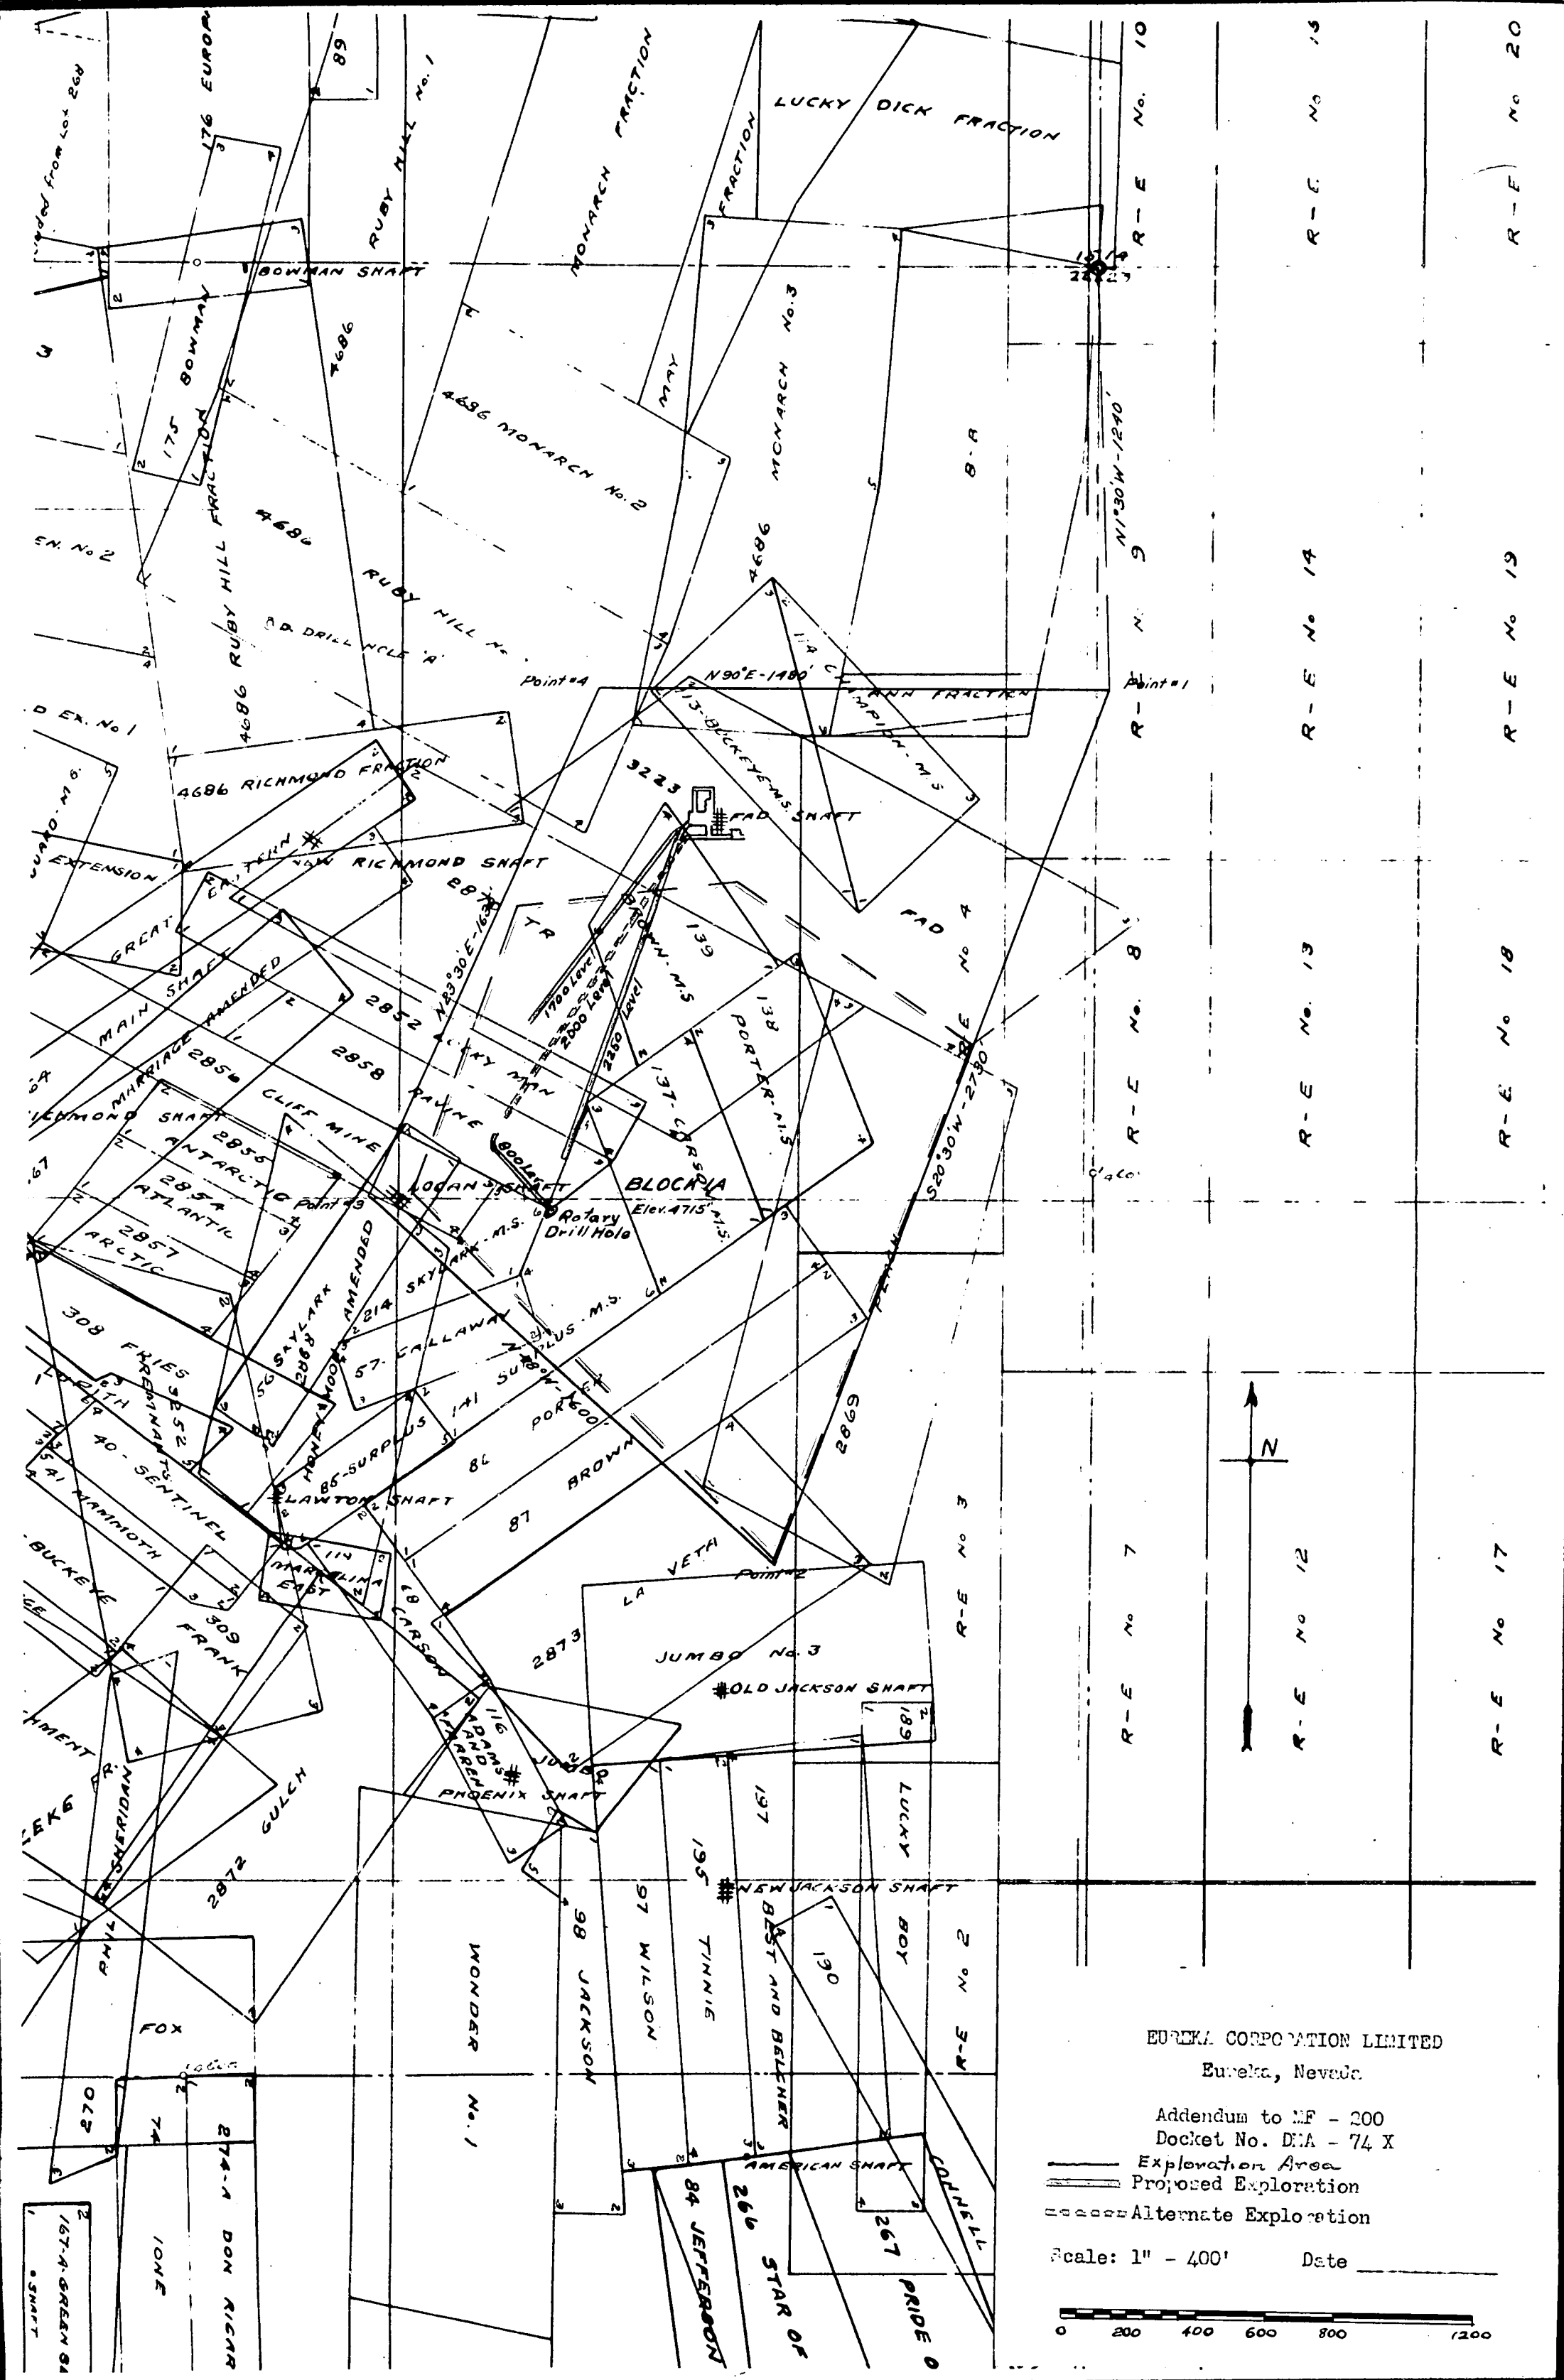
EUREKA CORPORATION LIMITED
Eureka, Nevada
Addendum to MF - 200
Docket No. DMA - 74 X
Exploration Area
Proposed Exploration
Alternate Exploration
Scale: 1" - 400'
Date
0 200 400 600 800 1200
N
R-E No. 10
R-E No. 9
R-E No. 8
R-E No. 7
R-E No. 13
R-E No. 12
R-E No. 18
R-E No. 17
R-E No. 19
R-E No. 20
BOWMAN SHAFT
RUBY HILL No. 1
MONARCH FRACTION
LUCKY DICK FRACTION
MONARCH No. 3
4686 MONARCH No. 2
4686 RUBY HILL FRACTION
4686 RICHMOND FRACTION
RICHMOND SHAFT
FAD SHAFT
FAD No. 4
PAYNE SHAFT
CLIFF MINE
LOGAN SHAFT
BLOCKPLA
Rotary Drill Hole
Elev. 4715'
SKYLARK AMENDED
LAWTON SHAFT
MARGINA EAST
PHOENIX SHAFT
OLD JACKSON SHAFT
NEW JACKSON SHAFT
AMERICAN SHAFT
JUMBO No. 3
WONDER No. 1
98 JACKSON
97 WILSON
TINNIE
BEST AND BELCHER
LUCKY BOY
CORNELL
PRIDE O
STAR OF
84 JEFFERSON
N90°E-1480'
N1°30'W-1240'
S20°30'W-2730'
N83°30'E-1630'
Point #1
Point #2
Point #3
Point #4

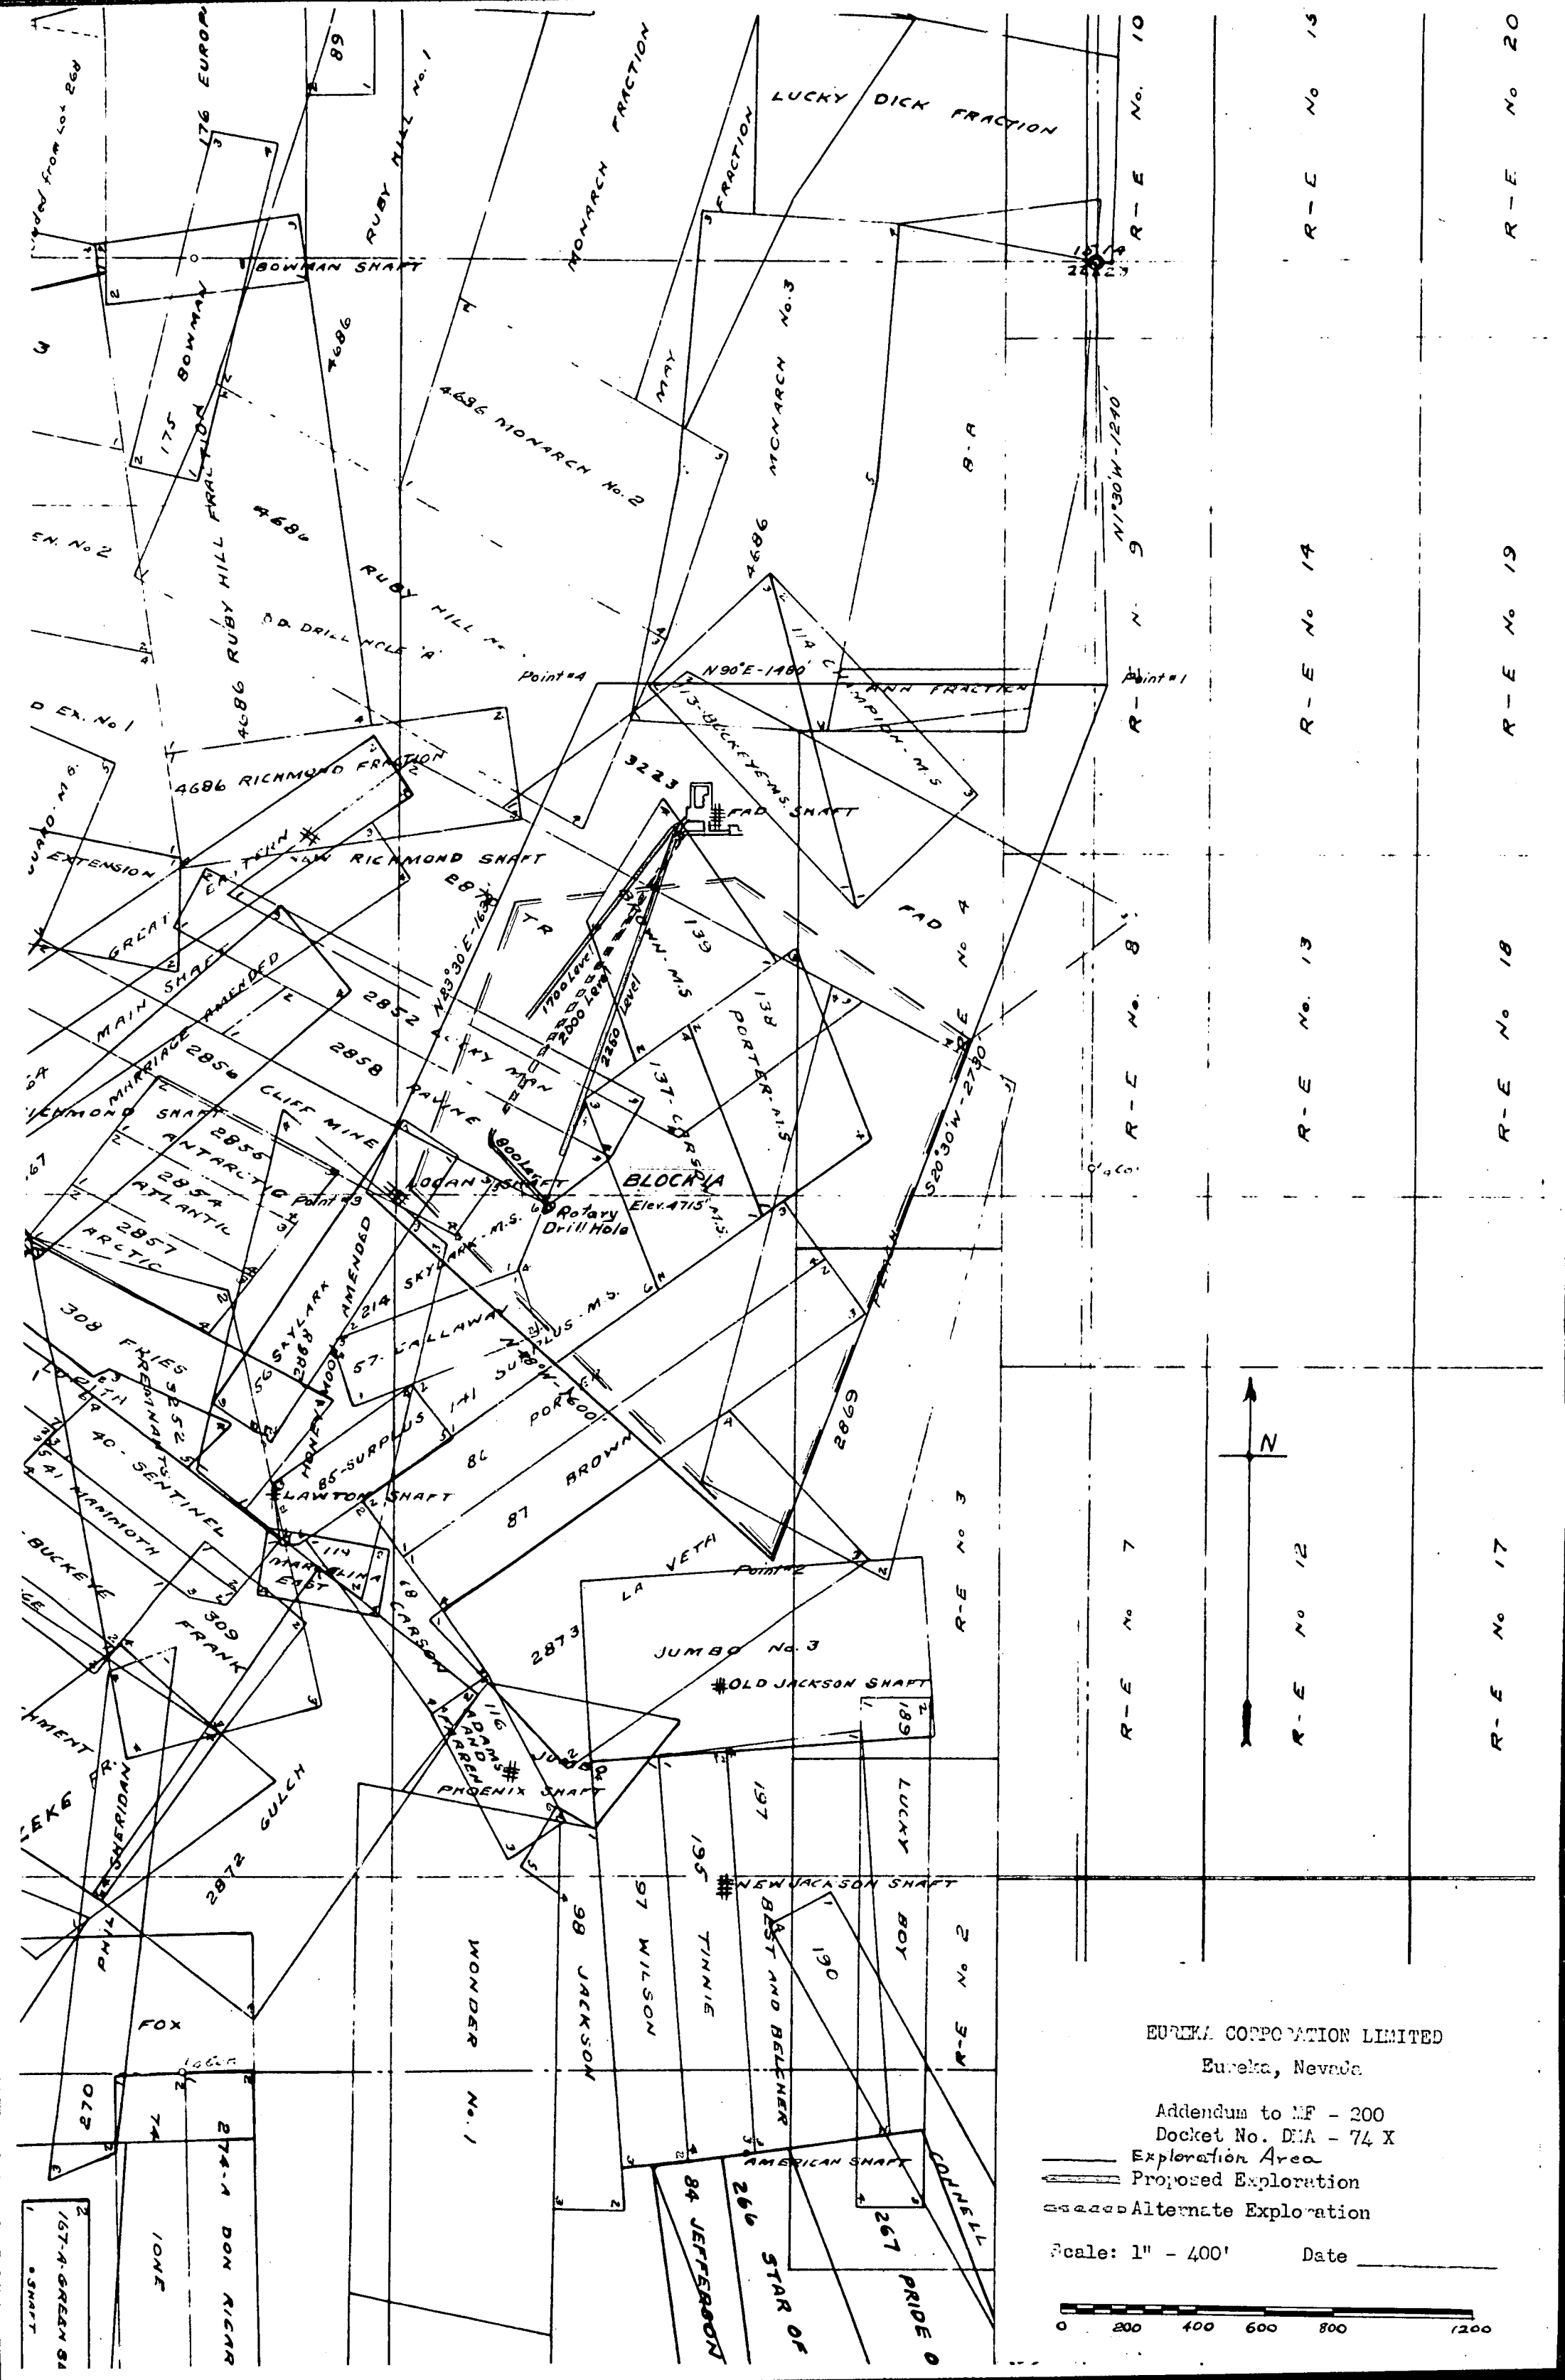
EUREKA CORPORATION LIMITED
Eureka, Nevada
Addendum to MF - 200
Docket No. DMA - 74 X
Exploration Area
Proposed Exploration
Alternate Exploration
Scale: 1" - 400'
Date
0 200 400 600 800 1200
N
R-E No. 10
R-E No. 9
R-E No. 8
R-E No. 7
R-E No. 15
R-E No. 14
R-E No. 13
R-E No. 12
R-E No. 20
R-E No. 19
R-E No. 18
R-E No. 17
BOWMAN SHAFT
RUBY HILL No. 1
MONARCH FRACTION
LUCKY DICK FRACTION
MAY FRACTION
MONARCH No. 3
MONARCH No. 2
RUBY HILL FRACTION
RICHMOND FRACTION
RICHMOND SHAFT
FAD SHAFT
MAIN SHAFT
CLIFF MINE
BLOCKPIA
Elev. 4715'
Rotary Drill Hole
LOGAN SHAFT
LAWTON SHAFT
OLD JACKSON SHAFT
NEW JACKSON SHAFT
PHOENIX SHAFT
AMERICAN SHAFT
JUMBO No. 3
WONDER No. 1
JACKSON
WILSON
TINNIE
BEST AND BELCHER
LUCKY BOY
STAR OF
PRIDE O
JEFFERSON
CORNELL
FRANK
FOX
IONE
DON RICAR
GULCH
SENTINEL
MAMMOTH
BUCKEYE
ATLANTIC
ARCTIC
ANTARCTIC
SKYLARK AMENDED
CARSON
PAYNE
PORTER
CORSICA
CALLAWAY
SURPLUS
BROWN
PORTLAND
FRIES
SHERIDAN
MARYLINA EAST
ADAMS AND WARREN
LA VETA
Point #1
Point #2
Point #3
Point #4
N 90°E-1480'
N 1°30'W-1240'
S 20°30'W-2790'
N 83°30'E-1630'
1700 Level
2000 Level
2250 Level
3223
4686
2869
2873
2872
2852
2858
2856
2854
2857
2869
270
274-A
167-A GREEN SA
• SHAFT

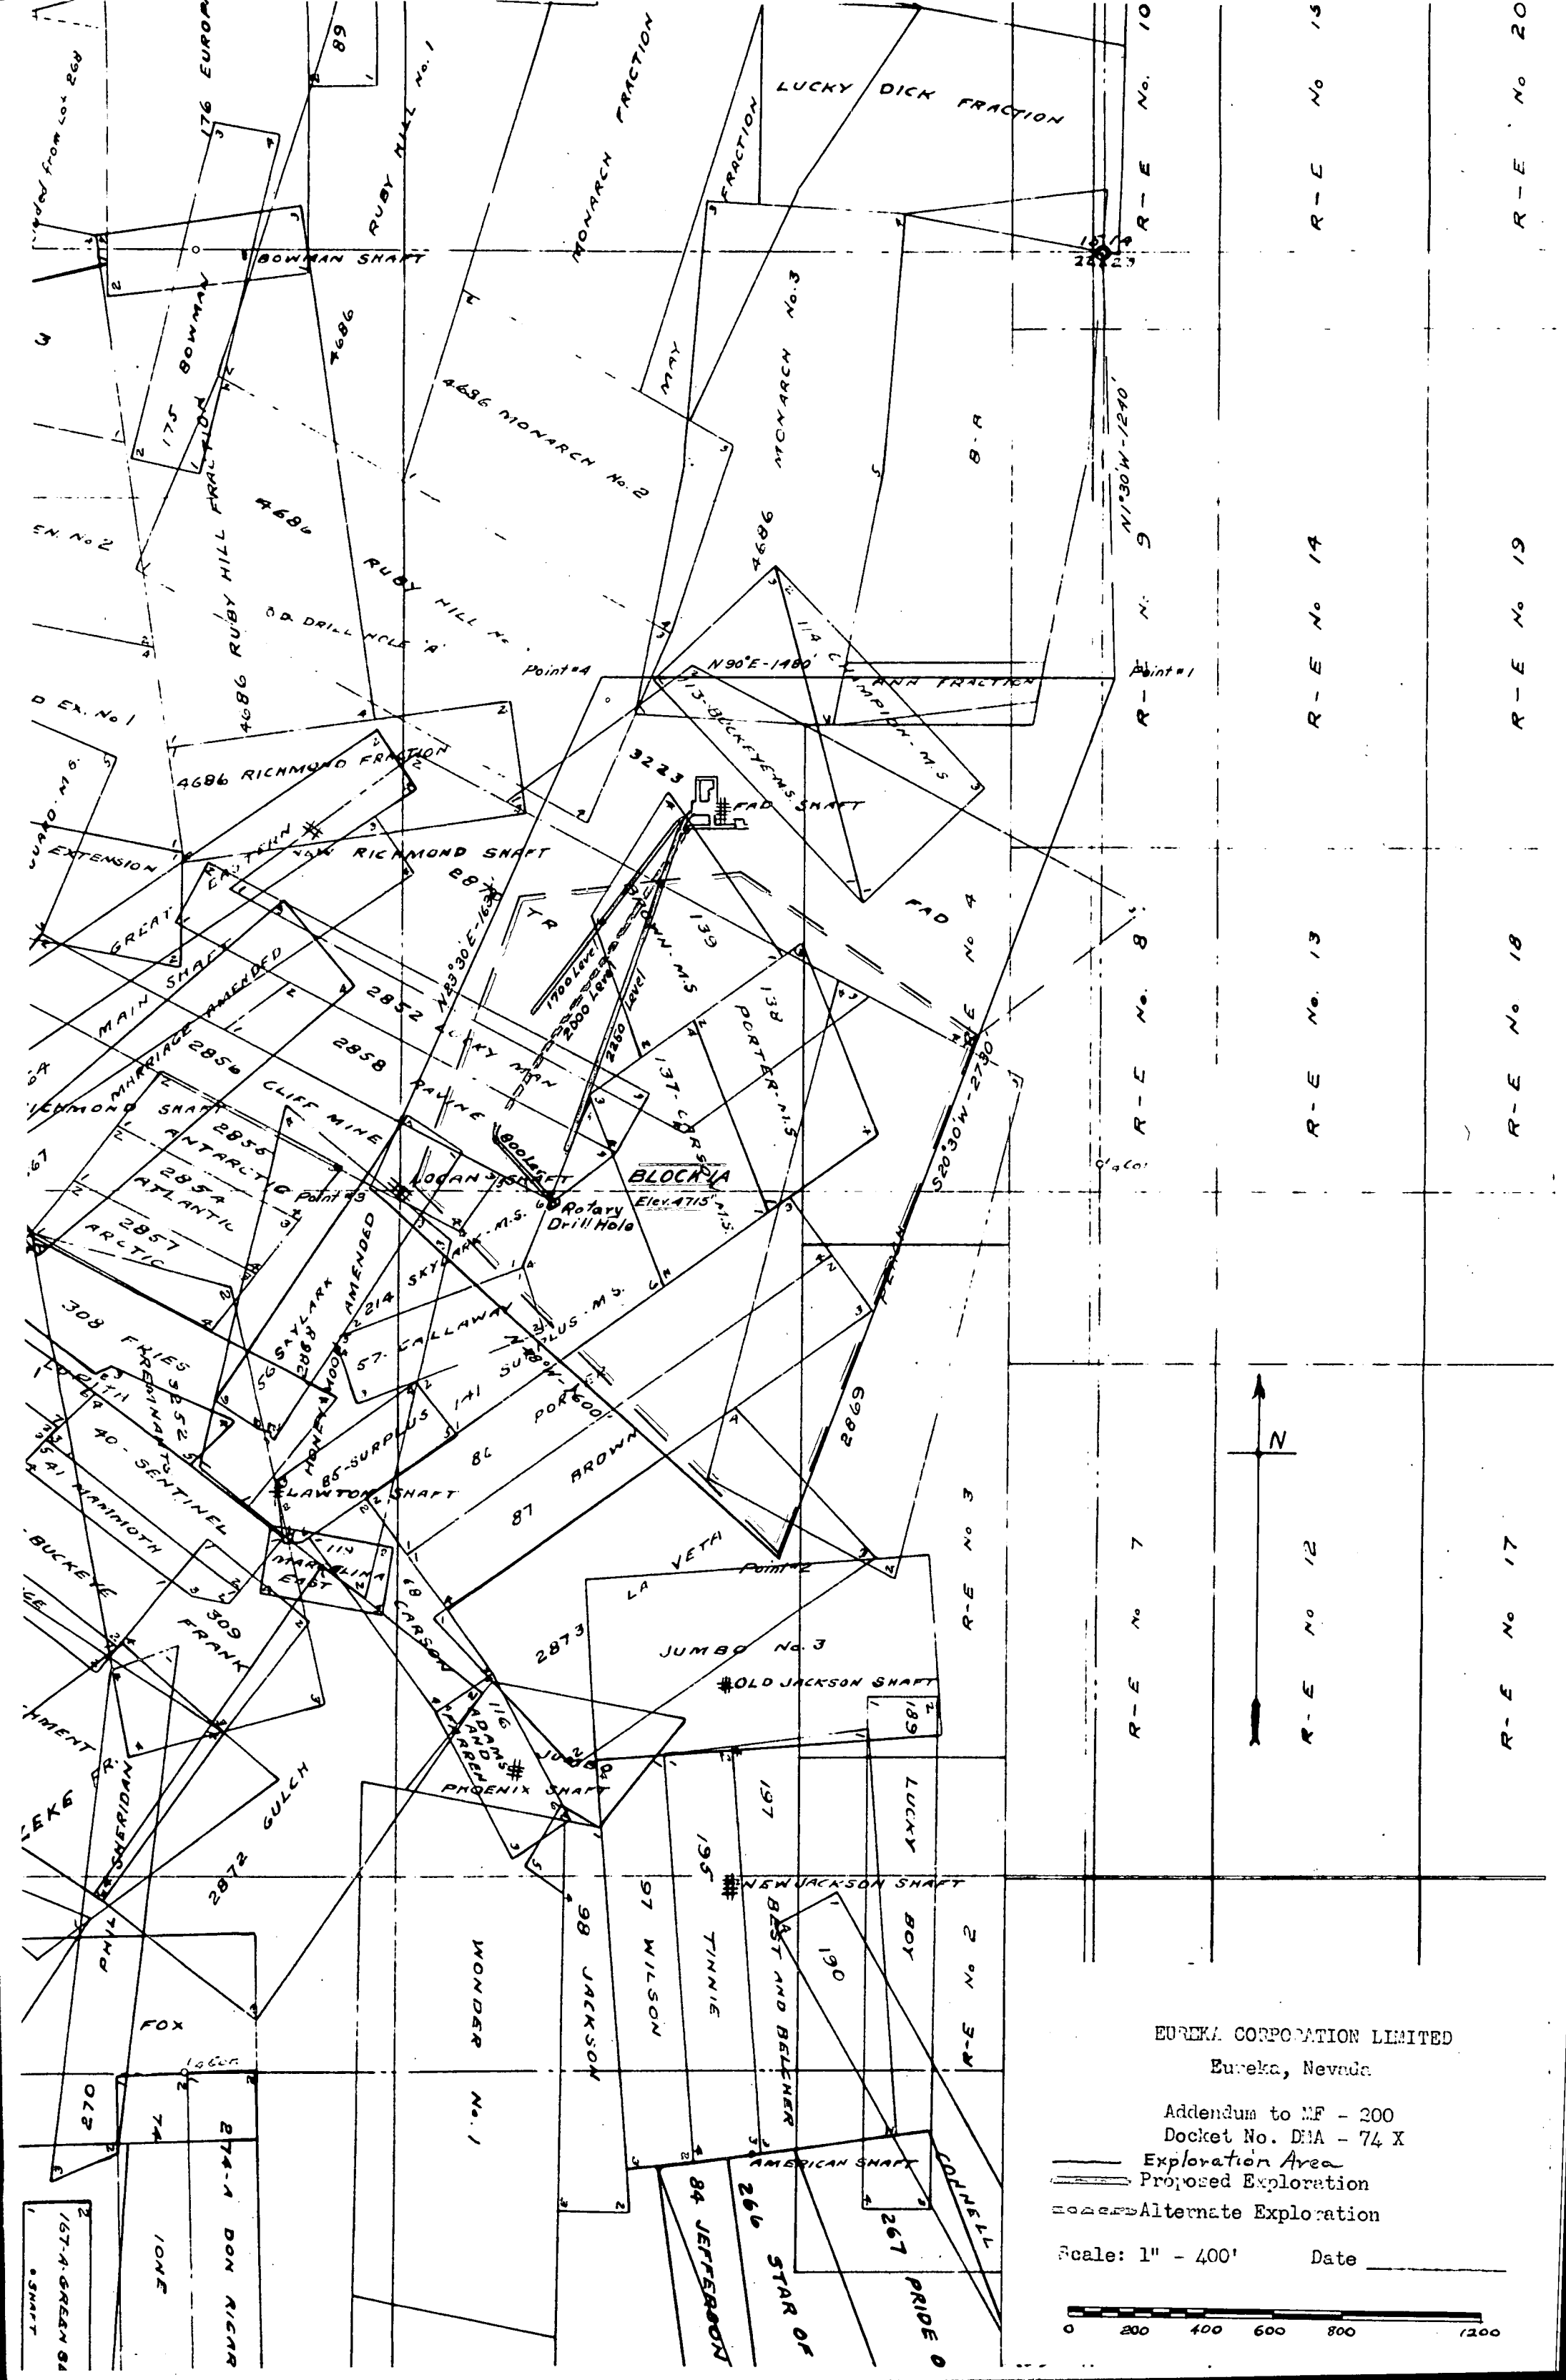
EUREKA CORPORATION LIMITED
Eureka, Nevada
Addendum to MF - 200
Docket No. DMA - 74 X
Exploration Area
Proposed Exploration
Alternate Exploration
Scale: 1" - 400'
Date
0 200 400 600 800 1200
N
BOWMAN SHAFT
RUBY HILL No. 1
MONARCH FRACTION
LUCKY DICK FRACTION
MAY
MONARCH No. 3
4686 MONARCH No. 2
RUBY HILL FRACTION
4686 RICHMOND FRACTION
EXTENSION
GREAT EASTERN
NEW RICHMOND SHAFT
MAIN SHAFT
RICHMOND MARRIAGE AMENDED
CLIFF MINE
ANTARCTIC
ATLANTIC
ARCTIC
LOGAN SHAFT
BLOCKPIA
Elev. 4715'
Rotary Drill Hole
SKYLARK AMENDED
57. CALLAWAY
HOME STAKE
LAWTON SHAFT
MARYLINA EAST
40 - SENTINEL
MAMMOTH
BUCKEYE
FRANK
JUMBO No. 3
OLD JACKSON SHAFT
ADAMS AND WARREN
PHOENIX SHAFT
SHERIDAN
GULCH
FOX
WONDER No. 1
98 JACKSON
97 WILSON
TINNIE
BLAST AND BELLENER
NEW JACKSON SHAFT
LUCKY BOY
AMERICAN SHAFT
84 JEFFERSON
266 STAR OF
267 PRIDE O
CONNELL
IONE
DON RICAR
R-E No. 8
R-E No. 7
R-E No. 13
R-E No. 12
R-E No. 18
R-E No. 17
R-E No. 14
R-E No. 19
R-E No. 20

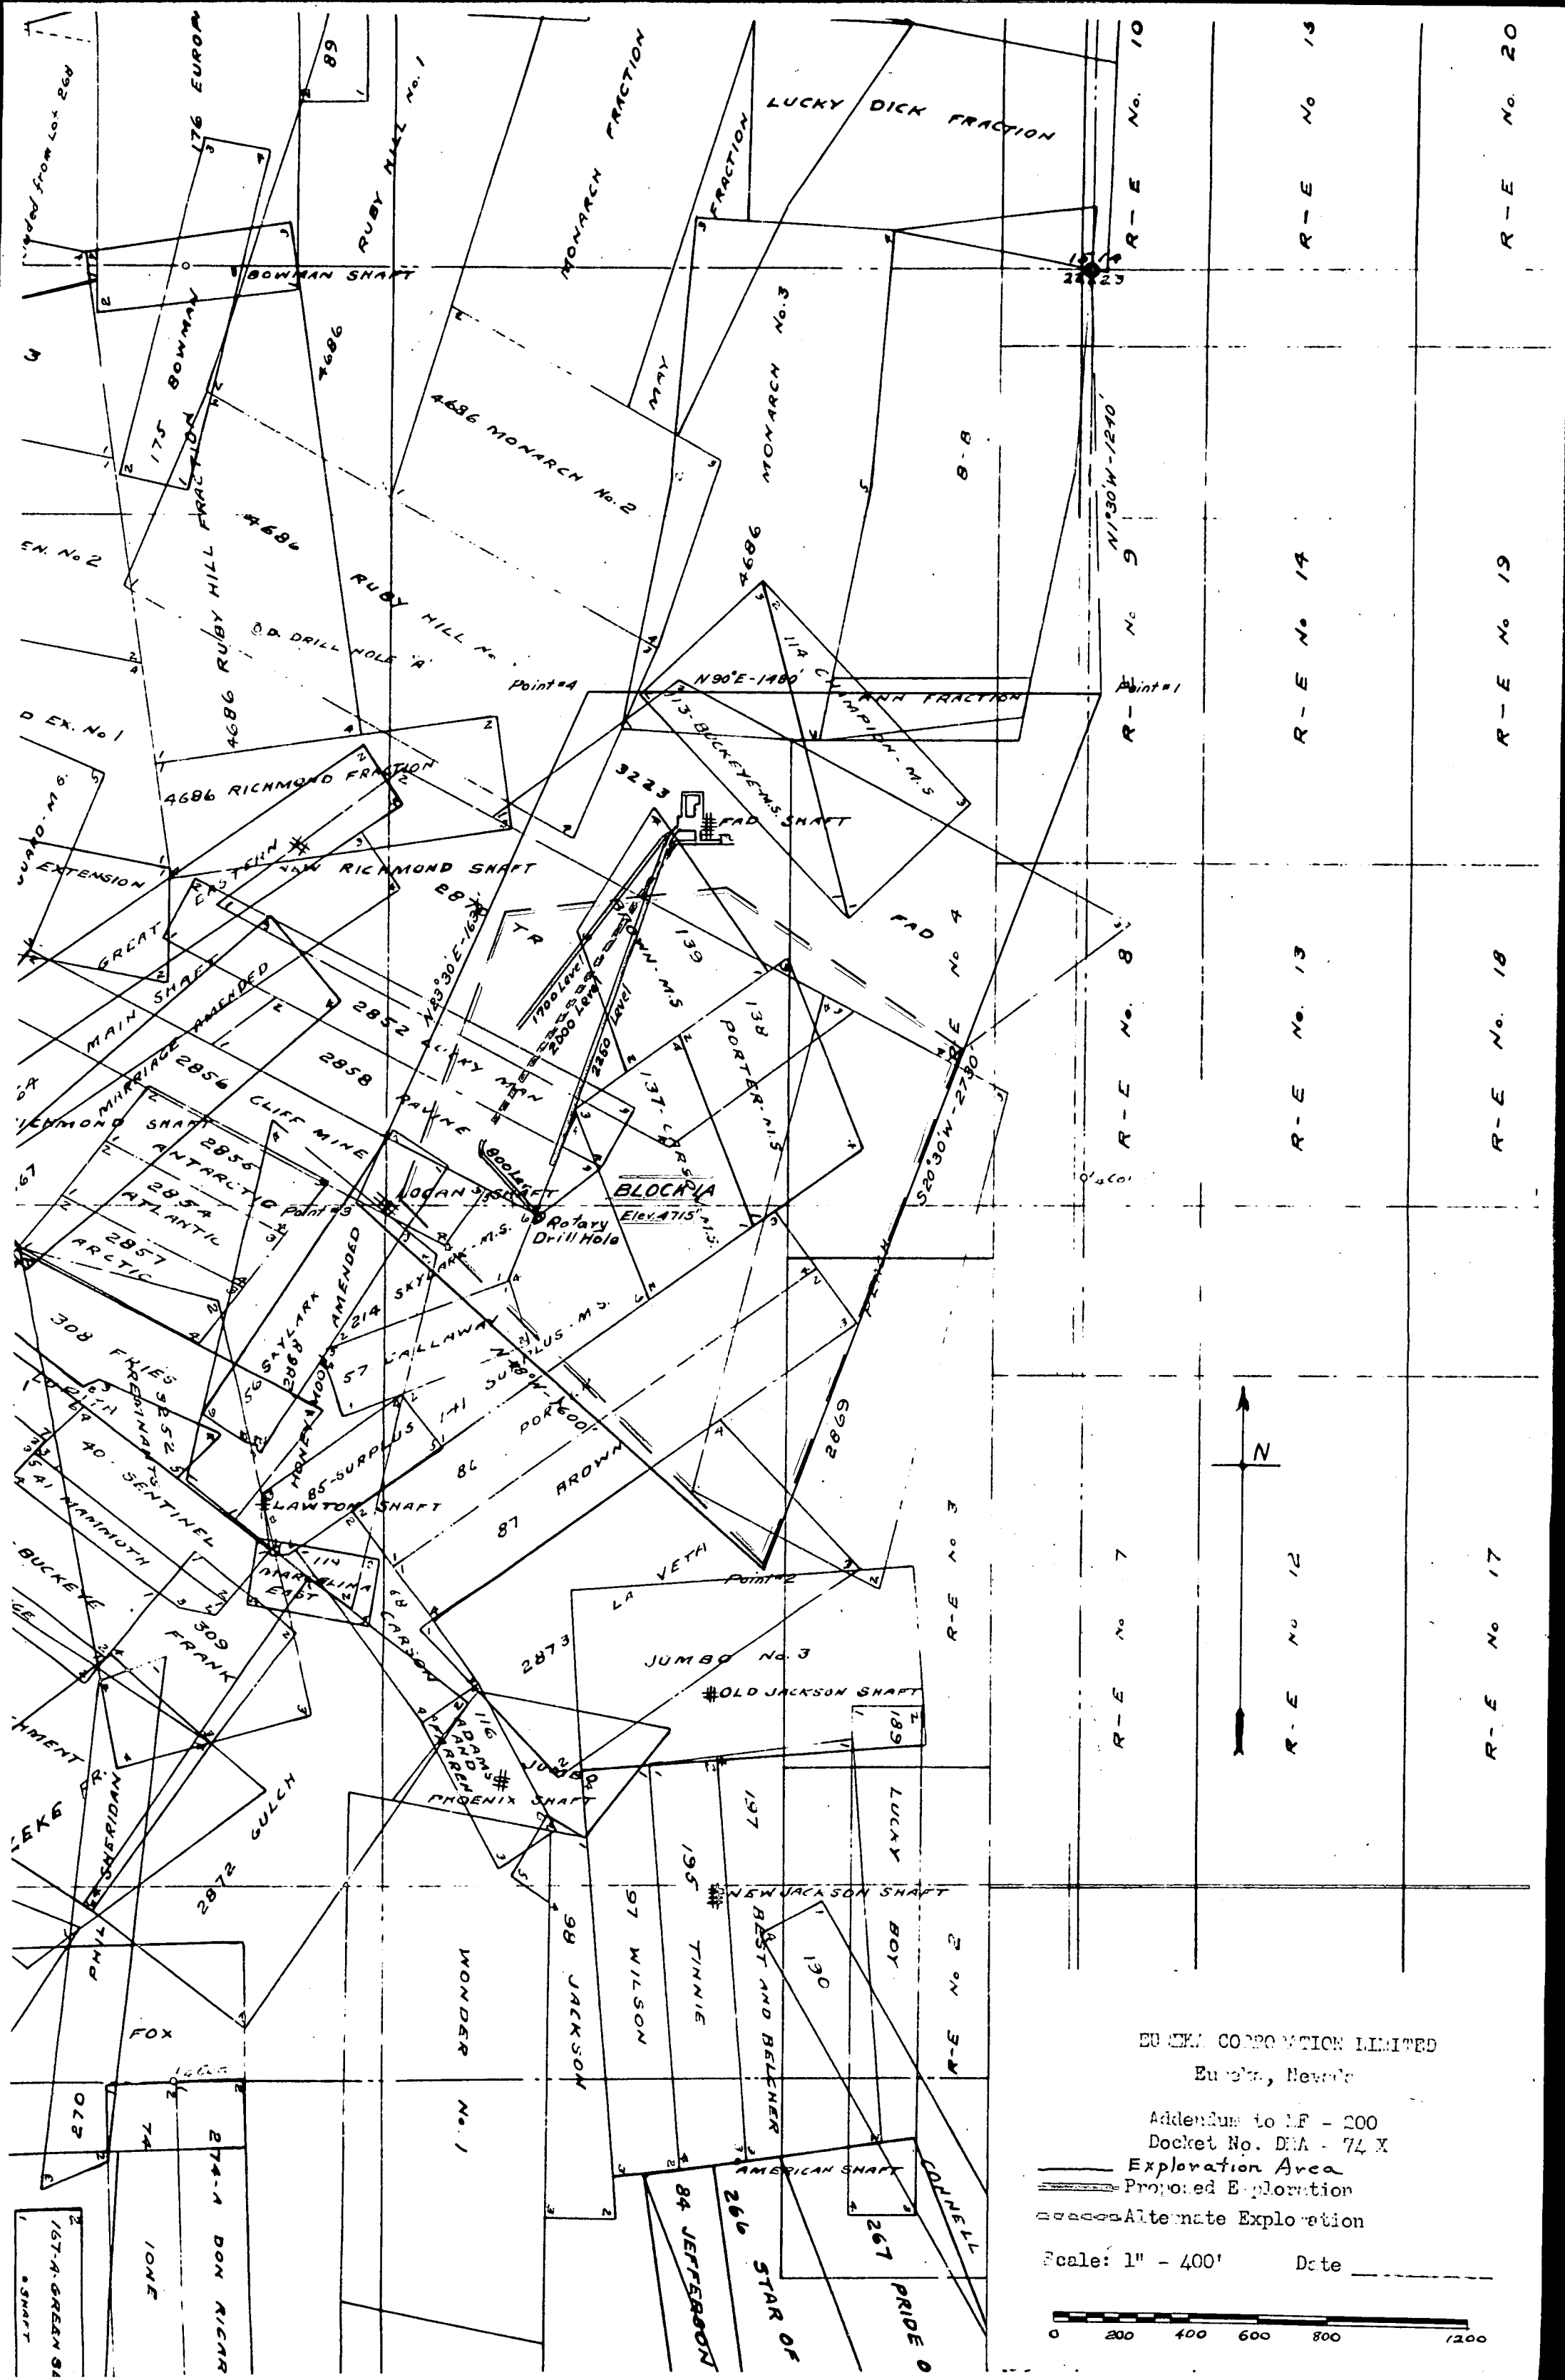
EUREKA CORPORATION LIMITED
Eureka, Nevada
Addendum to LF - 200
Docket No. DRA - 74 X
Exploration Area
Proposed Exploration
Alternate Exploration
Scale: 1" - 400'
Date
0 200 400 600 800 1200
N
LUCKY DICK FRACTION
MONARCH FRACTION
RUBY HILL No. 1
BOWMAN SHAFT
MONARCH No. 3
MAY
4686 MONARCH No. 2
RUBY HILL No. 2
4686 RICHMOND FRACTION
RICHMOND SHAFT
GREAT EASTERN
MAIN SHAFT
CLIFF MINE
ANTARCTIC
ATLANTIC
ARCTIC
LOGAN SHAFT
BLOCK A
Elev. 4715'
Rotary Drill Hole
SKYLARK
LAWTON SHAFT
CARLINA EAST
LA VETA
JUMBO No. 3
OLD JACKSON SHAFT
PHOENIX SHAFT
NEW JACKSON SHAFT
WONDER No. 1
JACKSON
WILSON
TINNIE
BEST AND BELCHER
LUCKY BOY
AMERICAN SHAFT
STAR OF
PRIDE O
CONNELL
SENTINEL
FRANK
SHERIDAN
GULCH
FOX
IONE
DON RICAR
GREEN
SHAFT
BUCKEYE
PORTER
CARSON
BROWN
SURPLUS
PORTLAND
HONEY MOON
SAYLARK AMENDED
RICHMOND MARRIAGE AMENDED
BOWMAN
RUBY HILL FRACTION
EUROPA
EXTENSION
Point #1
Point #2
Point #3
Point #4
N 90°E - 1480'
N 23°30'E - 1630'
N 11°30'W - 1240'
S 20°30'W - 2730'
1700 Level
2000 Level
2250 Level

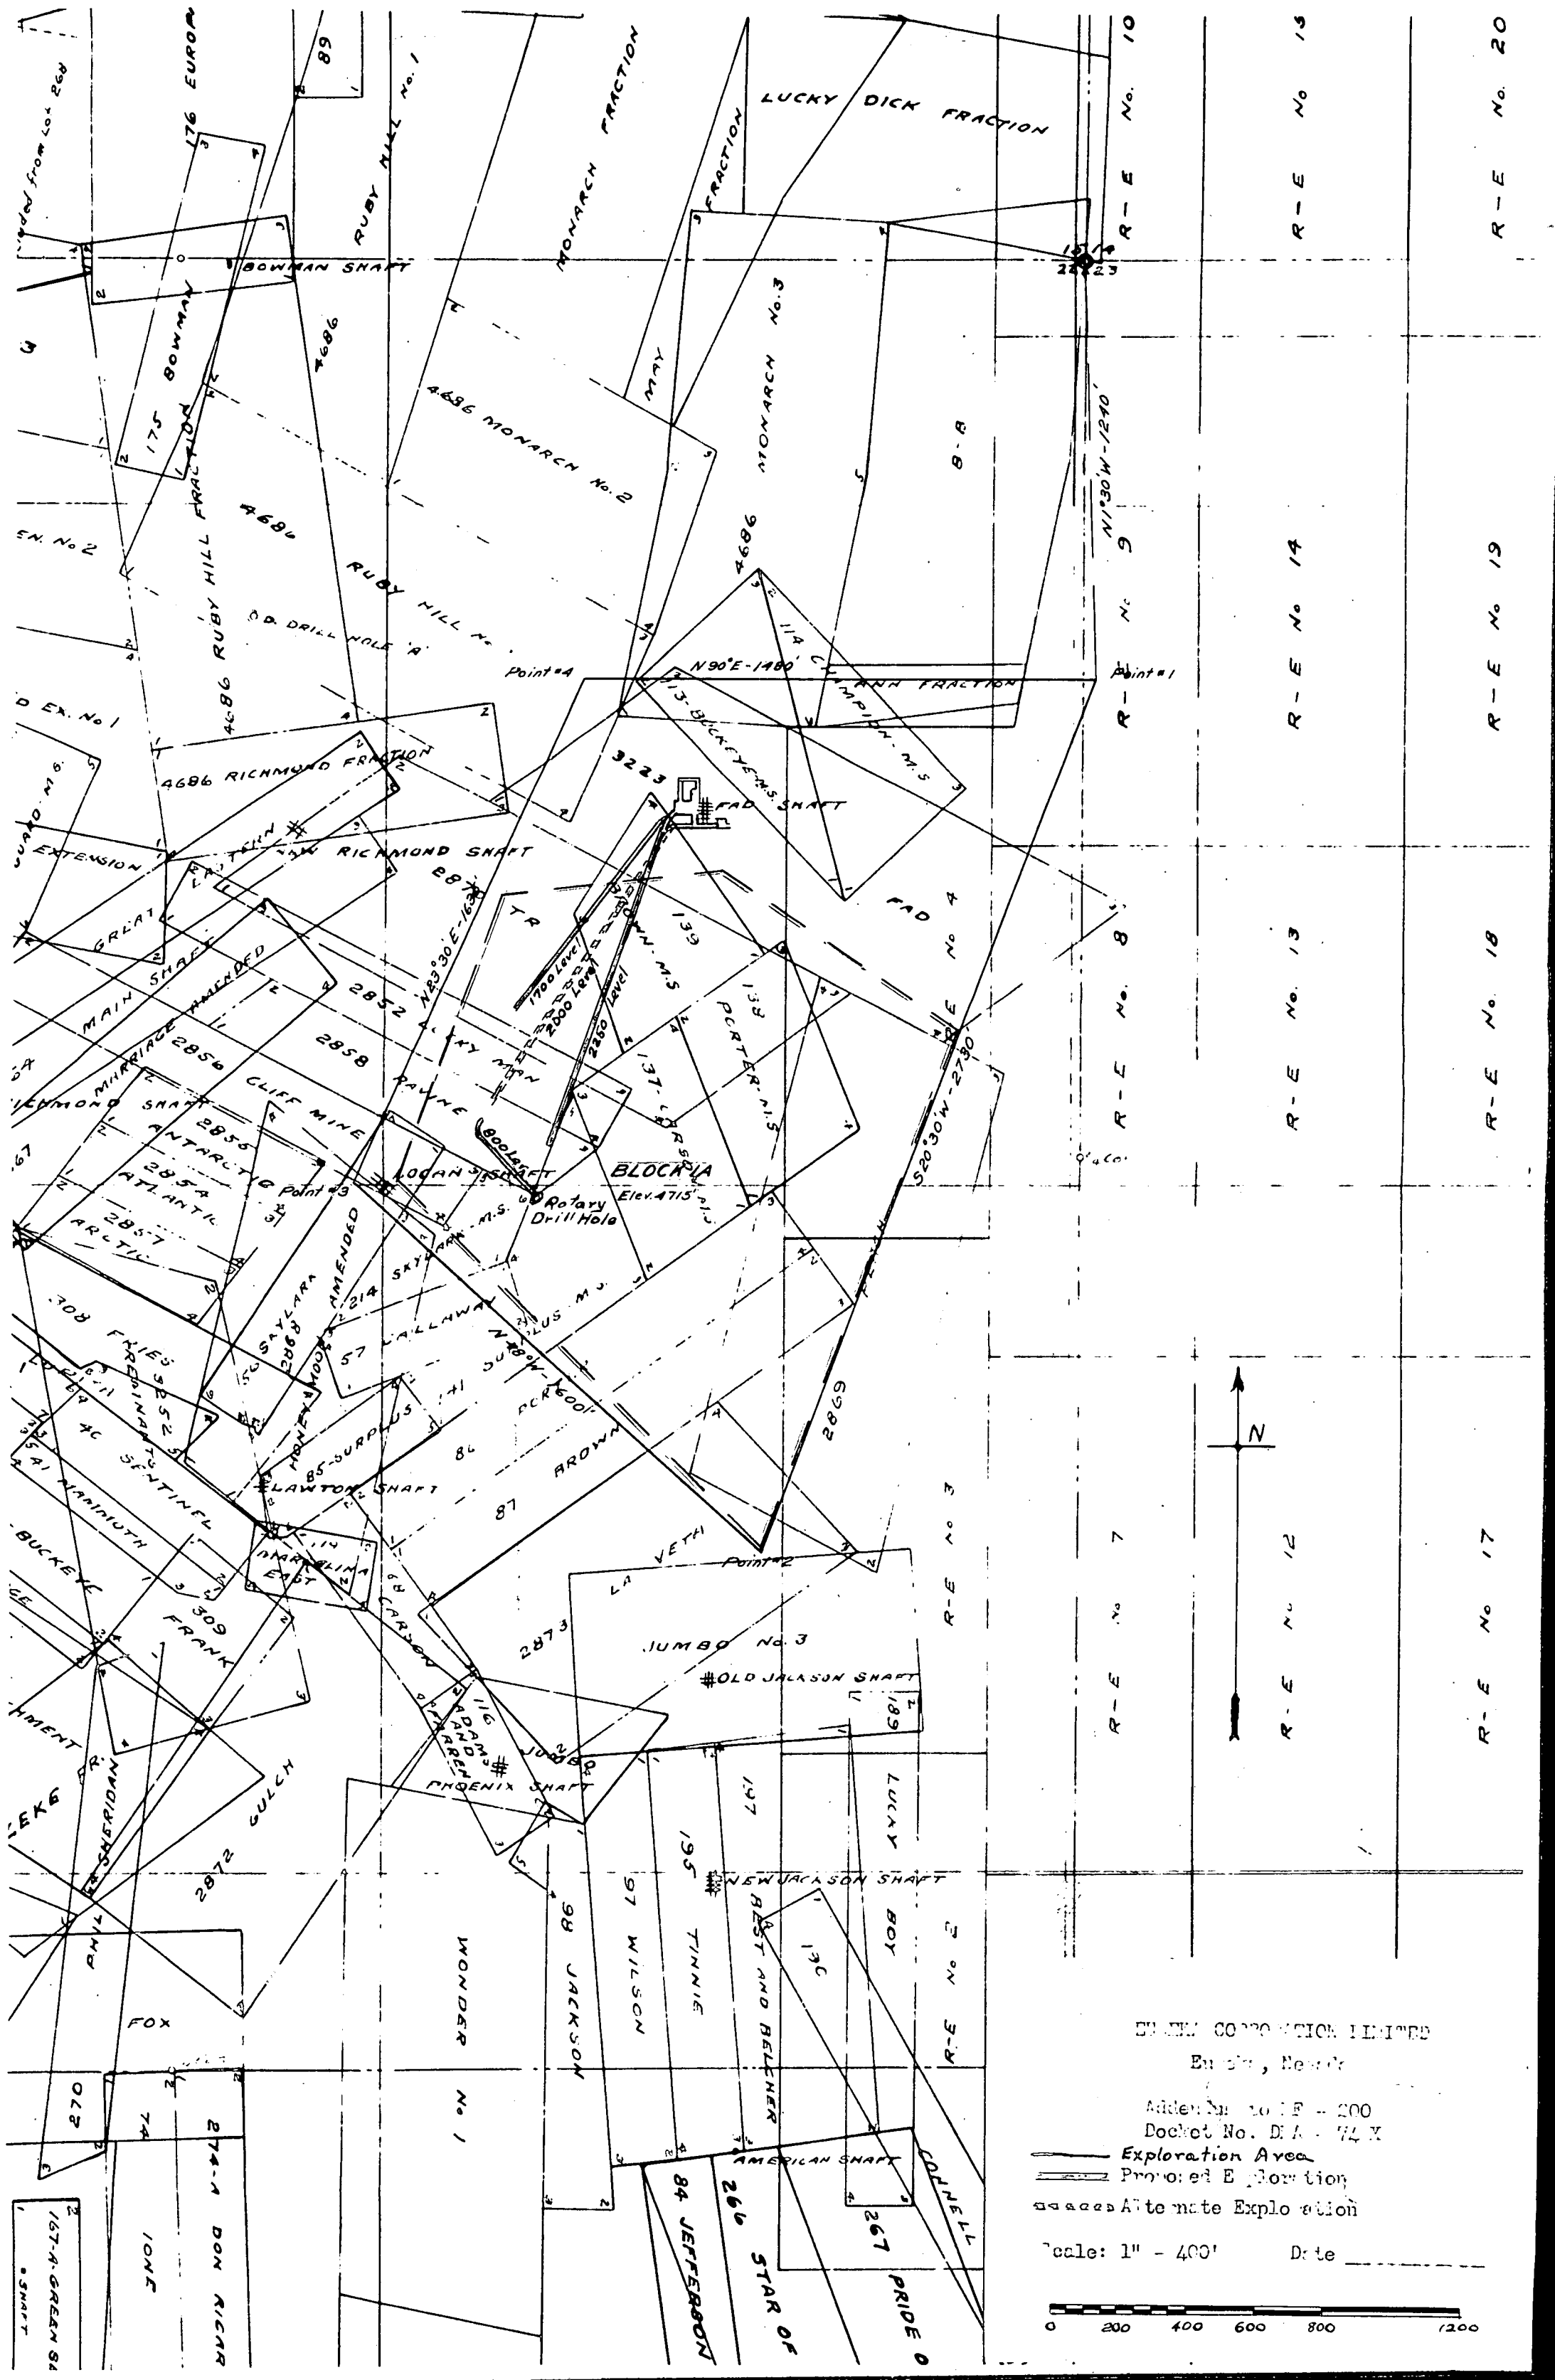
EUREKA CORPORATION LIMITED
Eureka, Nevada
Addendum to IF - 200
Docket No. DA - 74 X
Exploration Area
Proposed Exploration
Alternate Exploration
Scale: 1" - 400'
Date
0 200 400 600 800 1200
N
BOWMAN SHAFT
RUBY HILL No. 1
MONARCH FRACTION
LUCKY DICK FRACTION
MONARCH No. 3
4686 MONARCH No. 2
RUBY HILL FRACTION
RUBY HILL No.
D.D. DRILL HOLE 'A'
4686 RICHMOND FRACTION
RICHMOND SHAFT
N90°E-1480'
N1°30'W-1240'
N23°30'E-1620'
S20°30'W-2730'
Point #1
Point #2
Point #3
Point #4
FAD SHAFT
FAD No. 4
MAIN SHAFT
GREAT
CLIFF MINE
ANTARCTIC
ATLANTIC
ARCTIC
LOGAN SHAFT
BLOCK A
Elev. 4715'
Rotary Drill Hole
SAYLARA AMENDED
LAWTON SHAFT
MARGINA EAST
SENTINEL
MAMMOTH
FRANK
JUMBO No. 3
OLD JACKSON SHAFT
PHOENIX SHAFT
NEW JACKSON SHAFT
WONDER No. 1
JACKSON
WILSON
TINNIE
BEST AND BELCHER
BOY
AMERICAN SHAFT
CORNELL
JEFFERSON
STAR OF
PRIDE O
FOX
IONE
DON RICAR
GULCH
SHERIDAN
PHYL
BROWN
CARSON
PORTER
LAWLAWA
SURPLUS
HONEY MOON
EUROPA
BOWMAN
RUBY HILL
MAY
B-B
CHAMPION
BUCKEYE
EXTENSION
MIRRIAGE AMENDED
RICHMOND SHAFT
ANTARCTIC
FRIES
FREDDINATS
SAL MAMMOTH
BUCKEYE
ADAMS AND PARRENT
GREEN SH
SHAFT

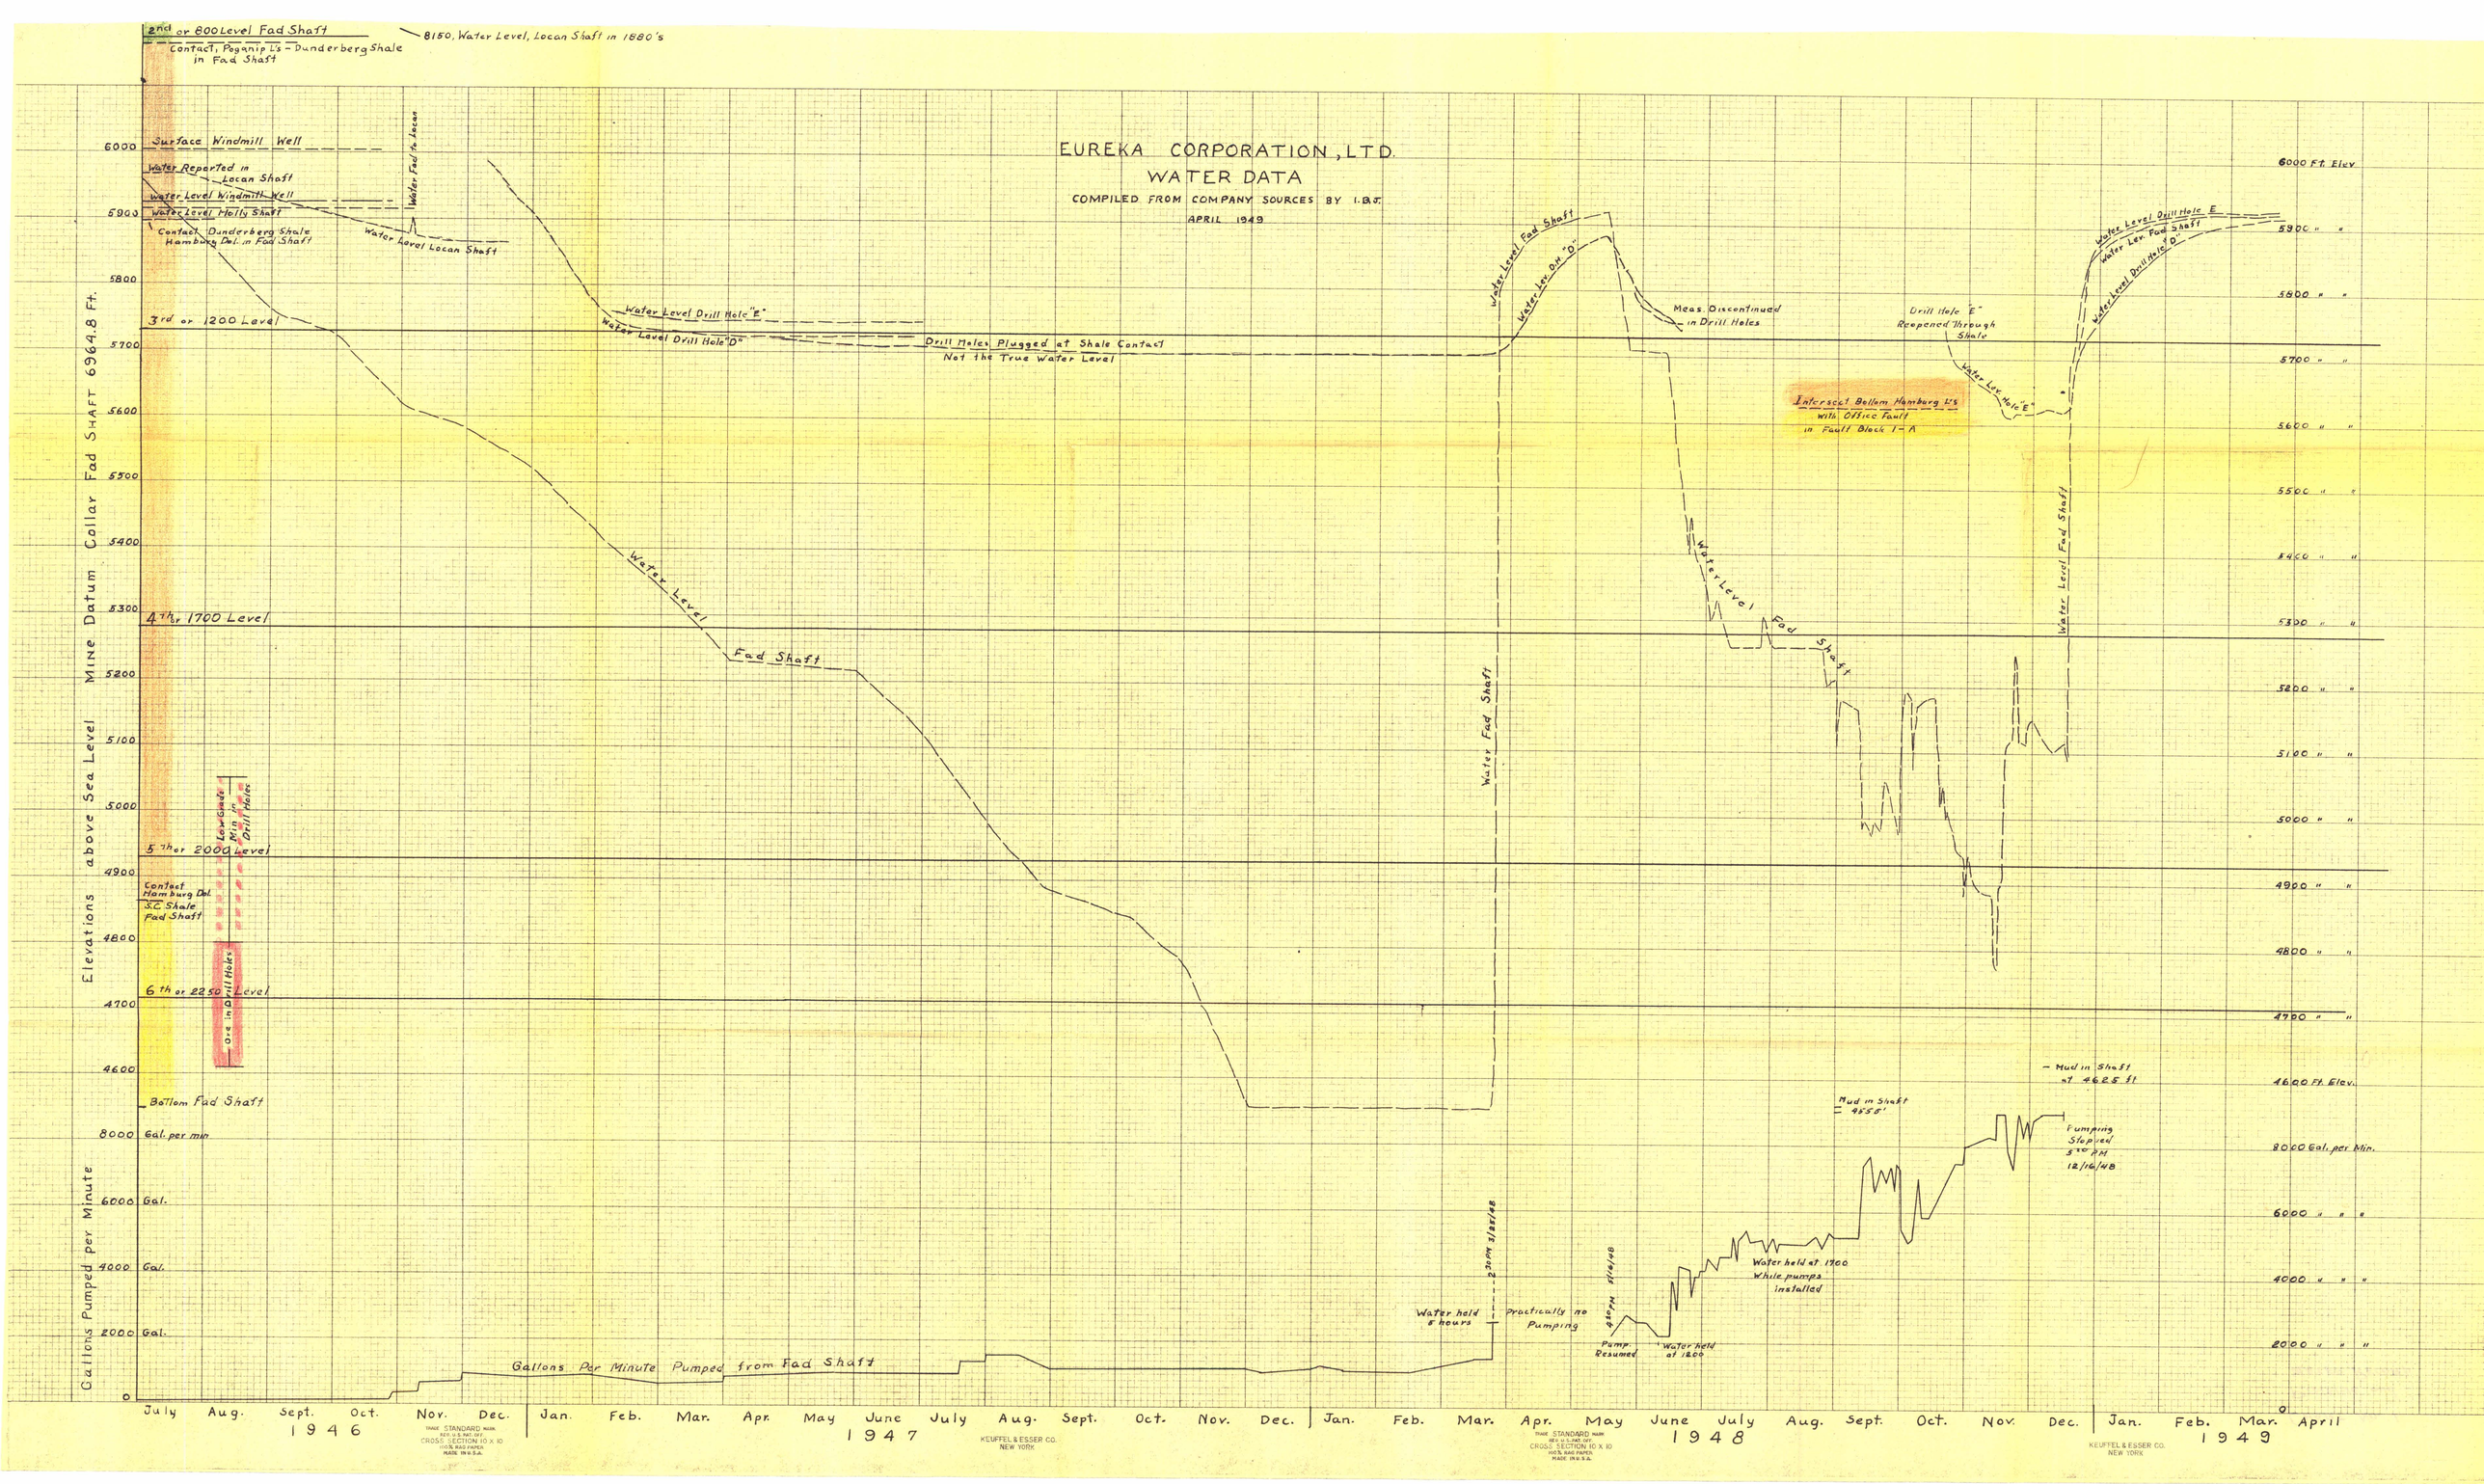
EUREKA CORPORATION, LTD.
WATER DATA
COMPILED FROM COMPANY SOURCES BY I.B.J.
APRIL 1949
2nd or 800 Level Fad Shaft
Contact, Pogonip Ls - Dunderberg Shale in Fad Shaft
8150, Water Level, Locan Shaft in 1880's
Surface Windmill Well
Water Reported in Locan Shaft
Water Level Windmill Well
Water Level Holly Shaft
Contact Dunderberg Shale Hamburg Dol. in Fad Shaft
Water Fad'n Locan
Water Level Locan Shaft
3rd or 1200 Level
Water Level Drill Hole "E"
Water Level Drill Hole "D"
Drill Holes Plugged at Shale Contact
Not the True Water Level
Water Level Fad Shaft
Water Lev. Dr. "D"
Meas Discontinued in Drill Holes
Drill Hole "E" Reopened Through Shale
Water Lev. Hole "E"
Intersect Bottom Hamburg Ls with Office Fault in Fault Block 1-A
Water Level Drill Hole E
Water Lev. Fad Shaft
Water Level Drill Hole "D"
Water Level Fad Shaft
Water Level Fad Shaft
Water Level Fad Shaft
4th or 1700 Level
5th or 2000 Level
Low Grade Min in Drill Holes
Contact Hamburg Dol. S.C. Shale Fad Shaft
6th or 2250 Level
O.G. in Drill Holes
Bottom Fad Shaft
Elevations above Sea Level
Mine Datum Collar Fad Shaft 6964.8 Ft.
6000 Ft. Elev
6000
5900
5800
5700
5600
5500
5400
5300
5200
5100
5000
4900
4800
4700
4600
Gallons Pumped per Minute
8000 Gal. per min
6000 Gal.
4000 Gal.
2000 Gal.
0
Gallons Per Minute Pumped from Fad Shaft
Water held 8 hours
Practically no Pumping
2 P.M. 5/25/48
4 P.M. 5/26/48
Pump Resumed
Water held at 1200
Water held at 1700 While pumps installed
Mud in Shaft = 4855'
Mud in Shaft at 4625 ft
Pumping Stopped 5:30 PM 12/16/48
4600 Ft. Elev.
8000 Gal. per Min.
6000 " " "
4000 " " "
2000 " " "
0
July Aug. Sept. Oct. Nov. Dec. Jan. Feb. Mar. Apr. May June July Aug. Sept. Oct. Nov. Dec. Jan. Feb. Mar. Apr. May June July Aug. Sept. Oct. Nov. Dec. Jan. Feb. Mar. April
1946
1947
1948
1949
TRADE STANDARD MARK REG. U.S. PAT. OFF. CROSS SECTION 10 X 10 100% RAG PAPER MADE IN U.S.A.
KEUFFEL & ESSER CO. NEW YORK

CLAIM MAP

EUREKA CORPORATION LIMITED

EUREKA MINING DISTRICT

EUREKA COUNTY, NEVADA

SCALE 400 FT. = 1 IN.

MARCH 7, 1946

A.T. Sharp

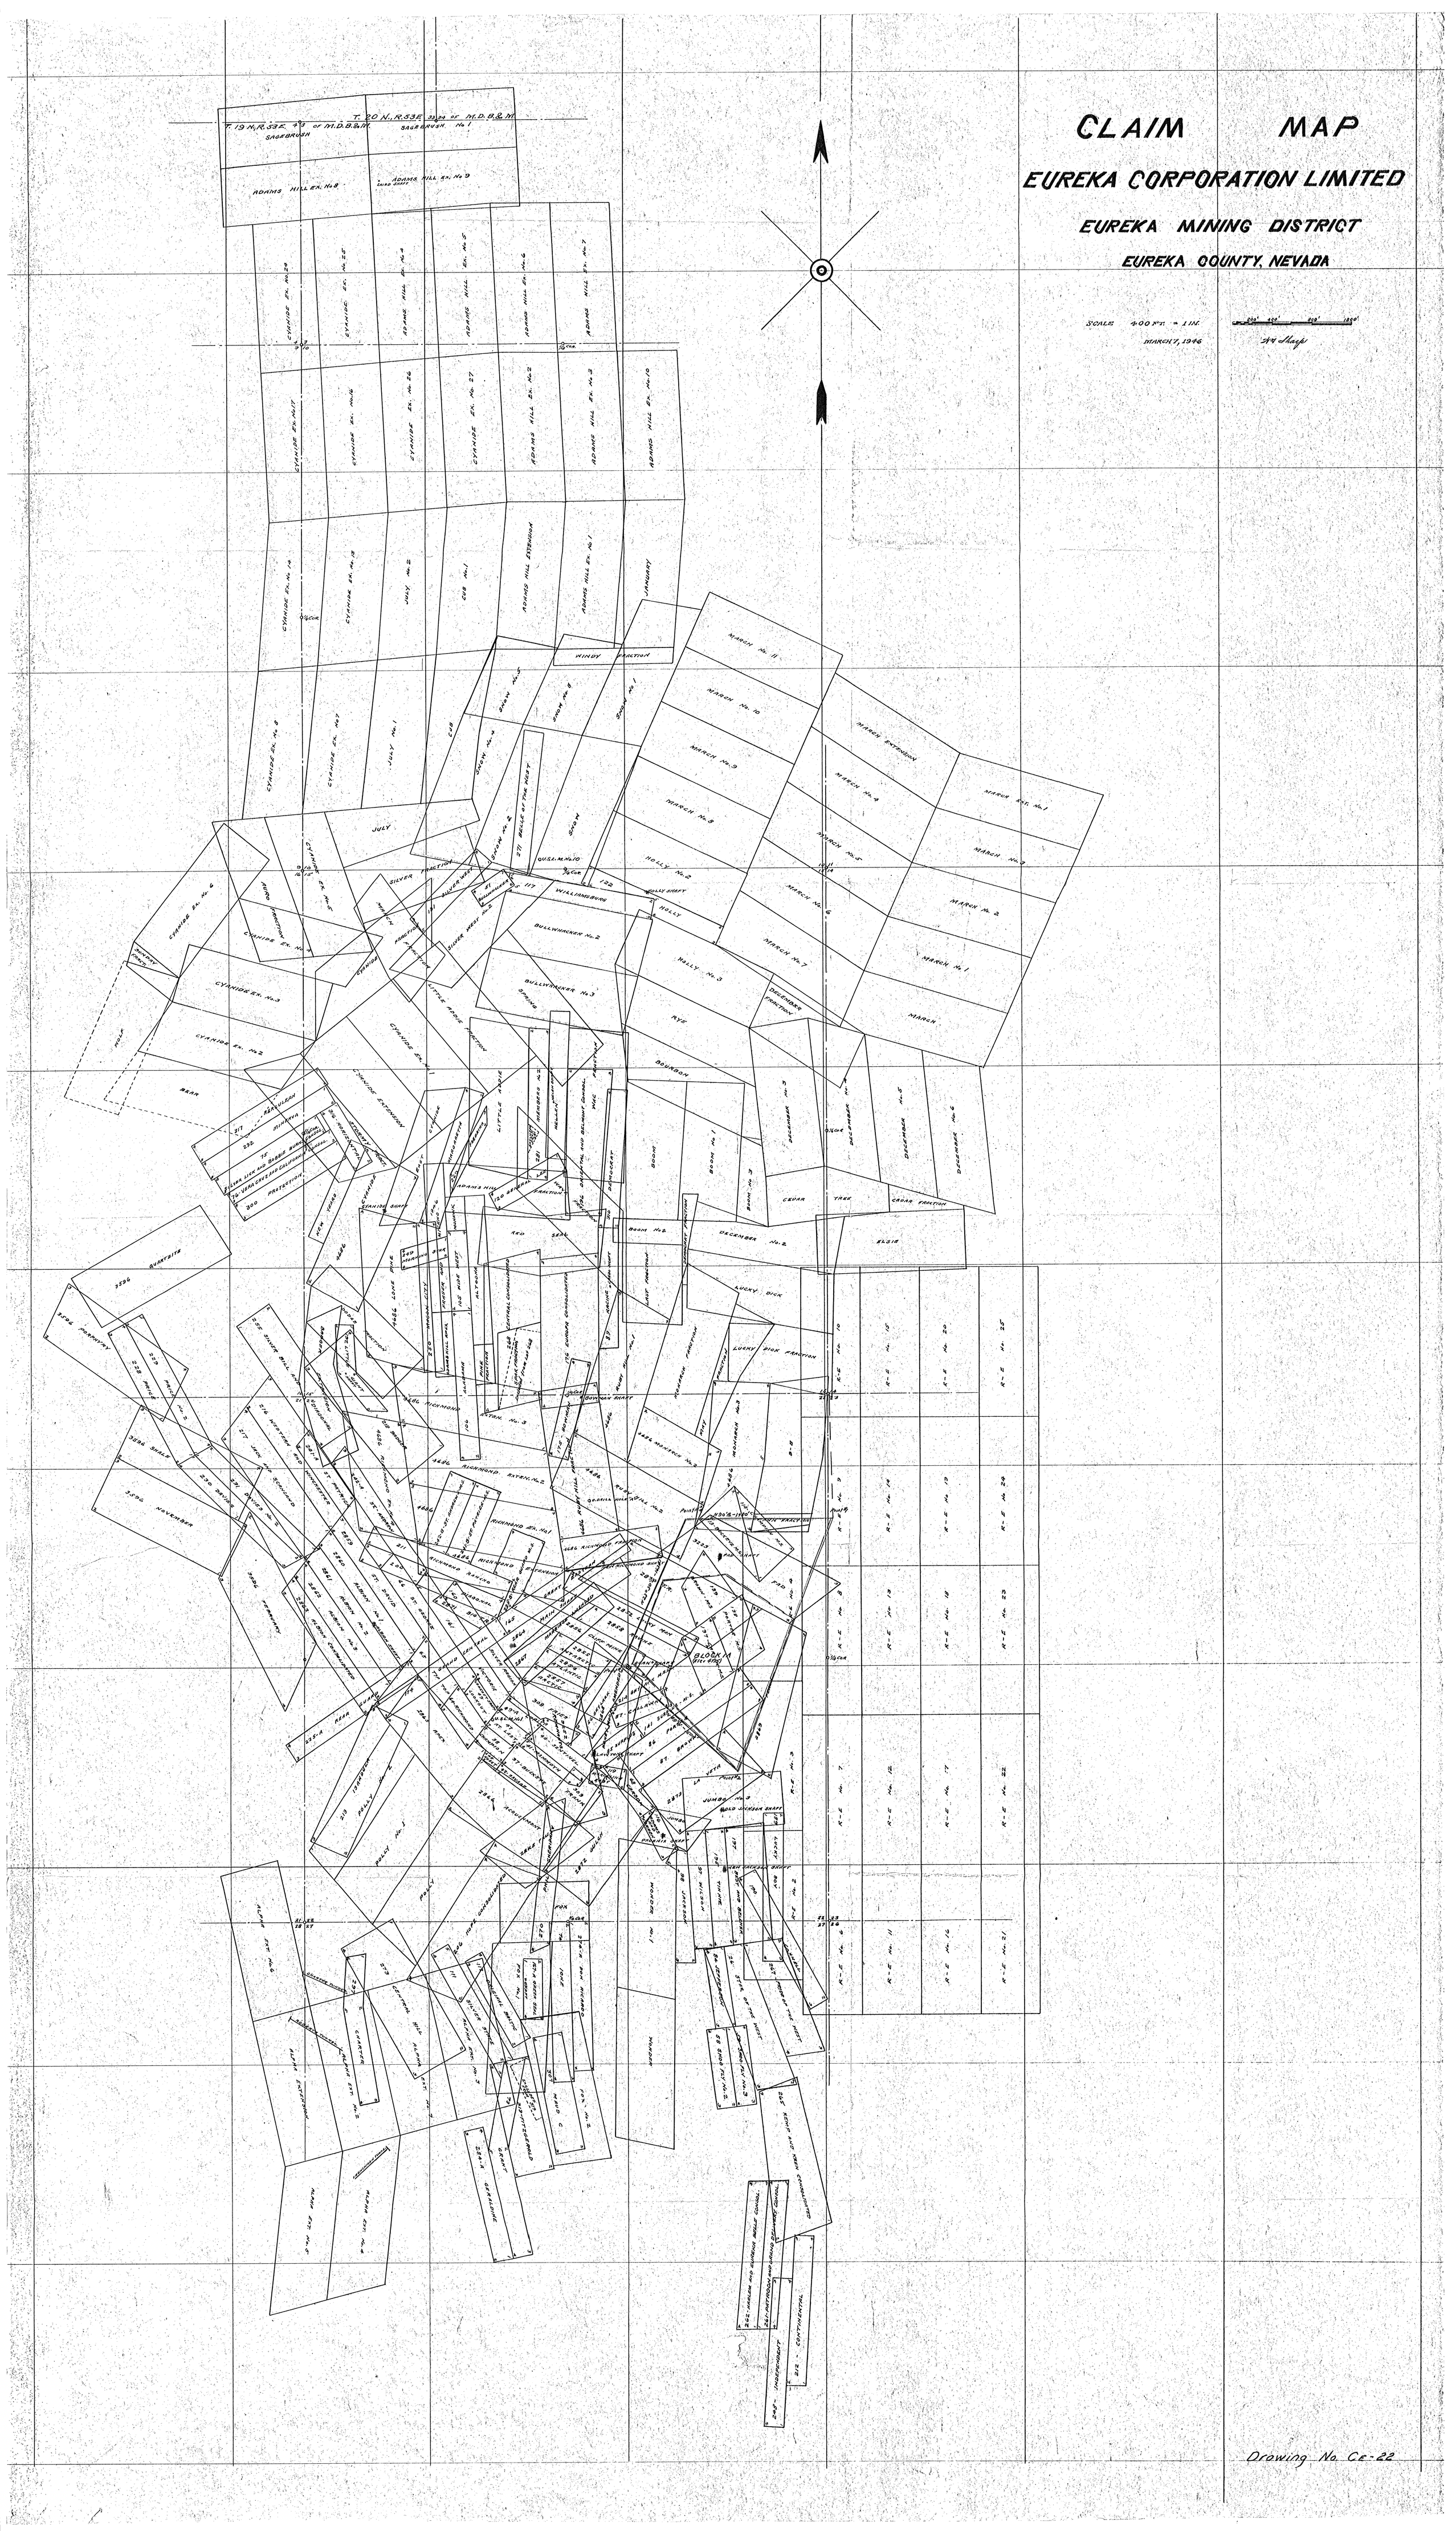

Drawing No. CE-22

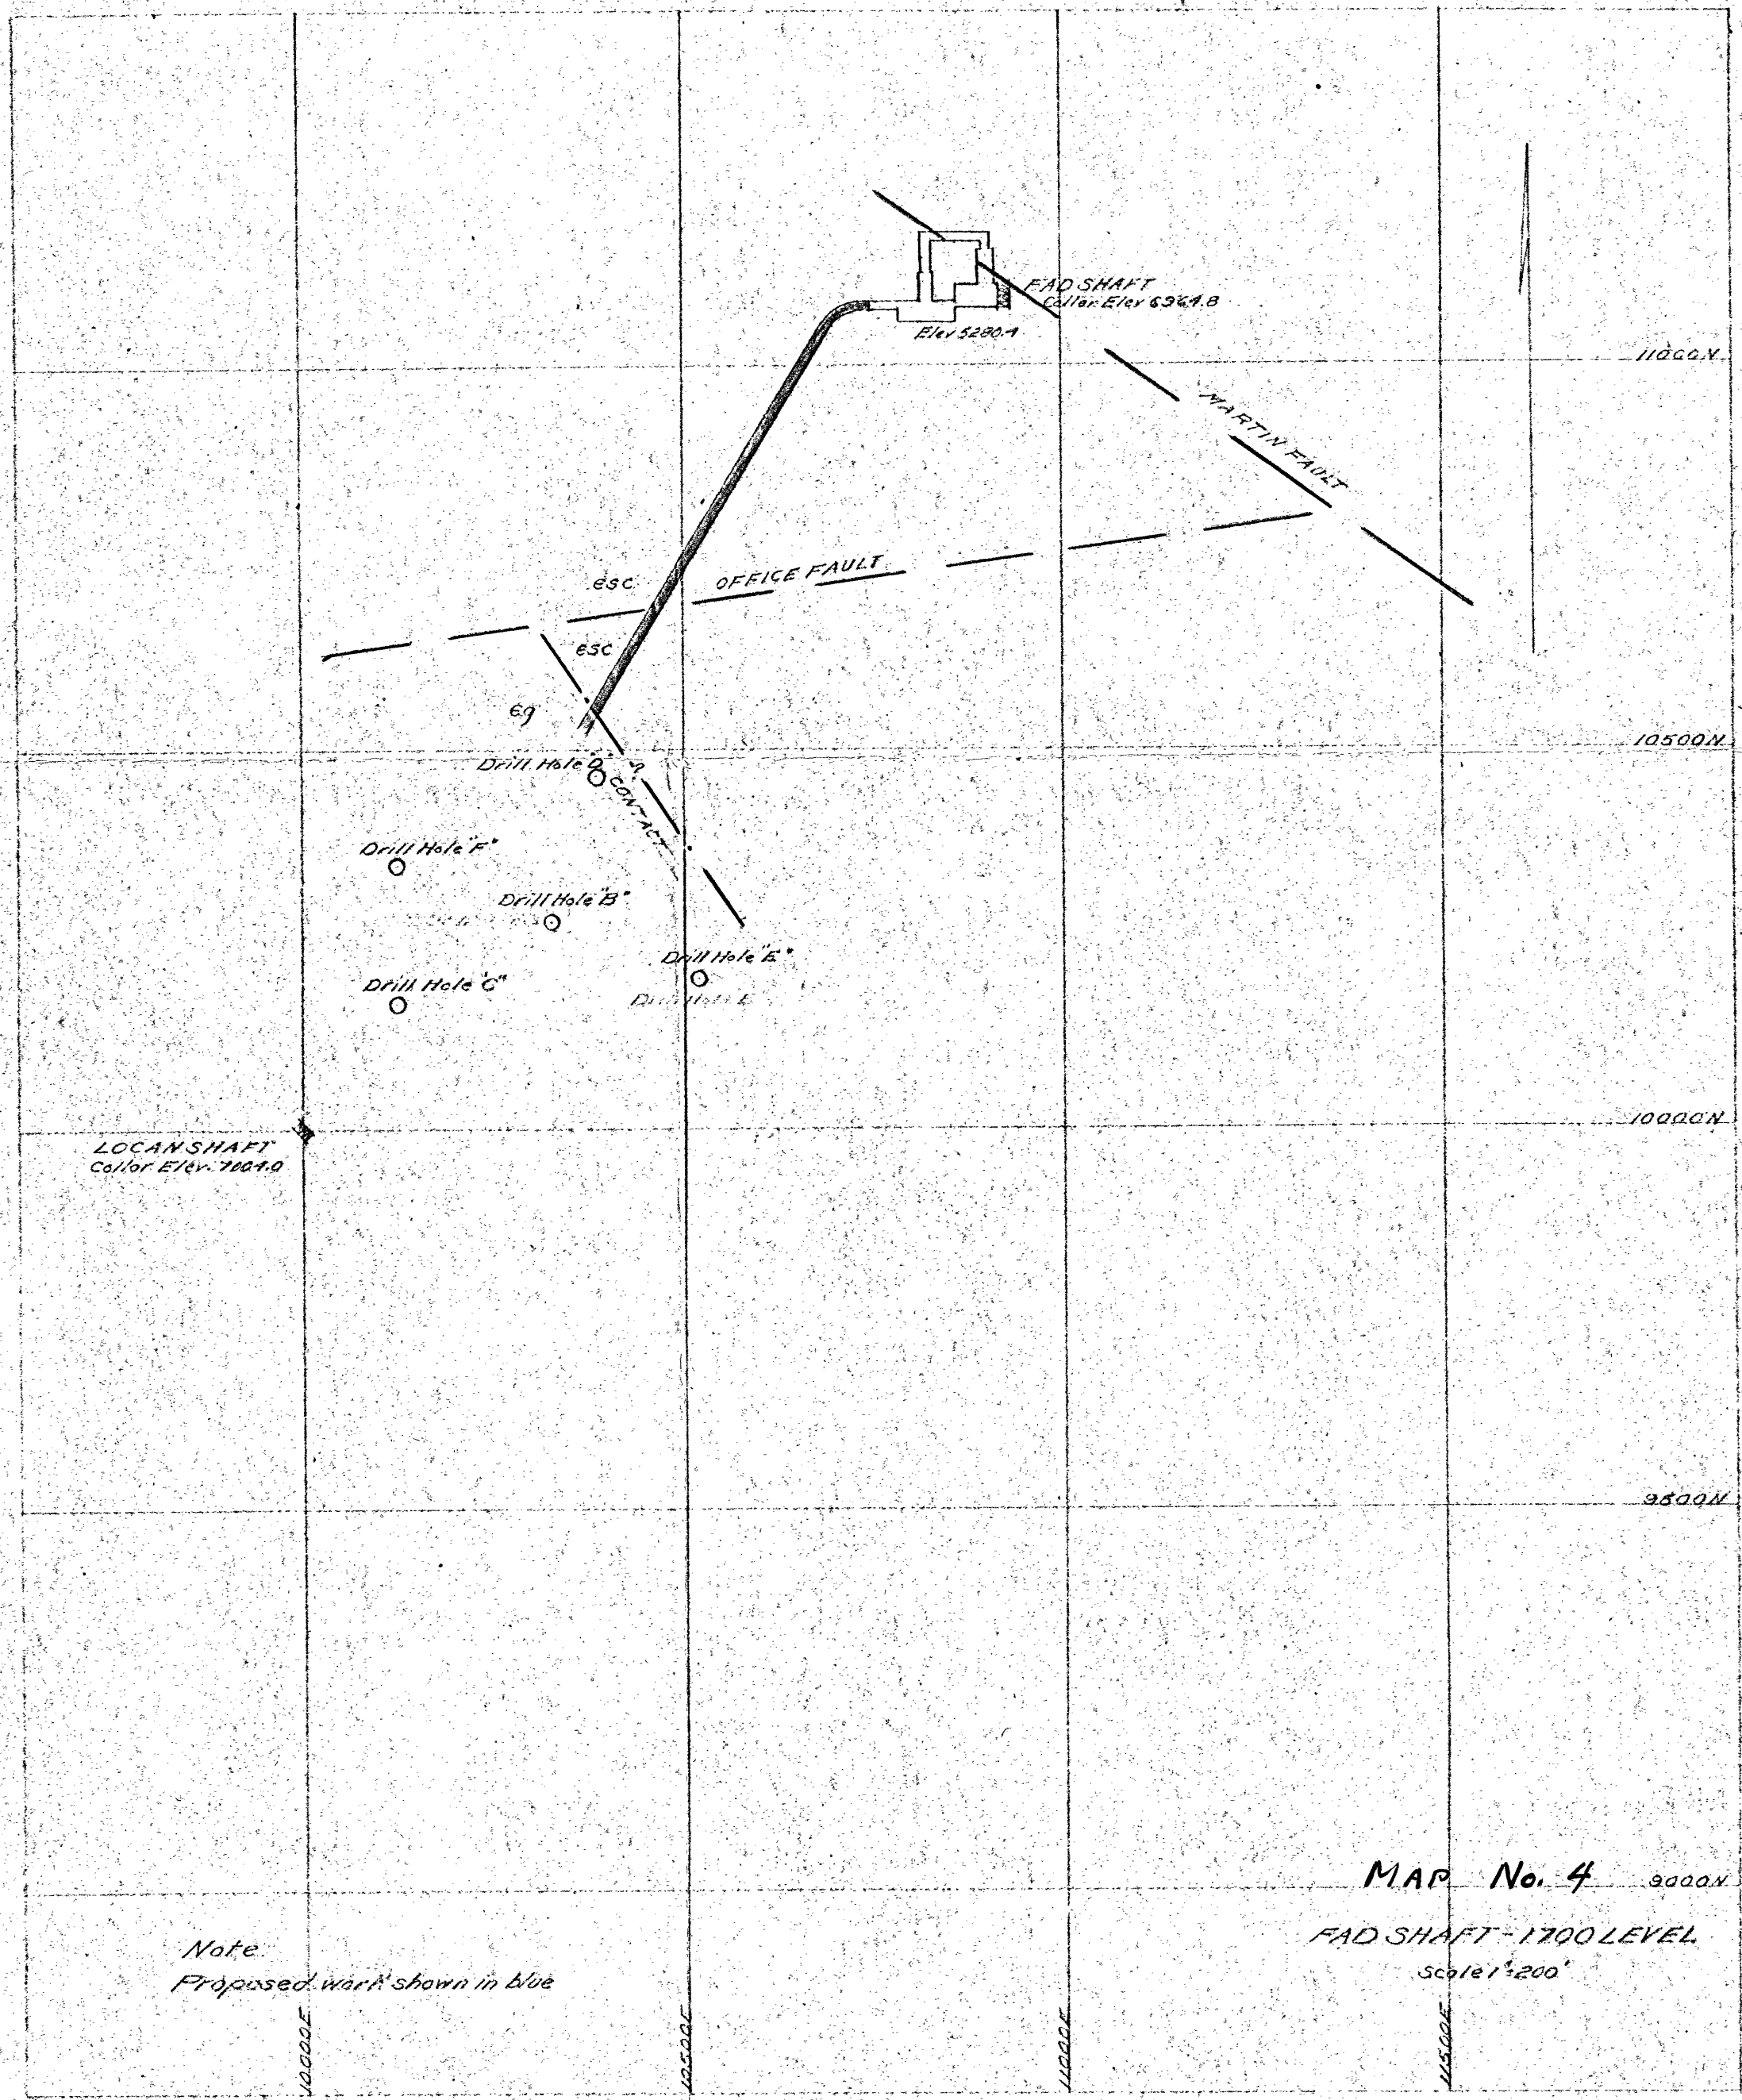

MAP No. 4

FAD SHAFT - 1700 LEVEL

Scale 1" = 200'

Note
Proposed work shown in blue