UNITED STATES
DEPARTMENT OF THE INTERIOR
GEOLOGICAL SURVEY

PLAN AND PROFILE OF
SOUTH SANTIAM RIVER, SWEET HOME TO MILE 22, OREGON
MIDDLE SANTIAM RIVER TO MILE 11; AND TRIBUTARIES
DAM SITES

SHEET A

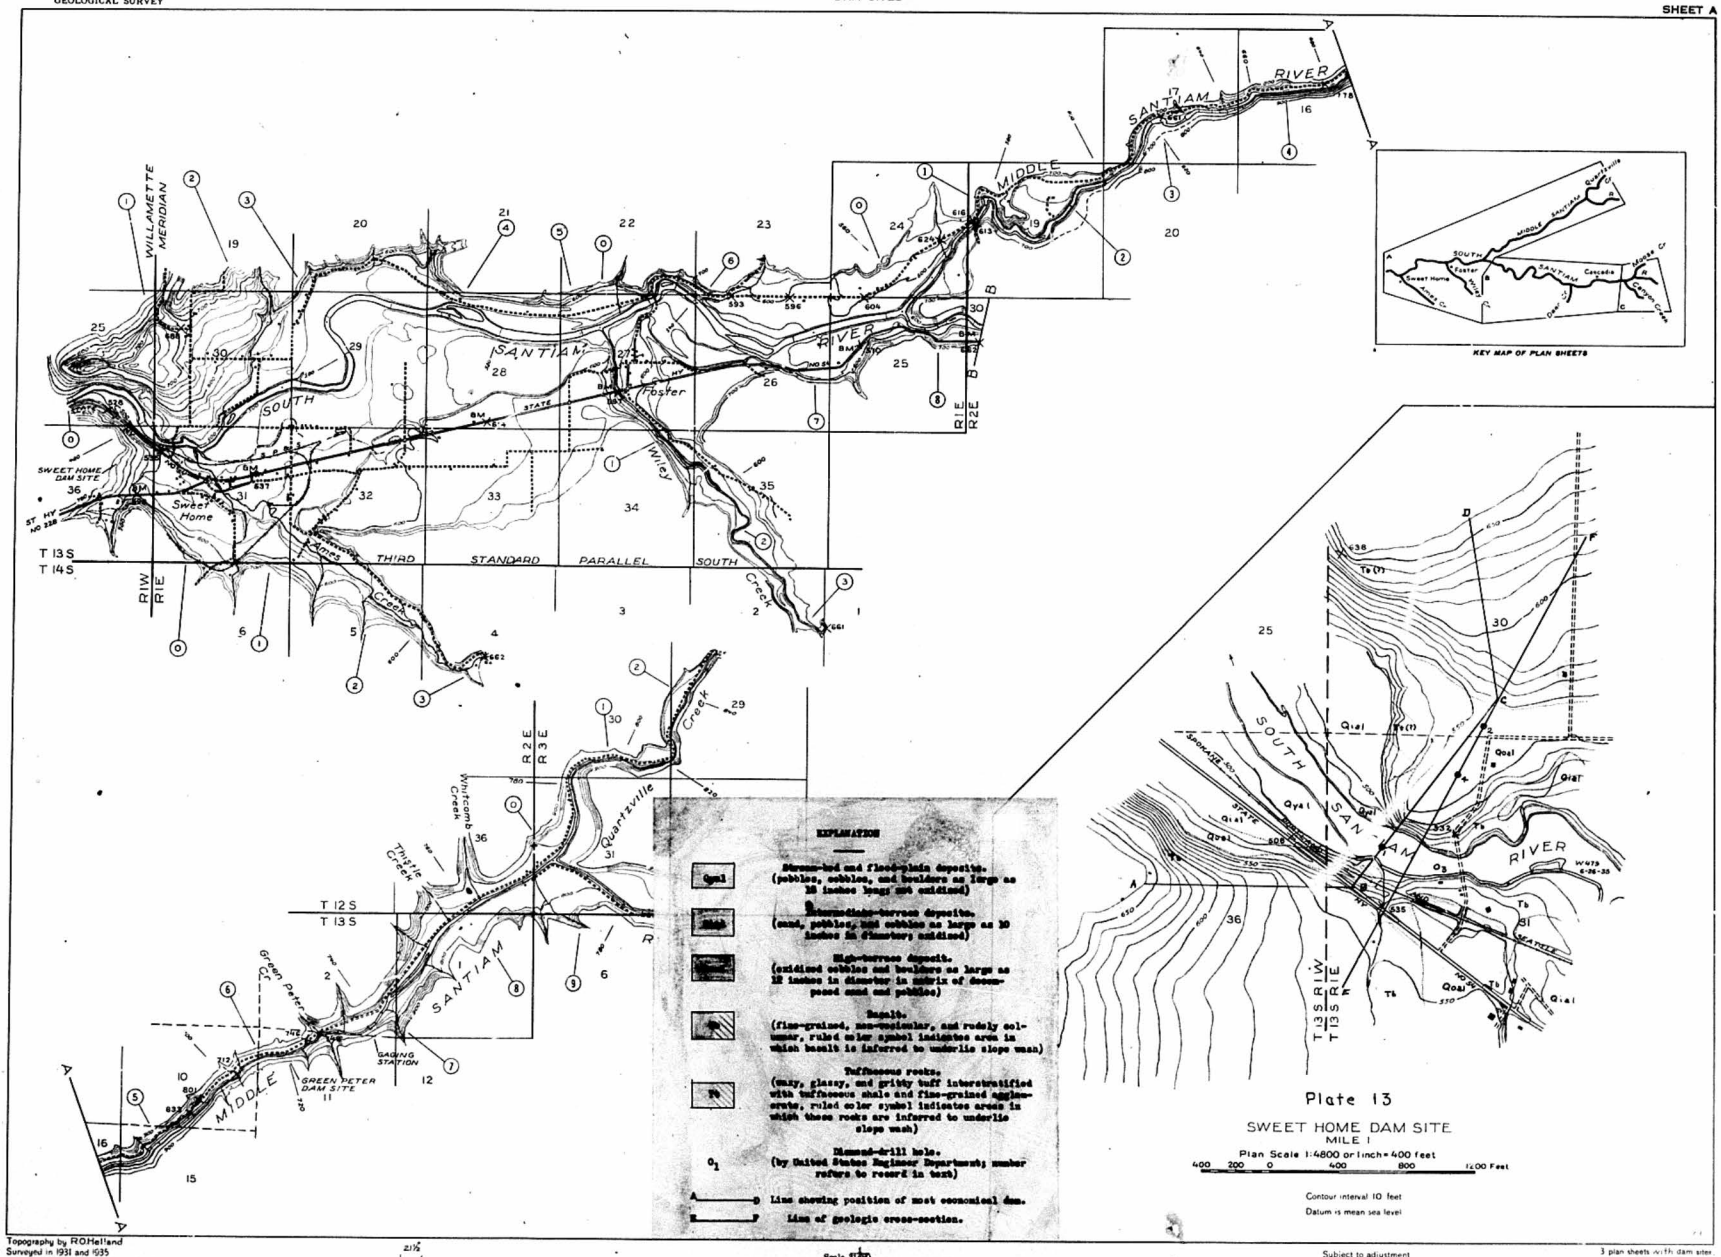

Topography by R.O.Helland
Surveyed in 1931 and 1935

APPROXIMATE MEAN DECLINATION, 1938

Scale 1:20

Contour interval on land 20 feet
Contour interval on river surface 5 feet
Datum is mean sea level

Subject to adjustment

Township and section lines, adjustment indefinite

All crosses (X) are plane table bench marks except those marked BM

3 plan sheets (with dam sites)
1 sheet showing dam sites,
1 profile sheet

Printed in 1938

SHEET A