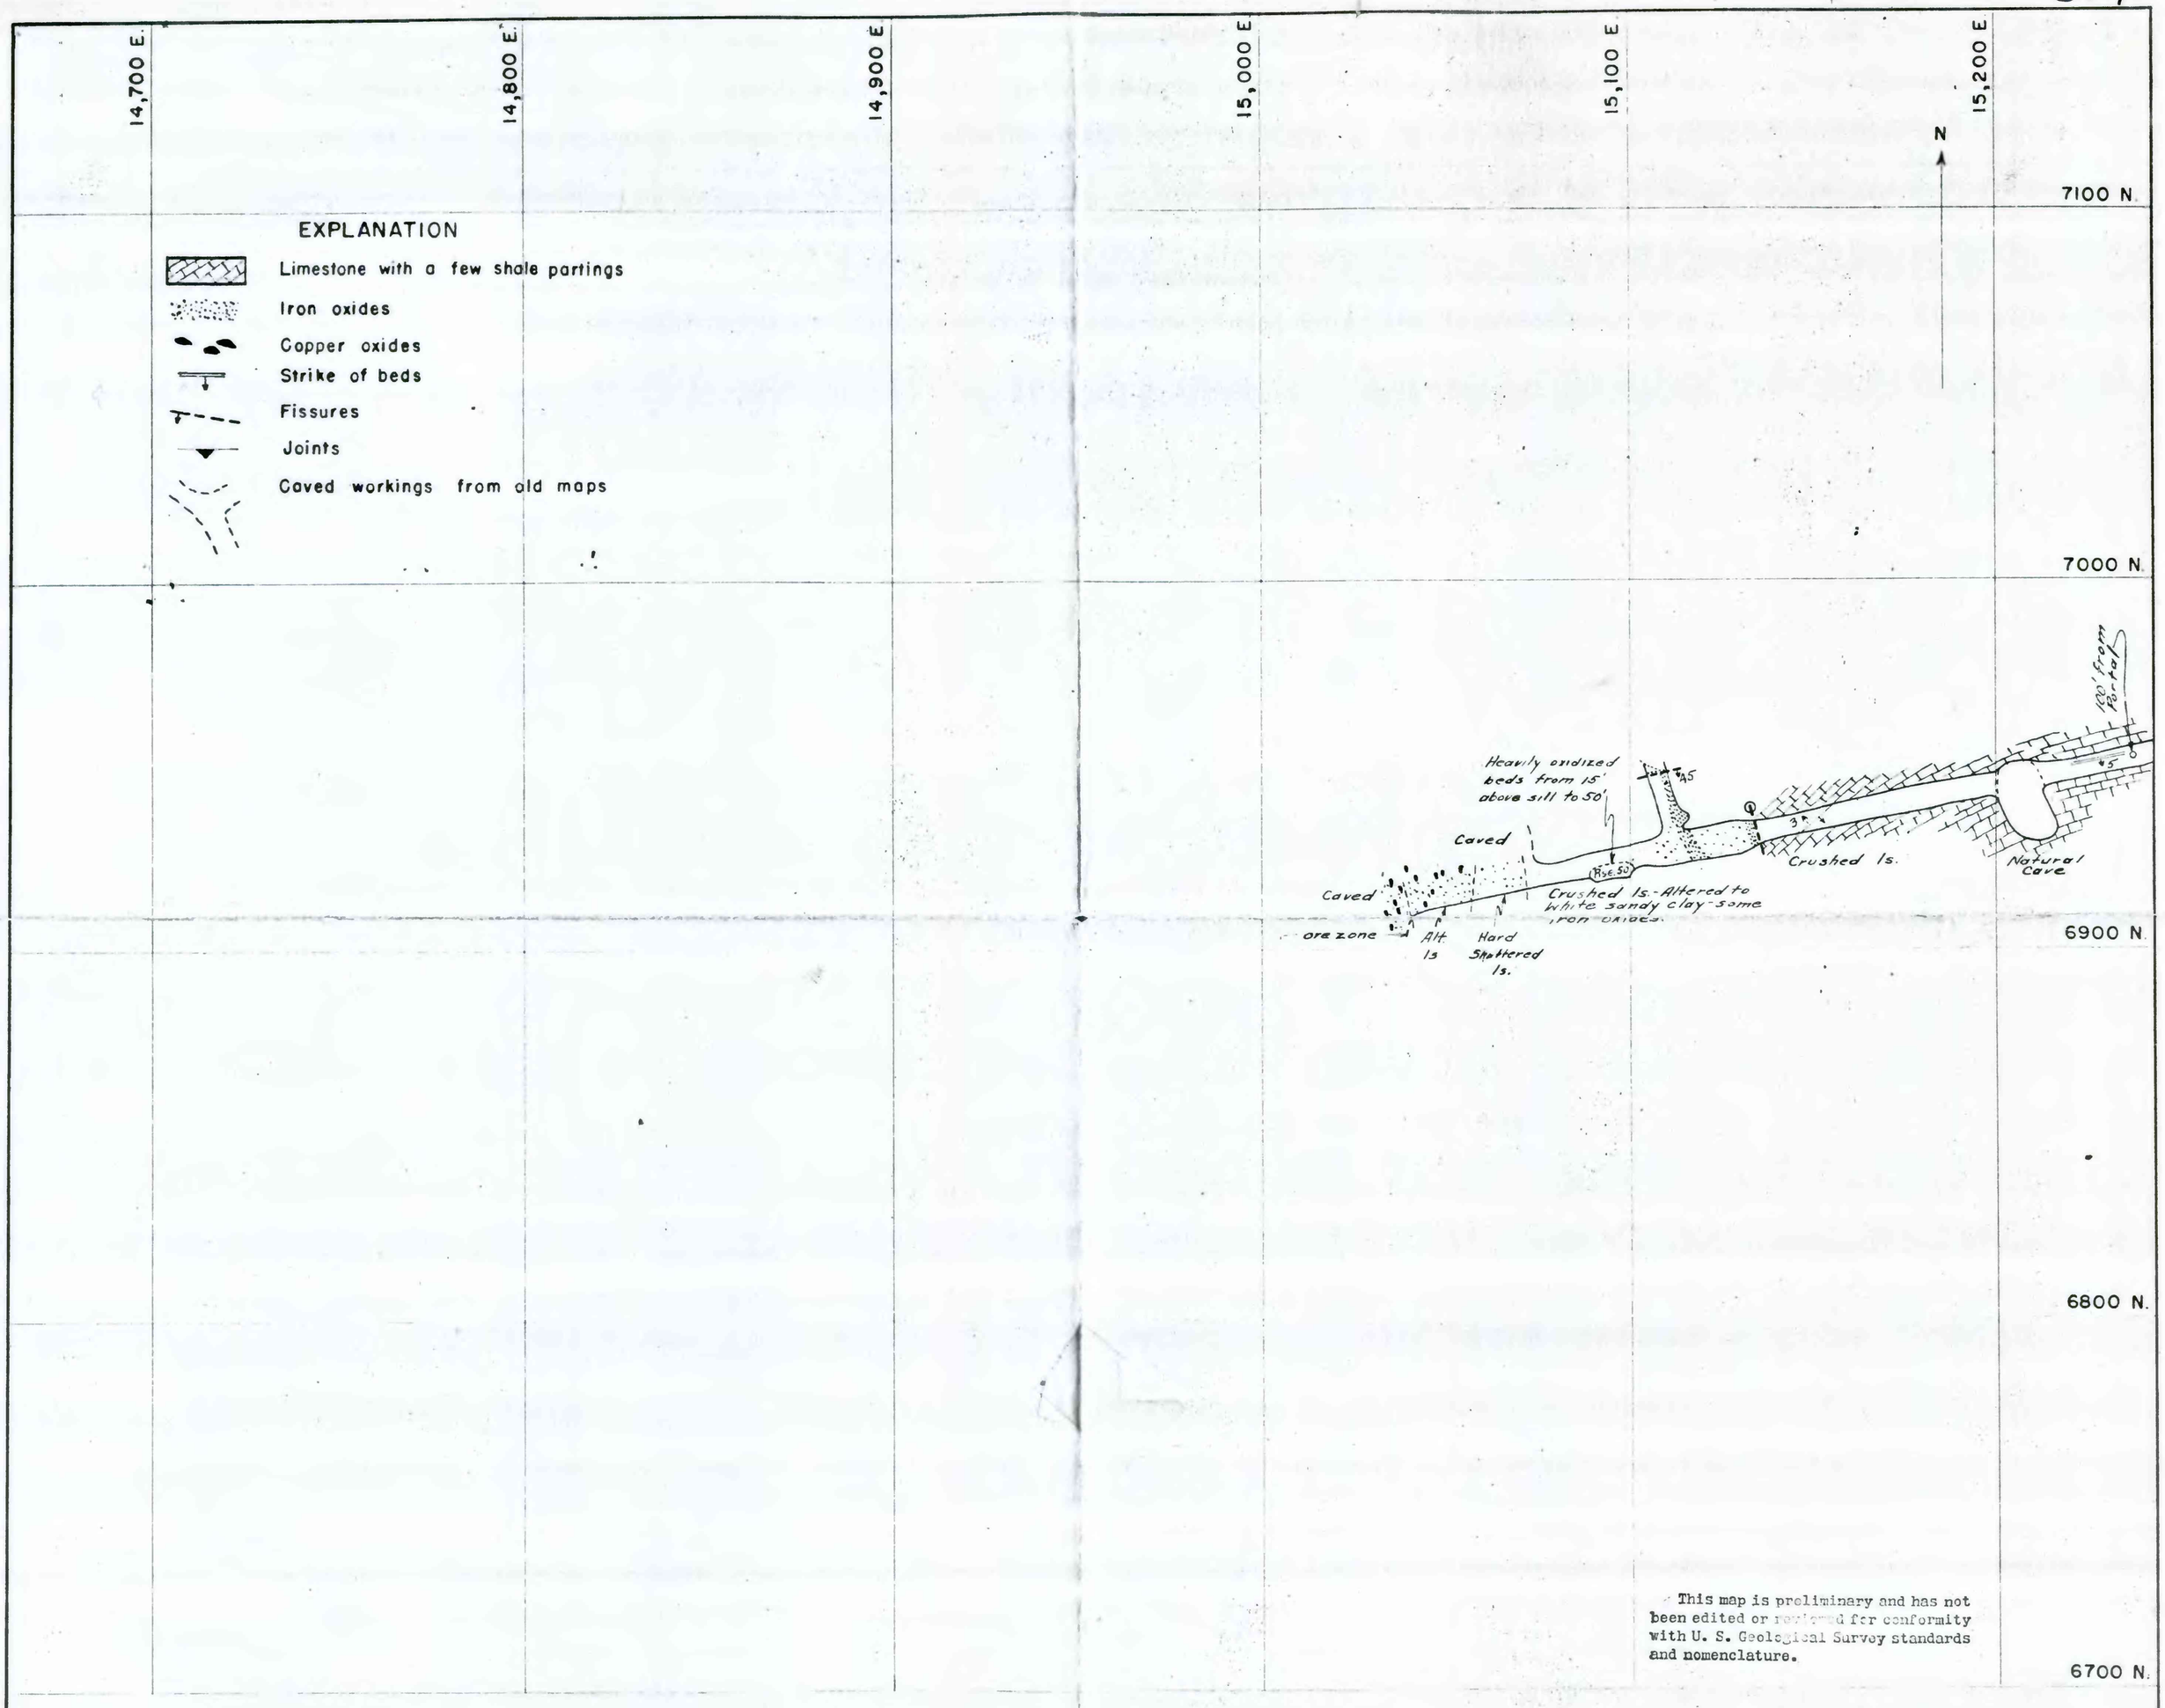

APEX MINE UPPER TUNNEL

FIG. 2-B