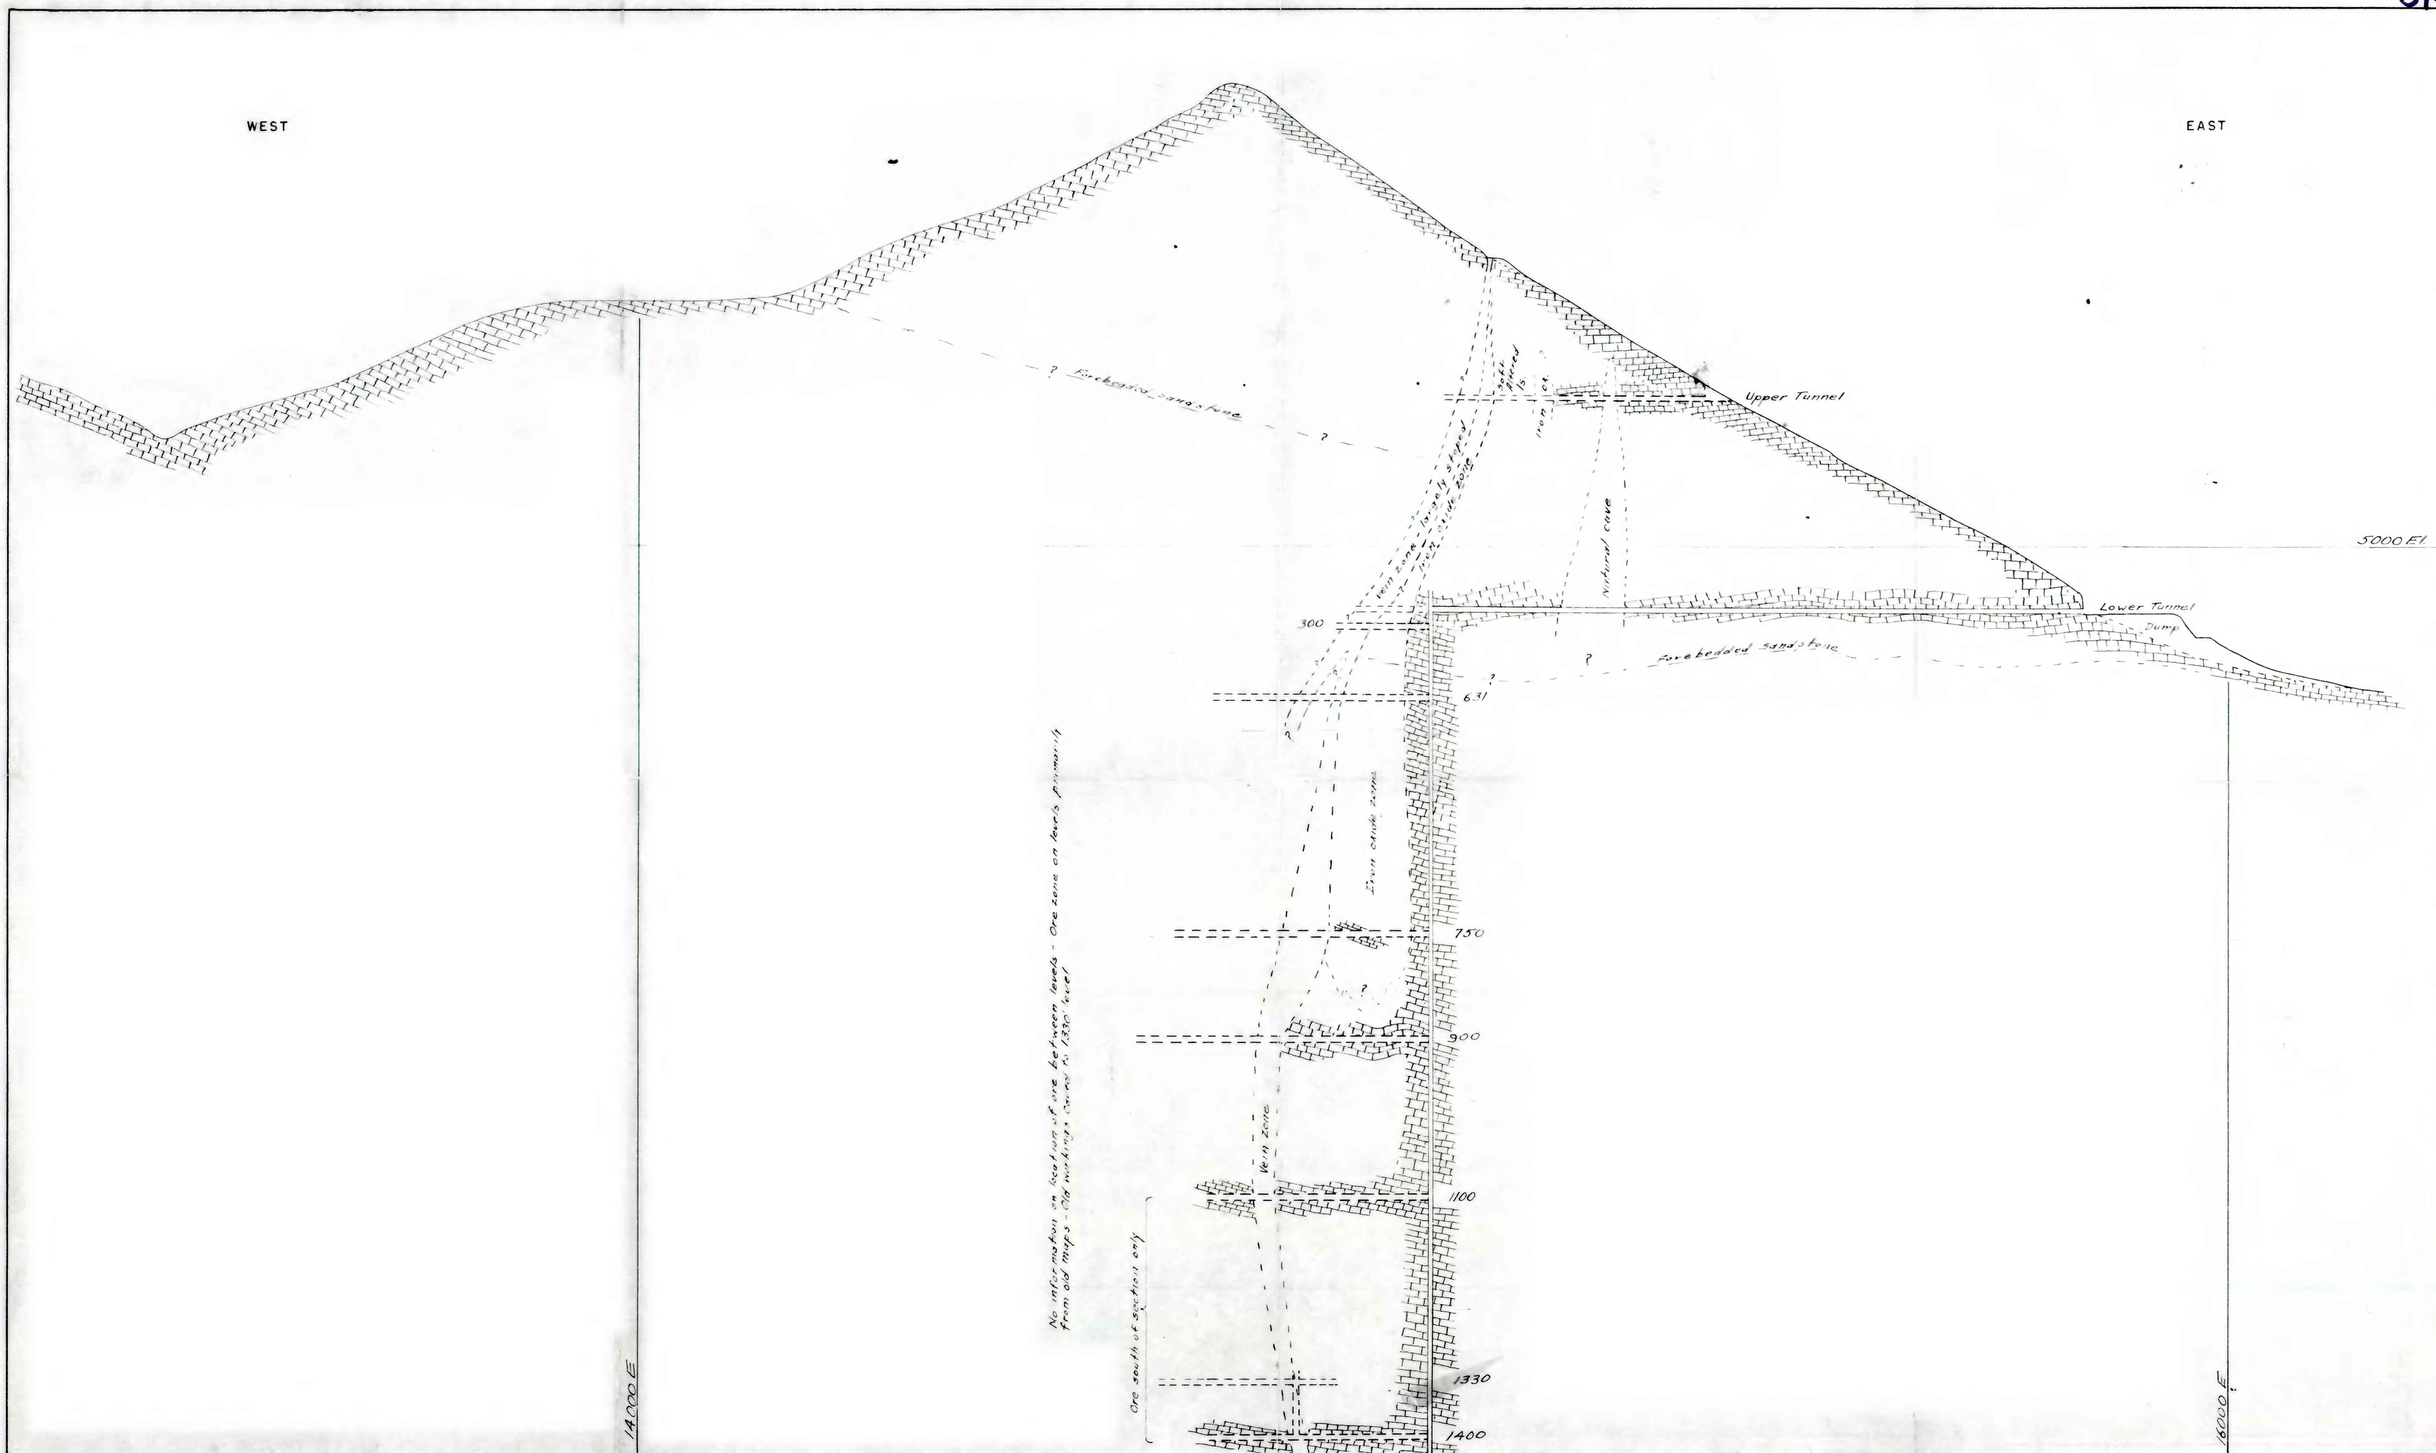

APEX MINE

SECTION ALONG LINE OF LOWER TUNNEL

FIG. 4