U.S. DEPT. OF THE INTERIOR
GEOLOGICAL SURVEY
GROUND WATER BRANCH
PORTLAND, OREGON

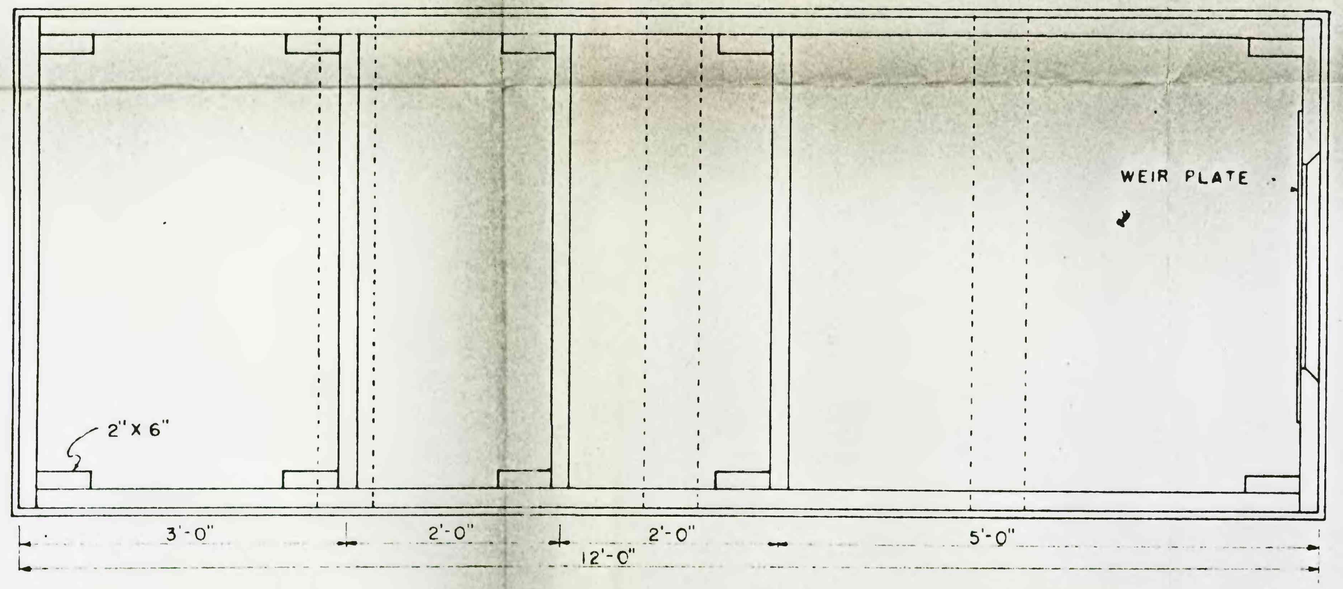

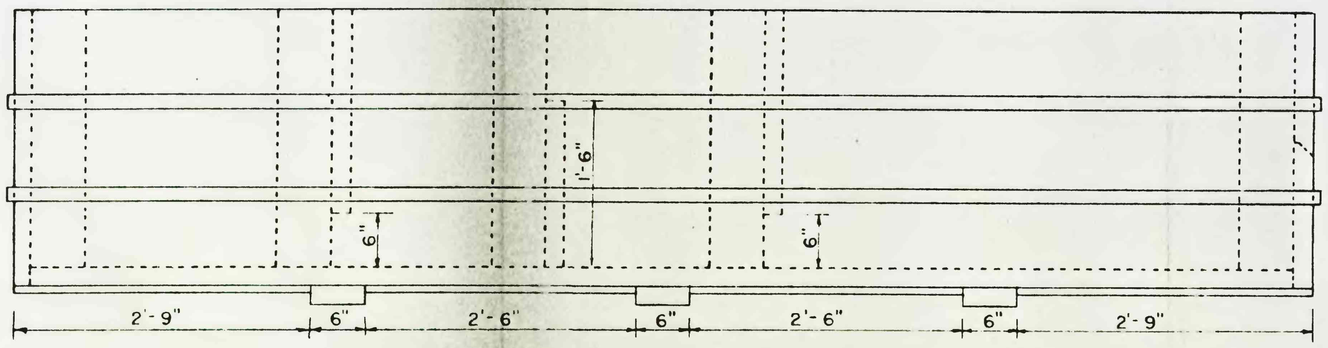

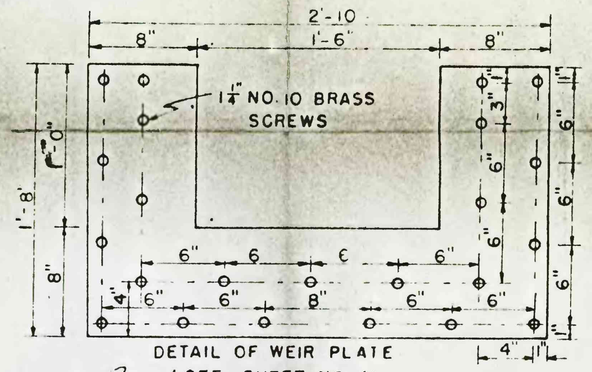

DETAIL OF WEIR PLATE
(SEE SHEET NO 4)

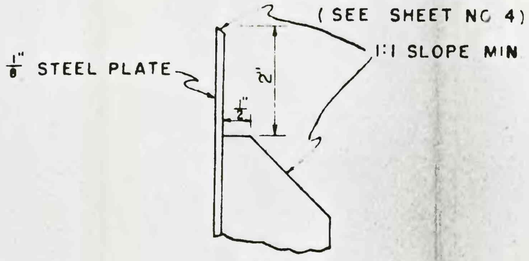

SEC. A-A

WEIR BOX CONSTRUCTED OF 2" MATERIAL
ALL SEAMS CAULKED WITH TAR AND COVERED WITH 1½" X ¾" BATTENS AS SHOWN

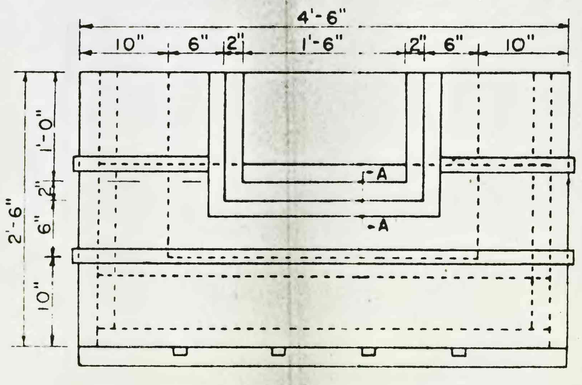

TITLE: CONTRACTED THIN-EDGE WEIR
SCALE: 1"=1'
CONSTRUCT TWO (2) WEIR BOXES