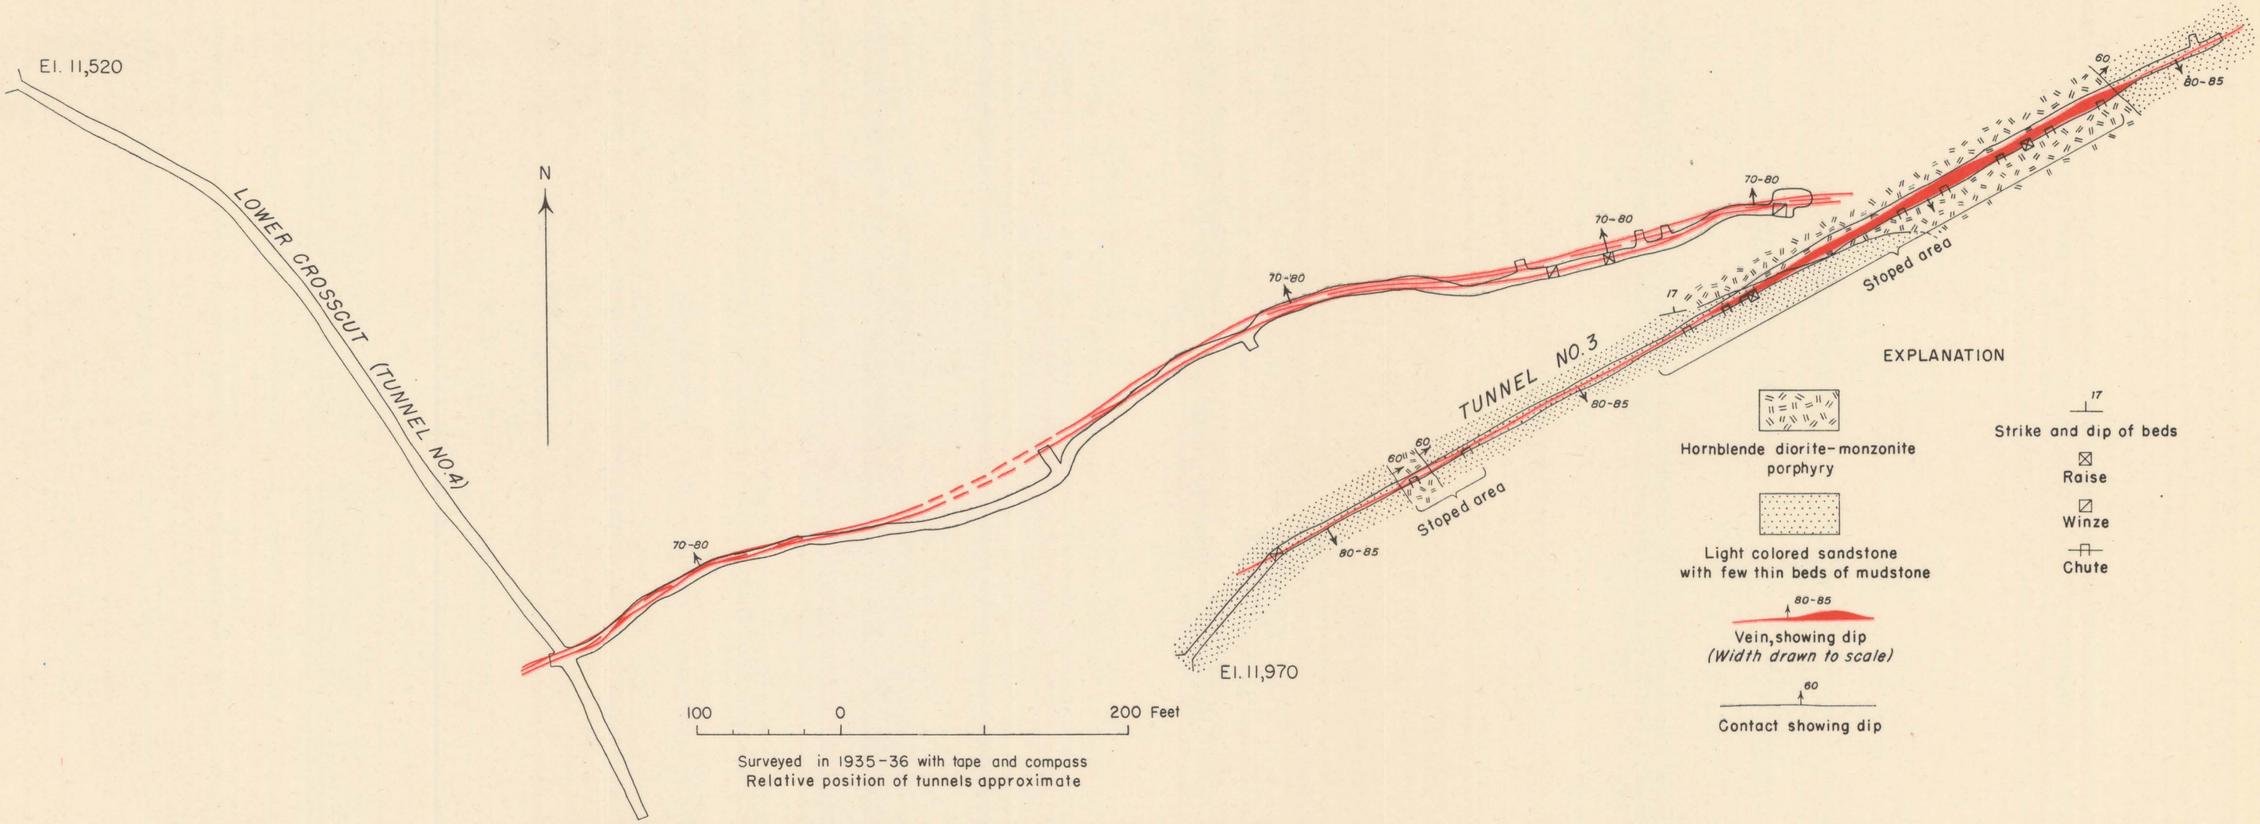

PLAN OF TUNNEL NO.3 AND LOWER CROSSCUT, CUMBERLAND MINE