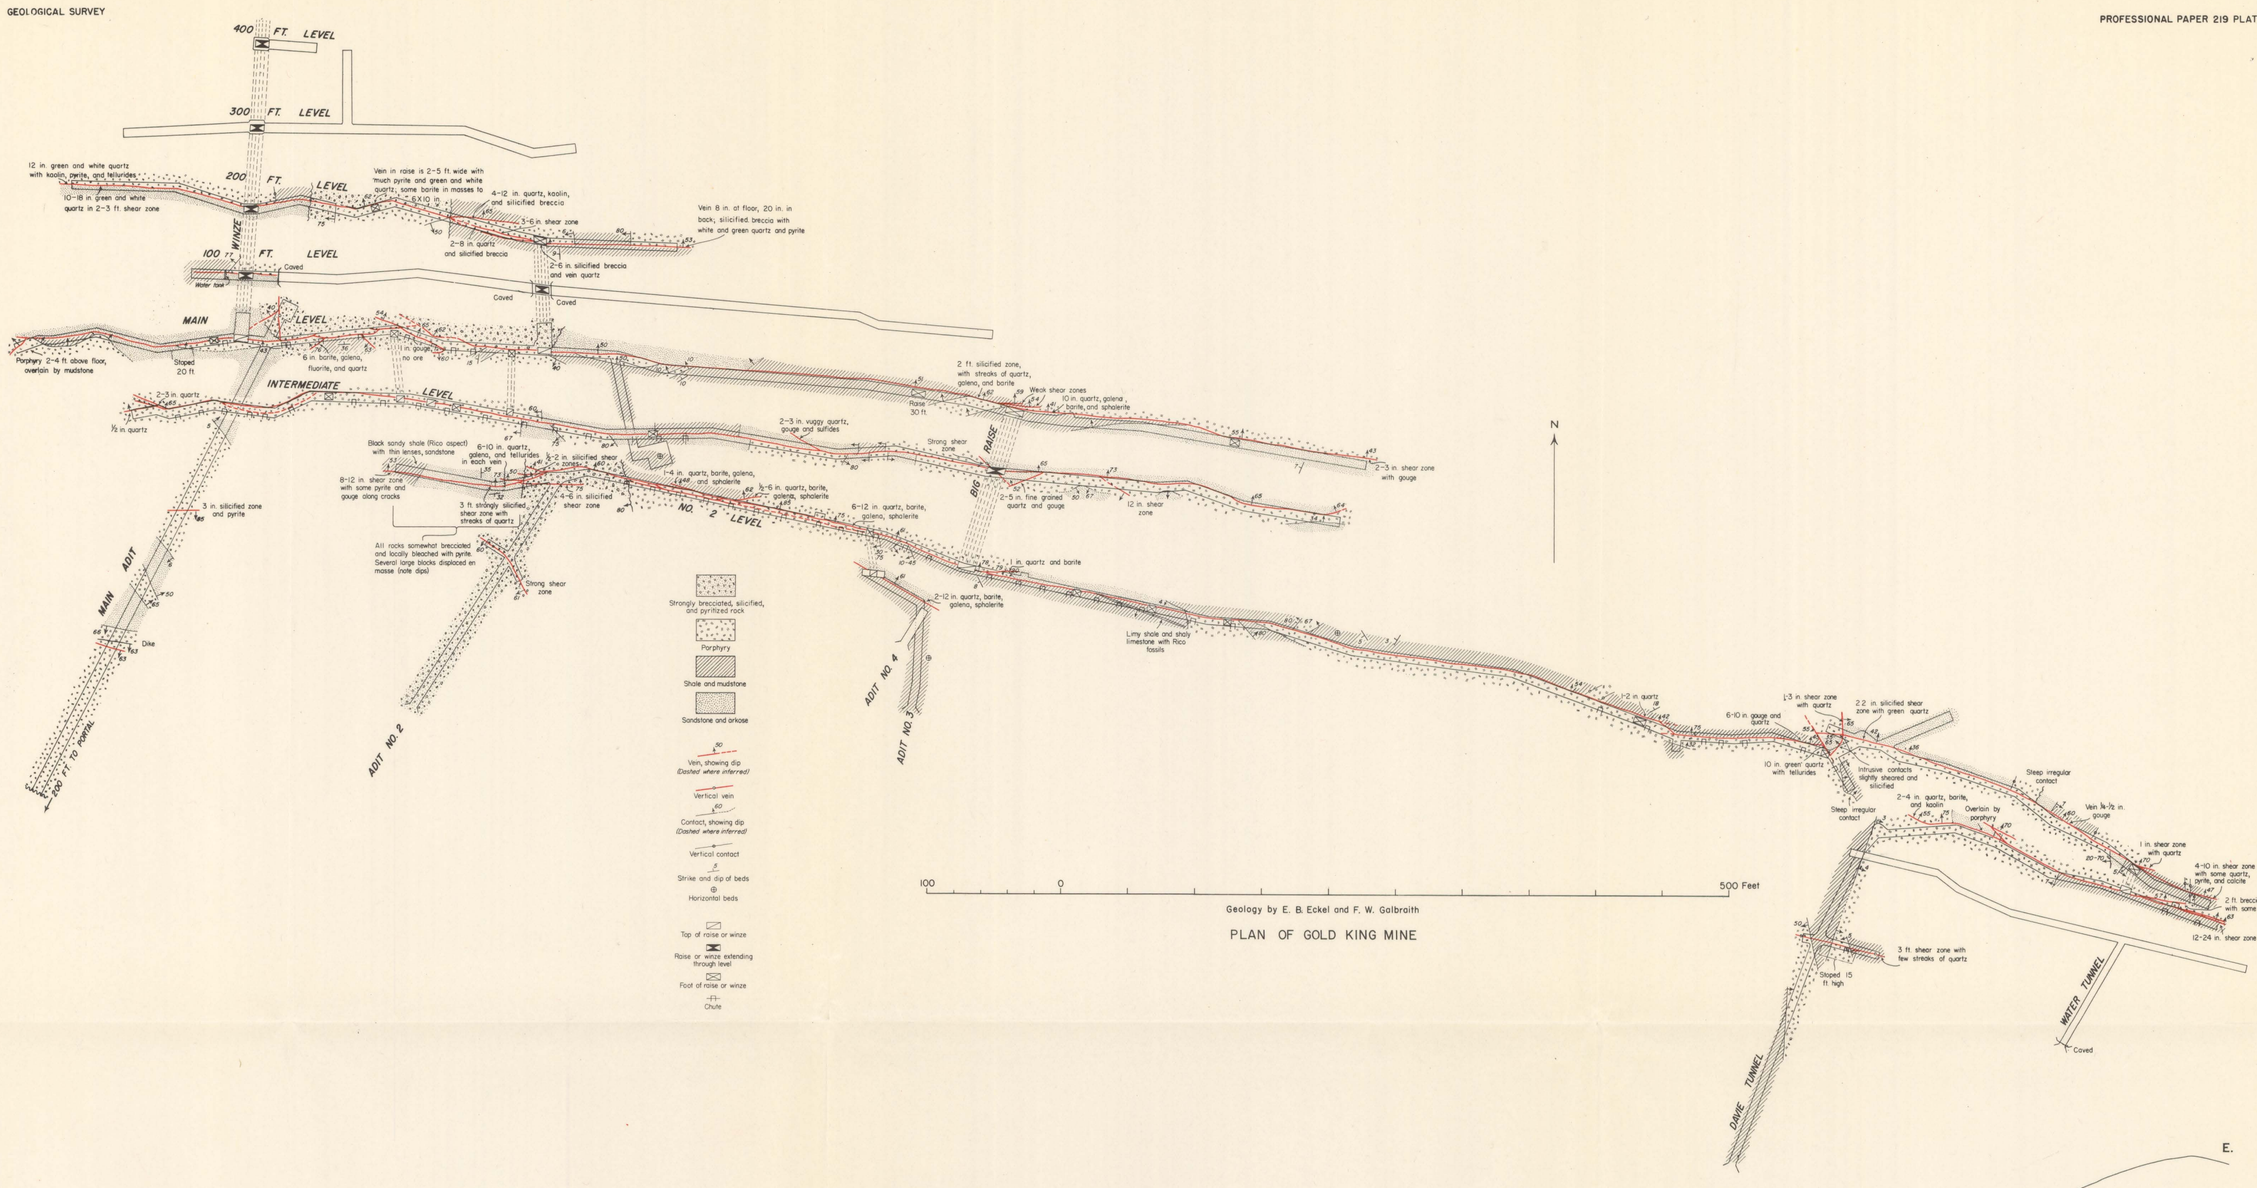

SECTION ALONG FOOTWALL SHOWING STOPES

SECTION ALONG HANGING WALL SHOWING STOPES

PLAN AND SECTIONS OF GOLD KING MINE, LA PLATA DISTRICT, COLORADO