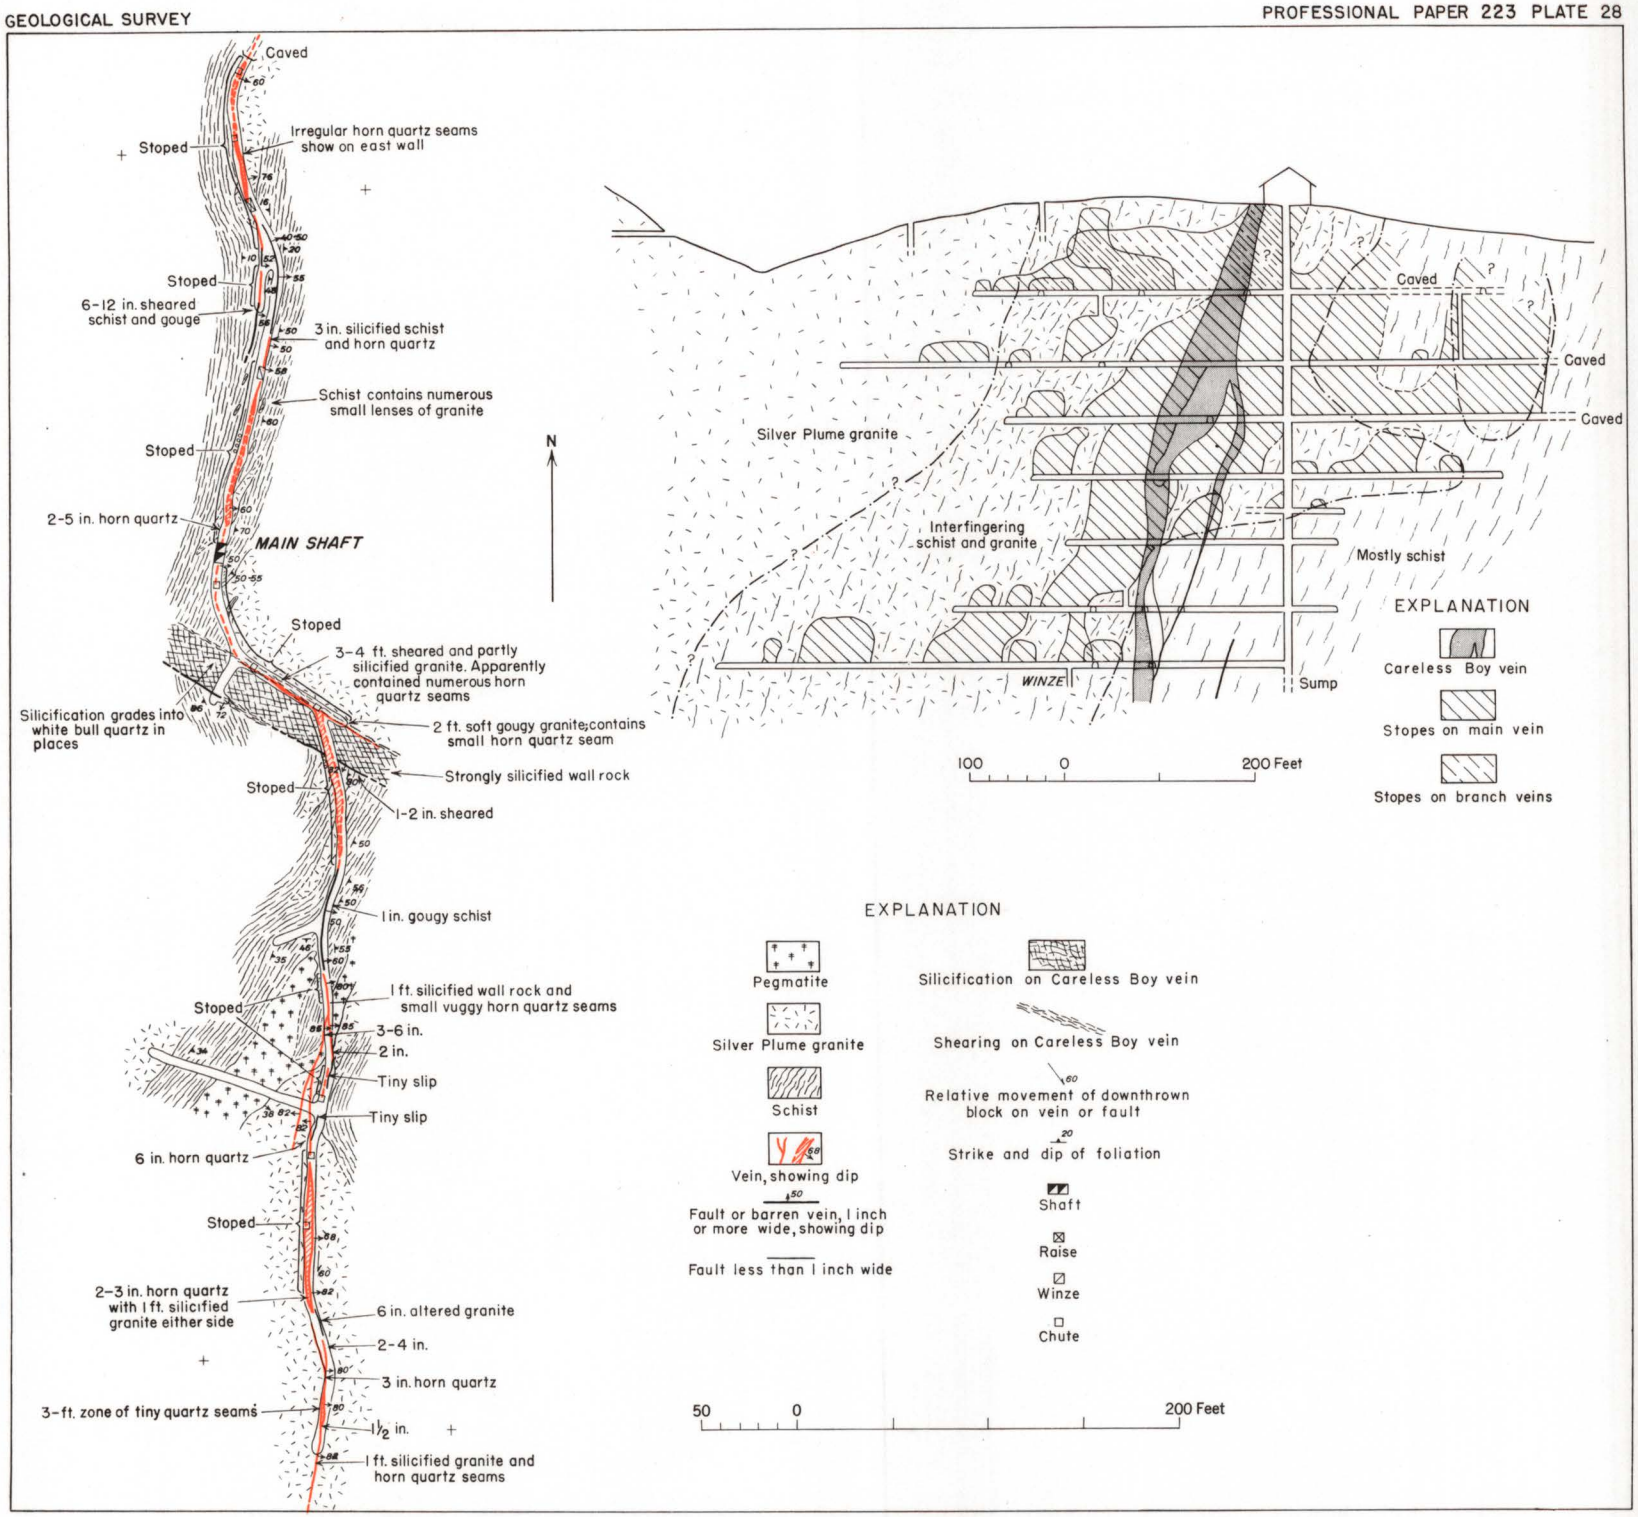

PLAN OF THE 100-FOOT LEVEL AND LONGITUDINAL SECTION OF THE SMUGGLER MINE, JAMESTOWN DISTRICT