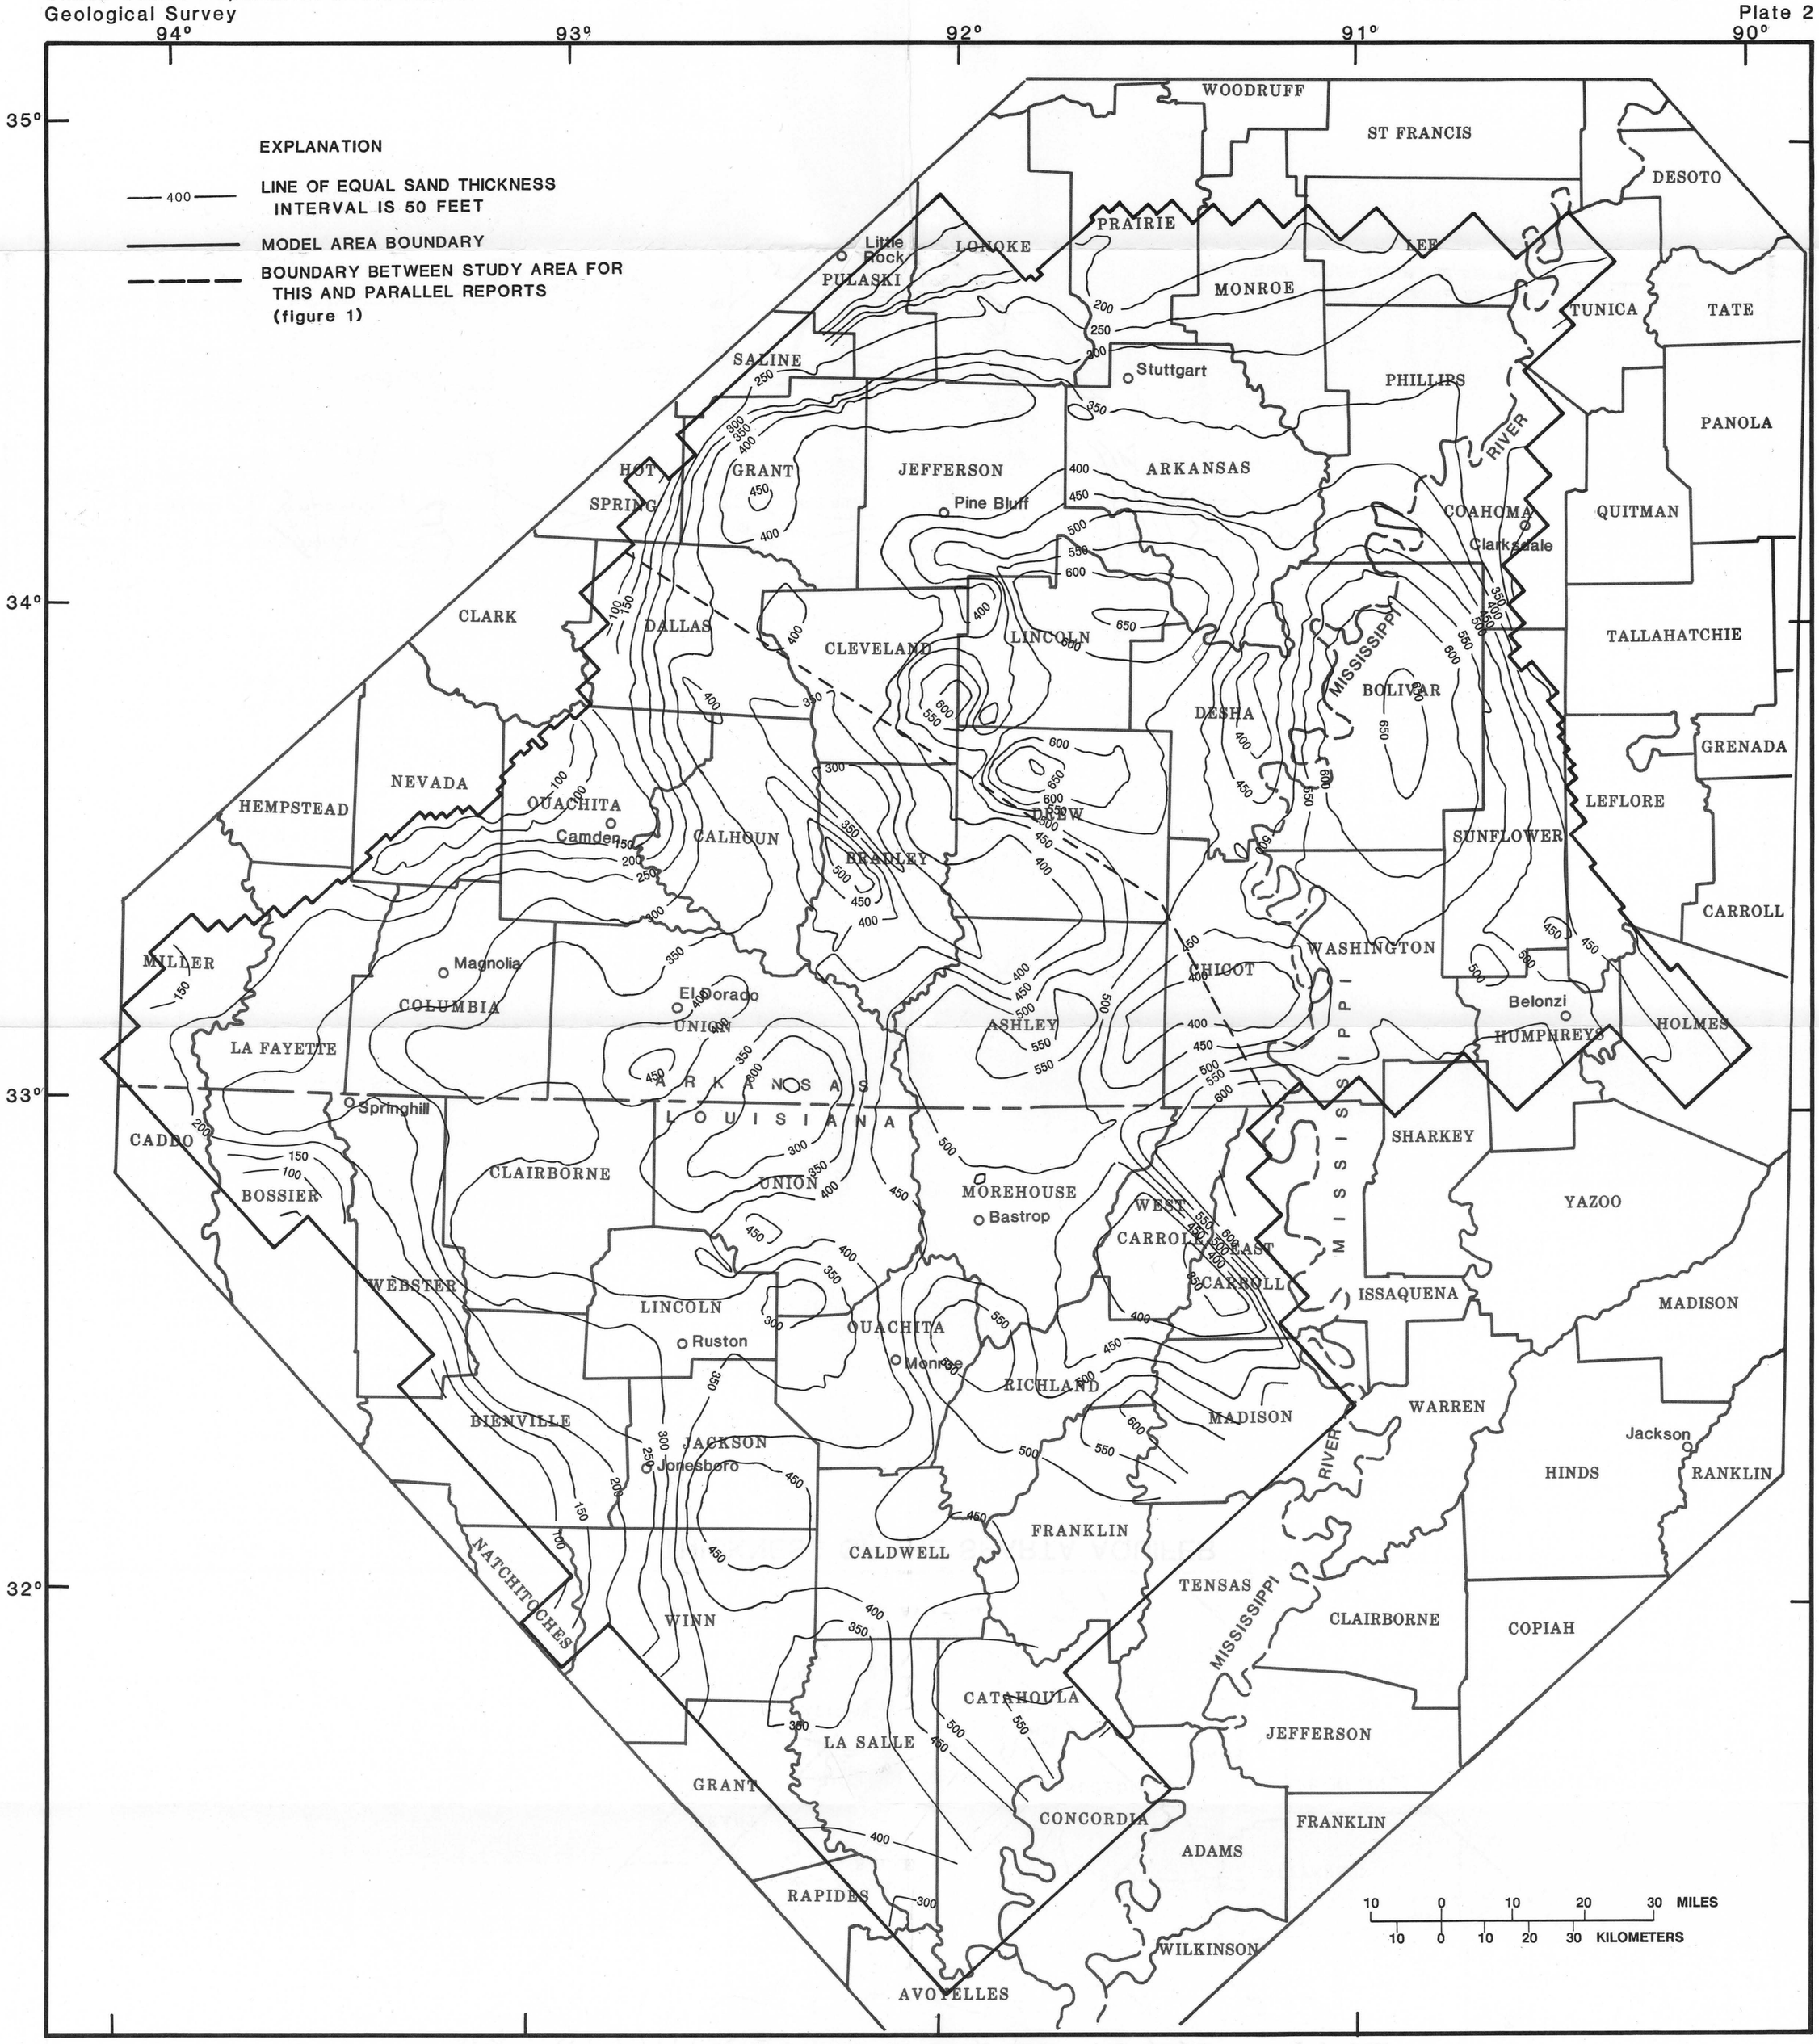

THICKNESS OF THE SPARTA AQUIFER